




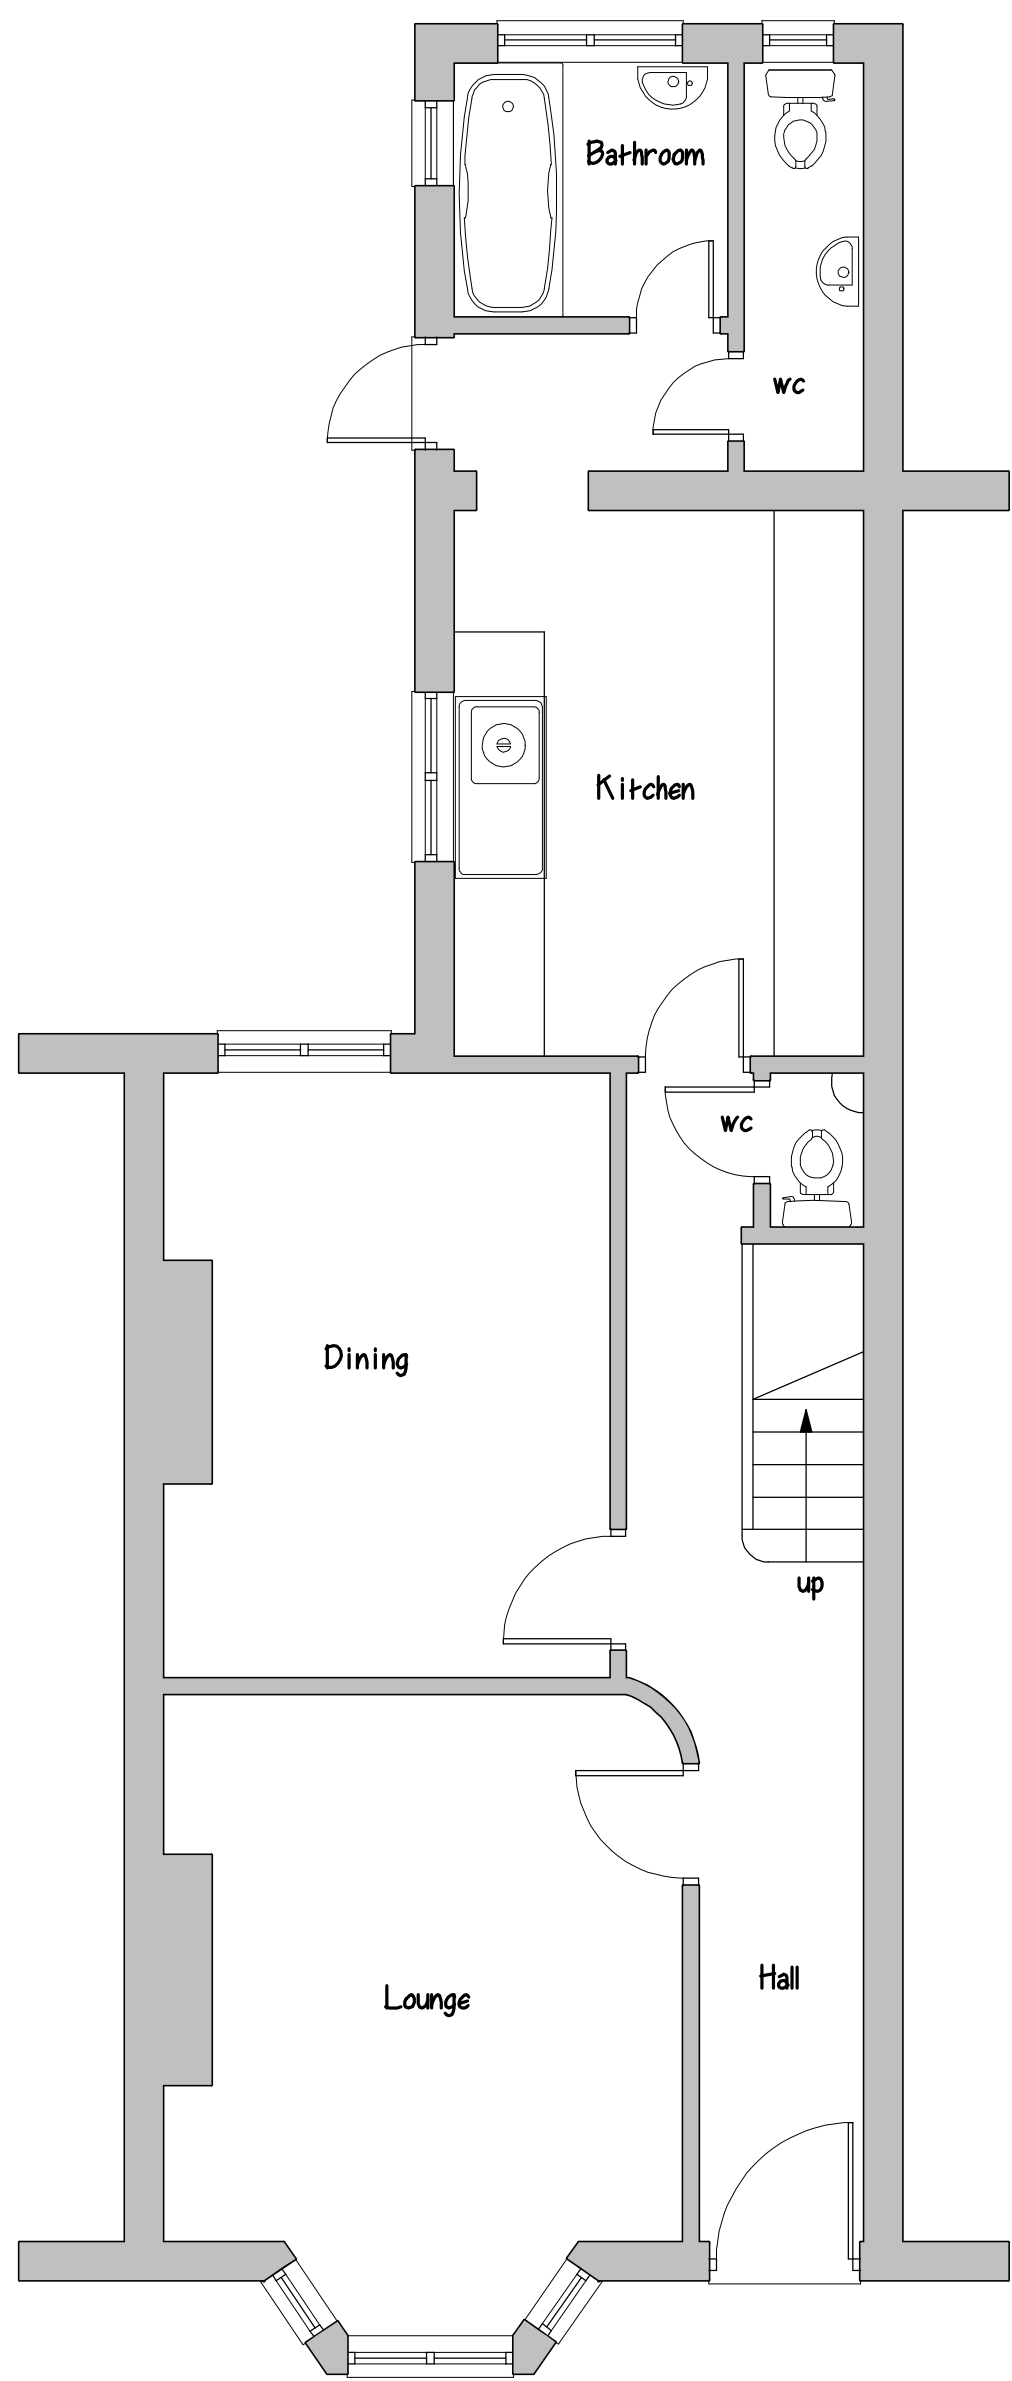

Existing Ground Floor Plan

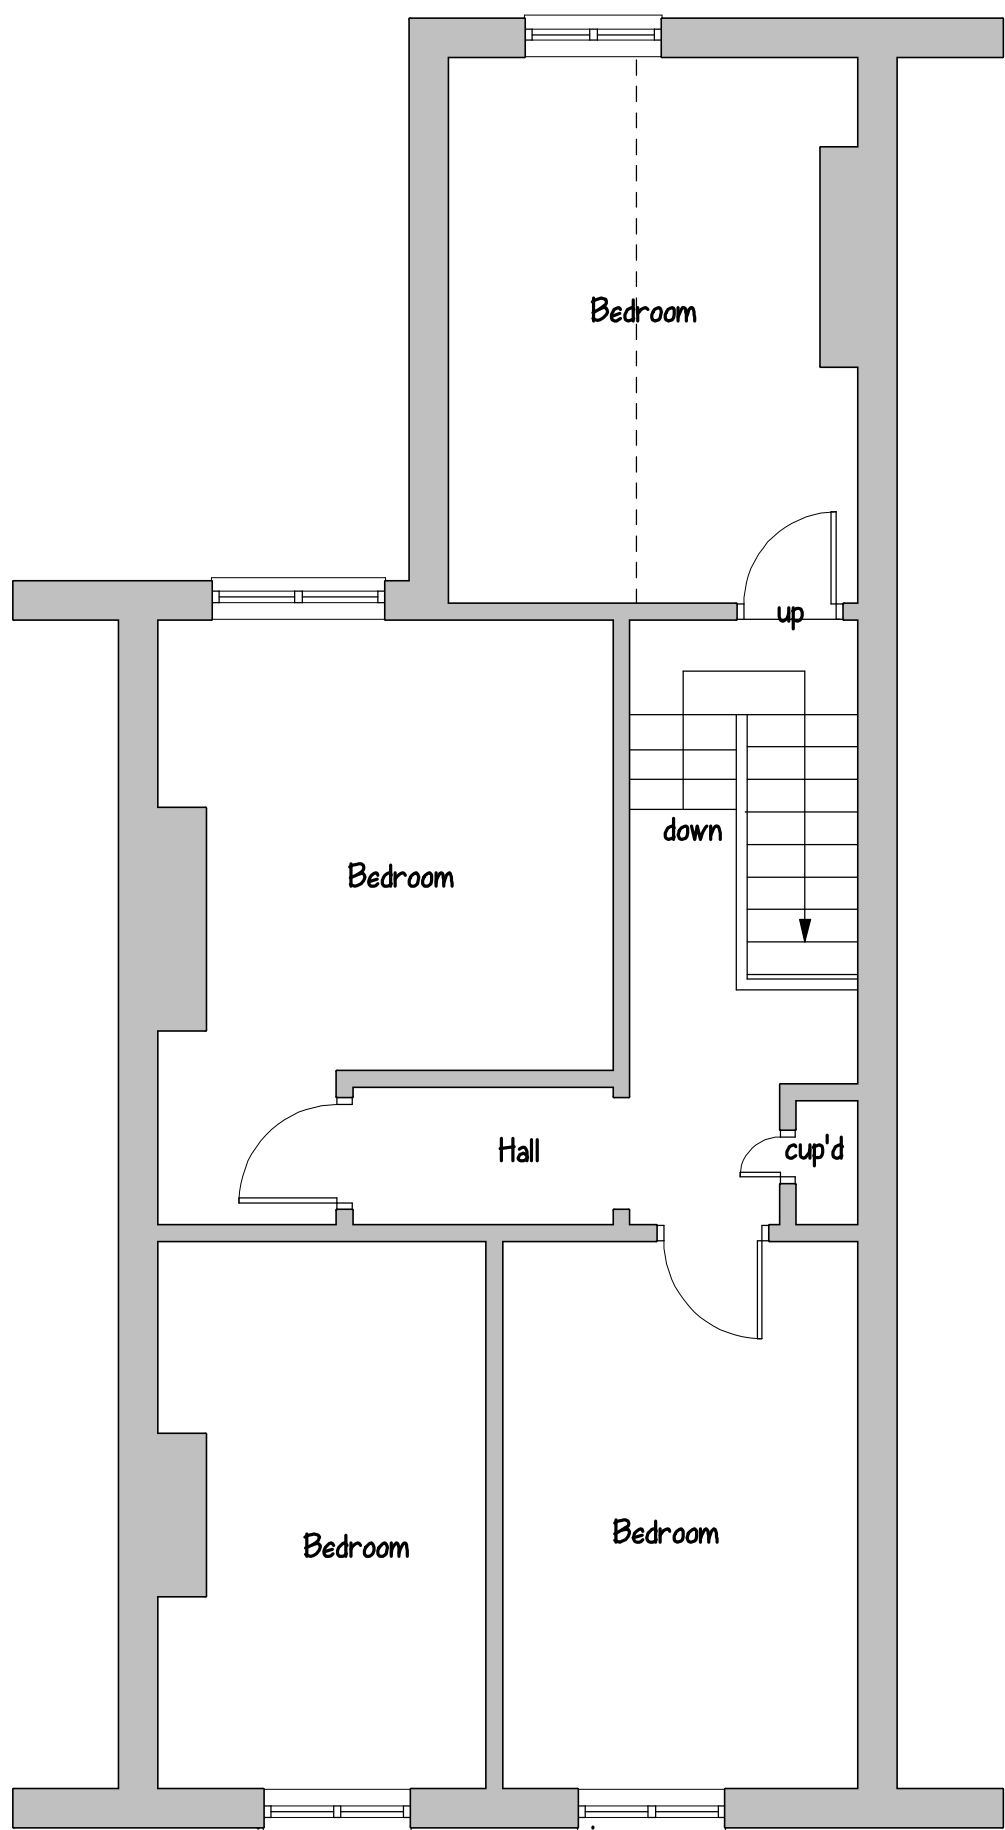

Existing First Floor Plan

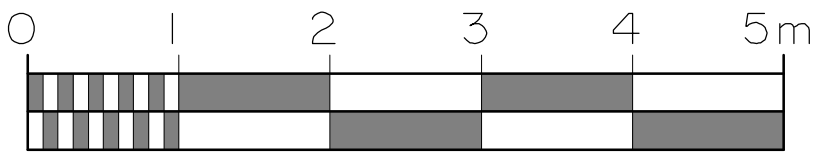

project:	Existing Layout
address:	21 Birkbeck Road, London, N17 8NH
client:	
date:	July 2023
drg. no.:	7283/1
scale:	1:50
revisions	

DCJ Surveying

ARCHITECTURAL & SURVEYING
CONSULTANTS
Mobile: 07836277167
07551 170855