




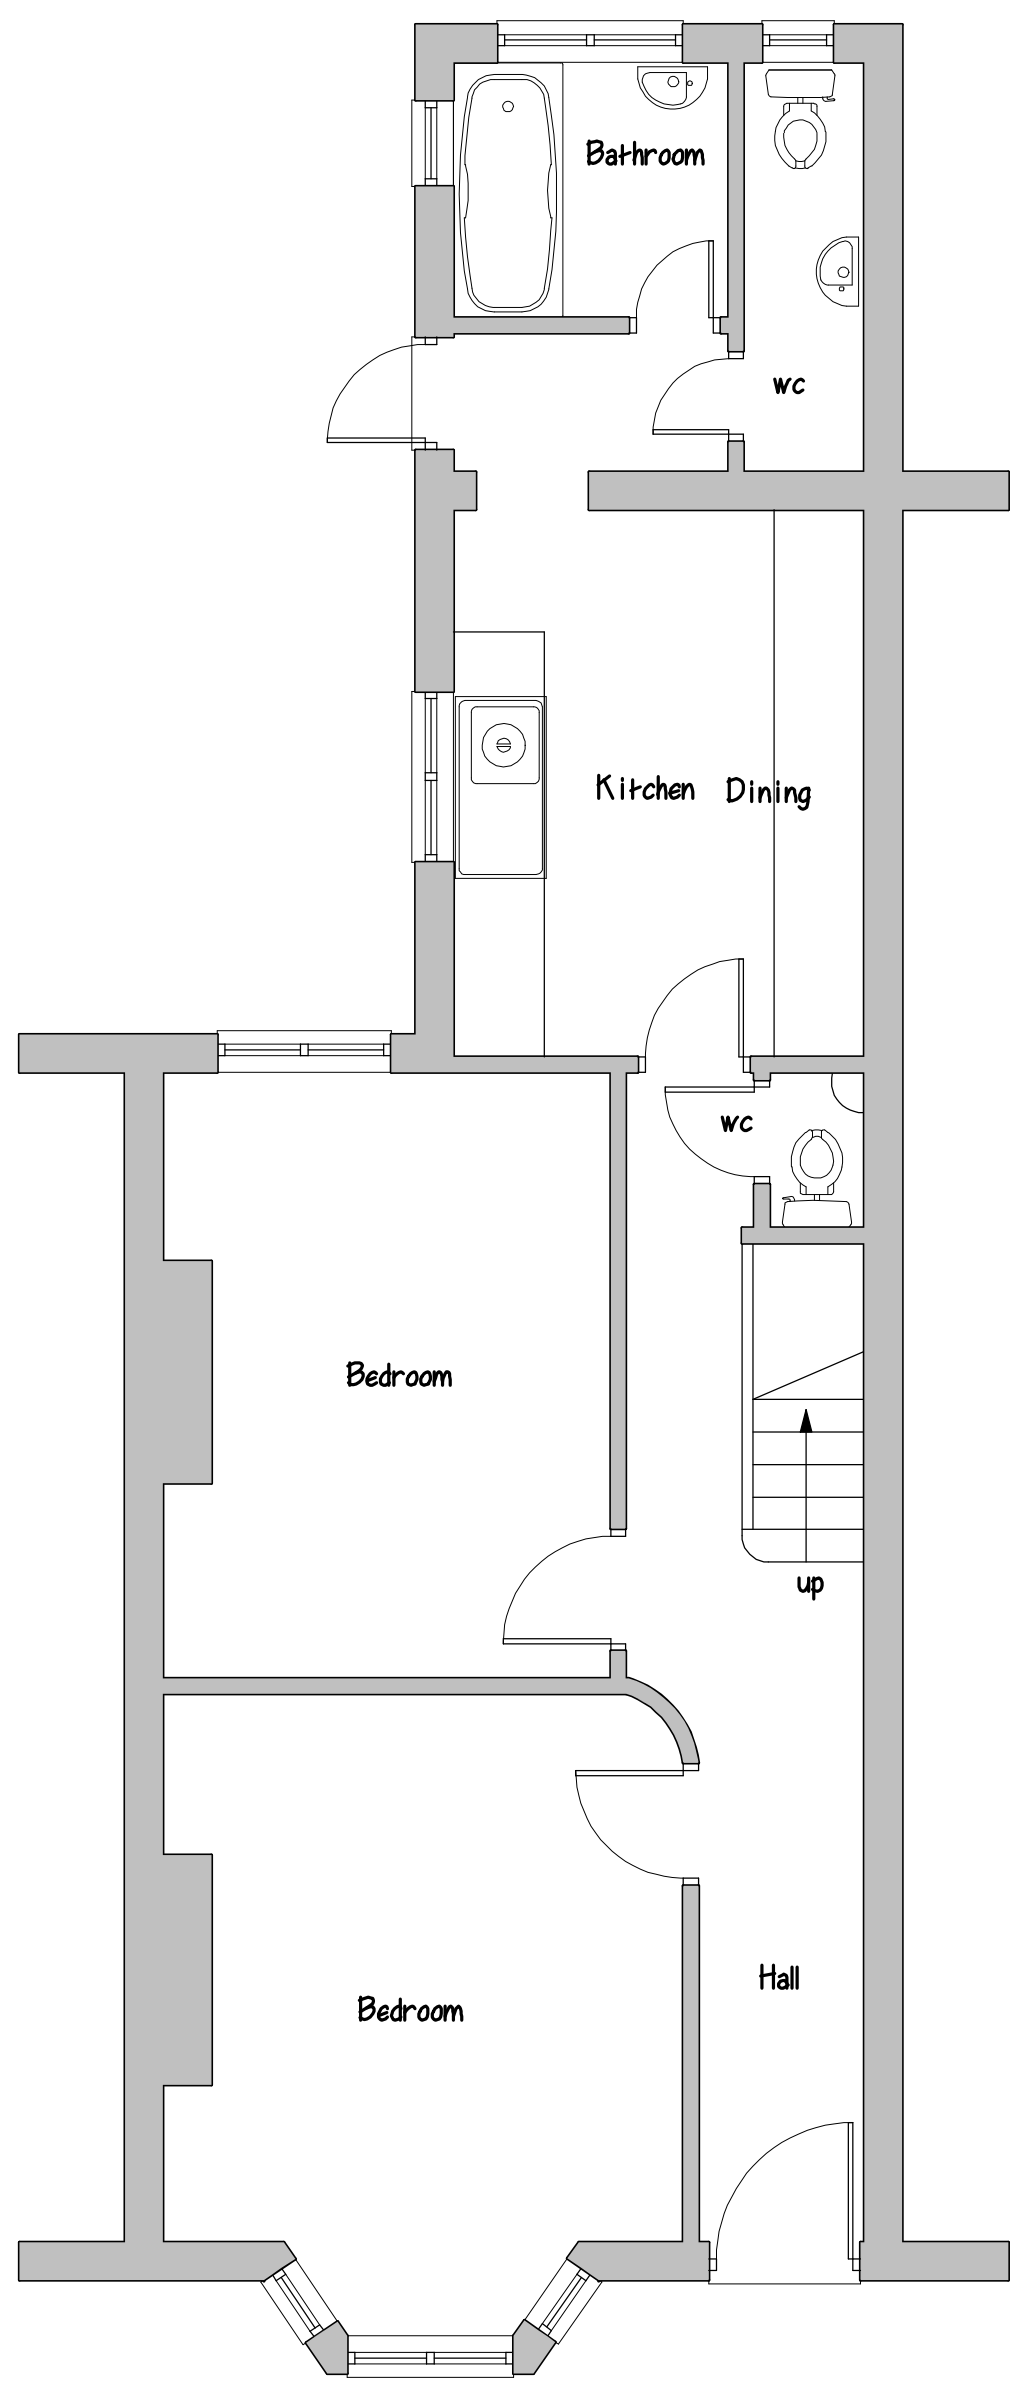

Proposed Ground Floor Plan

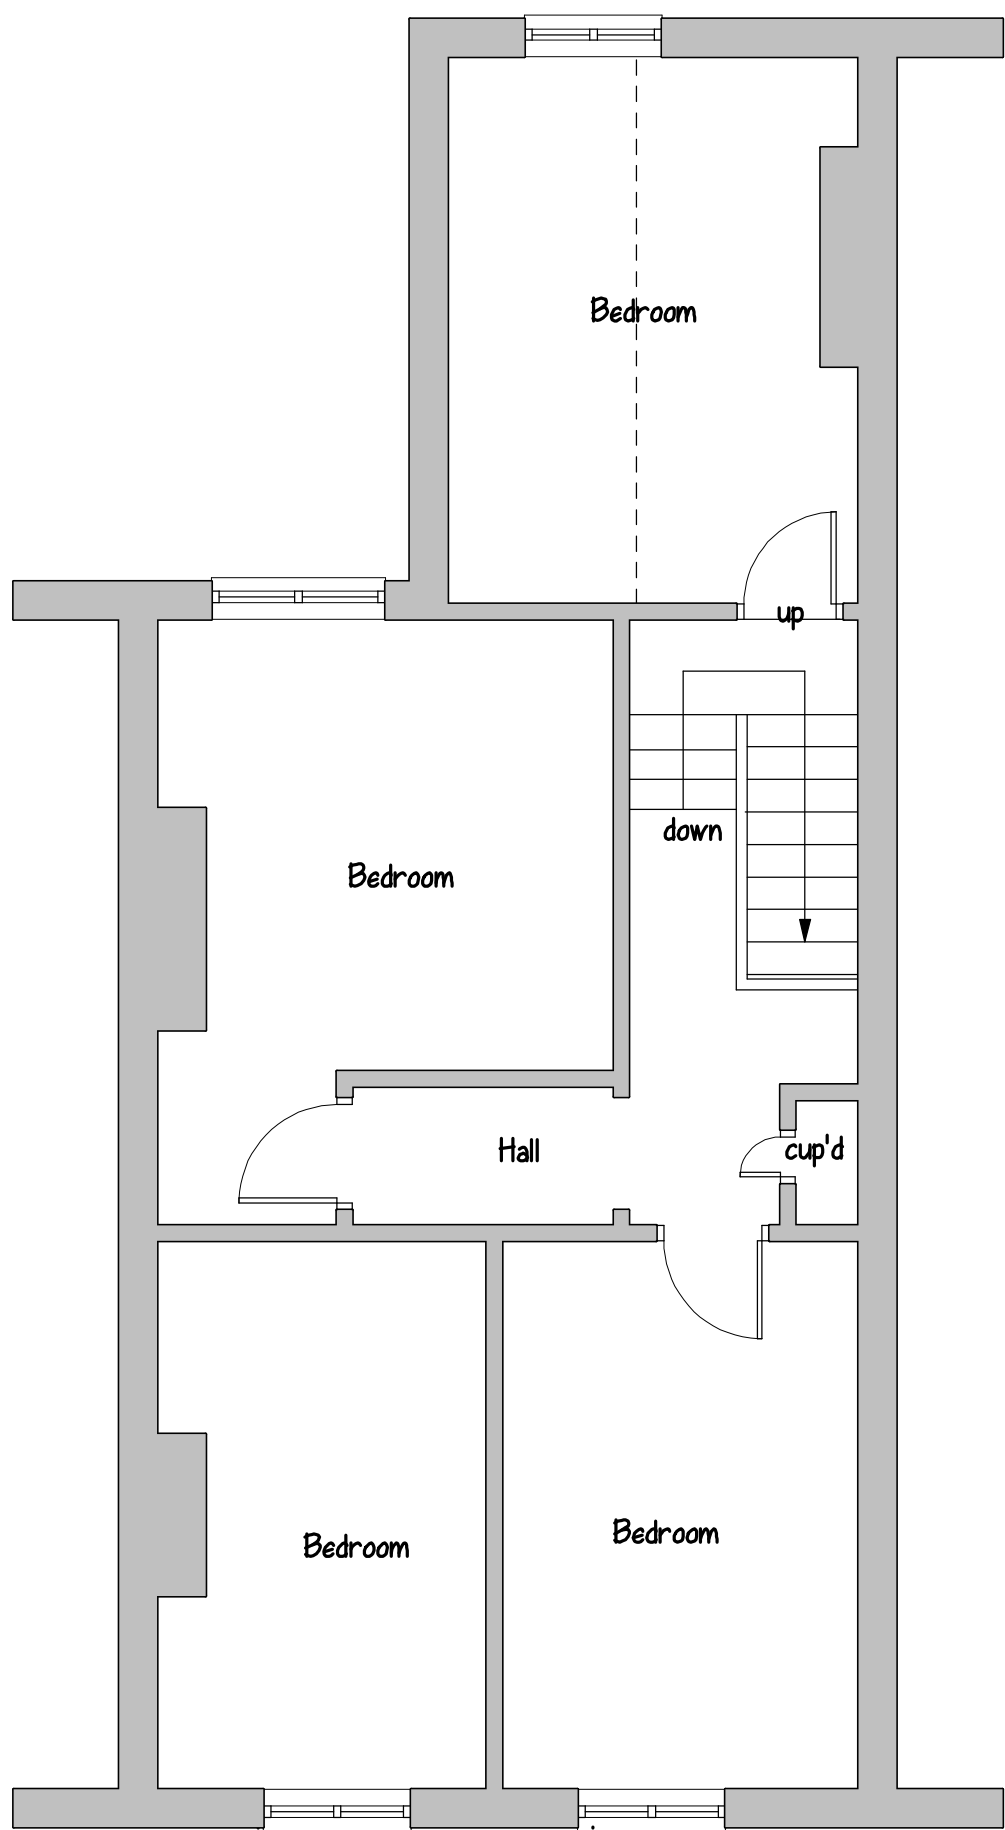

Proposed First Floor Plan

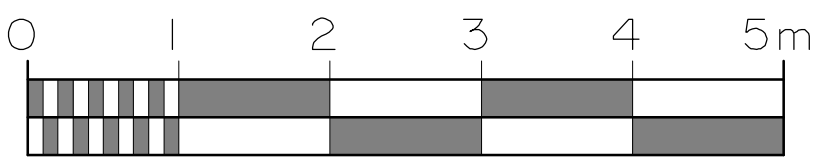

project: Proposed conversion into 6 person HMO		
address: 21 Birkbeck Road, London, N17 8NH		
client:		
date: July 2023		
drg. no.: 7283/2		
scale: 1:50		
revisions		

DCJ Surveying

ARCHITECTURAL & SURVEYING
CONSULTANTS
Mobile: 07836277167
07551 170855