




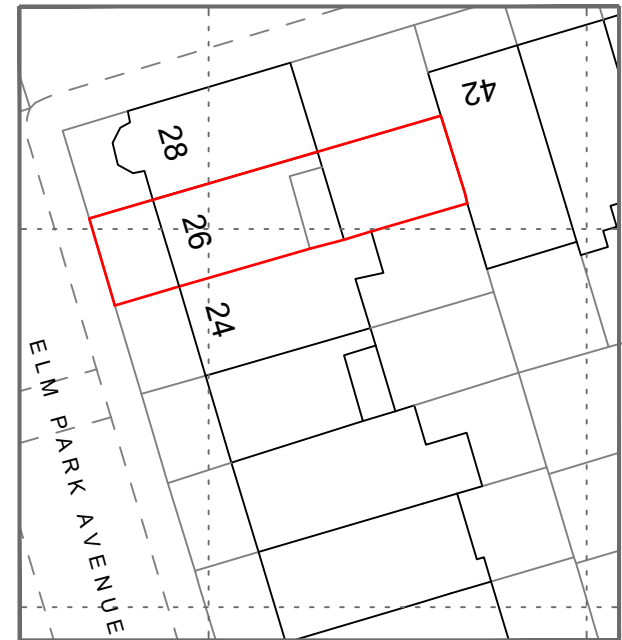

LOCATION PLAN
1:1250@A4

 

BLOCK PLAN
1:500@A4

 

Address - Unit 4, Grosvenor Way, London E5 9ND
Phone - 020 3781 8008
E-mail - office@redwoodsprojects.co.uk
Web - www.redwoodsprojects.co.uk

Any errors on Dimensions to be reported to the Architect prior to commencement of Works.
Dimensions and areas are based on survey information.
This drawing is copyright © Redwoods Projects.
All dimensions to be checked on site Prior work.

REFERENCE: 26 Elm Park Avenue, London N15 6AT, UK

TITLE: EXISTING DRAWINGS
LOCATION & BLOCK PLAN

PROJECT No: 2030 DATE: 18-07-2023

SHEET No: **E 00**


0 1 2 2.5m

scale
1:100 @A4


NOTES:

DRAWN BY: MCDC

EDITED BY:

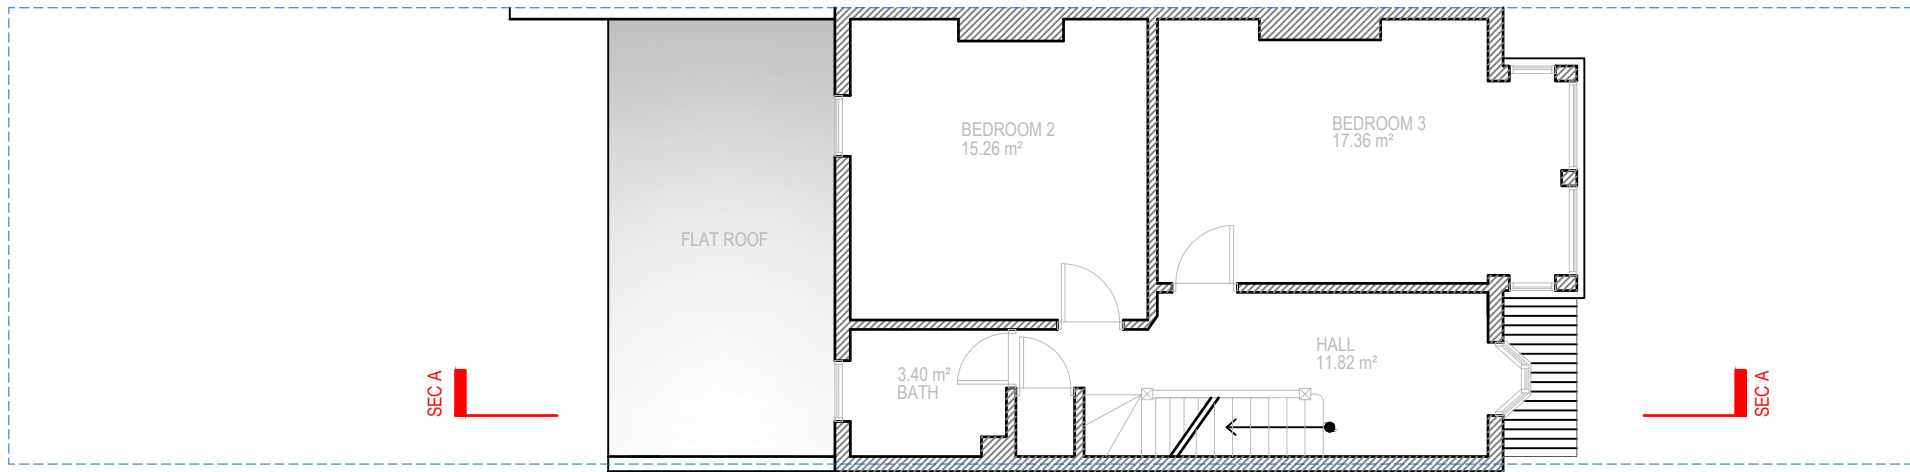

FIRST FLOOR PLAN

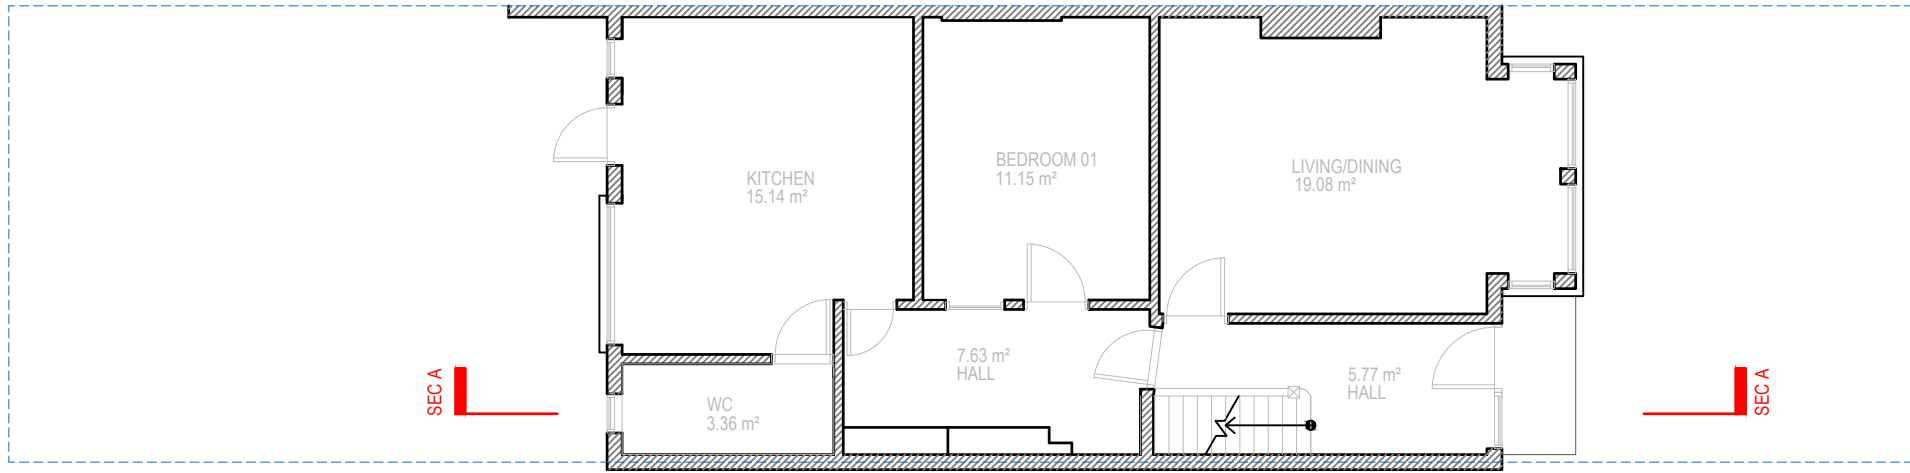


GROUND FLOOR PLAN




Address - Unit 4, Grosvenor Way, London E5 9ND
Phone - 020 3781 8008
E-mail - office@redwoodsprojects.co.uk
Web - www.redwoodsprojects.co.uk
Any errors on Dimensions to be reported to the Architect prior to commencement of Works.
Dimensions and areas are based on survey information.
This drawing is copyright © Redwoods Projects.
All dimensions to be checked on site Prior work.


REFERENCE: 26 Elm Park Avenue, London N15 6AT, UK	
TITLE: EXISTING DRAWINGS FLOOR PLANS	
PROJECT No 2030	DATE: 18-07-2023
SHEET No E 01	

 

NOTES:	
DRAWN BY MCDC	EDITED BY

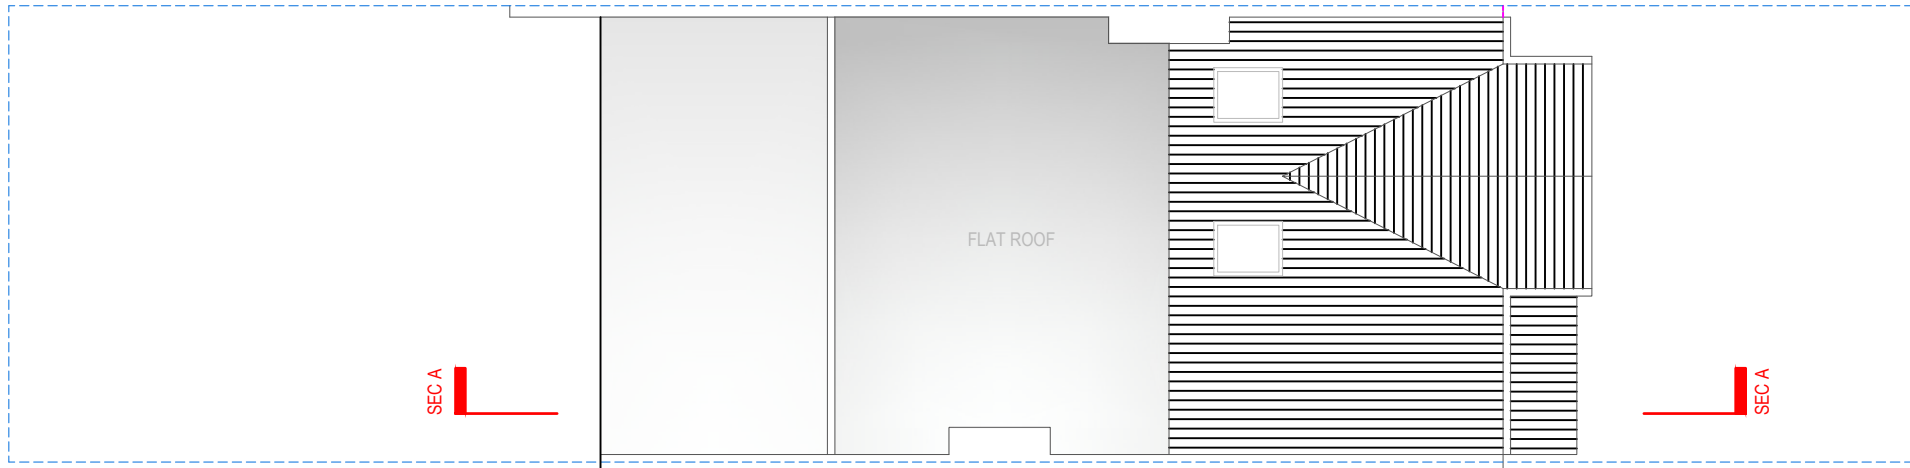

ROOF PLAN

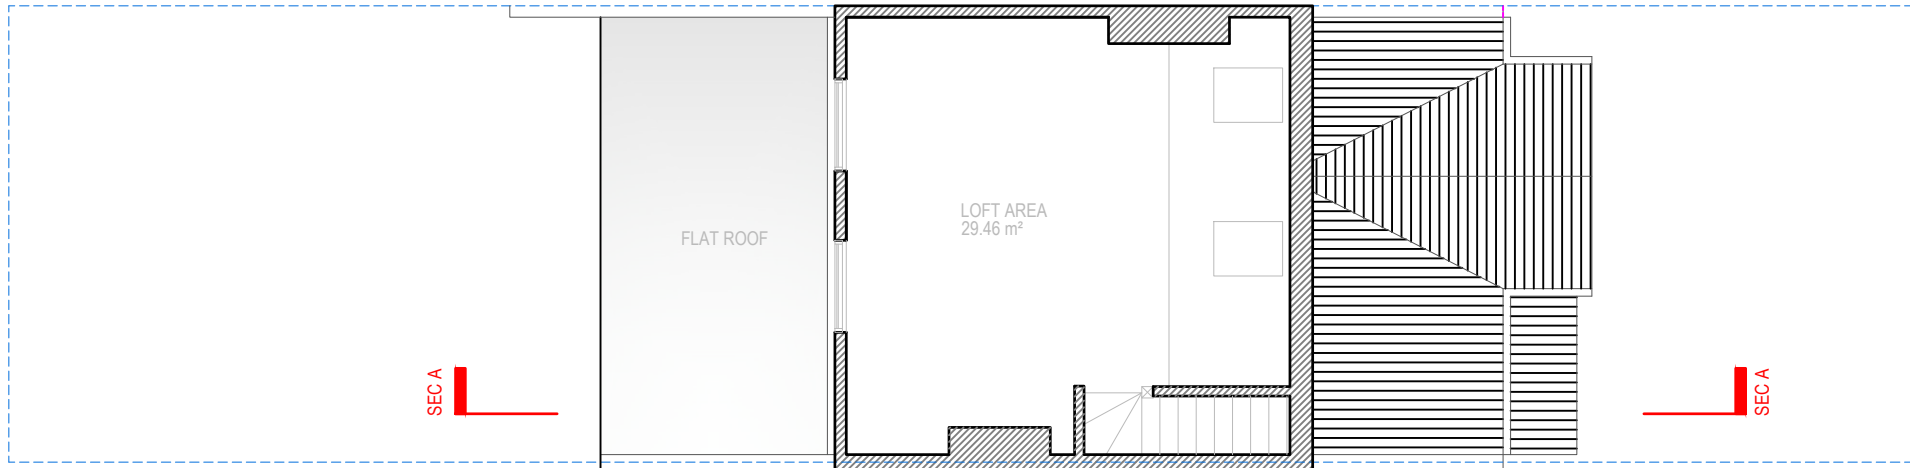

LOFT PLAN



Address - Unit 4, Grosvenor Way, London E5 9ND
Phone - 020 3781 8008
E-mail - office@redwoodsprojects.co.uk
Web - www.redwoodsprojects.co.uk

Any errors on Dimensions to be reported to the Architect prior to commencement of Works.
Dimensions and areas are based on survey information.
This drawing is copyright © Redwoods Projects.
All dimensions to be checked on site Prior work.

REFERENCE: 26 Elm Park Avenue, London N15 6AT, UK

TITLE: EXISTING DRAWINGS
FLOOR PLANS

PROJECT No 2030 DATE: 18-07-2023

SHEET No E 02




0 1 2 5m scale 1:100 @A3


NOTES:

DRAWN BY MCDC

EDITED BY

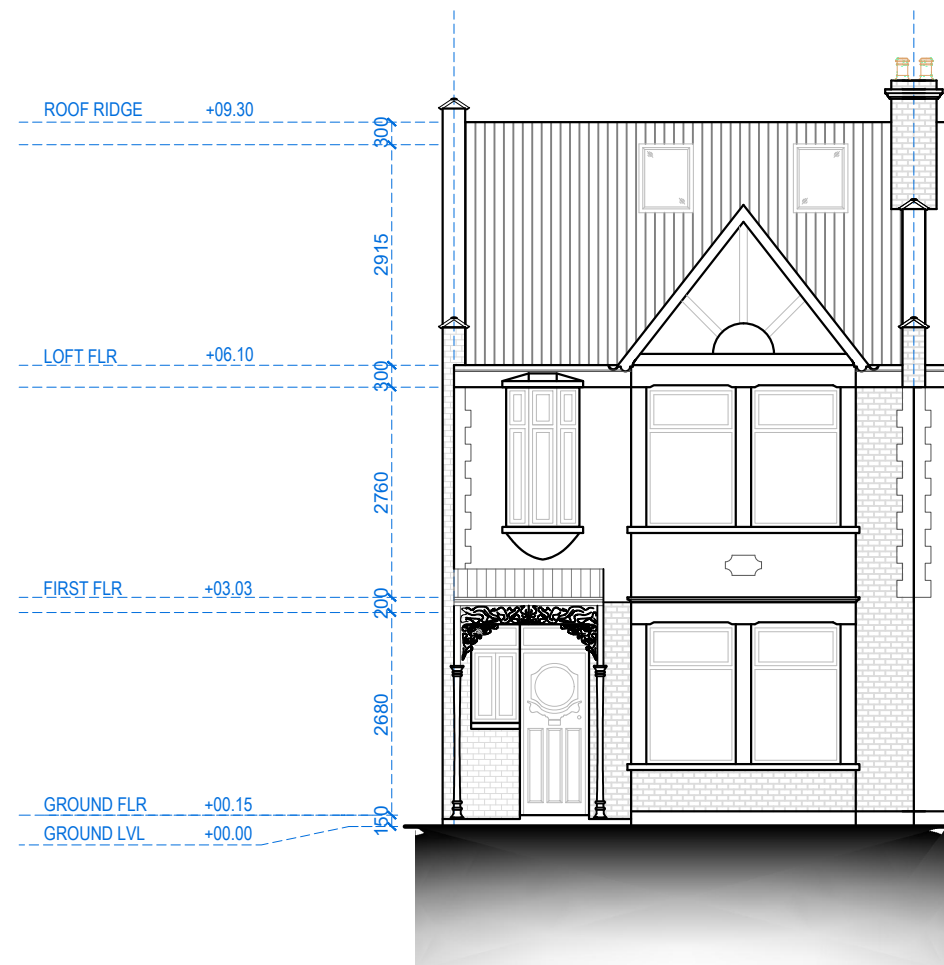

FRONT ELEVATION

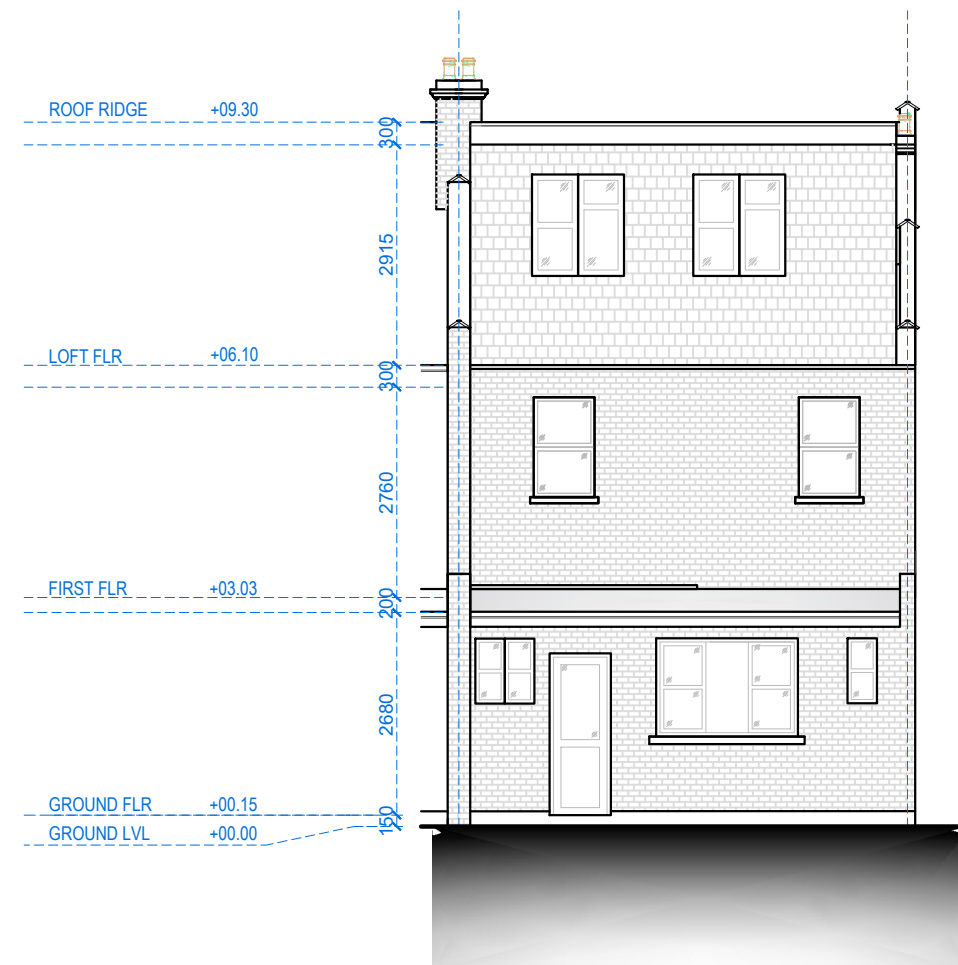

REAR ELEVATION



Address - Unit 4, Grosvenor Way, London E5 9ND
Phone - 020 3781 8008
E-mail - office@redwoodsprojects.co.uk
Web - www.redwoodsprojects.co.uk

Any errors on Dimensions to be reported to the Architect prior to commencement of Works.
Dimensions and areas are based on survey information.
This drawing is copyright © Redwoods Projects.
All dimensions to be checked on site Prior work.

REFERENCE: 26 Elm Park Avenue, London N15 6AT, UK

TITLE: EXISTING DRAWINGS
ELEVATION

PROJECT No 2030 DATE: 18-07-2023


SHEET No E 03

0 1 2 5m scale 1:100 @A3

NOTES:

DRAWN BY MCDC

EDITED BY

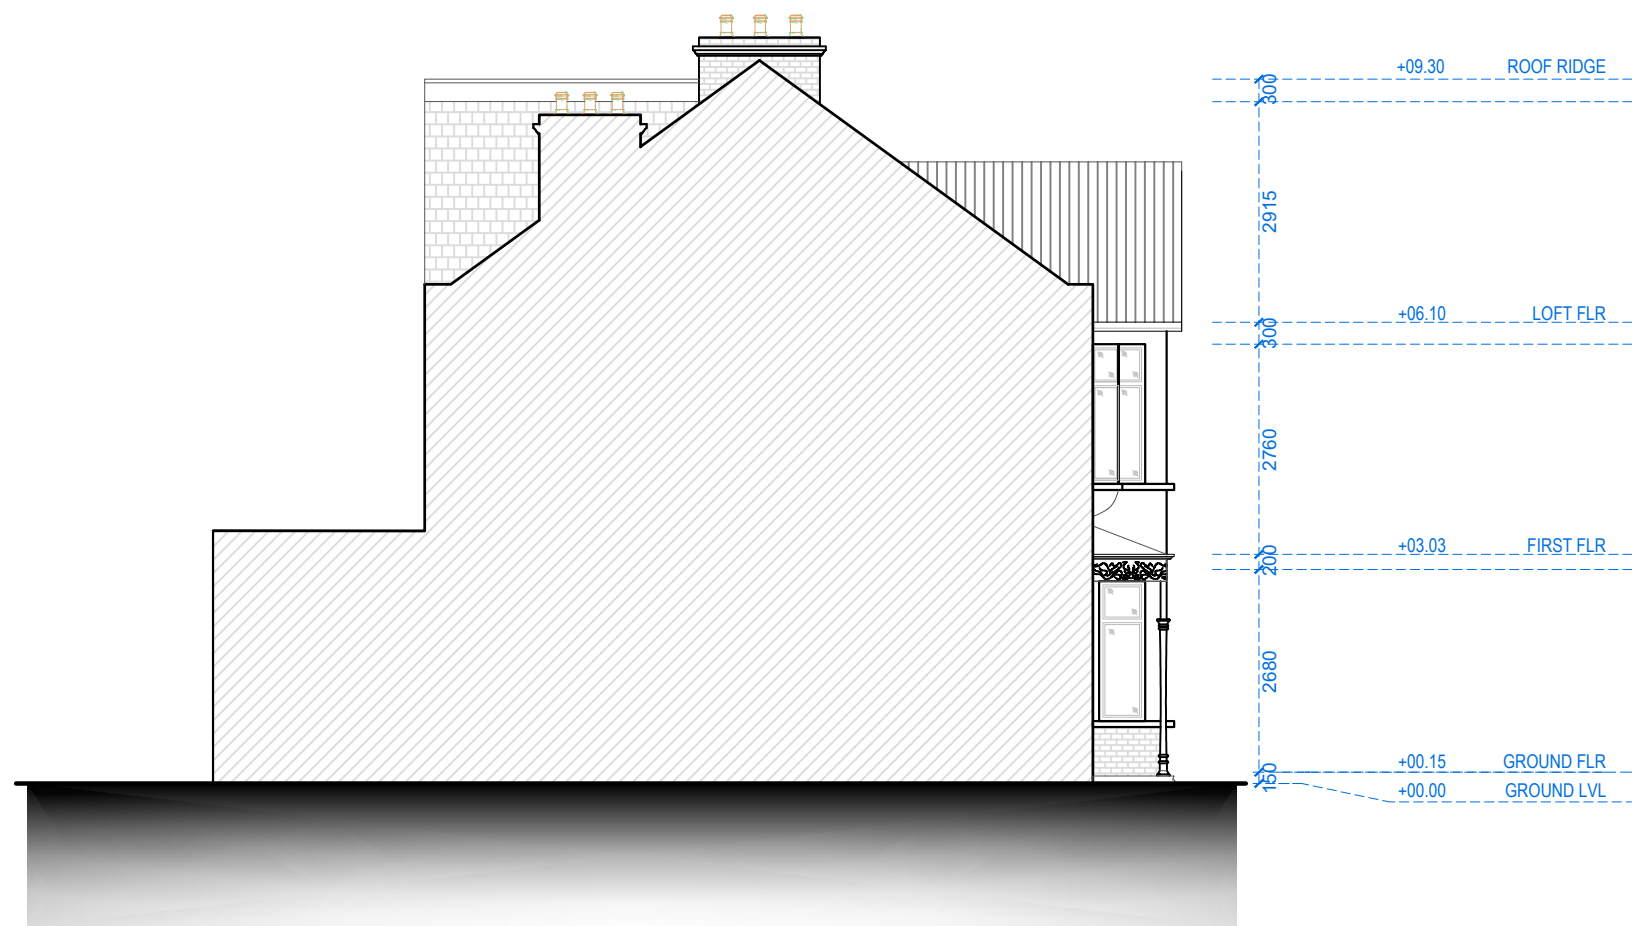

SIDE ELEVATION




Address - Unit 4, Grosvenor Way, London E5 9ND
Phone - 020 3781 8008
E-mail - office@redwoodsprojects.co.uk
Web - www.redwoodsprojects.co.uk
Any errors on Dimensions to be reported to the Architect prior to commencement of Works.
Dimensions and areas are based on survey information.
This drawing is copyright © Redwoods Projects.
All dimensions to be checked on site Prior work.

REFERENCE: 26 Elm Park Avenue, London N15 6AT, UK	
TITLE: EXISTING DRAWINGS ELEVATION	
PROJECT No 2030	DATE: 18-07-2023
SHEET No E 04	

0 1 2 5m scale 1:100 @A3

NOTES:	
DRAWN BY MCDC	EDITED BY

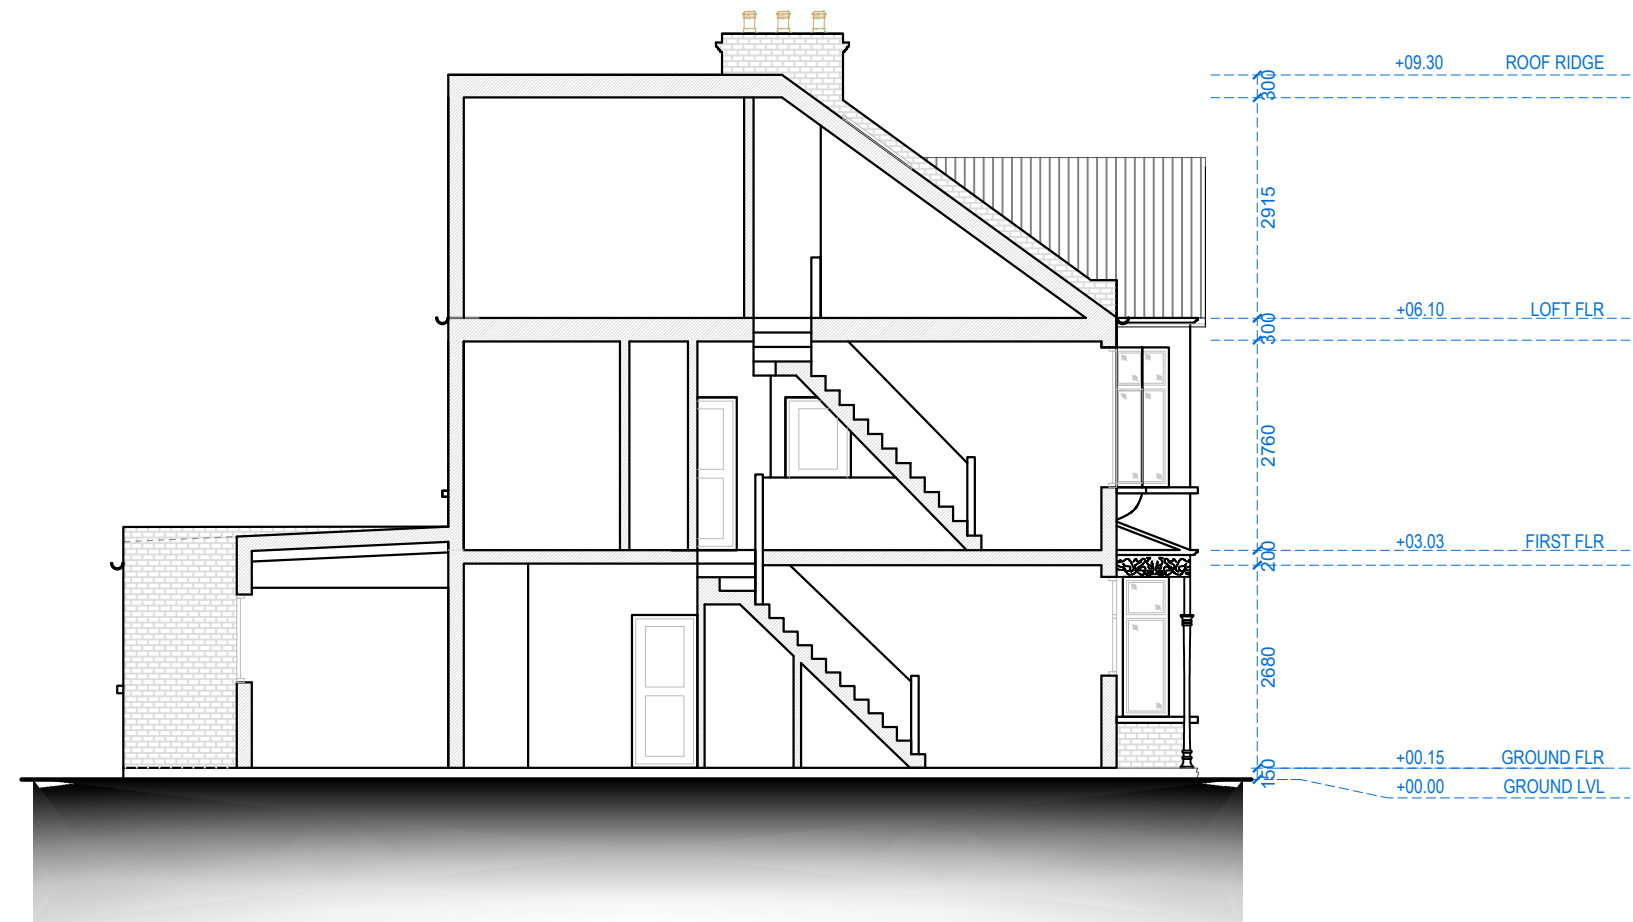

SECTION A.A



Address - Unit 4, Grosvenor Way, London E5 9ND
Phone - 020 3781 8008
E-mail - office@redwoodsprojects.co.uk
Web - www.redwoodsprojects.co.uk

Any errors on Dimensions to be reported to the
Architect prior to commencement of Works.
Dimensions and areas are based on survey information.
This drawing is copyright © Redwoods Projects.
All dimensions to be checked on site Prior work.

REFERENCE: 26 Elm Park Avenue, London N15 6AT, UK

TITLE: EXISTING DRAWINGS
SECTION

PROJECT No 2030 DATE: 18-07-2023

SHEET No
E 05

0 1 2 5m scale 1:100 @A3


NOTES:

DRAWN BY
MCDC


EDITED BY

EXTENSION COMPUTATION

ORIGINAL GARDEN AREA (FRONT + REAR)	92.29 m²
EXISTING GARDEN AREA (FRONT + REAR)	74.20 m²
PROPOSED REAR EXTENSION AREA	18.10 m²
REMAINING GARDEN AREA AFTER PROPOSED EXTENSION	56.10 m² (60.79%)

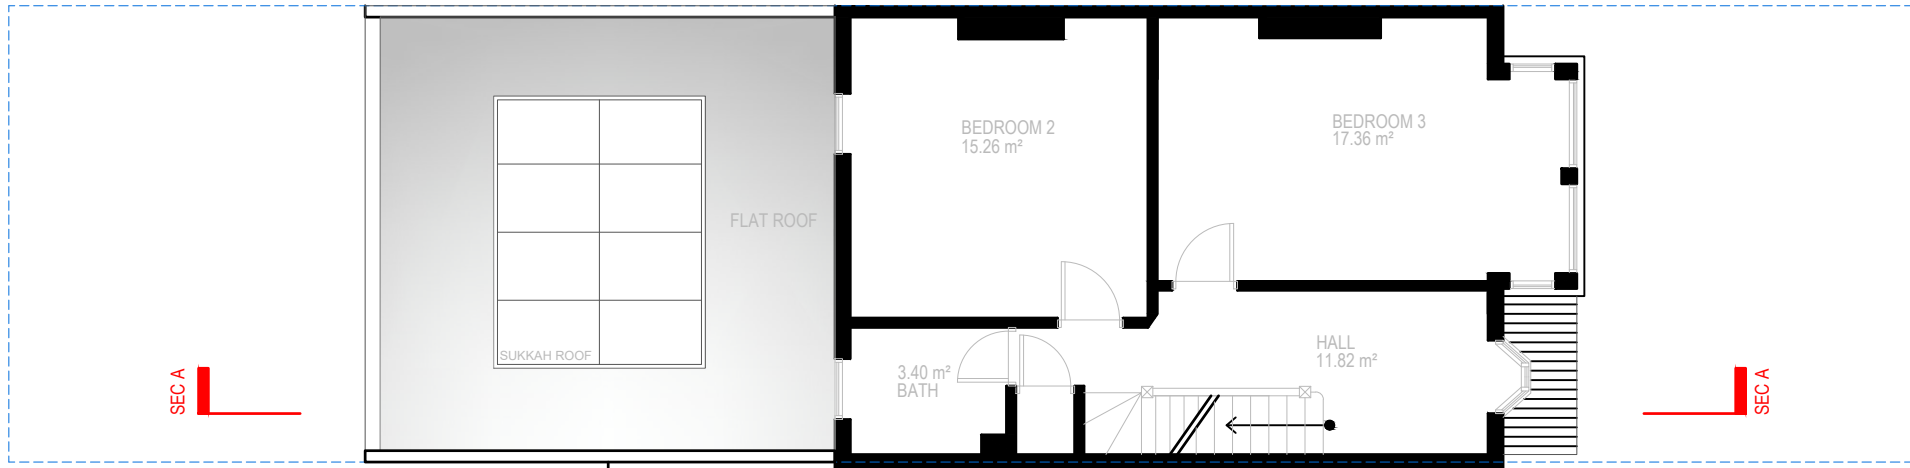

FIRST FLOOR PLAN

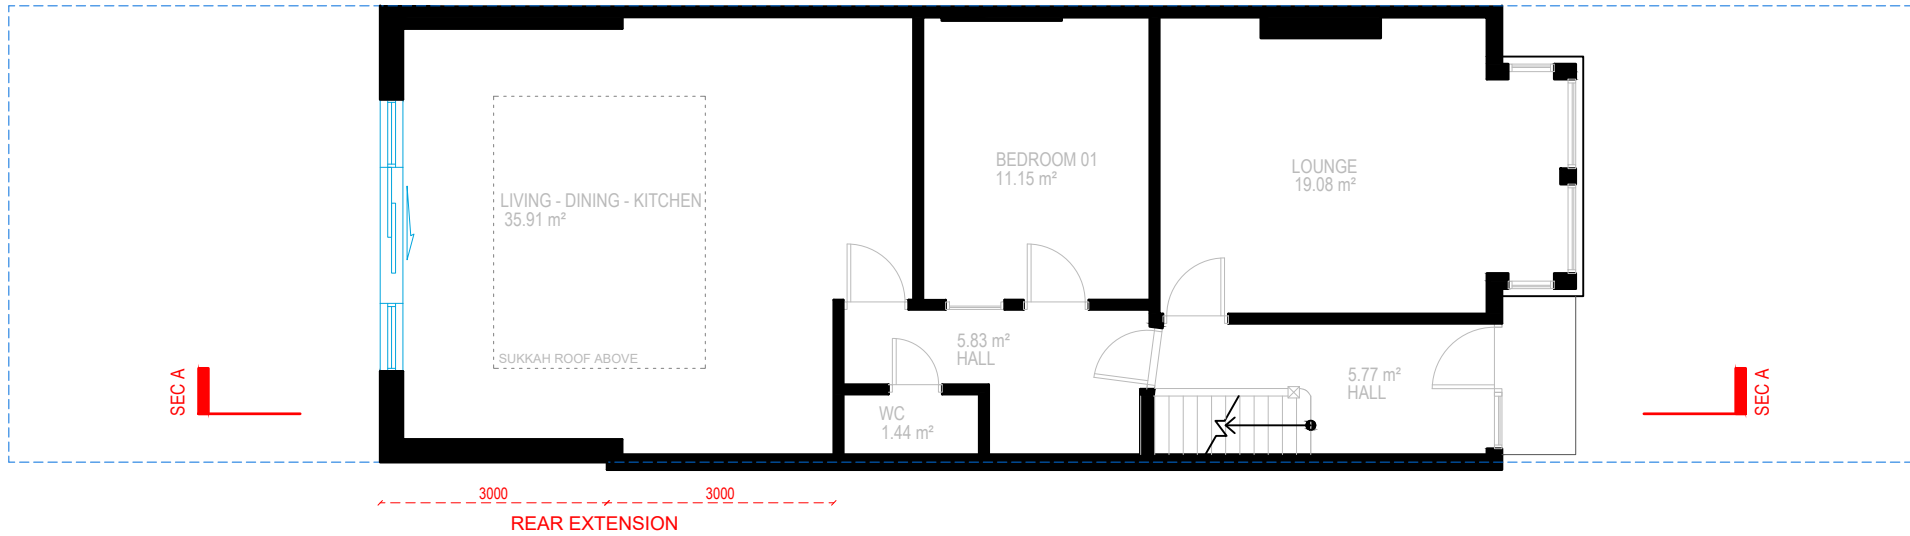


GROUND FLOOR PLAN




Address - Unit 4, Grosvenor Way, London E5 9ND
Phone - 020 3781 8008
E-mail - office@redwoodsprojects.co.uk
Web - www.redwoodsprojects.co.uk

Any errors on Dimensions to be reported to the Architect prior to commencement of Works.
Dimensions and areas are based on survey information.
This drawing is copyright © Redwoods Projects.
All dimensions to be checked on site Prior work.

REFERENCE: 26 Elm Park Avenue, London N15 6AT, UK	
TITLE: PROPOSED DRAWINGS FLOOR PLANS	
PROJECT No 2030	DATE: 18-07-2023
SHEET No P 01	

 

NOTES:	
DRAWN BY MCDC	EDITED BY

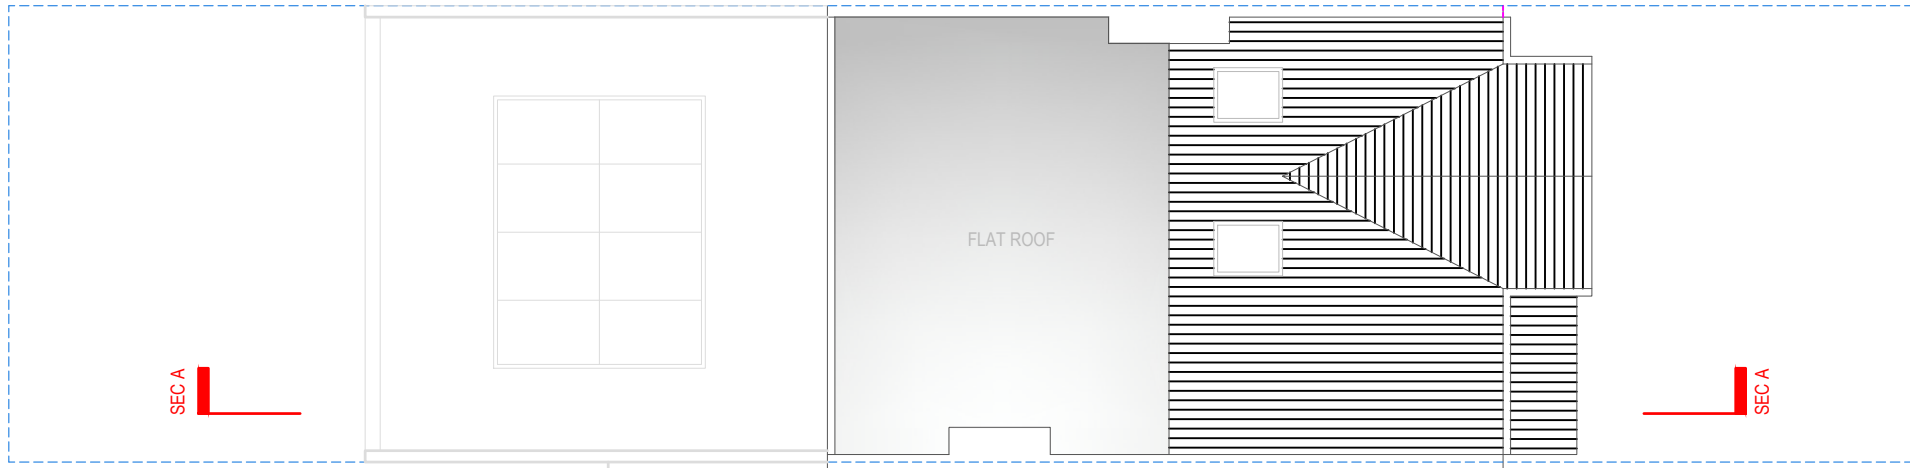

ROOF PLAN



LOFT PLAN



Address - Unit 4, Grosvenor Way, London E5 9ND
Phone - 020 3781 8008
E-mail - office@redwoodsprojects.co.uk
Web - www.redwoodsprojects.co.uk

Any errors on Dimensions to be reported to the Architect prior to commencement of Works.
Dimensions and areas are based on survey information.
This drawing is copyright © Redwoods Projects.
All dimensions to be checked on site Prior work.

REFERENCE: 26 Elm Park Avenue, London N15 6AT, UK

TITLE: PROPOSED DRAWINGS
FLOOR PLANS

PROJECT No 2030 DATE: 18-07-2023

SHEET No P 02




0 1 2 5m scale 1:100 @A3


NOTES:

DRAWN BY MCDC

EDITED BY

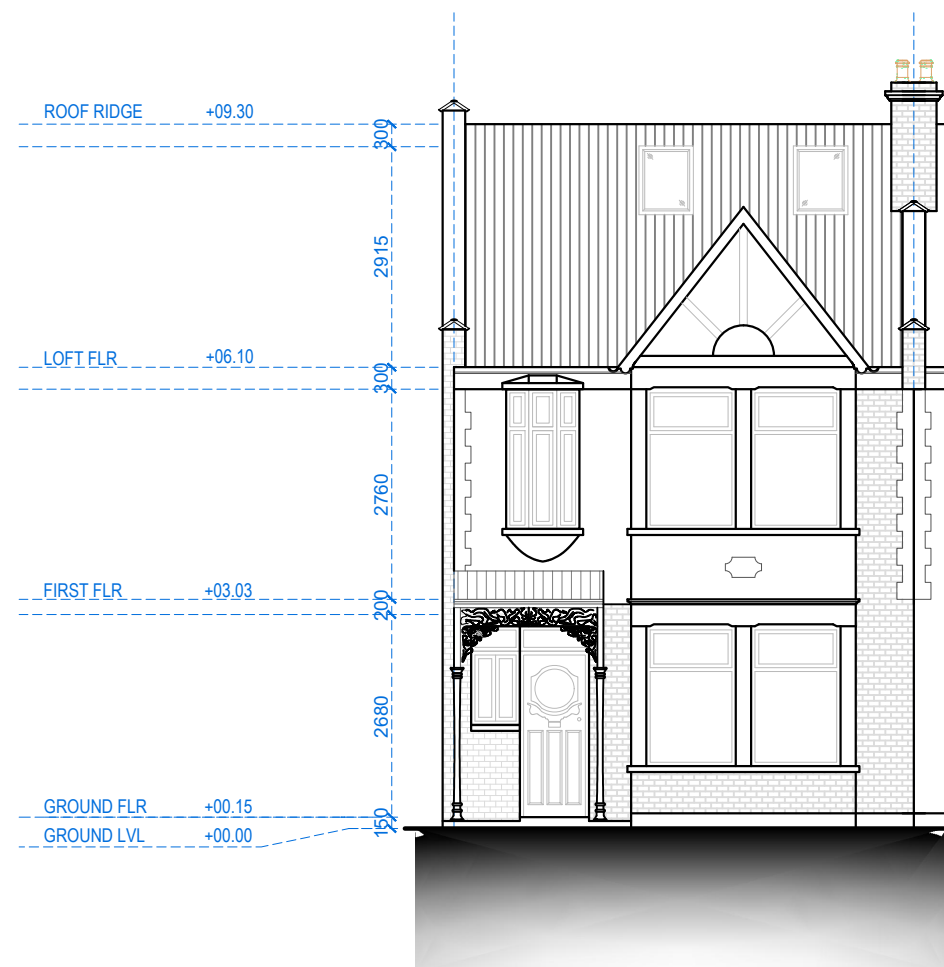

FRONT ELEVATION

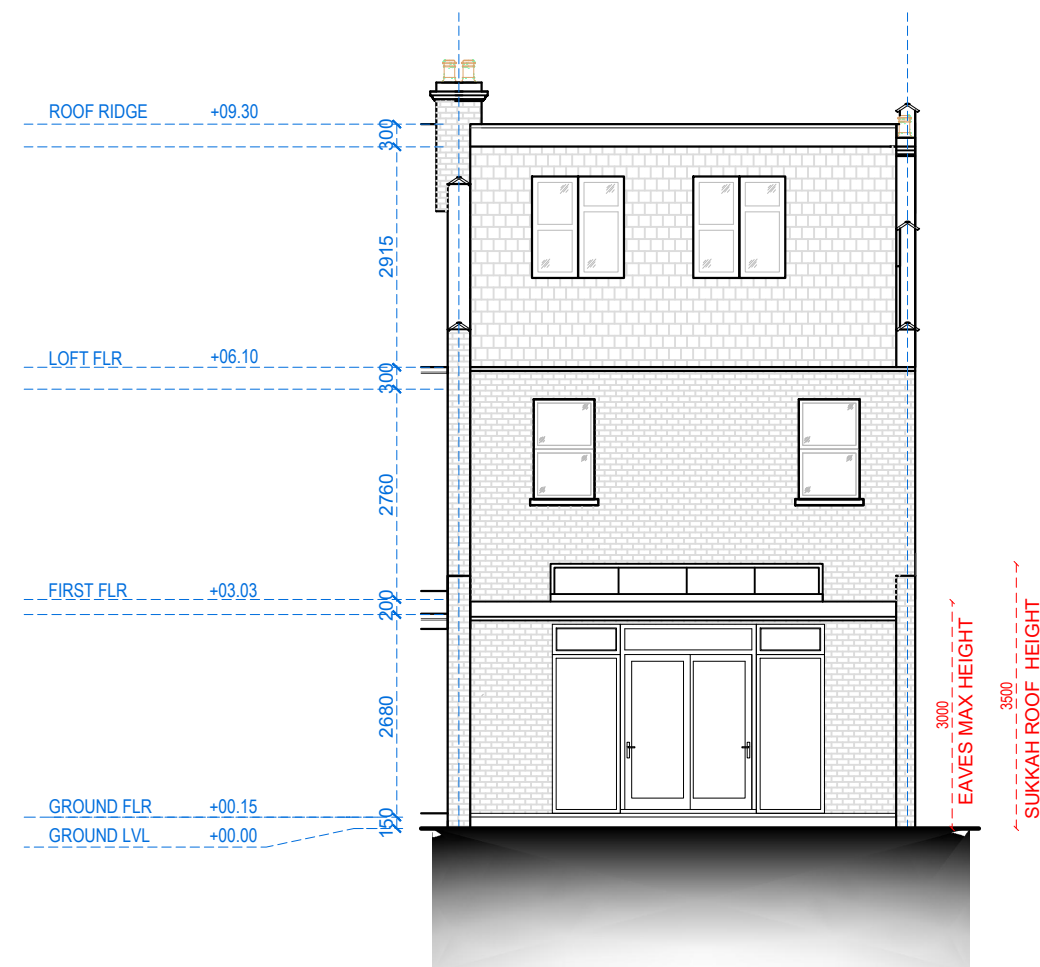

REAR ELEVATION



Address - Unit 4, Grosvenor Way, London E5 9ND
Phone - 020 3781 8008
E-mail - office@redwoodsprojects.co.uk
Web - www.redwoodsprojects.co.uk

Any errors on Dimensions to be reported to the Architect prior to commencement of Works.
Dimensions and areas are based on survey information.
This drawing is copyright © Redwoods Projects.
All dimensions to be checked on site Prior work.

REFERENCE: 26 Elm Park Avenue, London N15 6AT, UK

TITLE: PROPOSED DRAWINGS
ELEVATION

PROJECT No 2030 DATE: 18-07-2023


SHEET No P 03

0 1 2 5m scale 1:100 @A3

NOTES:

DRAWN BY MCDC

EDITED BY

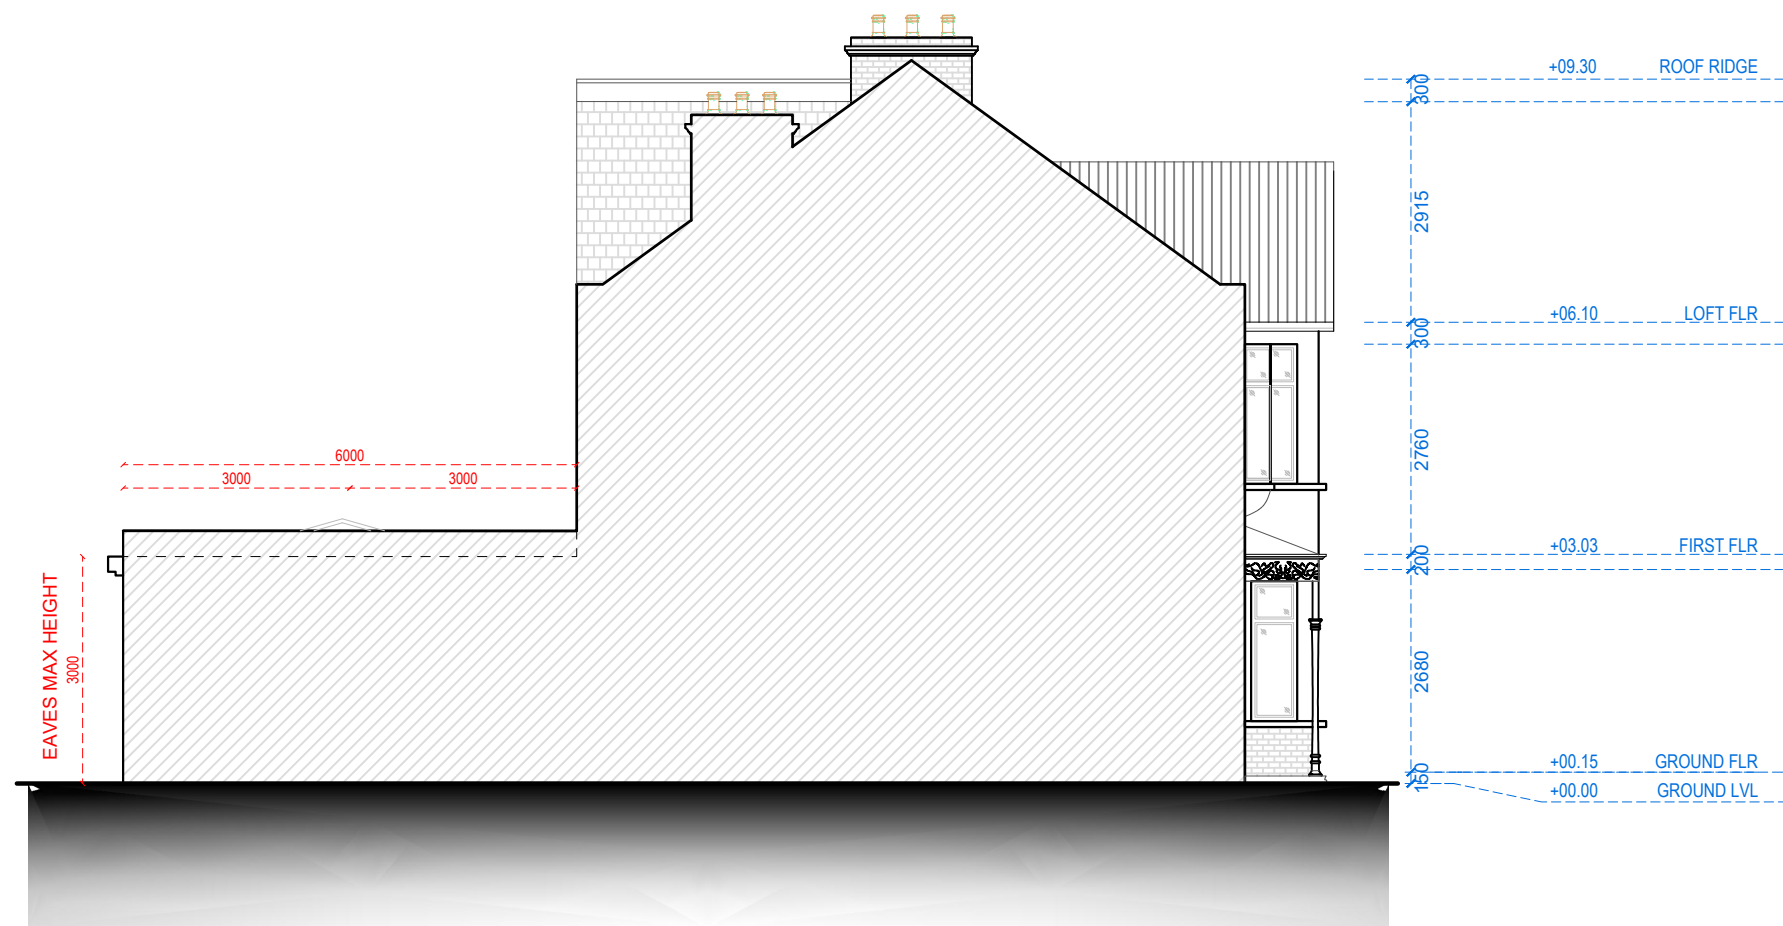

SIDE ELEVATION



Address - Unit 4, Grosvenor Way, London E5 9ND
Phone - 020 3781 8008
E-mail - office@redwoodsprojects.co.uk
Web - www.redwoodsprojects.co.uk

Any errors on Dimensions to be reported to the Architect prior to commencement of Works.
Dimensions and areas are based on survey information.
This drawing is copyright © Redwoods Projects.
All dimensions to be checked on site Prior work.

REFERENCE: 26 Elm Park Avenue, London N15 6AT, UK

TITLE: PROPOSED DRAWINGS
ELEVATION

PROJECT No 2030 DATE: 18-07-2023


SHEET No P 04

0 1 2 5m scale 1:100 @A3

NOTES:

DRAWN BY MCDC

EDITED BY

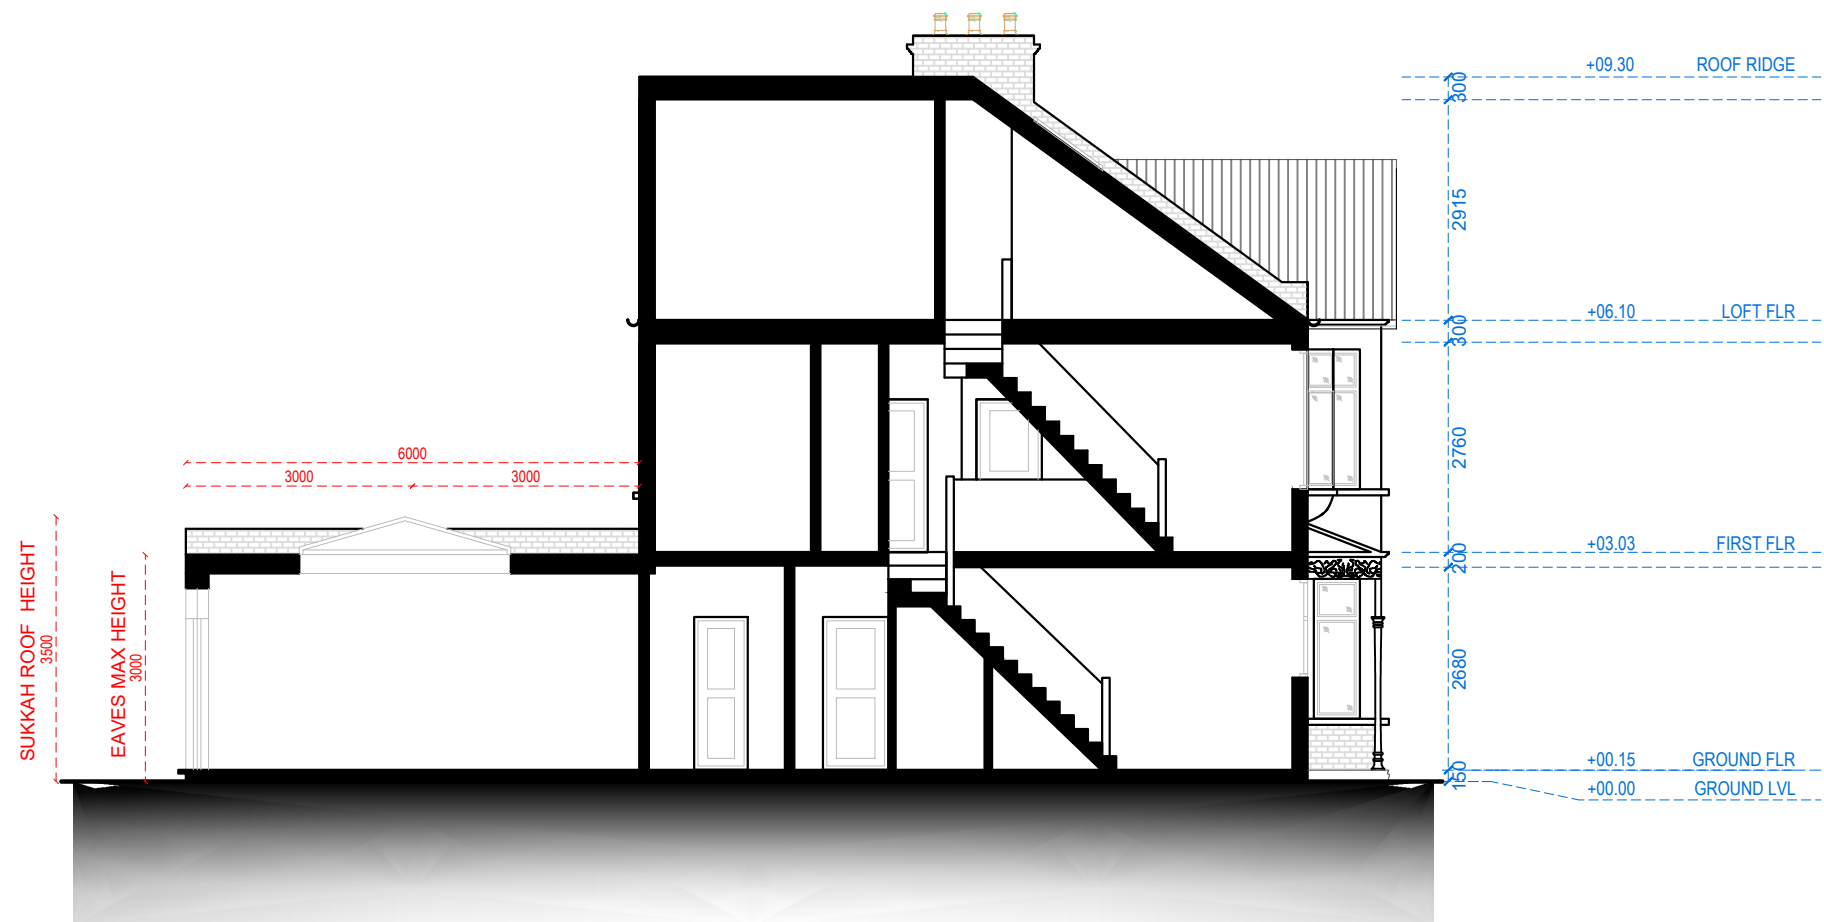

SECTION A.A



Address - Unit 4, Grosvenor Way, London E5 9ND
Phone - 020 3781 8008
E-mail - office@redwoodsprojects.co.uk
Web - www.redwoodsprojects.co.uk

Any errors on Dimensions to be reported to the Architect prior to commencement of Works.
Dimensions and areas are based on survey information.
This drawing is copyright © Redwoods Projects.
All dimensions to be checked on site Prior work.

REFERENCE: 26 Elm Park Avenue, London N15 6AT, UK

TITLE: PROPOSED DRAWINGS
SECTION

PROJECT No 2030 DATE: 18-07-2023

SHEET No P 05

0 1 2 5m scale 1:100 @A3

NOTES:

DRAWN BY MCDC

EDITED BY