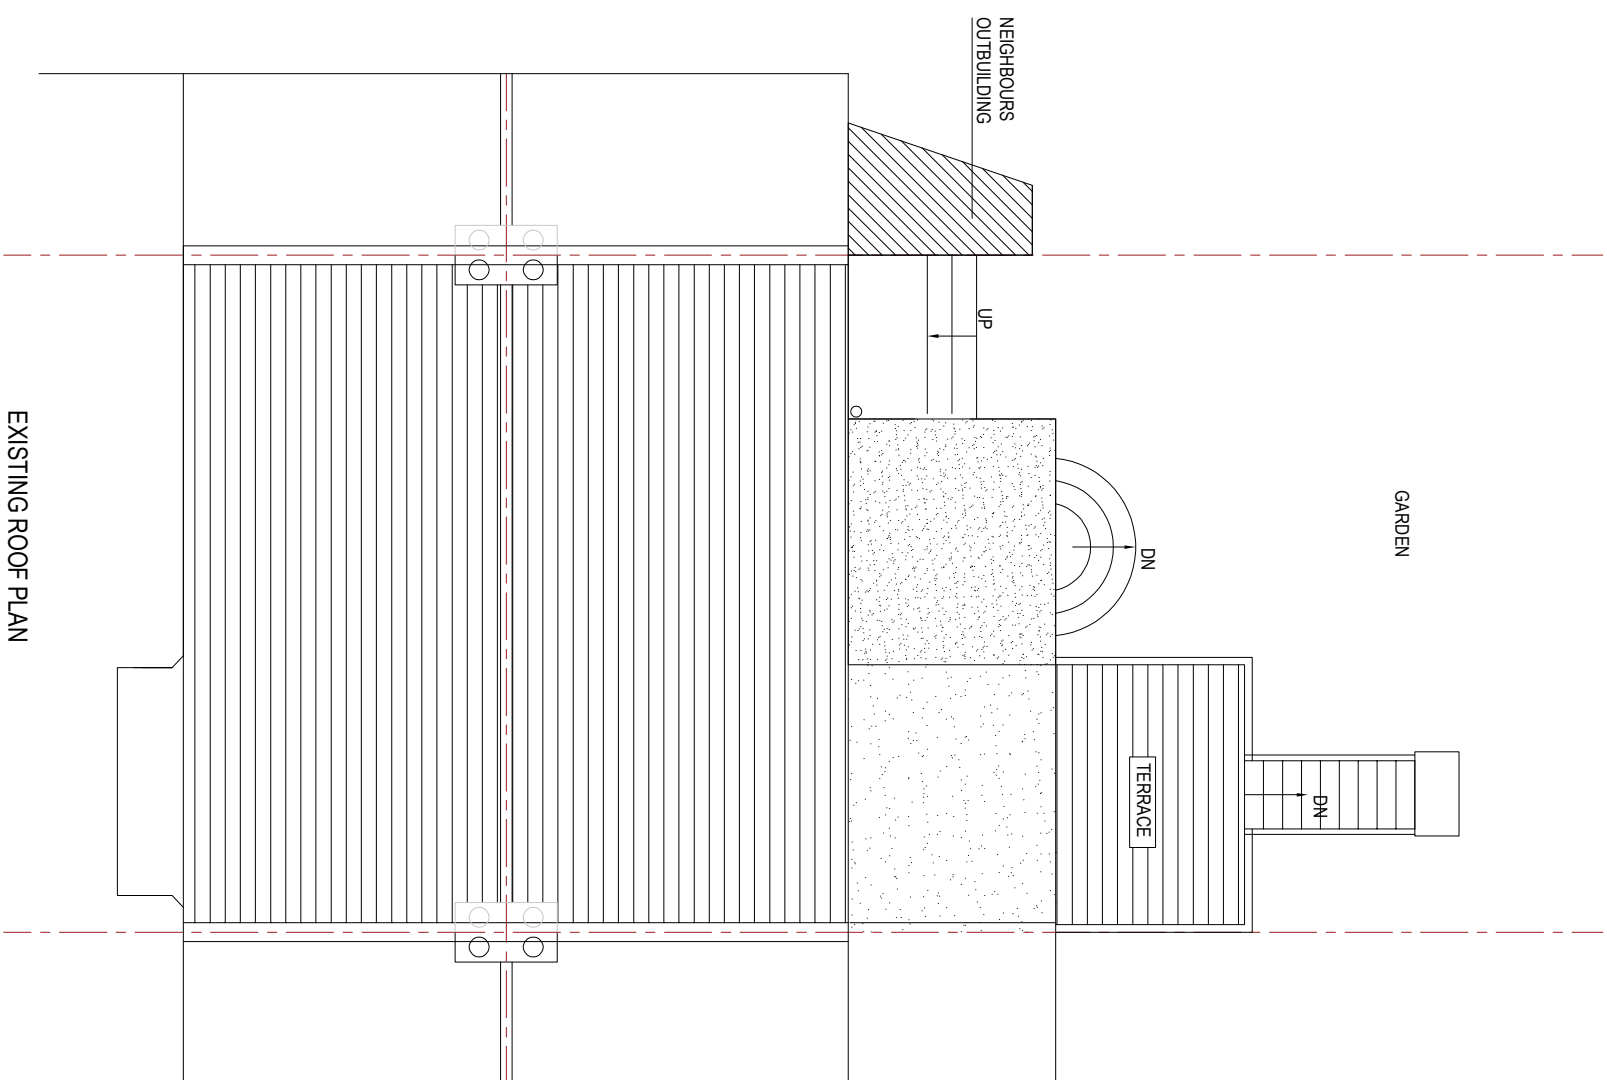
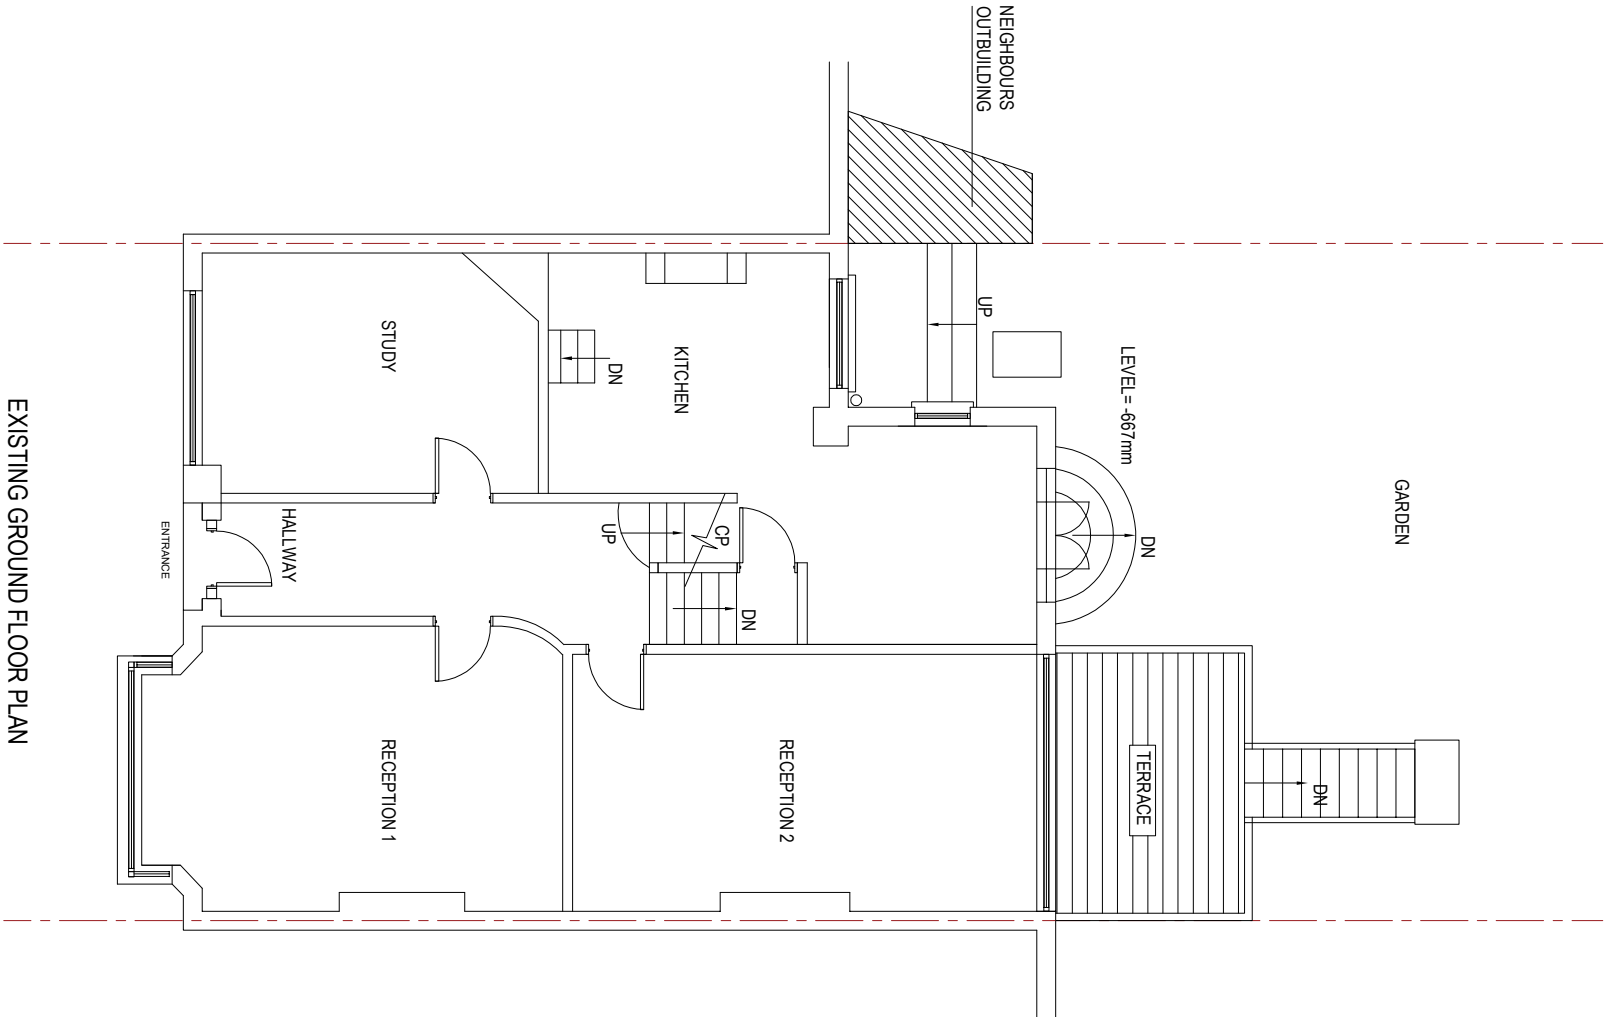


ADDRESS: 29 MUSWELL HILL N10 3PR		Title: EXISTING FLOOR PLANS		dwg NO: MH29 - 01		Scale @ A3 1:100 01/07/2023		Revision		Date		Description		 GR ARCHITECTURE DESIGN STUDIO		160 Woodlands Avenue Eastcote, Ruslip HA4 9QY Mob: 07766833560 E: fatlum@grarchitecture.com	
-------------------------------------	--	--------------------------------	--	----------------------	--	-----------------------------------	--	----------	--	------	--	-------------	--	---	--	---	--

PLANNING ISSUE