
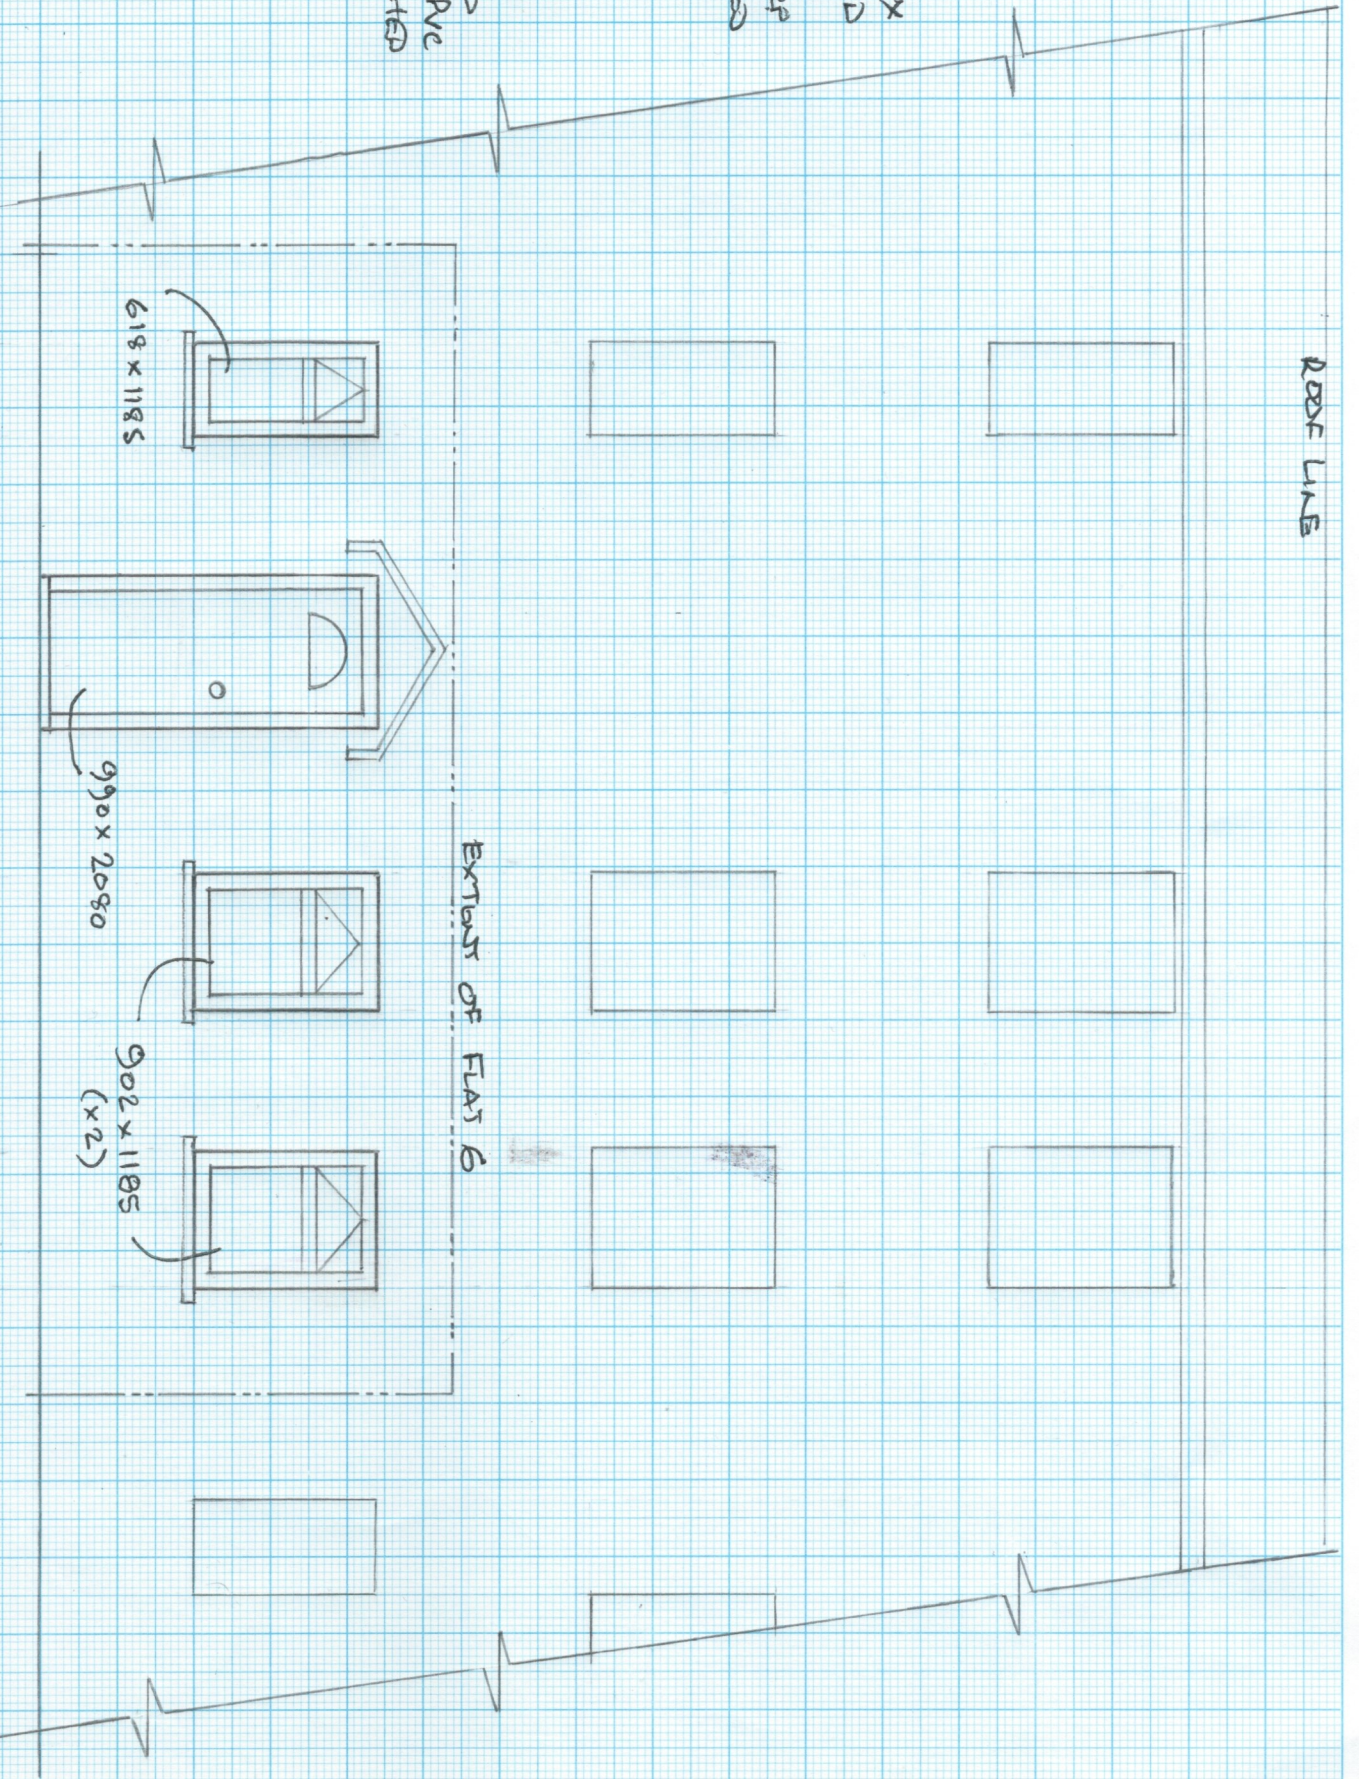


ROOF LINE

REPLACEMENT OF 1X
WOOD FRAMED WOOD
DOOR WITH METAL
FRAMED UPVC/GRAF
DOOR PER ATTACHED
SPECIFICATION

REPLACEMENT OF
3X WOOD FRAMED
WINDOWS WITH UPVC
UNITS PER ATTACHED
SPECIFICATION

SCALE 1:50

 

EXTENT OF FLAT 6

4 TYNEMOUTH ROAD, SEVEN SISTERS, LONDON N15 4UE. FLAT 6 (GROUND FLOOR). FIRST ELEVATION (FROM TYNEMOUTH ROAD)


SHT 1 OF 2

Roof Line

REPLACEMENT OF:
1x WOOD FRAMED WOOD
DOOR WITH METAL
FRAMED UPVC/GALF
DOOR PER ATTACHED
SPECIFICATION

REPLACEMENT OF
2x WOOD FRAMED
WINDOWS WITH
UPVC UNITS PER
ATTACHED SPECIFICATION

TOTAL OF WORKS:
REPLACEMENT OF 5x CASQUADBY
WINDOWS, 2x DOORS.
FOR MRS A. WALSH.

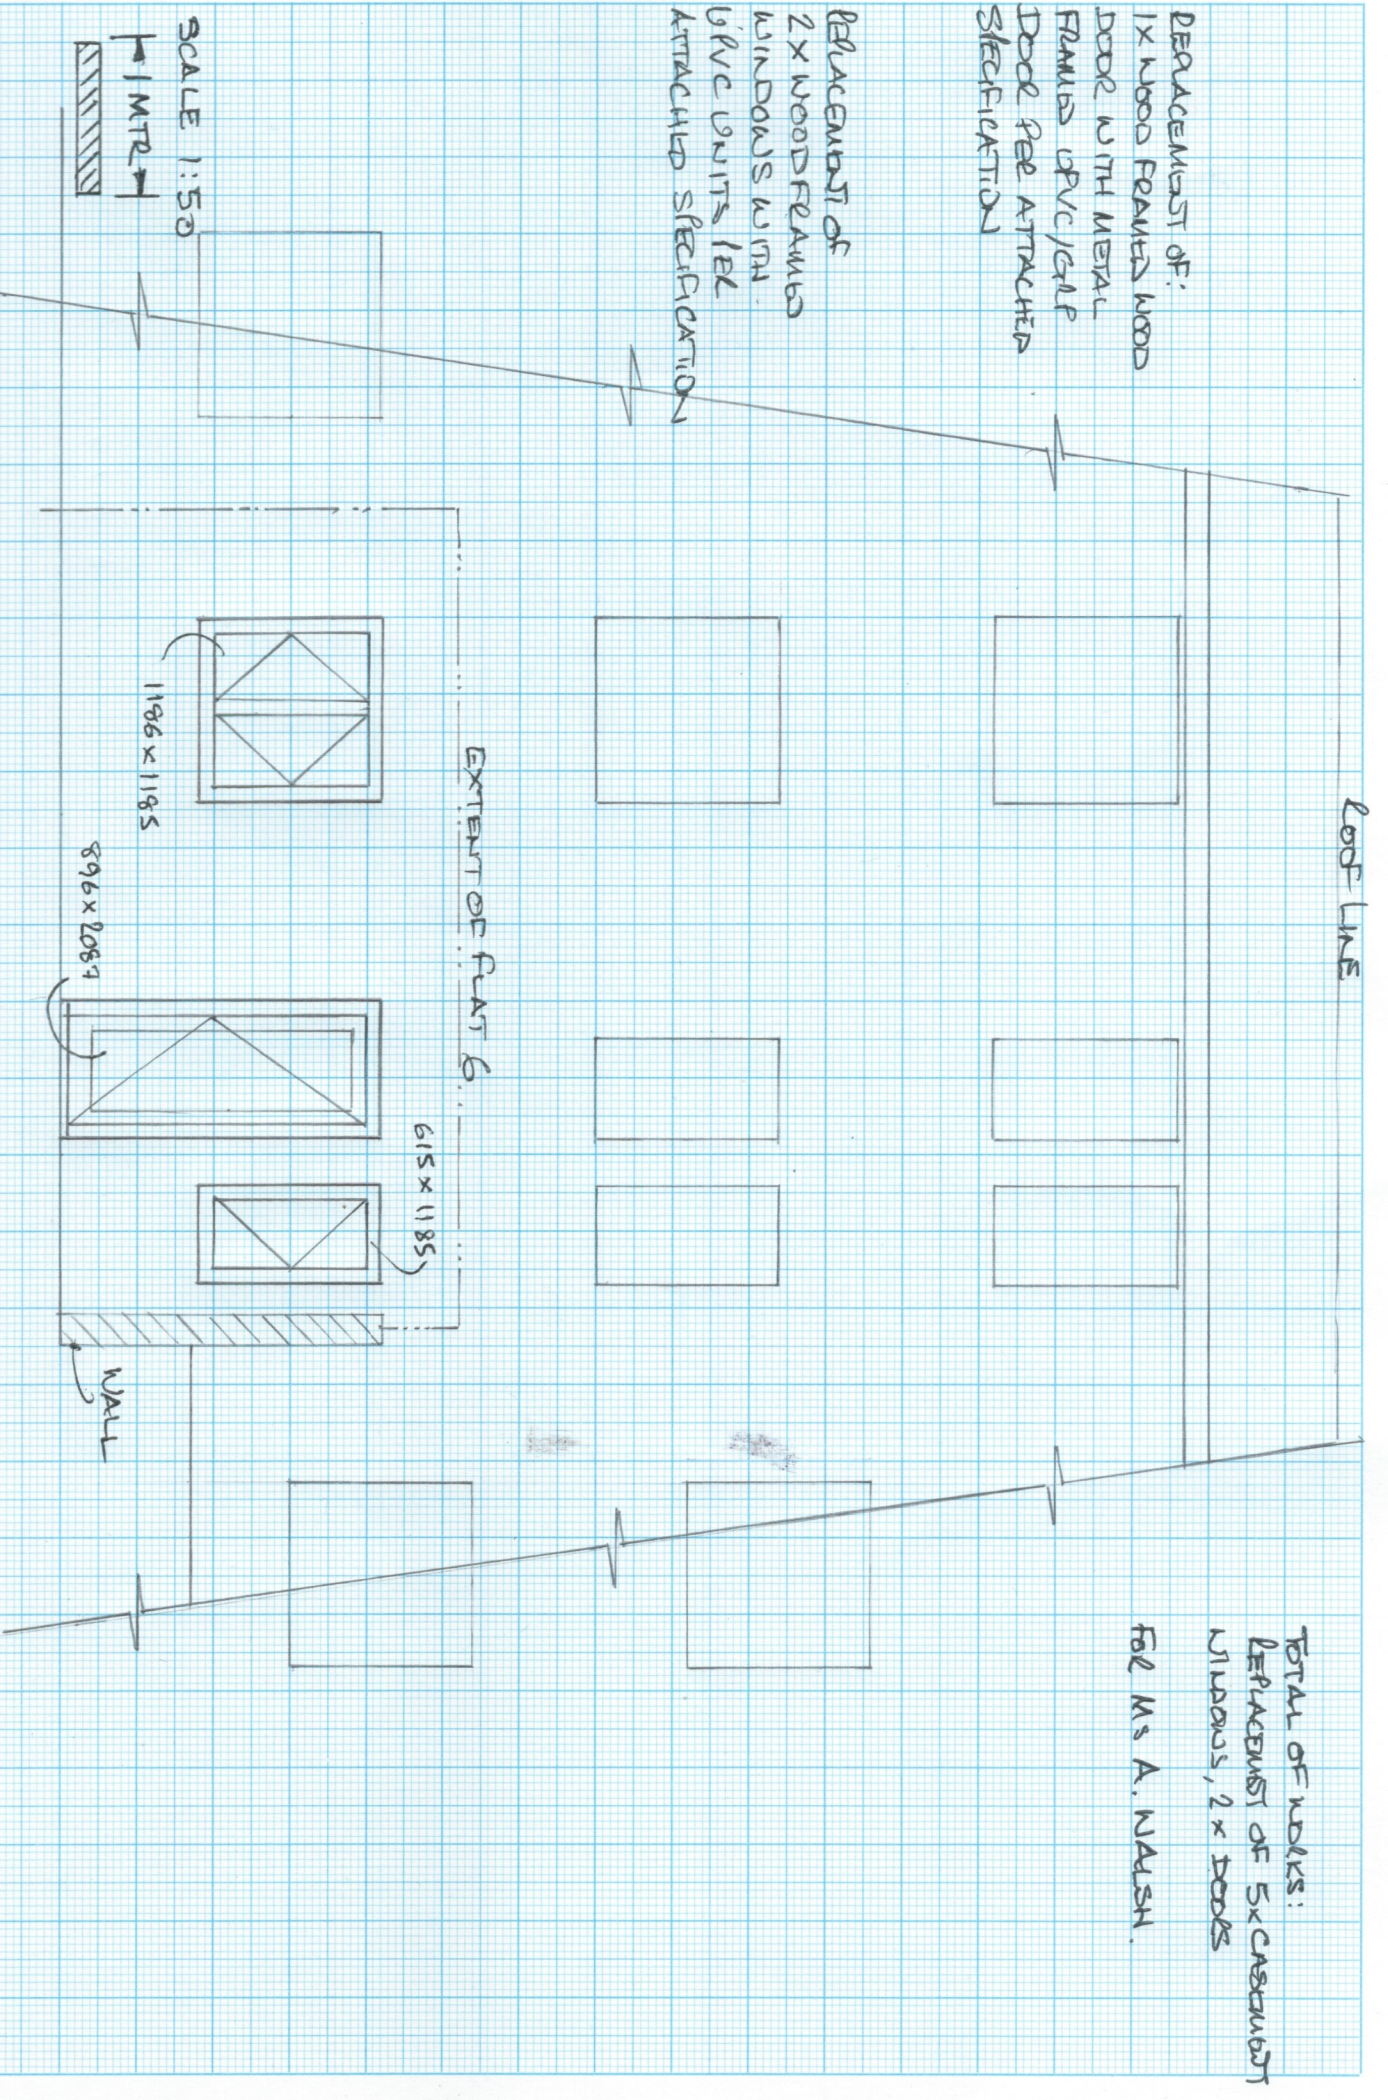

4 TYNEMOUTH ROAD, SEVEN SISTERS, LONDON N15 4UE (GROUND FLOOR) FLAT 6 REAR ELEVATION
SHEET 2 OF 2