




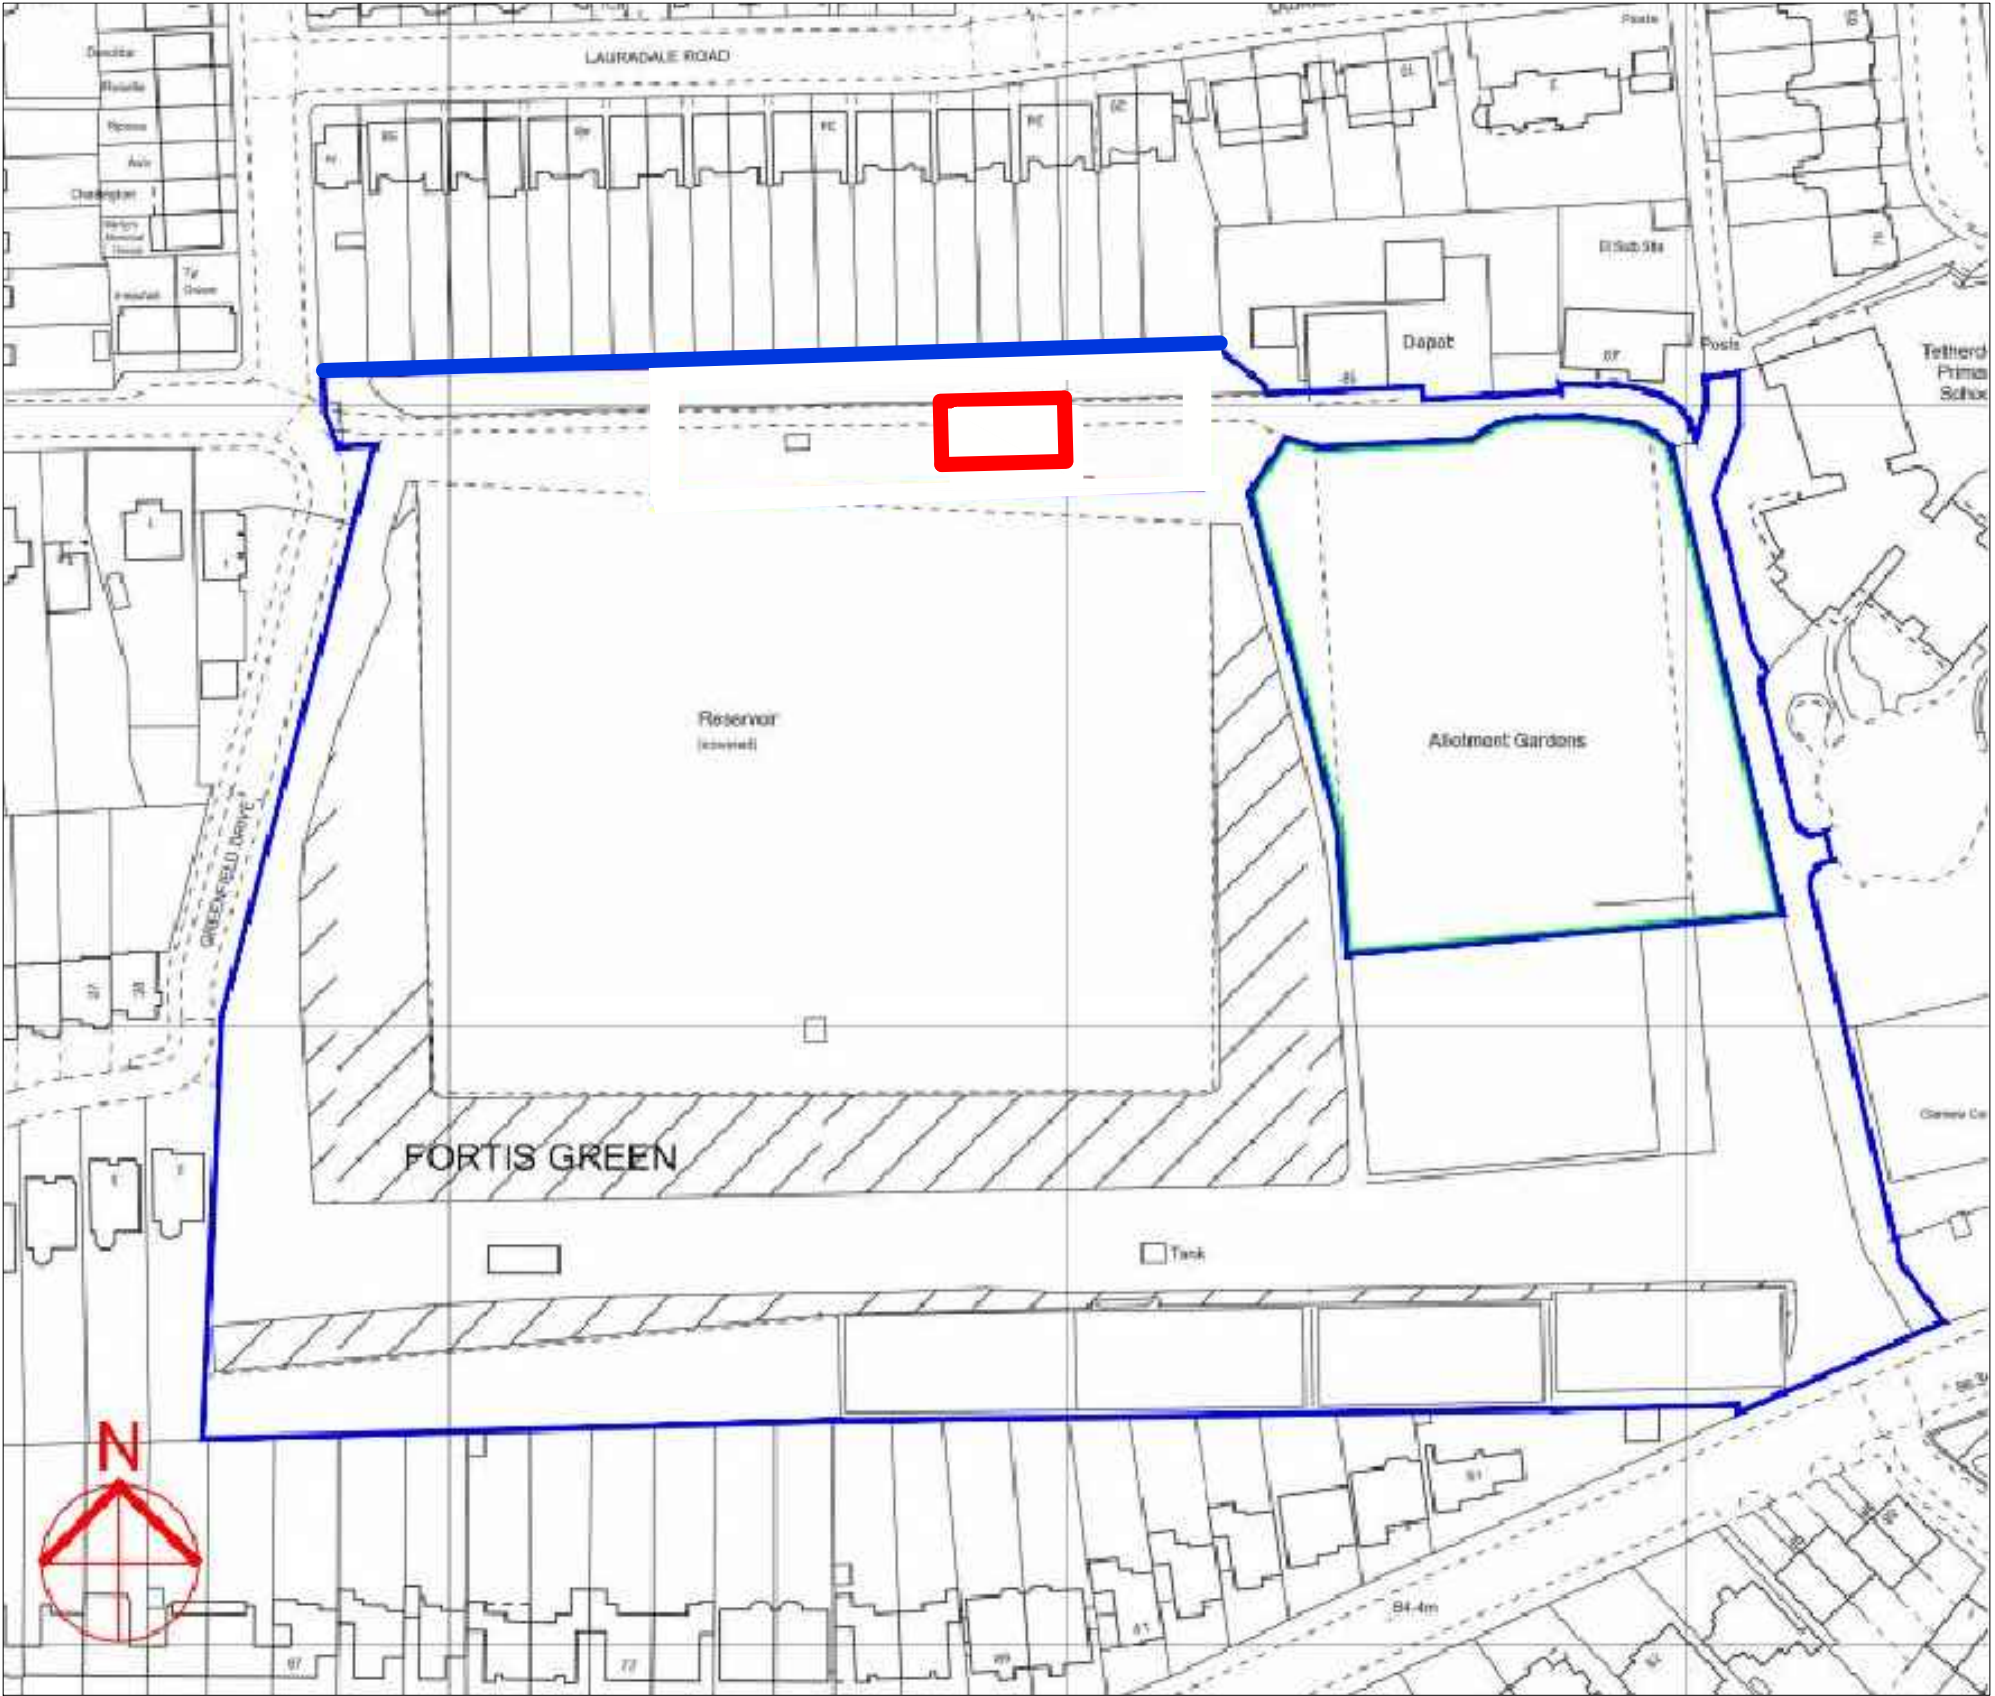

BLOCK PLAN @ 1:500

 

SITE PLAN @ 1:1250

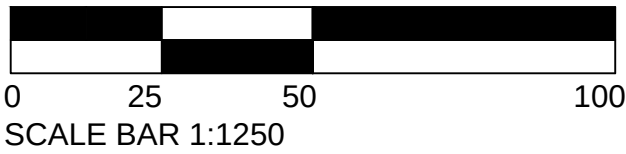

notes

Any discrepancies in dimensions or detail to be reported to the architect immediately. This drawing is to be read in conjunction with all relevant architectural, structural and services drawings.

This drawing remains the copyright of GRS Associates and may not be copied or used without their prior consent

FOR PLANNING PURPOSES ONLY

Revisions:

client
AQUARIUS ARCHERY CLUB
project
FORTIS GREEN COVERED RESERVOIR
SOUTHERN ROAD, LONDON N2 9LH
title
SITE PLAN @ 1:1250 AND BLOCK PLAN @ 1:500

scale
1:1250 & 1:500 @ A2
date
JUNE 2023
drg. no.
10640/TP03

Robert Savage & Associates
architects designers structural engineers
11 Eton Garages, Lancaster Grove,
Belsize Park, London NW3 4PE
Telephone: 07968 821 826
Email: office@rsa.me.uk