




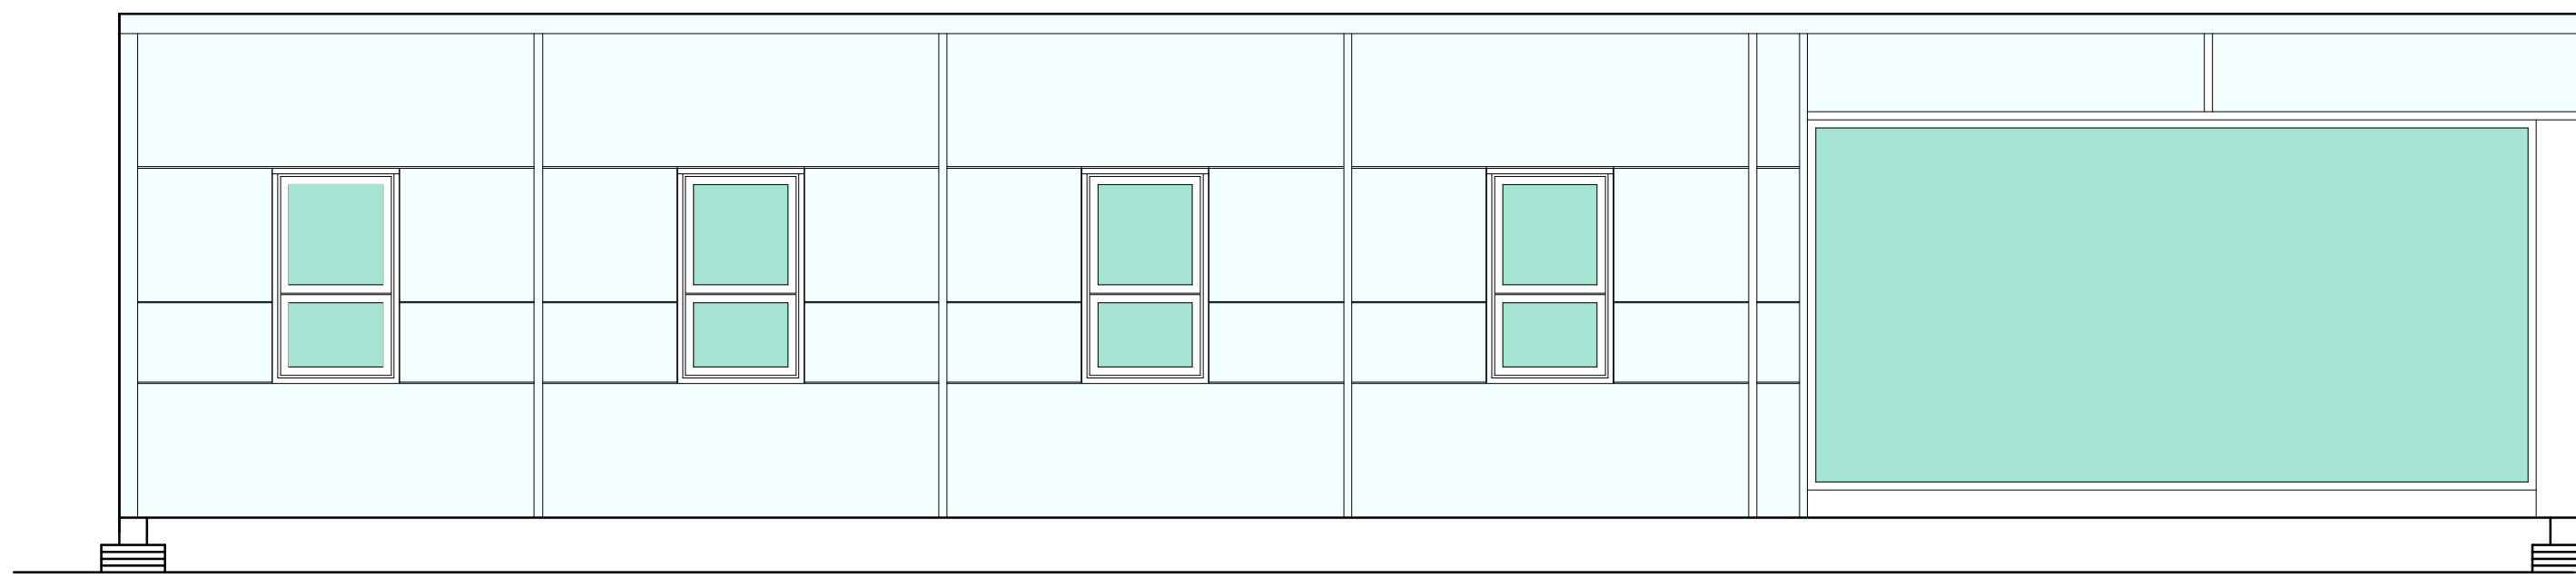


EXISTING SOUTH ELEVATION

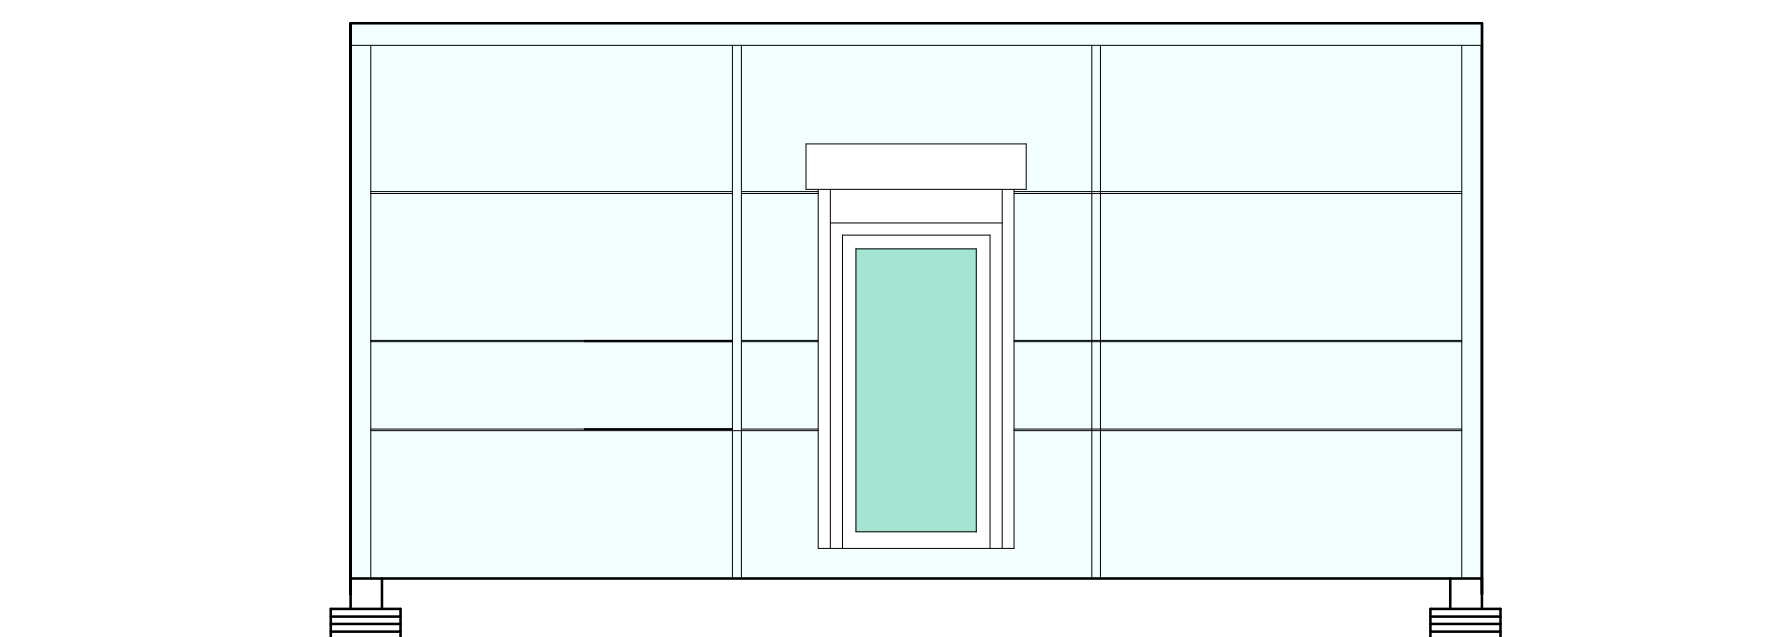


EXISTING WEST ELEVATION

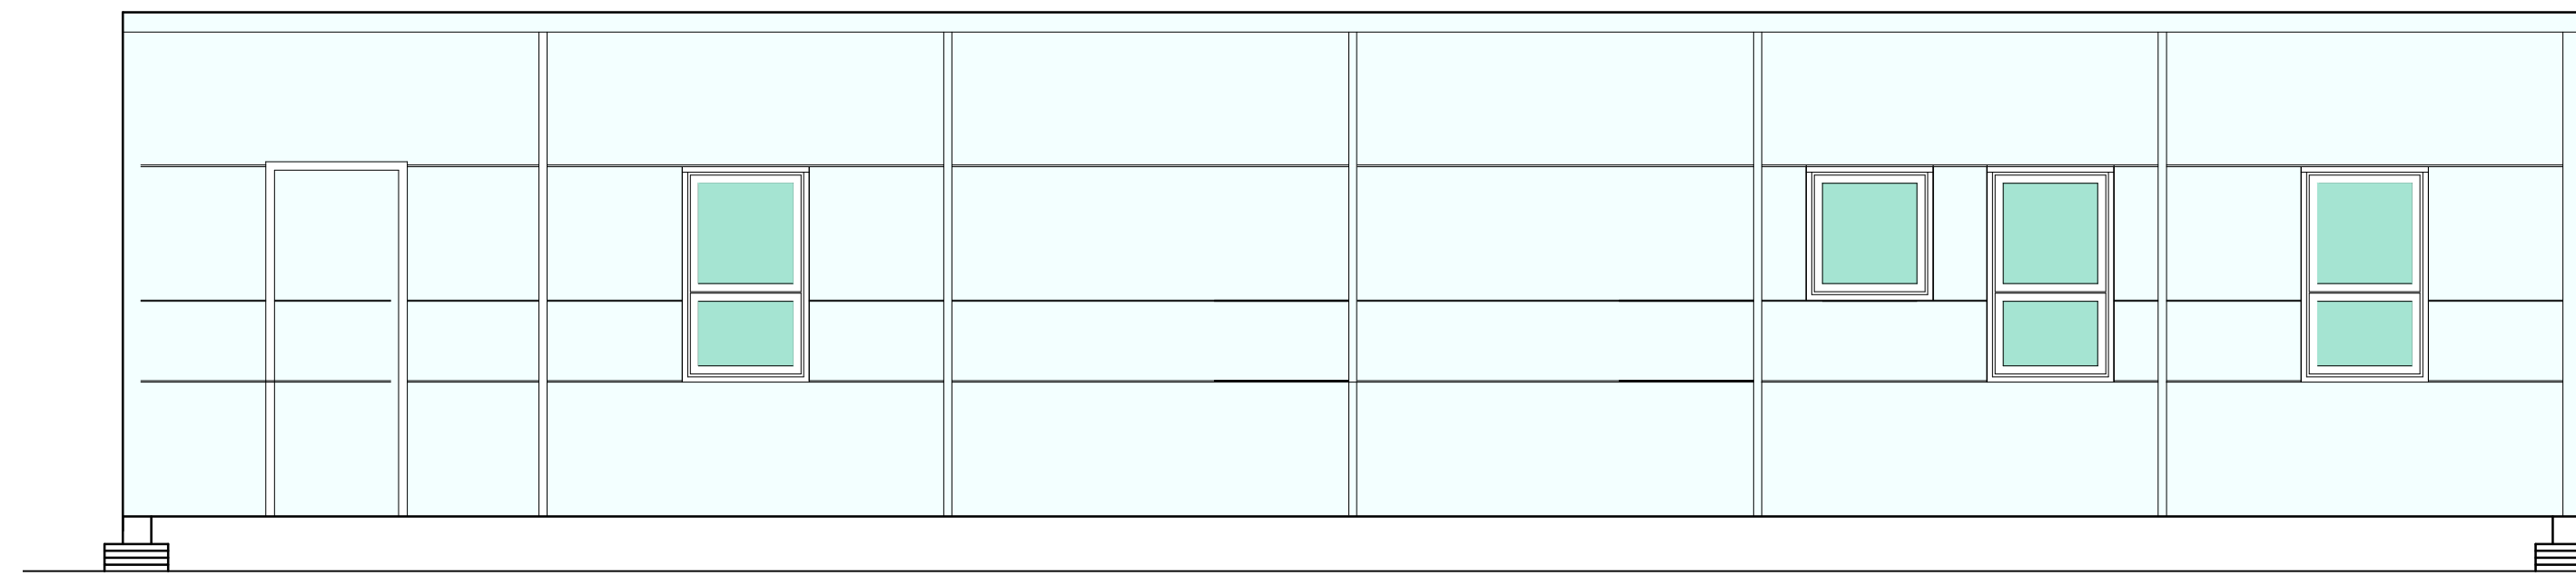


EXISTING NORTH ELEVATION

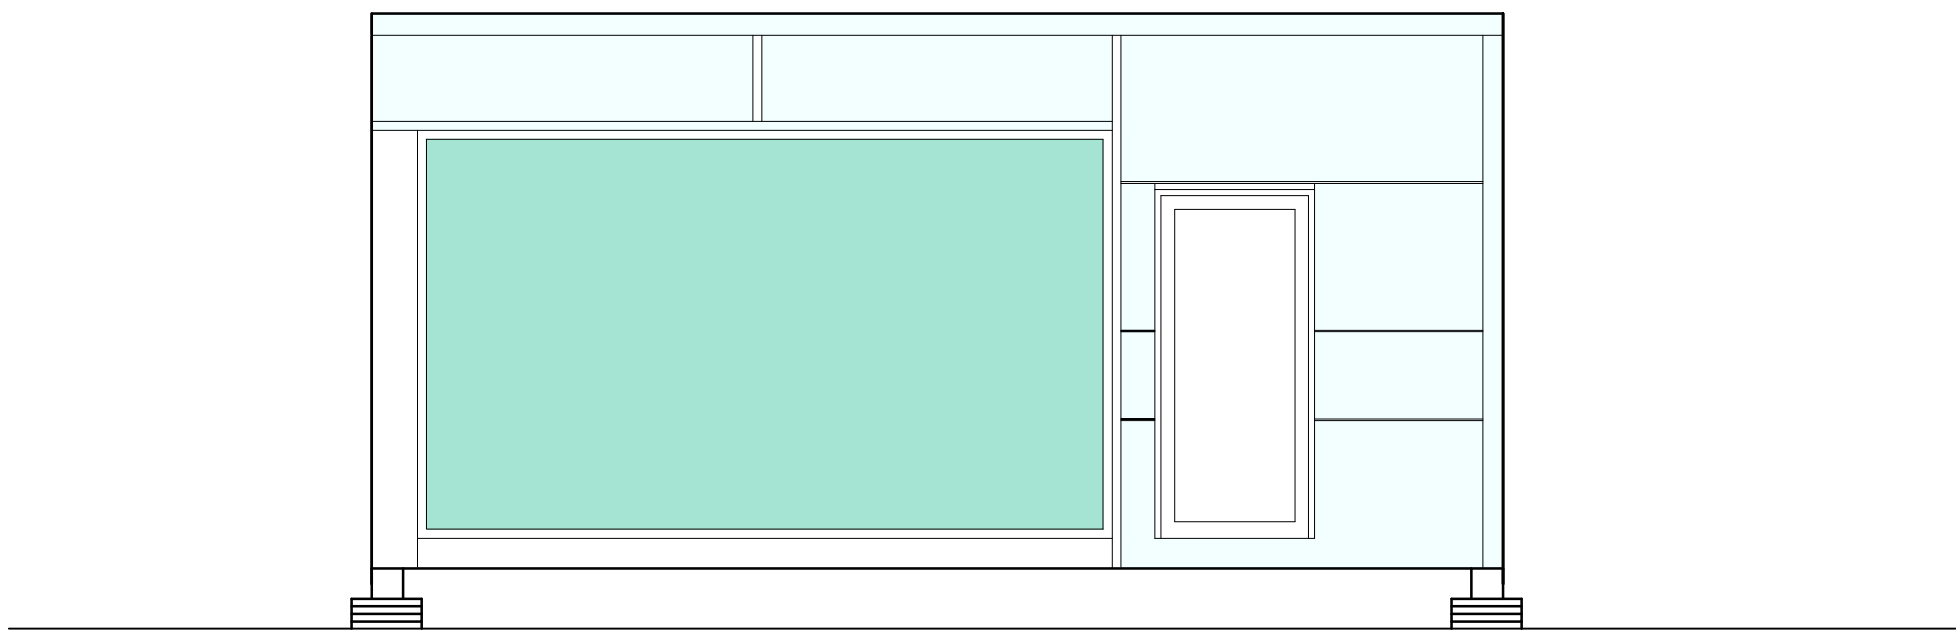


EXISTING EAST ELEVATION

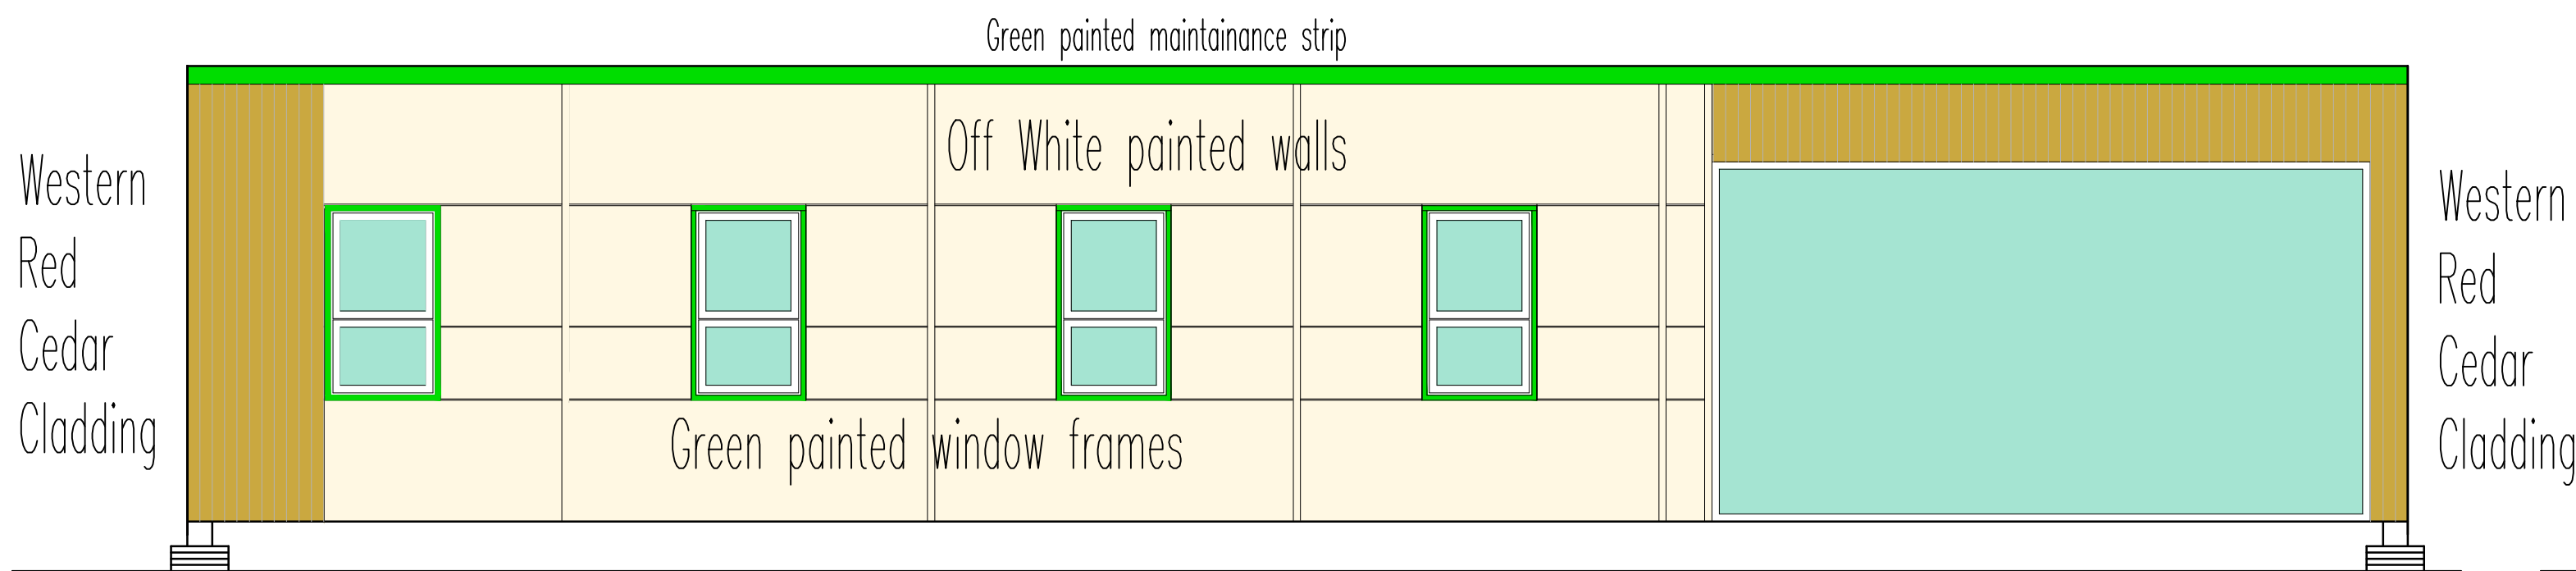


PROPOSED SOUTH ELEVATION

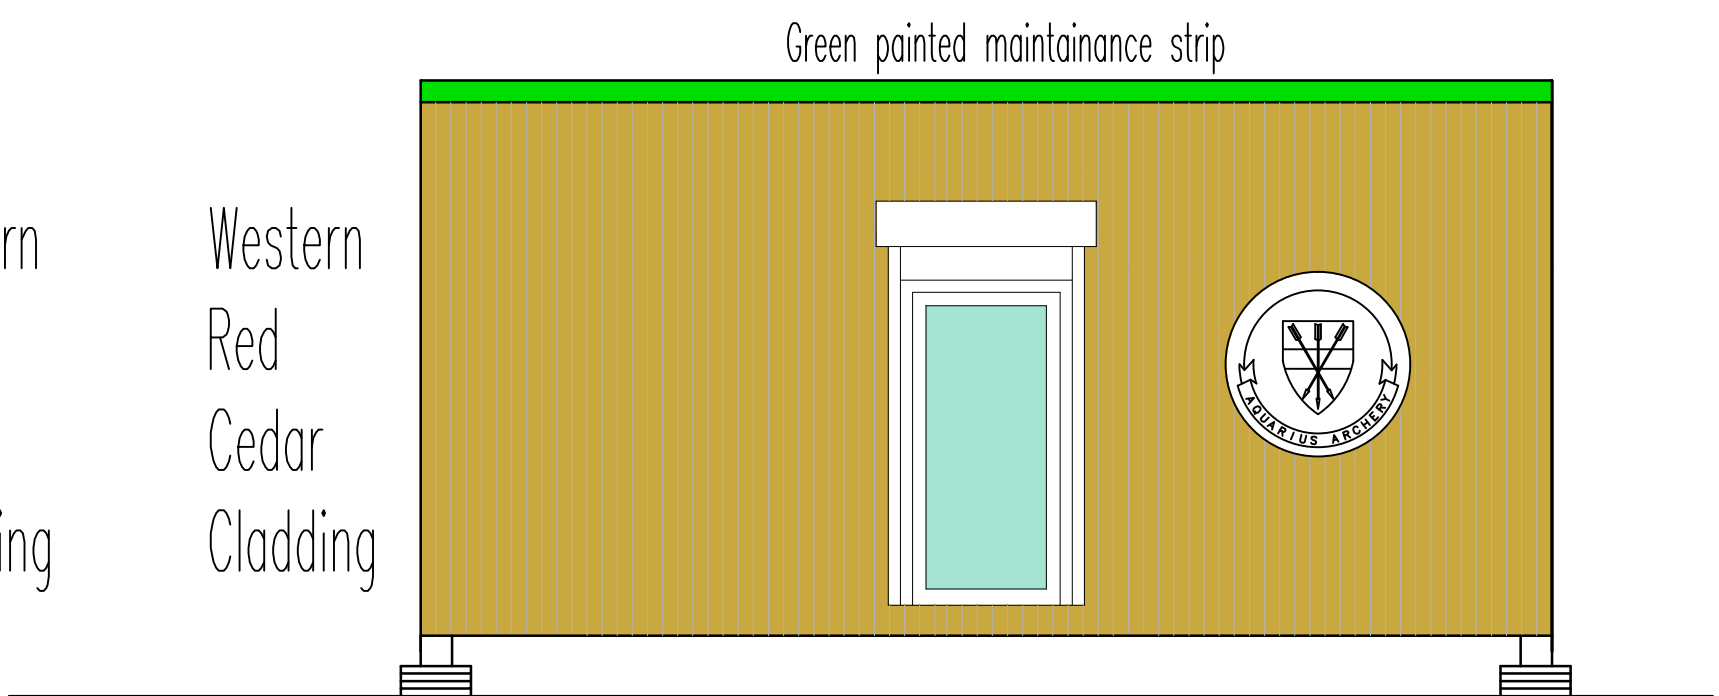

PROPOSED WEST ELEVATION

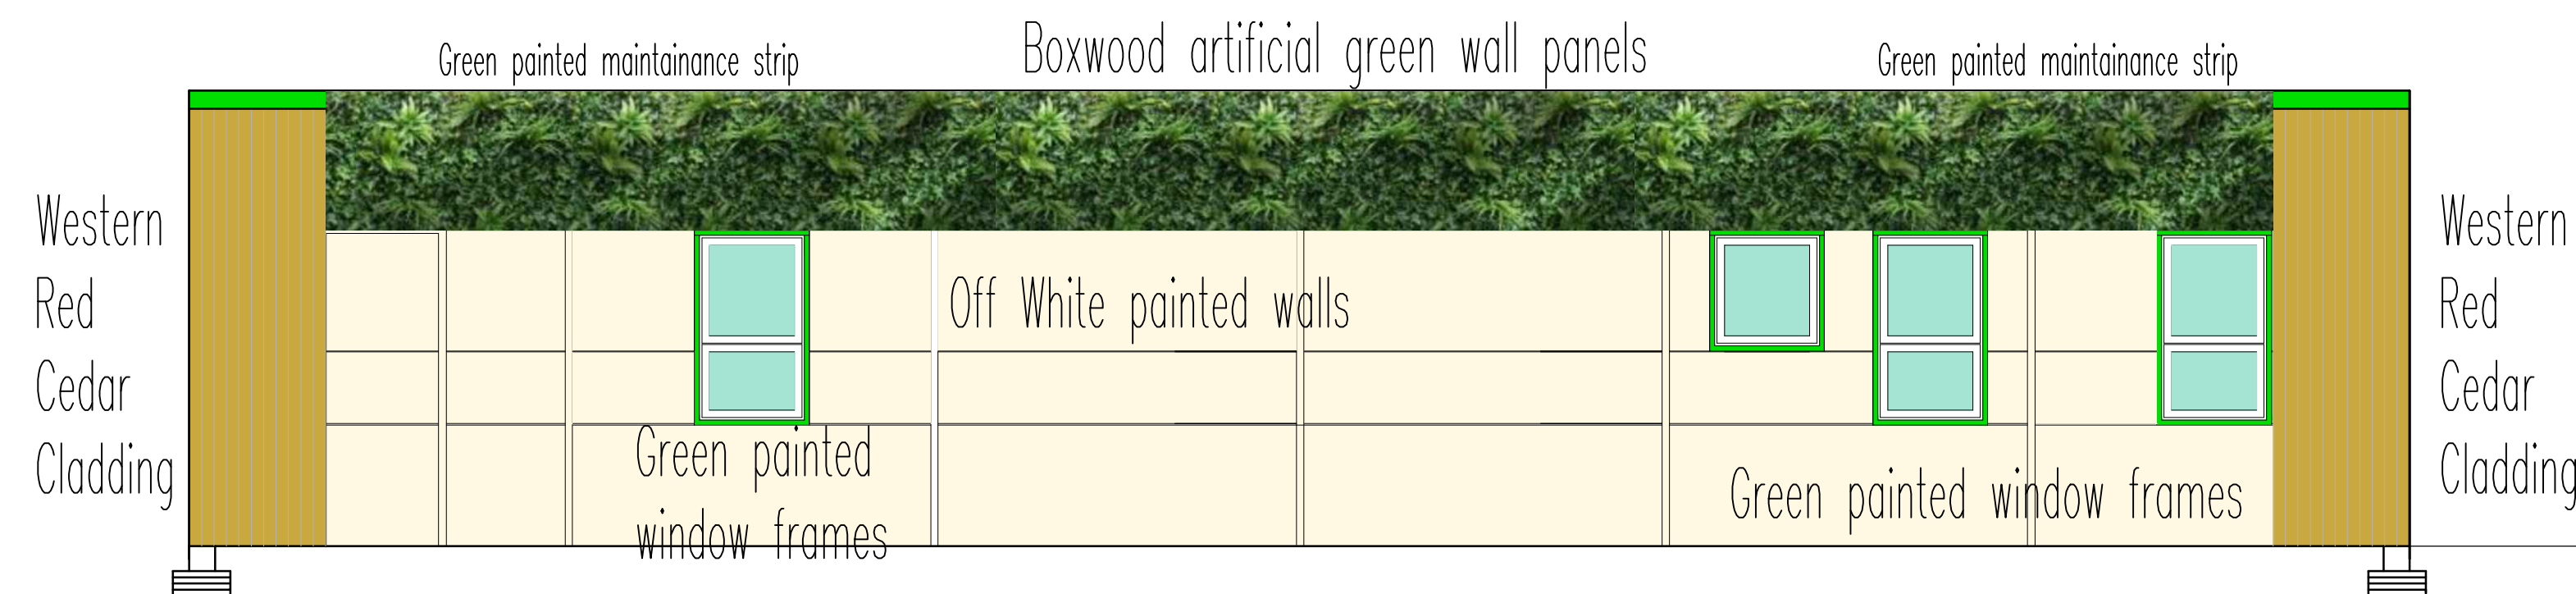

PROPOSED NORTH ELEVATION

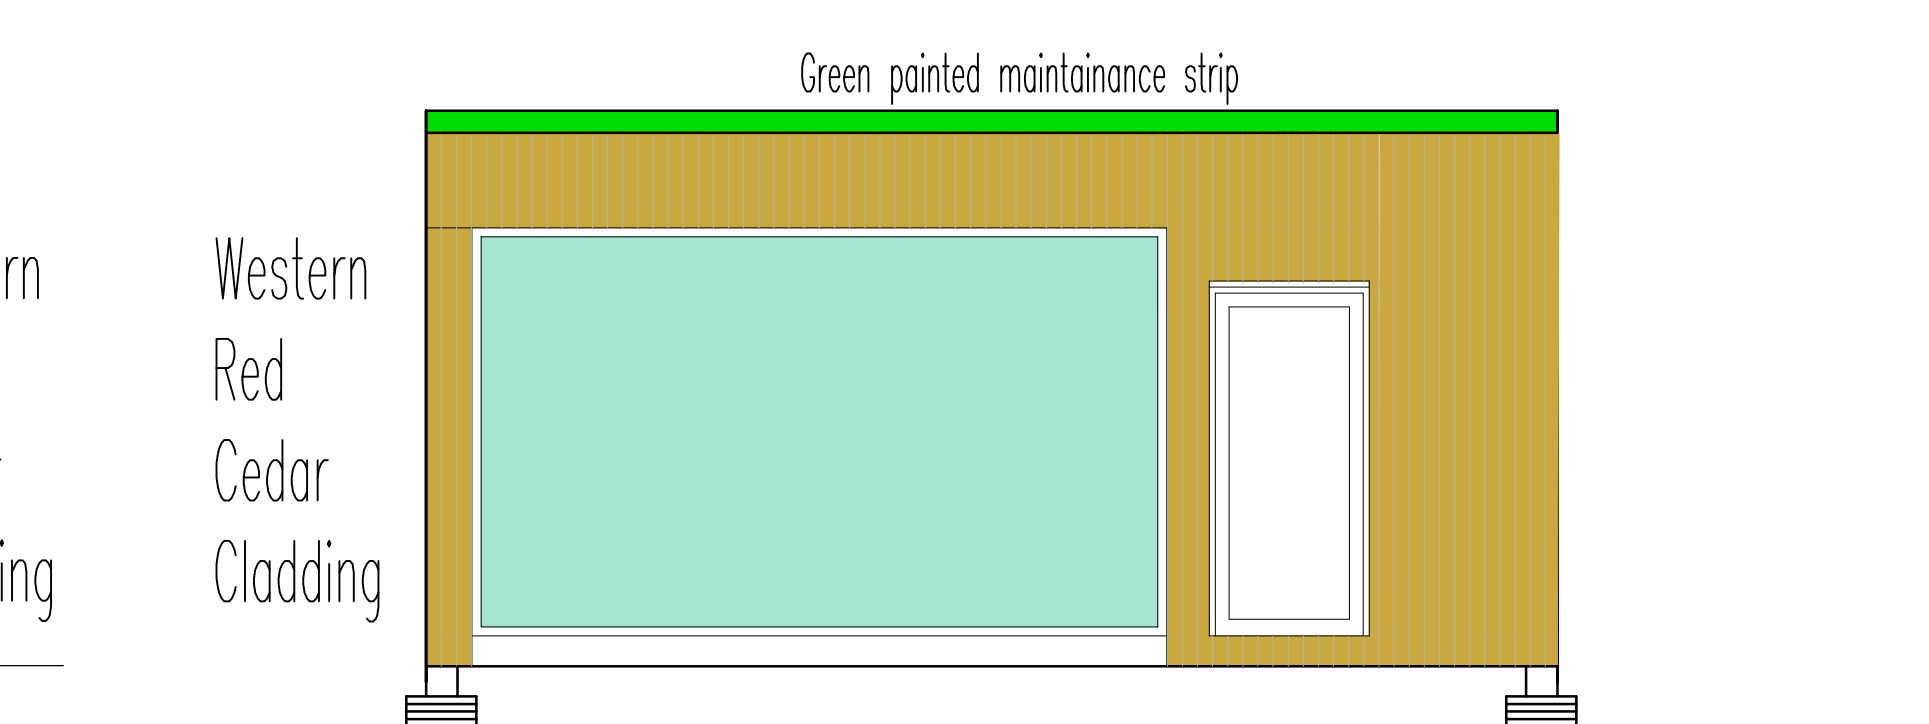

PROPOSED EAST ELEVATION

notes

Any discrepancies in dimensions or detail to be reported to the architect immediately. This drawing is to be read in conjunction with all relevant architectural, structural and services drawings.

This drawing remains the copyright of GRS Associates and may not be copied or used without their prior consent

0 500 1000 1500 2000 2500 3000
BAR SCALE IN MILLIMETRES 1:50

FOR PLANNING PURPOSES ONLY

Revisions:

client
AQUARIUS ARCHERY CLUB
project
FORTIS GREEN COVERED RESERVOIR
SOUTHERN ROAD, LONDON N2 9LH
title
EXISTING & PROPOSED ELEVATIONS
AND PHOTO OF TYPICAL LIVING WALL

scale date drg. no.
1:50 @ A1 JUNE 2023 10640/TP01

Robert Savage & Associates
architects designers structural engineers
11 Eton Garages, Lancaster Grove, Telephone: 07968 821 826
Belsize Park, London NW3 4PE Email: office@rsa.me.uk