



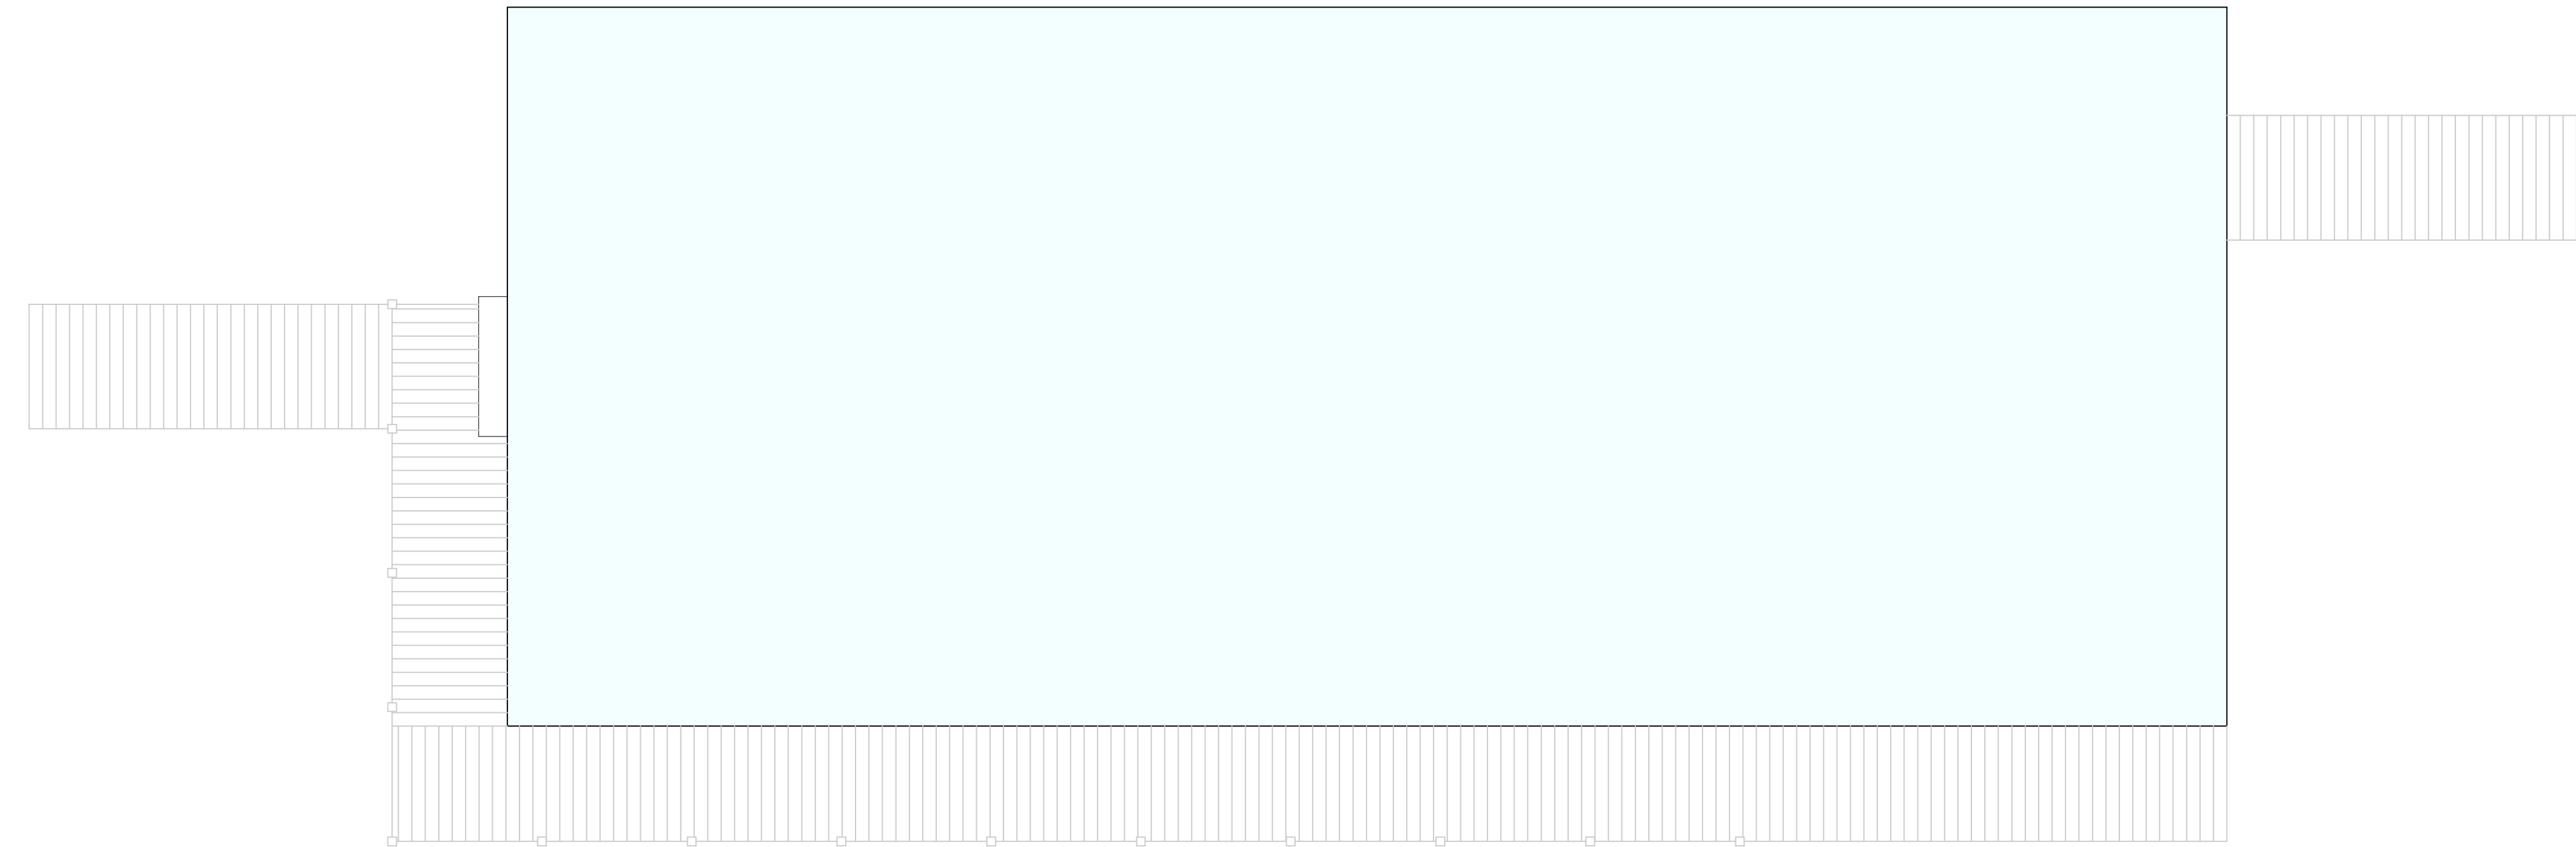


EXISTING ROOF PLAN

Lightweight green roof with pebble edging and drainage chanel

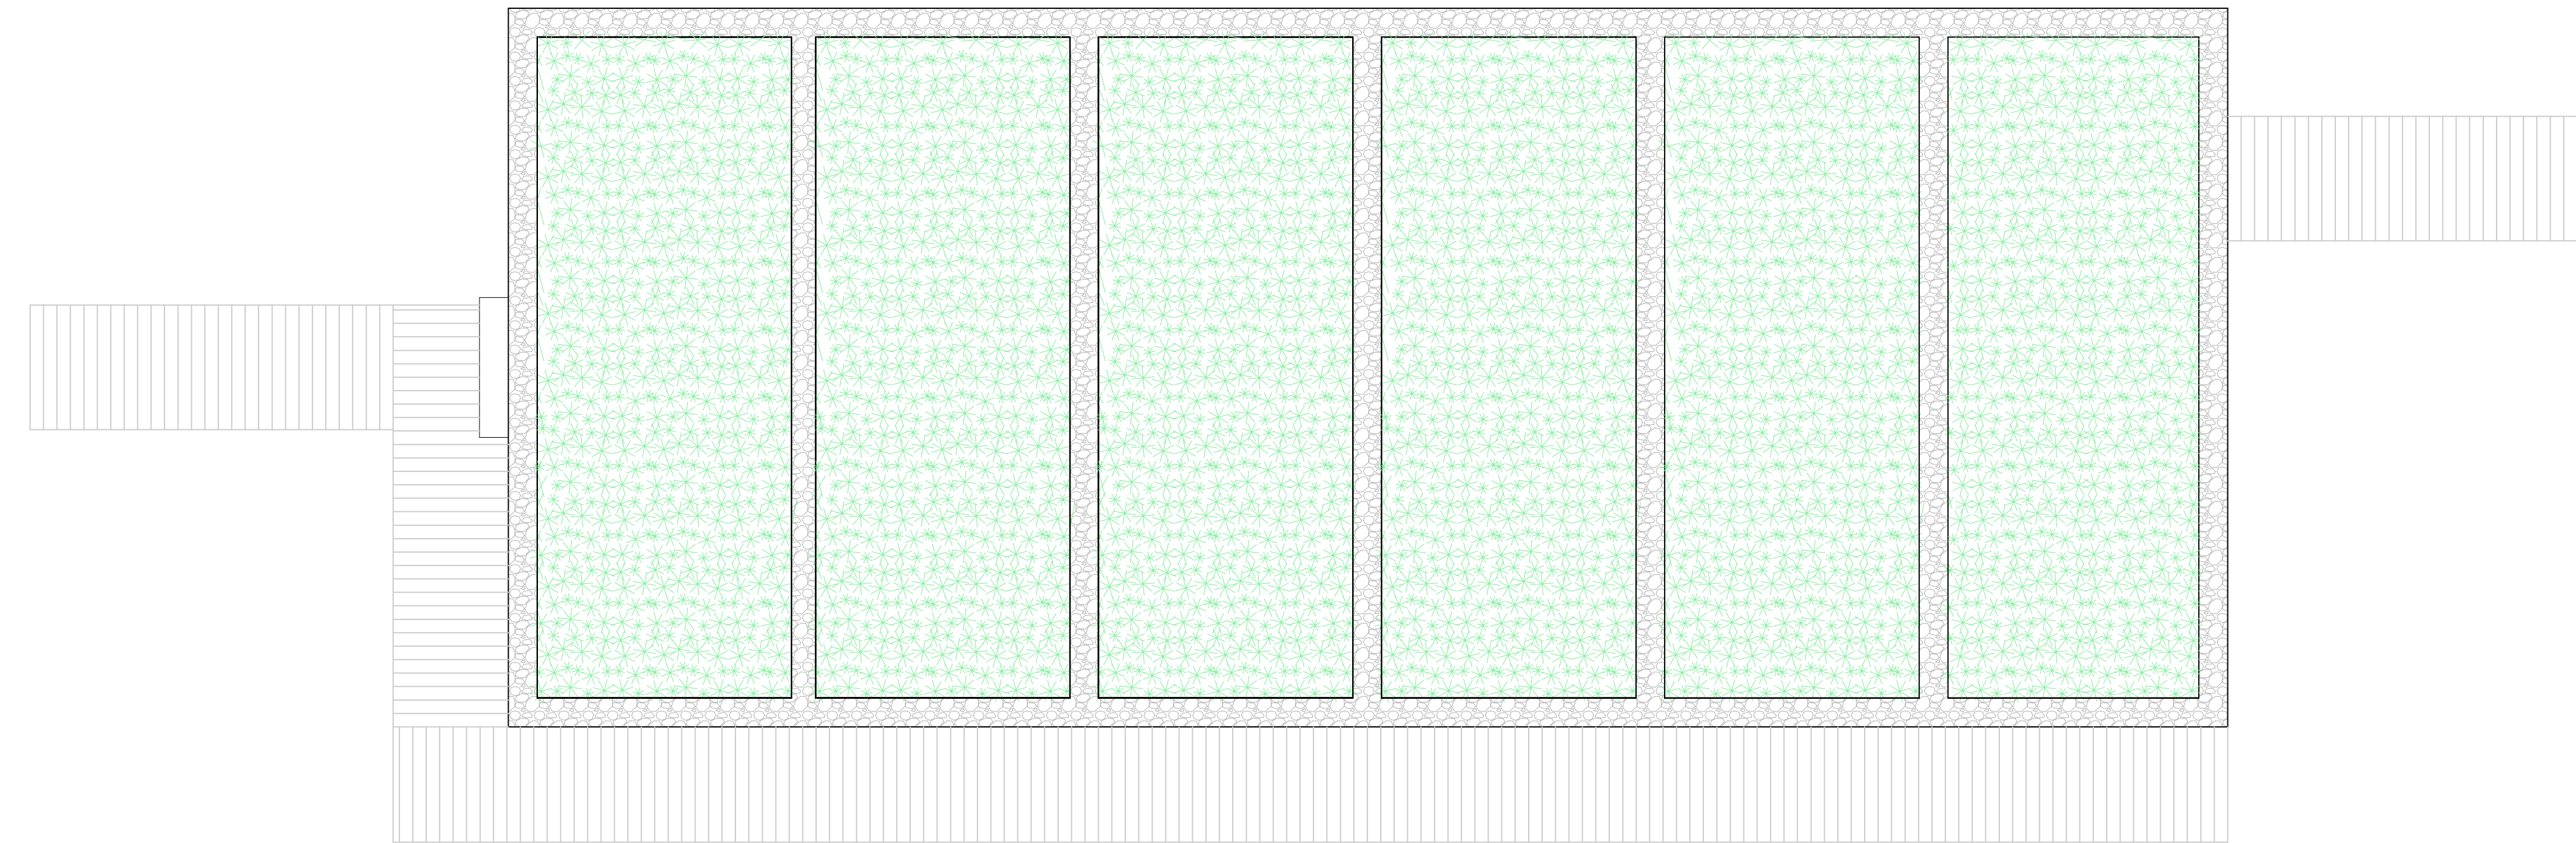

PROPOSED ROOF PLAN

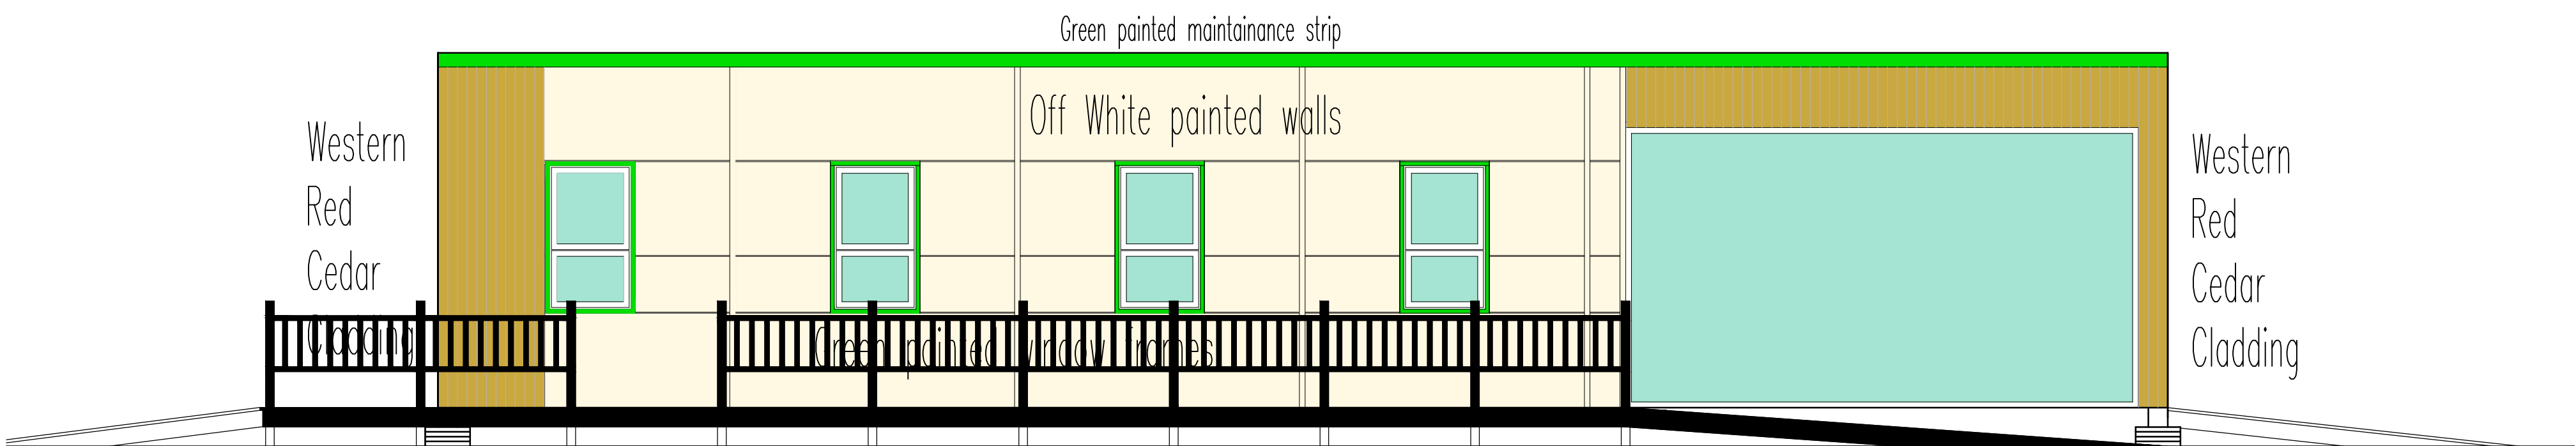

SOUTH ELEVATION INDICATING EXISTING RAMPS



LIGHTWEIGHT GREEN ROOF SYSTEM

notes

Any discrepancies in dimensions or detail to be reported to the architect immediately.
This drawing is to be read in conjunction with all relevant architectural, structural and services drawings.

This drawing remains the copyright of GRS Associates and may not be copied or used without their prior consent

Revisions:

client
AQUARIUS ARCHERY CLUB
project
FORTIS GREEN COVERED RESERVOIR
SOUTHERN ROAD, LONDON N2 9LH
title
EXISTING & PROPOSED ROOF PLANS
SOUTH ELEVATION INDICATING EXISTING RAMPS
AND PHOTO OF TYPICAL LIGHTWEIGHT GREEN ROOF

scale date drg. no.
1:50 @ A1 JUNE 2023 10640/TP02

Robert Savage & Associates
architects designers structural engineers
11 Eton Garages, Lancaster Grove, Telephone: 07968 821 826
Belsize Park, London NW3 4PE Email: office@rsa.me.uk