



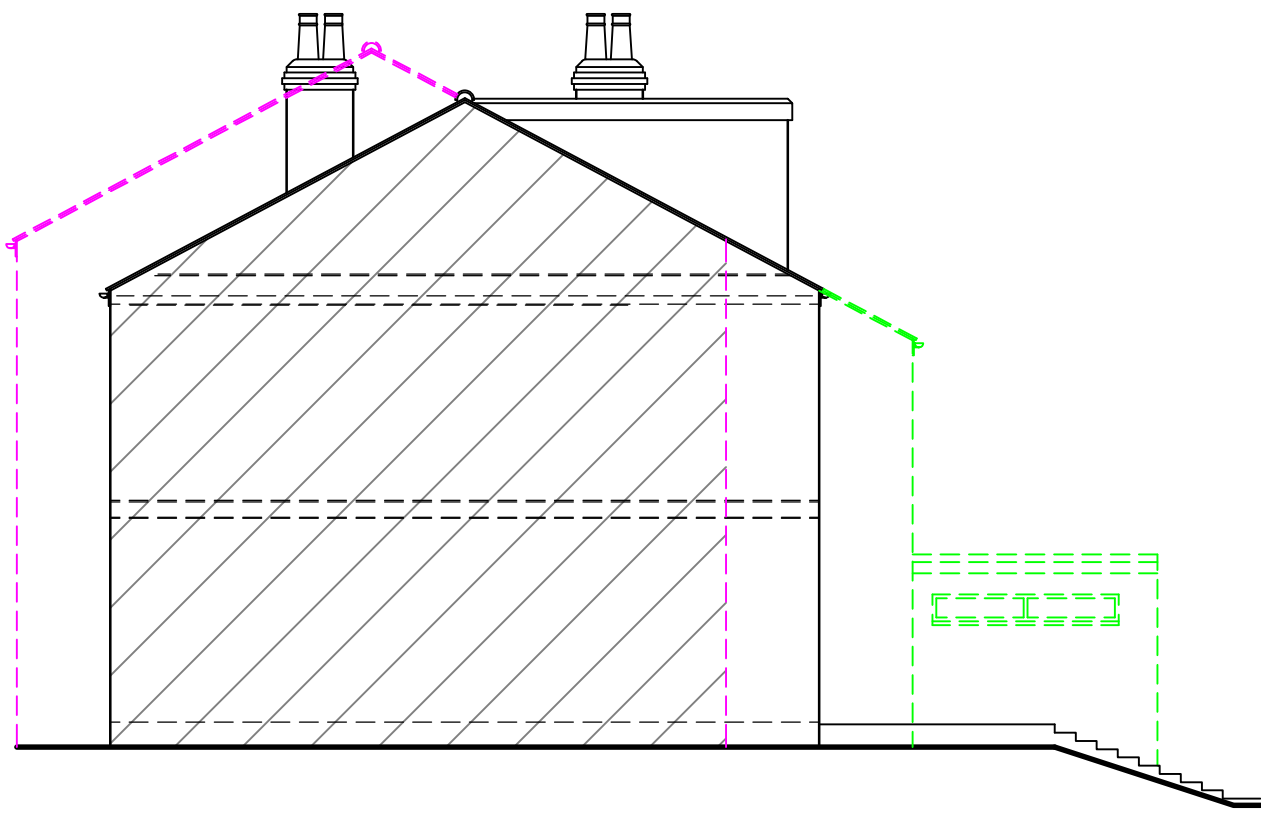


EXISTING SIDE ELEVATION 1:100




EXISTING REAR ELEVATION 1:100

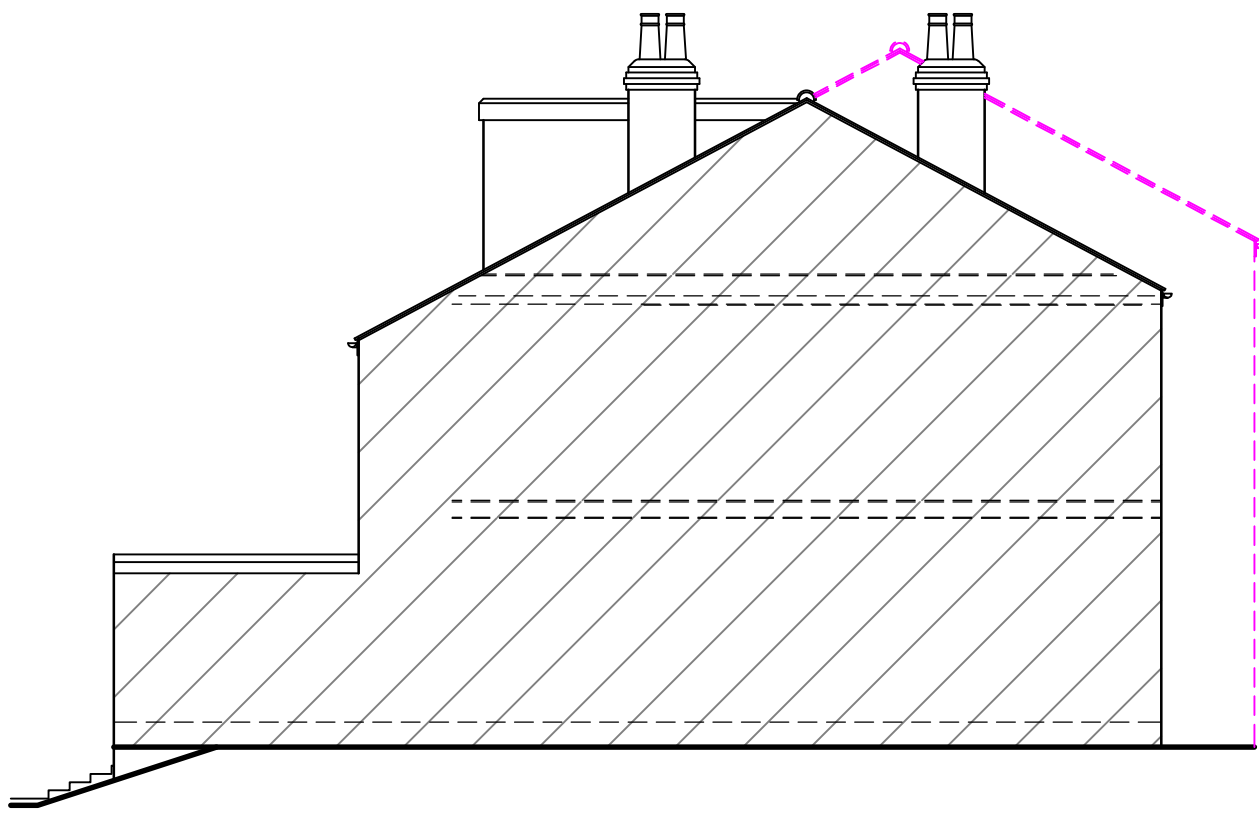


EXISTING SIDE ELEVATION 1:100

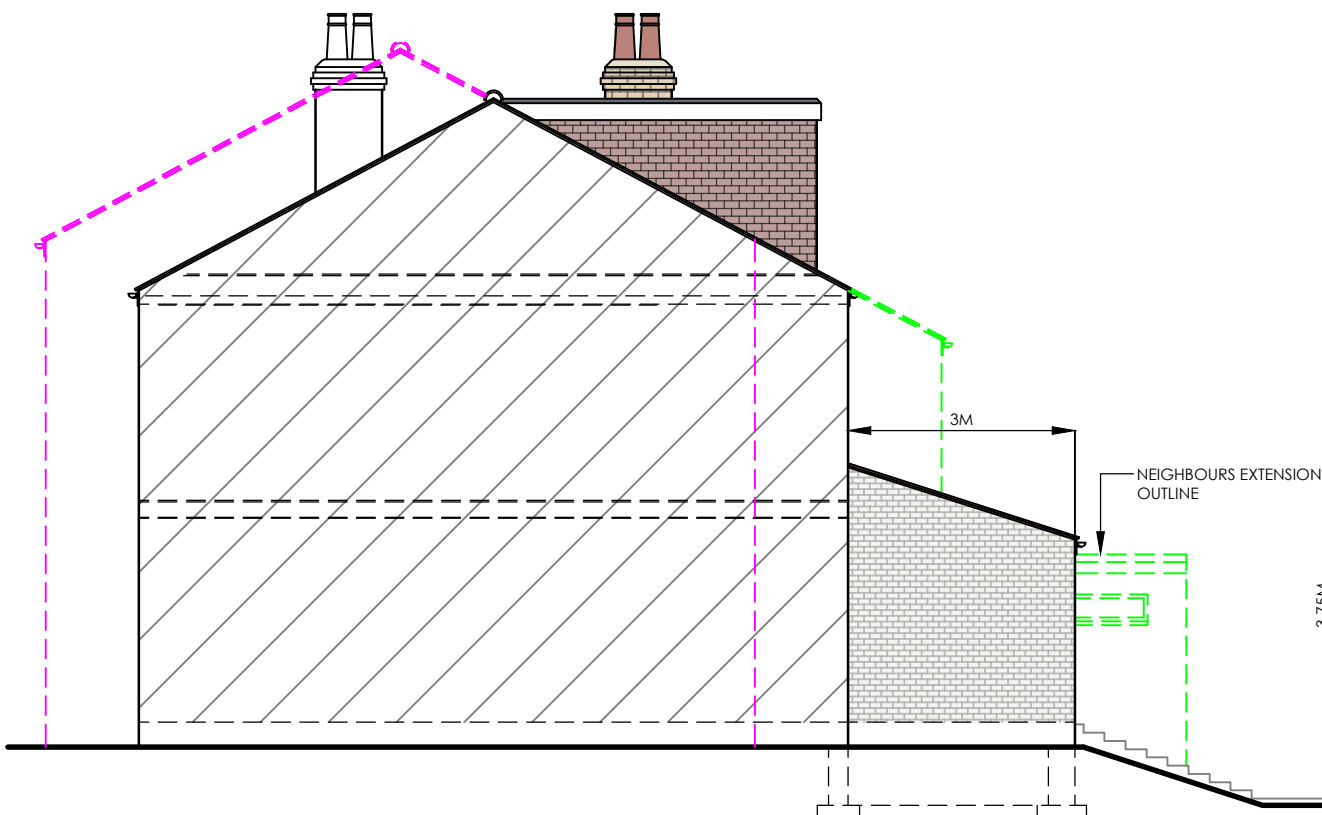


PROPOSED SIDE ELEVATION 1:100

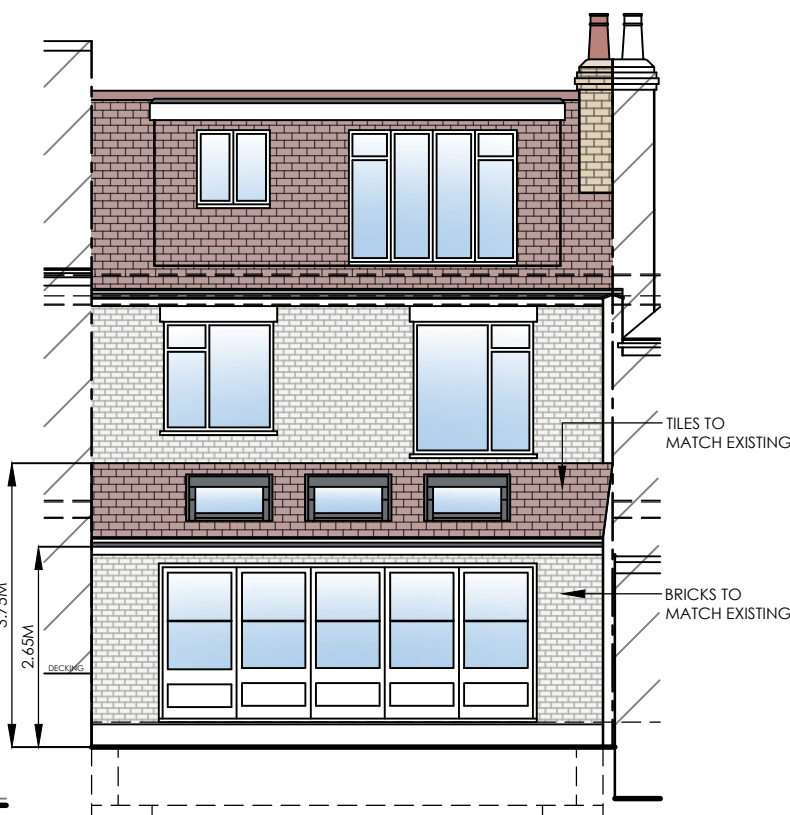


PROPOSED REAR ELEVATION 1:100

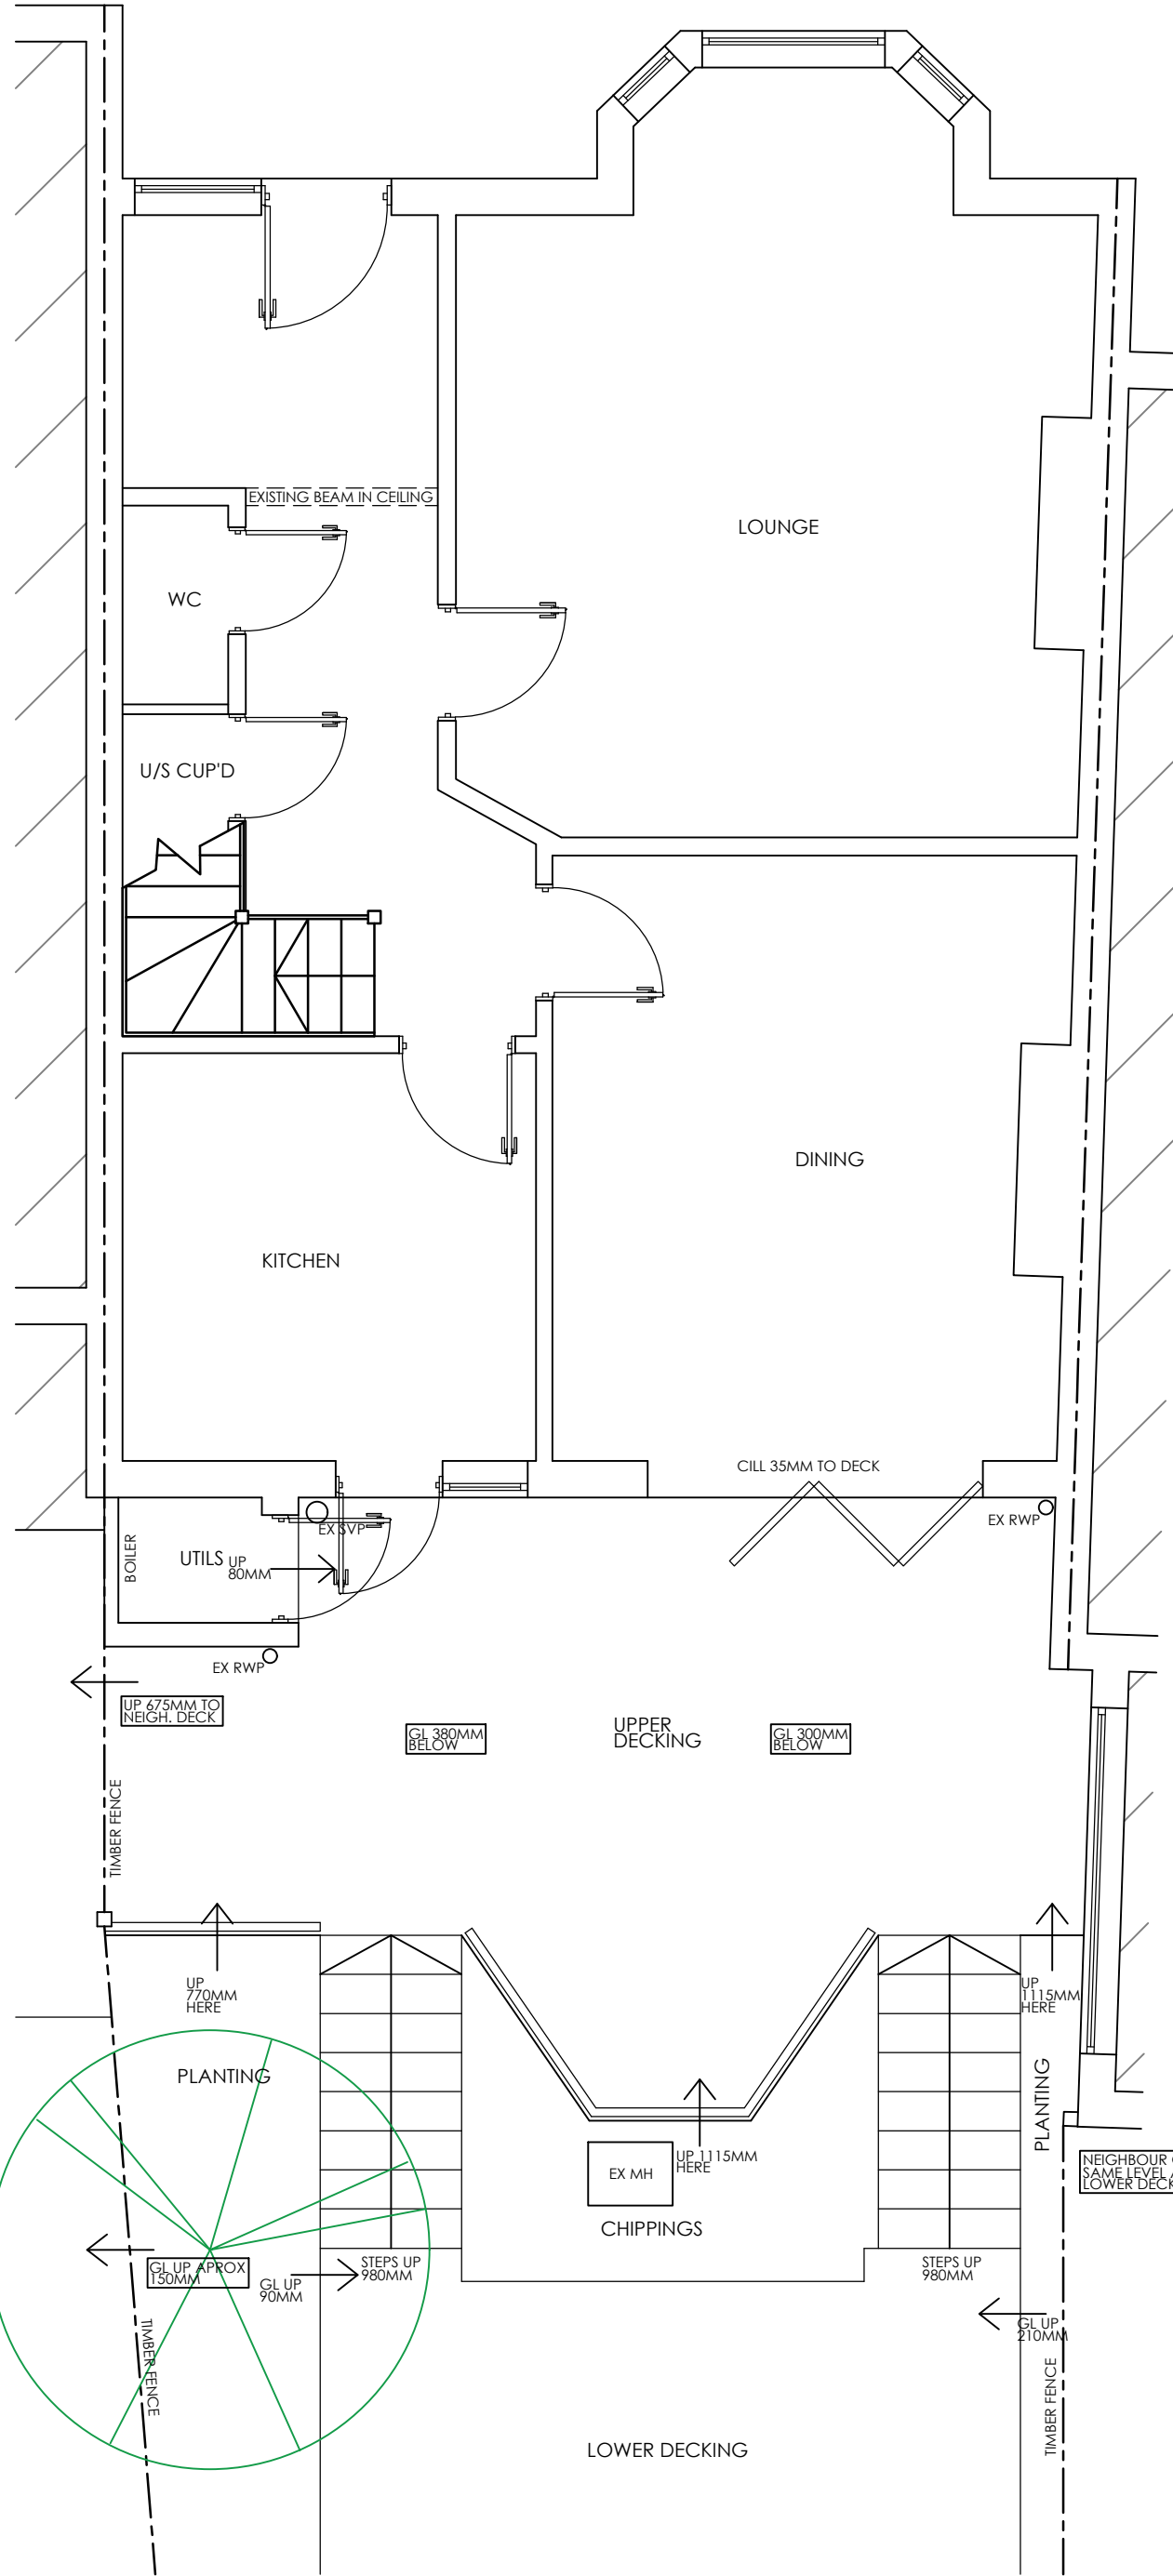


EXISTING GROUND FLOOR PLAN 1:50

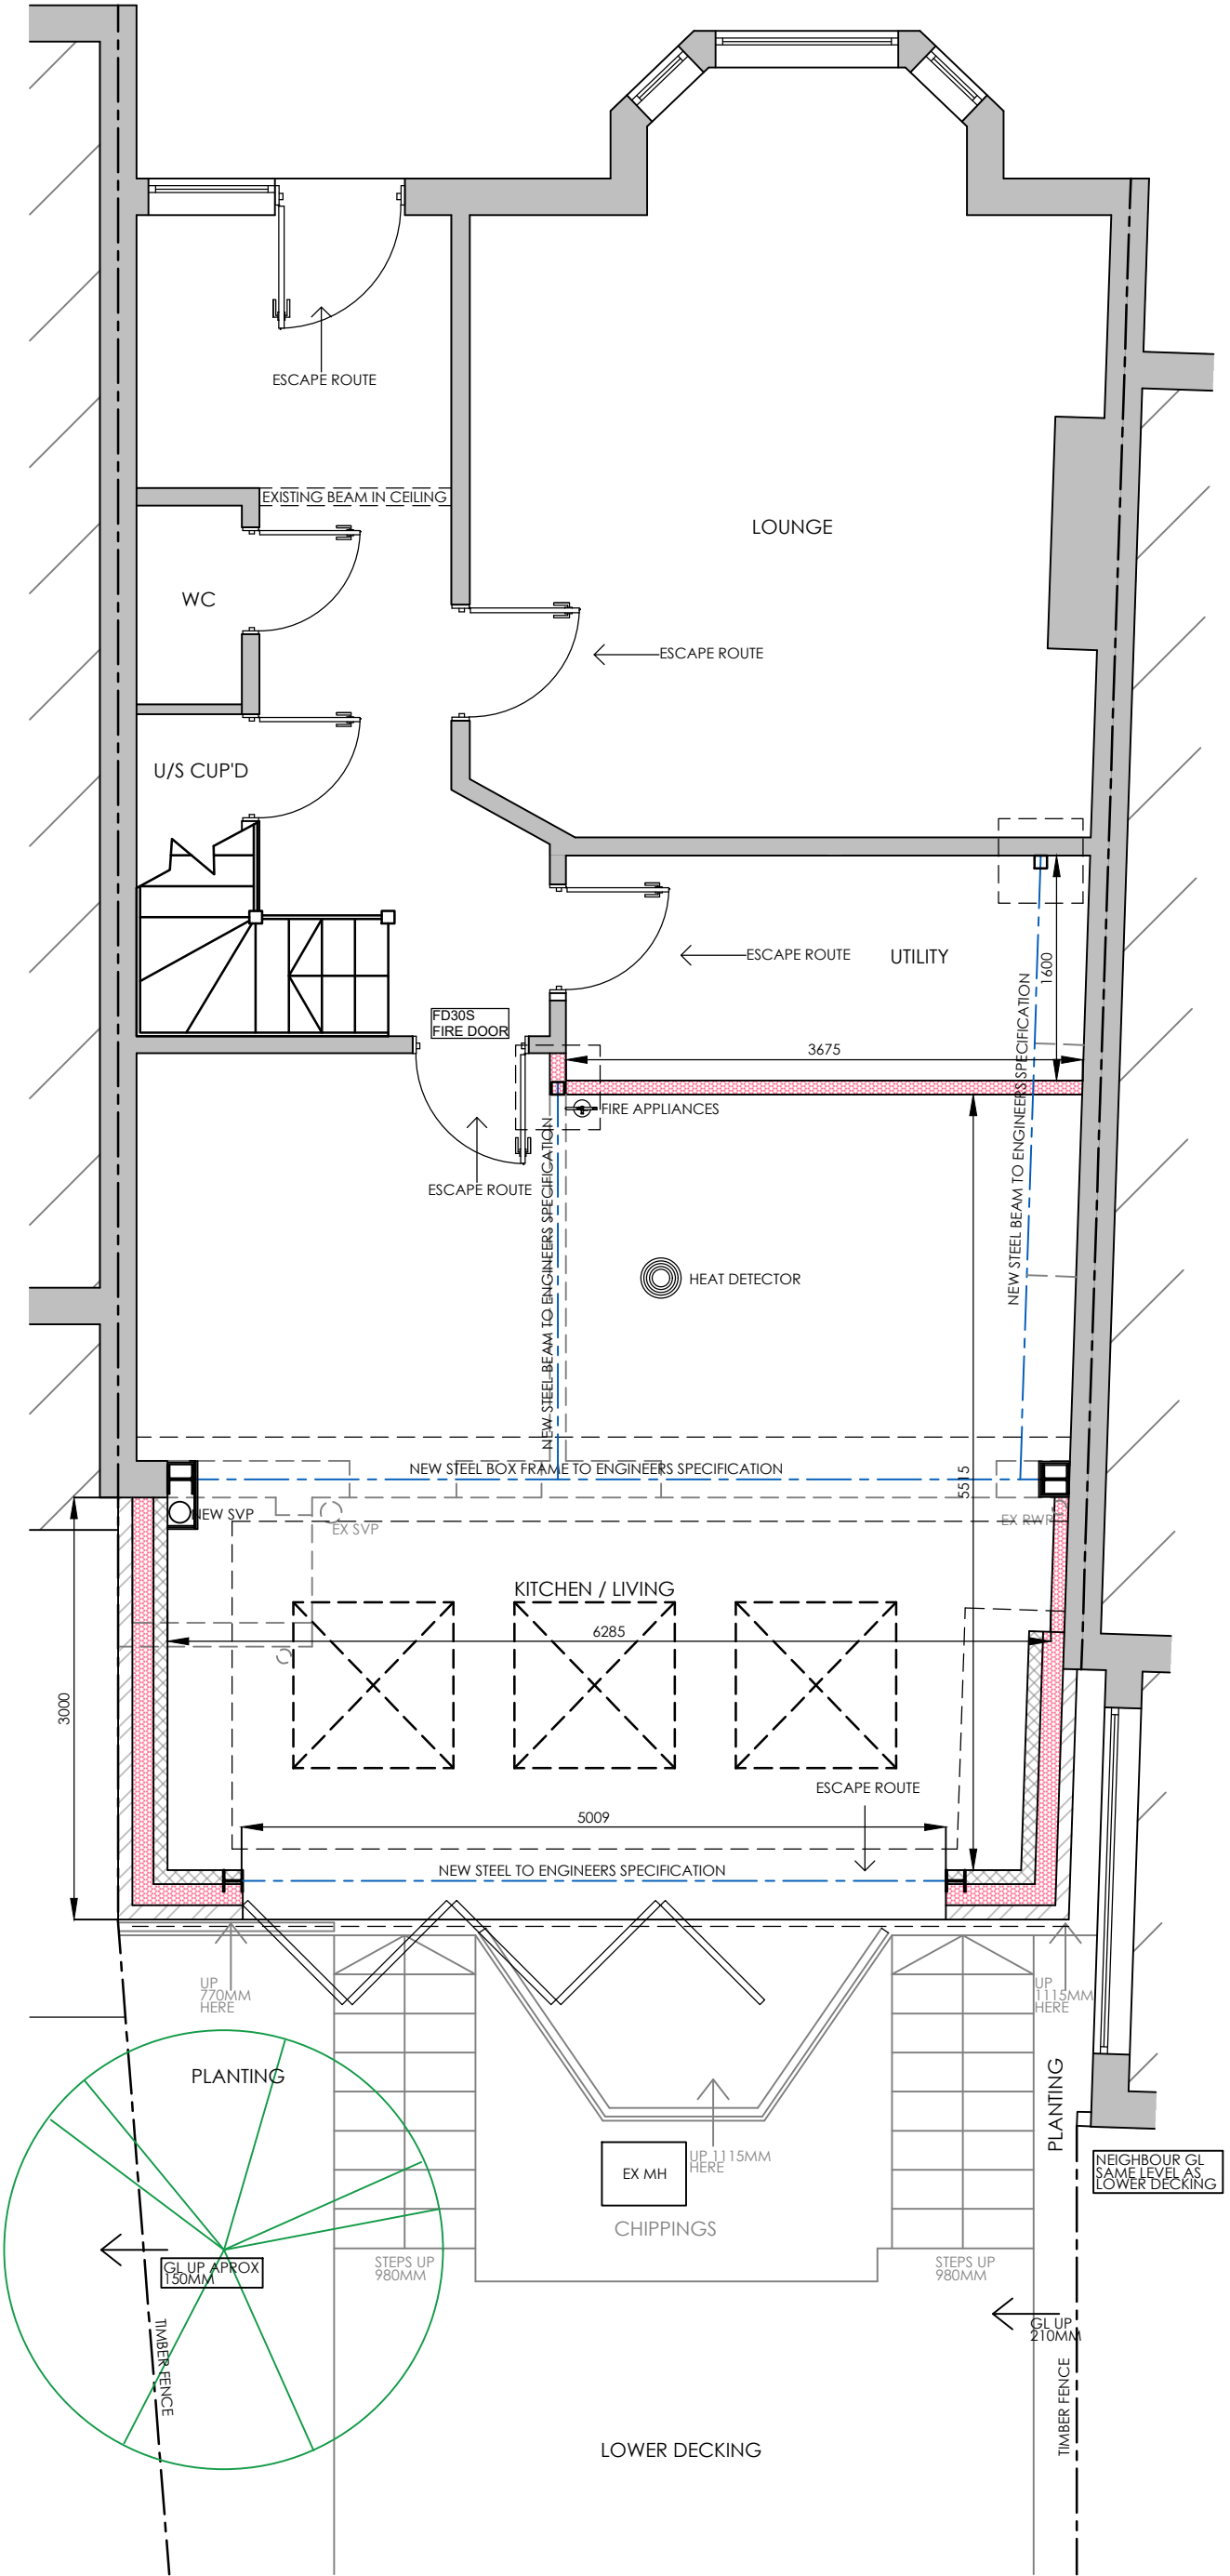


PROPOSED GROUND FLOOR PLAN 1:50

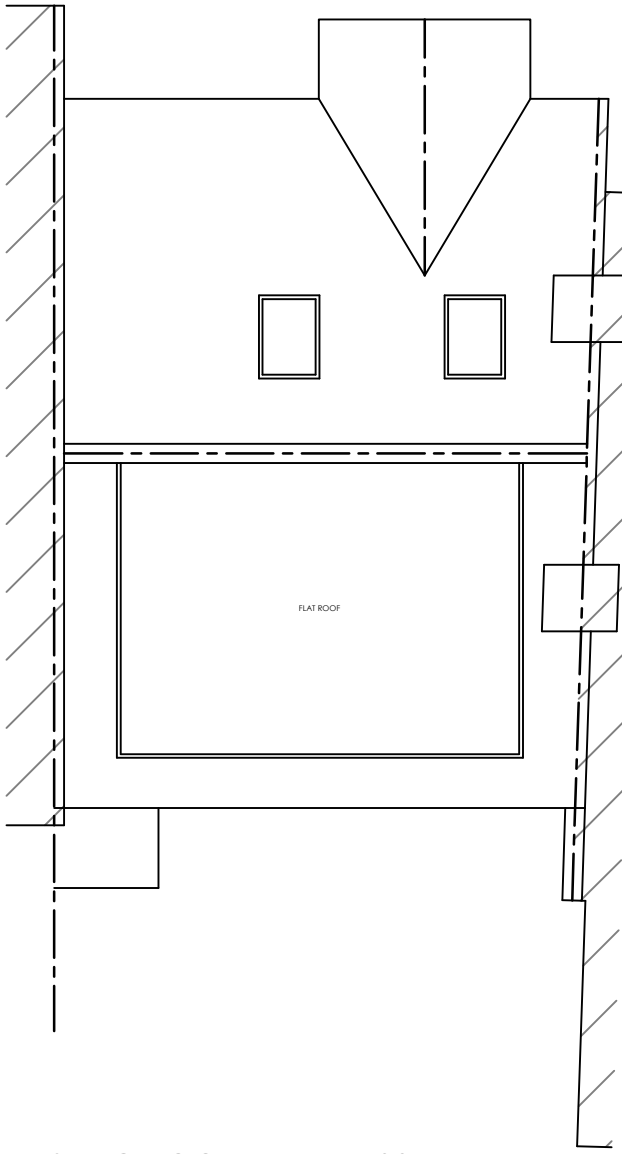


EXISTING ROOF PLAN 1:100

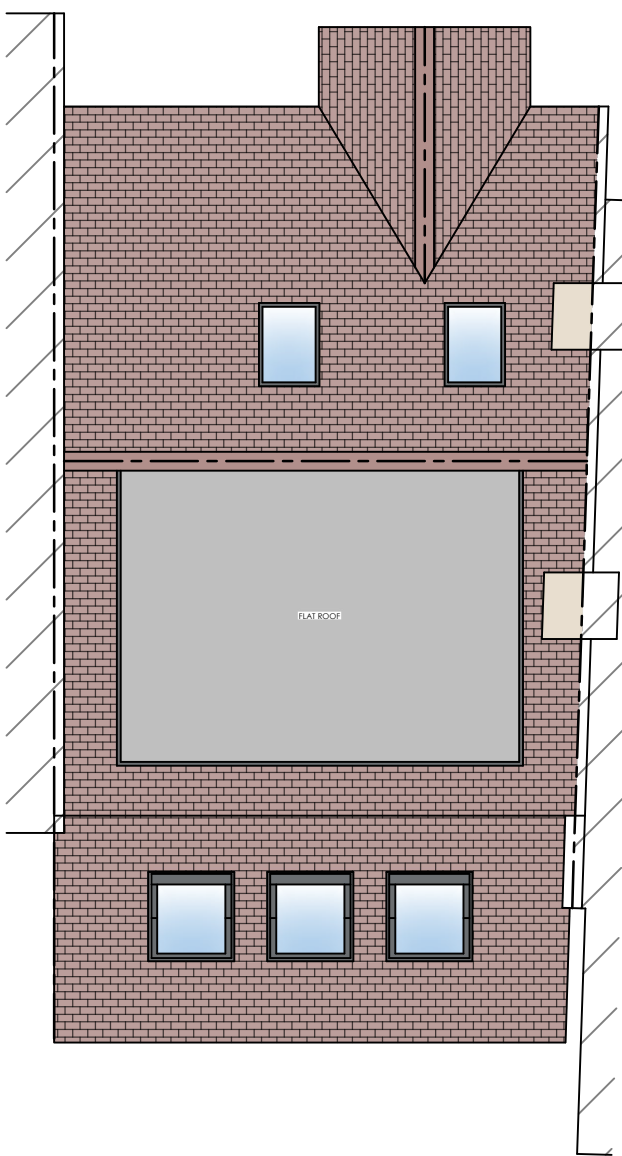


PROPOSED ROOF PLAN 1:100

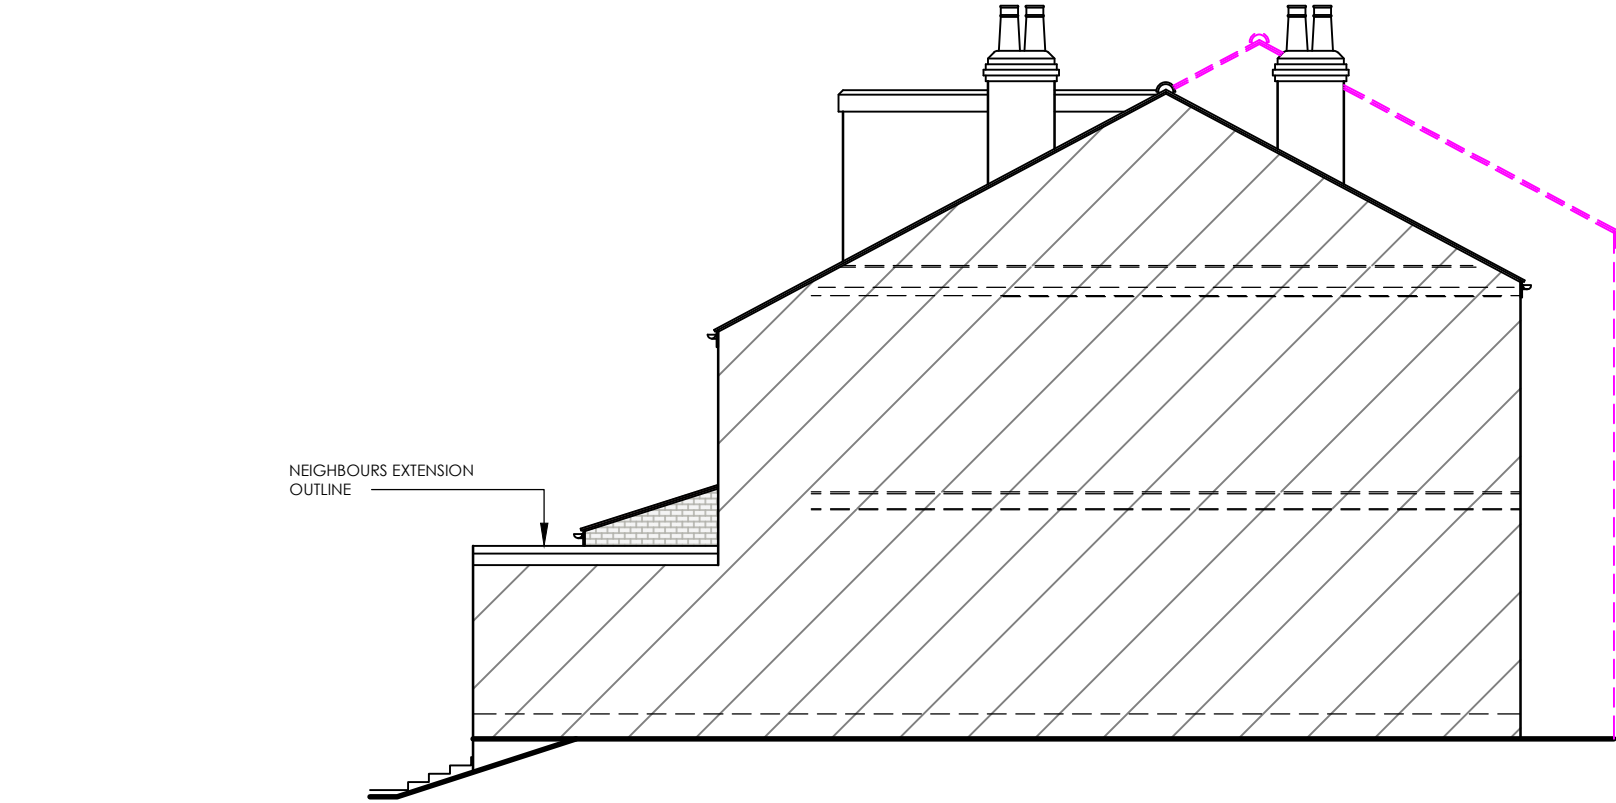

PROPOSED SIDE ELEVATION 1:100

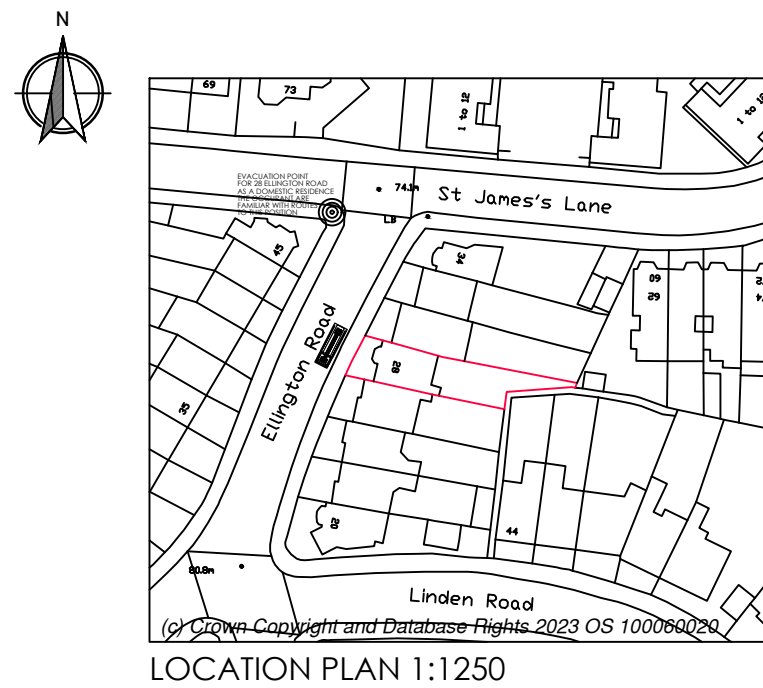

LOCATION PLAN 1:1250

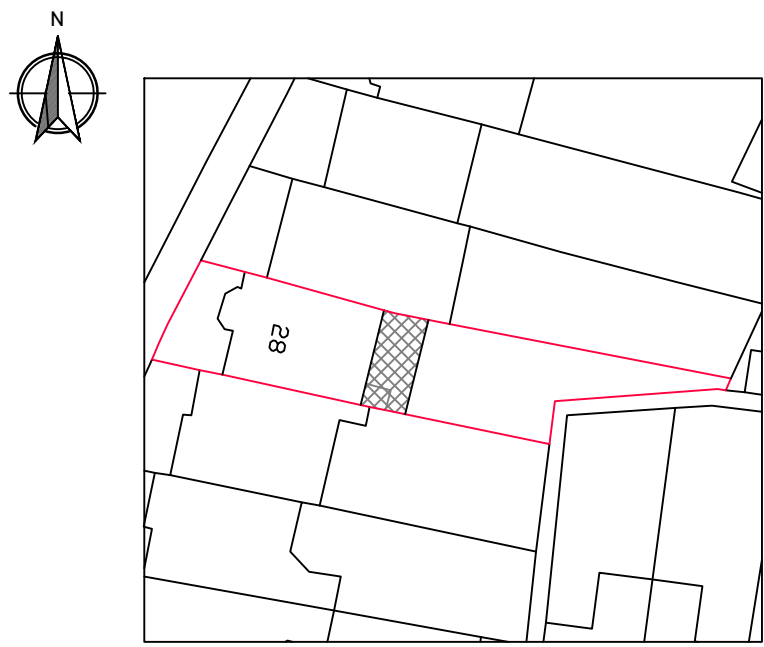

BLOCK PLAN 1:500



SITE PHOTO

1M2M3M4M5M6M7M8M9M10M

1M2M3M4M5M

SCALE 1:100
SCALE 1:500

plusrooms

HOME EXTENSIONS

- KITCHEN EXTENSIONS
- LOFT CONVERSIONS
- REFURBISHMENTS

REVISION :

REV A - 17/04/23 - CLIENT AMENDMENTS

REV B - 24/04/23 - PLANNING SUBMISSION

DRAWING :

EXISTING AND PROPOSED FLOOR PLANS AND ELEVATIONS

DATE :

MAR 23

PROJECT :

PROPOSED SINGLE STOREY REAR EXTENSION

SCALE @ A1:

VARIES

CLIENT :

MR P. GOGARTY

CLIENT ADDRESS :

28, ELINGTON ROAD
LONDON
N10 3DG

DRAWING No.

P23-17.1

ALL PLANS TO BE CHECKED BY CONTRACTORS FOR ACCURACY AND DIMENSIONS BEFORE WORKS ON SITE. ANY QUERIES MUST BE RELAYED TO DESIGNER AND DESIGNER MUST BE CONTACTED FOR ANY CHANGES. DIMENSIONS ARE TO BE GIVEN IN METERS OR MILLIMETERS AS APPLICABLE. ANY BUILDING WORKS UNDERWAY BEFORE ALL NECESSARY LOCAL AUTHORITY APPROVALS HAVE BEEN OBTAINED ARE AT CLIENTS OWN RISK. THE DRAWING REMAINS THE PROPERTY OF PLUS ROOMS LTD AND MUST NOT BE REPRODUCED OR USED WITHOUT THE WRITTEN PERMISSION OF PLUS ROOMS LTD. ANY REPRODUCED OR ADAPTED DRAWINGS OR STRUCTURAL DESIGNS REGISTERED AFTER LOCAL AUTHORITY APPROVALS HAVE BEEN GRANTED WILL FORM AN ADDITIONAL COPY TO THE CLIENTS.

KITCHEN EXTENSIONS

LOFT CONVERSIONS

REFURBISHMENTS

PLUS ROOMS Alexander House, 7, Oaklands Gate, Northwood, HA4 3AA | T: 0800 917 7127

Plus Rooms is a trading name of plusrooms.com Ltd. | Company Registration No. 7594705

Registered Office: Elwood House, 42 Lifford Road, Barnet, Herts, EN5 8PT | Directors James and Robert Bennett