

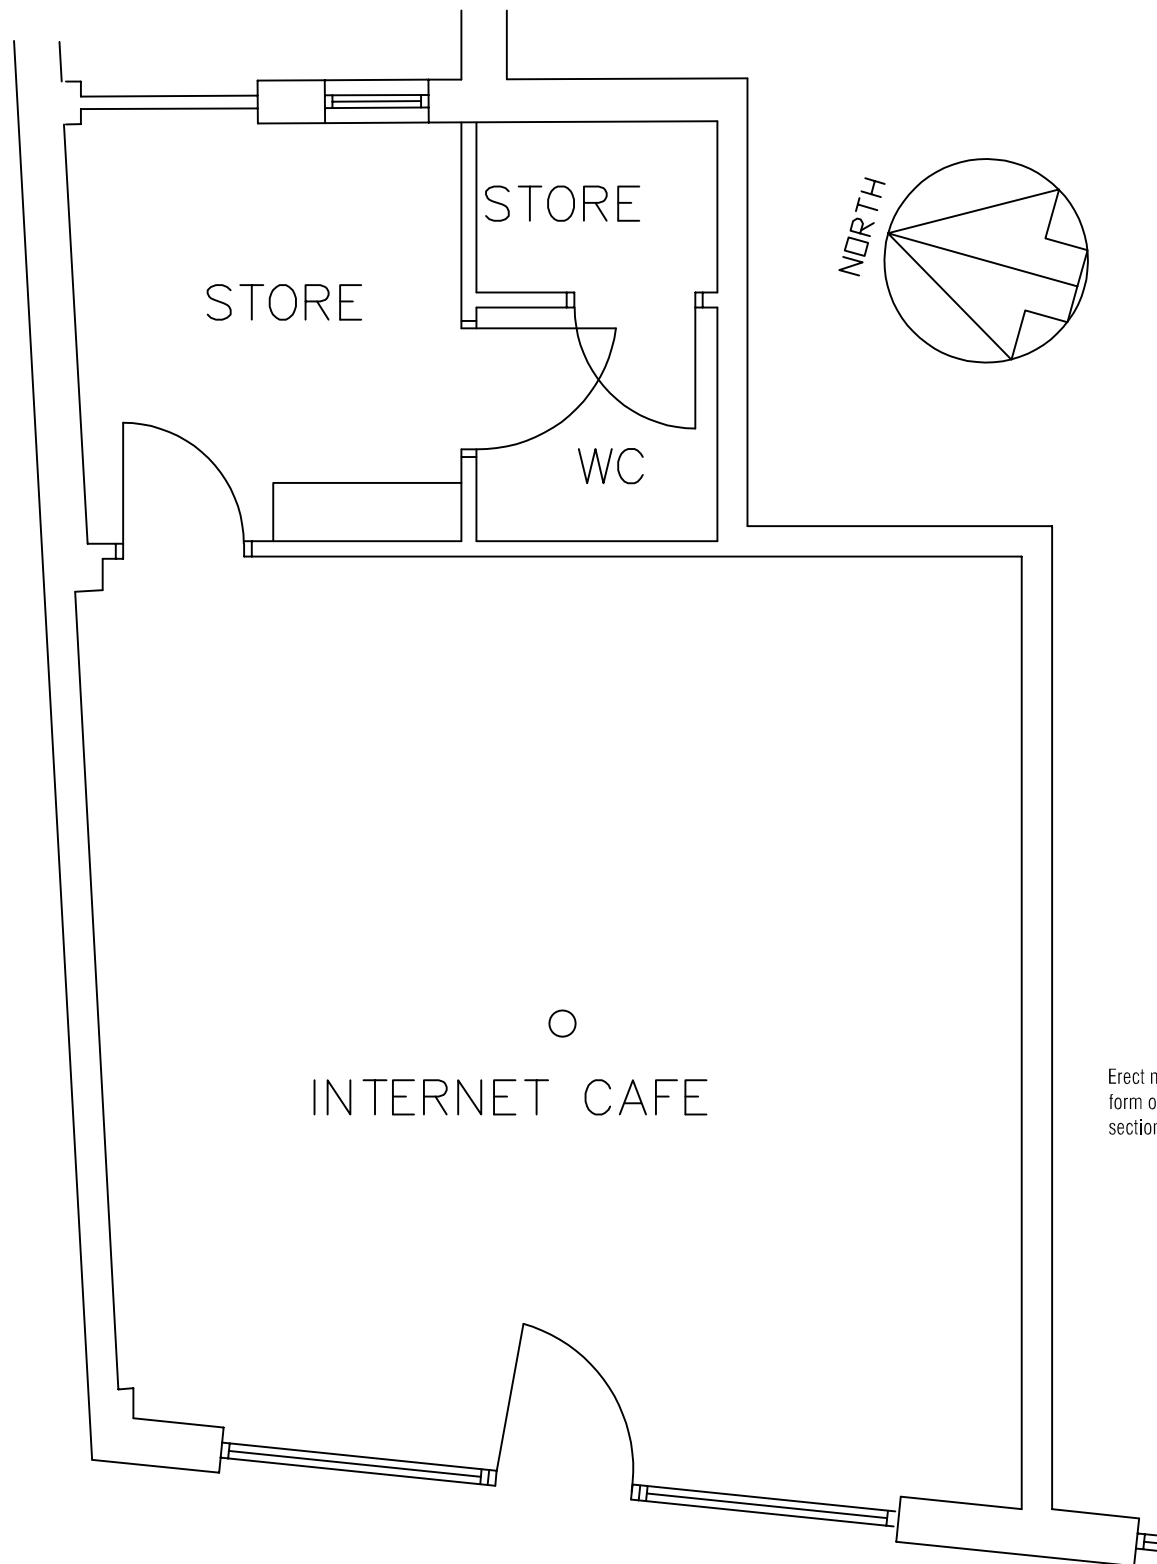


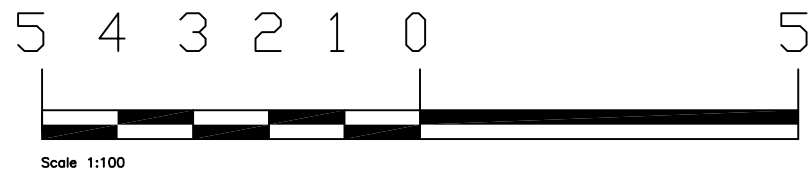

EXISTING GROUND
FLOOR PLAN, 1:100

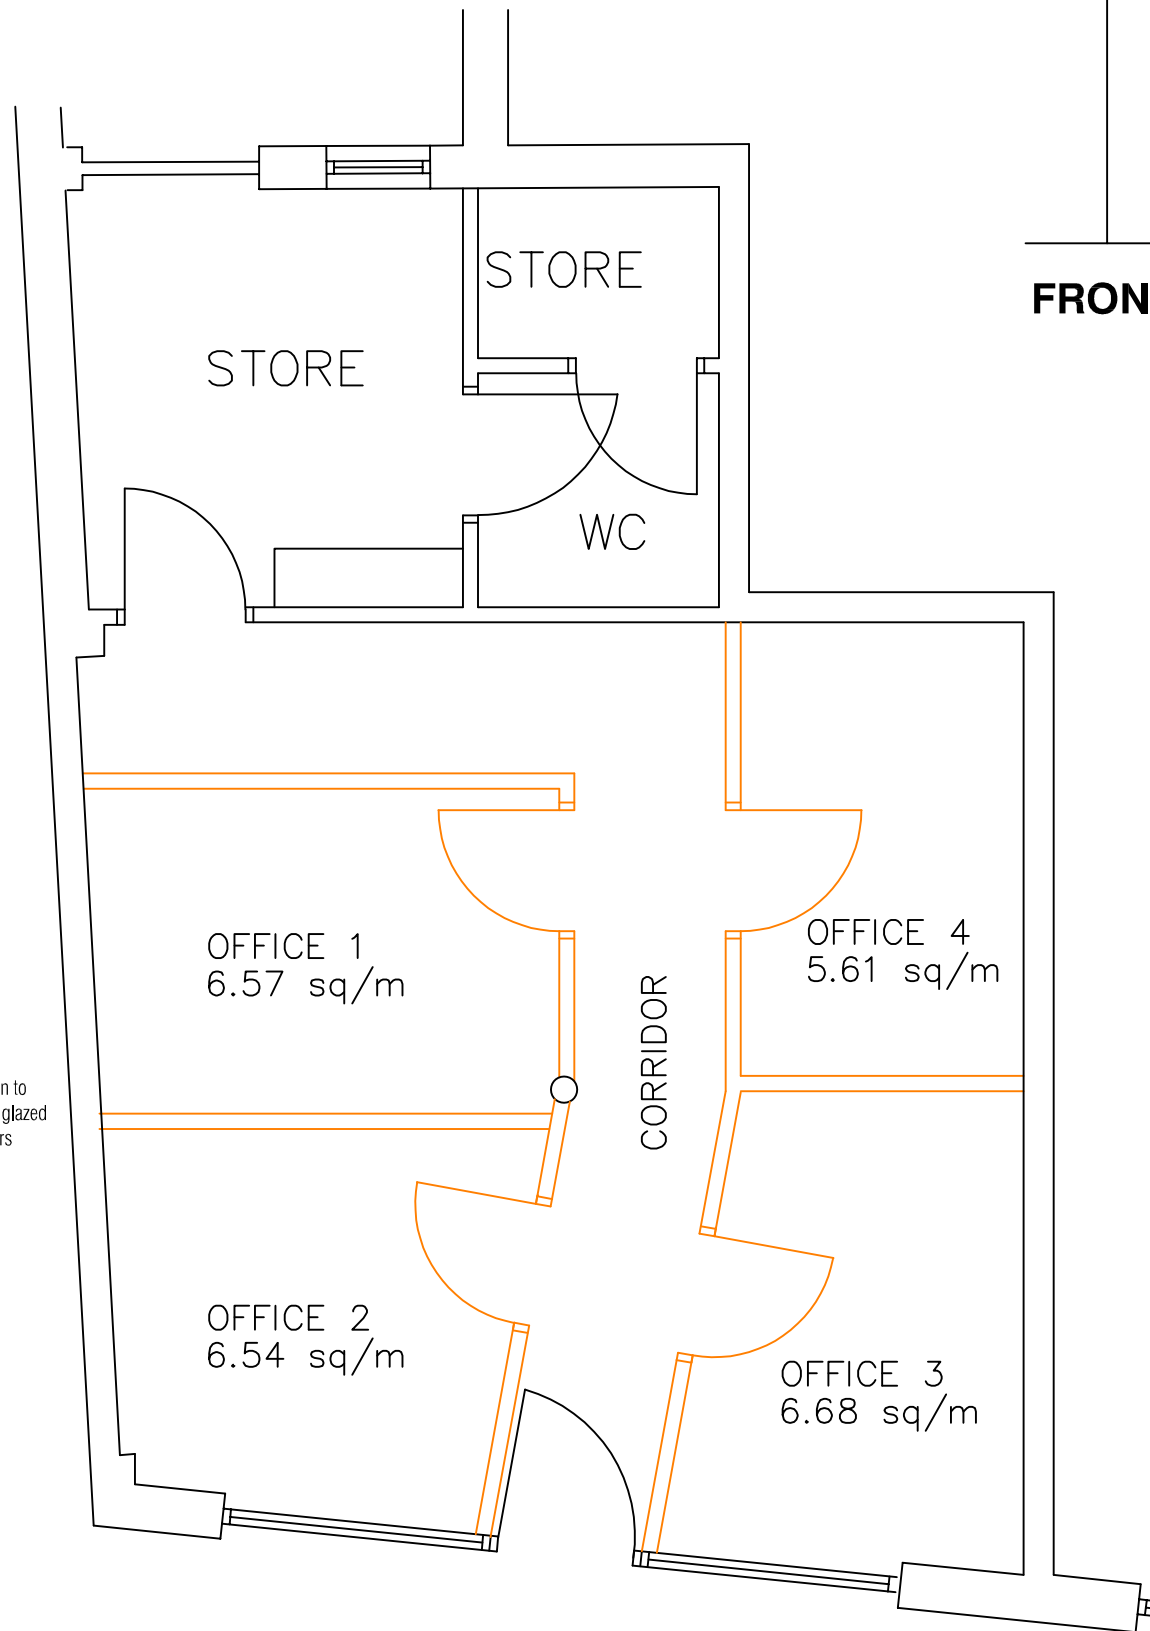

PROPOSED GROUND
FLOOR PLAN, 1:100

Replacement signage
to be no more than
0.75m and it is less
than 4.6m and no t
flashing illumination.



FRONT ELEVATION, 1:100

NOTES:

This drawing is not a working drawing, and is only for the purpose of the following:-

A- Planning Submission

The main contractor is responsible for informing the lead designer of any discrepancy on, or between, this drawing and any other relevant document.

All existing walls, foundations and lintels or other structural items are to be confirmed load bearing and adequate for increased loading where relevant prior to work commencing.

Any existing walls to be removed are to be confirmed non-loadbearing prior to removal.

Boundaries, angles, and dimensions are to be checked by the main contractor prior to work commencing.

Written dimensions only to be used from this drawing. If in doubt consult the lead designer for clarification.

STUDIO CHARRETTE

A: The Clubhouse, 50 Grosvenor Hill, London, W1K 3QT
W: www.studiocharrette.co.uk

Client

Hamdi Farah

Project Title
684B High Road,
Tottenham, London
N17 0AE

Drawing Title
Change of use to Private car hire admin office

existing and proposed plans and elevations

Drawing No. SC / 23 / 83 - 101		Rev	
Scale 1:100 @ A3	Date ~June 2023 Created By A Mc Check By	Planning	
		Bullding Control	
		Client	
		Sketch	
		Information	

This drawing and the copyright, design rights and all other intellectual property rights in it belong to Studio Charrette Ltd. No licence or assignment of any such rights is granted hereunder. This drawing is not to be copied or divulged to a third party without written permission.

Studio Charrette will not be responsible for any principal designer duties under CDM 2015.
No site work is to be carried out until permissions are in place. Site searches to be carried out before any works to site.
All structural elemental/associated calculations to be confirmed and provided by structural engineer.