



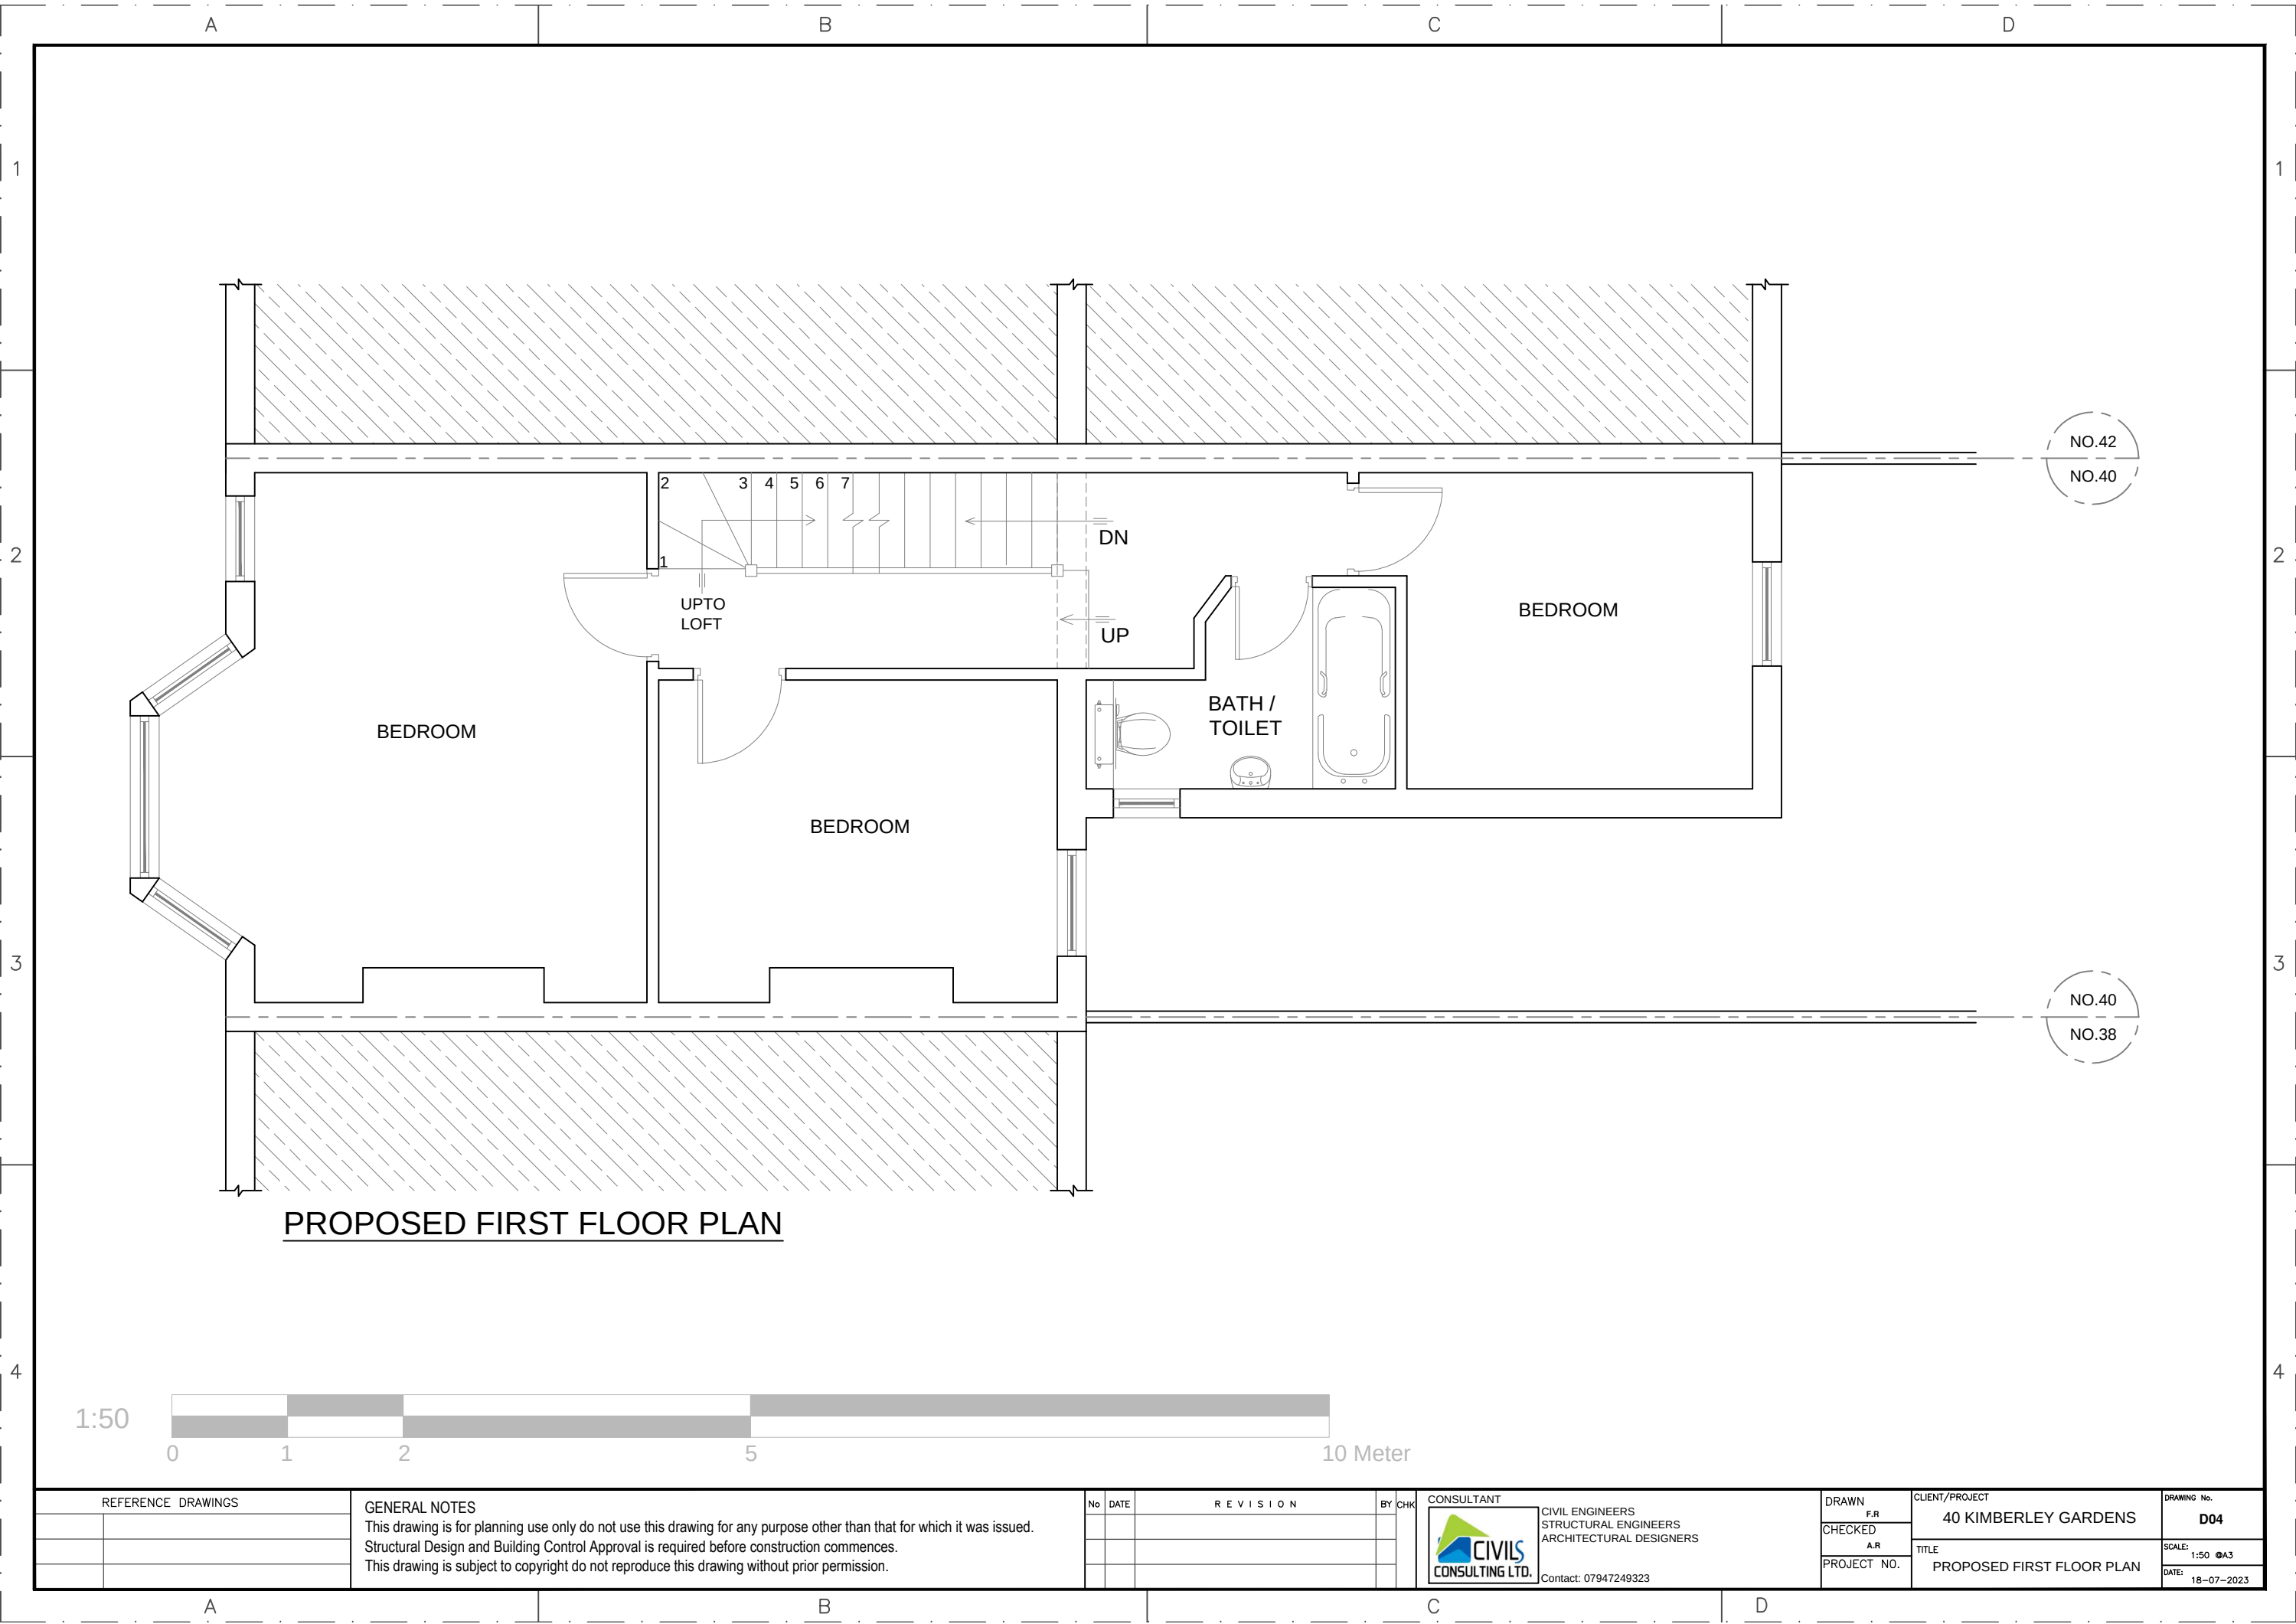

PROPOSED FIRST FLOOR PLAN

1:50

 

10 Meter

REFERENCE DRAWINGS		GENERAL NOTES This drawing is for planning use only do not use this drawing for any purpose other than that for which it was issued. Structural Design and Building Control Approval is required before construction commences. This drawing is subject to copyright do not reproduce this drawing without prior permission.	No	DATE	REVISION	BY	CHK	CONSULTANT	CIVIL ENGINEERS STRUCTURAL ENGINEERS ARCHITECTURAL DESIGNERS	DRAWN F.R	CLIENT/PROJECT 40 KIMBERLEY GARDENS	DRAWING No. D04
								 CIVILS CONSULTING LTD. Contact: 07947249323		CHECKED A.R	TITLE PROPOSED FIRST FLOOR PLAN	SCALE: 1:50 @A3
										PROJECT NO.	DATE: 18-07-2023	