


All levels and dimensions to be checked on site prior to construction/fabrication; report discrepancies immediately. Do not scale dimensions from this drawing. This drawing is copyright protected.

To be read in conjunction with relevant specifications.

Where hazards and risks are noted on this drawing, refer to relevant Risk Information Schedule

Read in conjunction with General Notes and Legends drawing

Rev	Description	Date	Dr by	App by
A	Redrawn	26.2.23	DD	DA
B	Drawing transferred to revit	07.3.23	OK	DA
C	Tender Issue	31.03.23	DD	DA
D	Issued for Construction	15.06.23	DD	DA
E	Blockwork setting out revised	20.06.23	DD	DA
F	Updated steelwork overlaid.	14.07.23	DA	

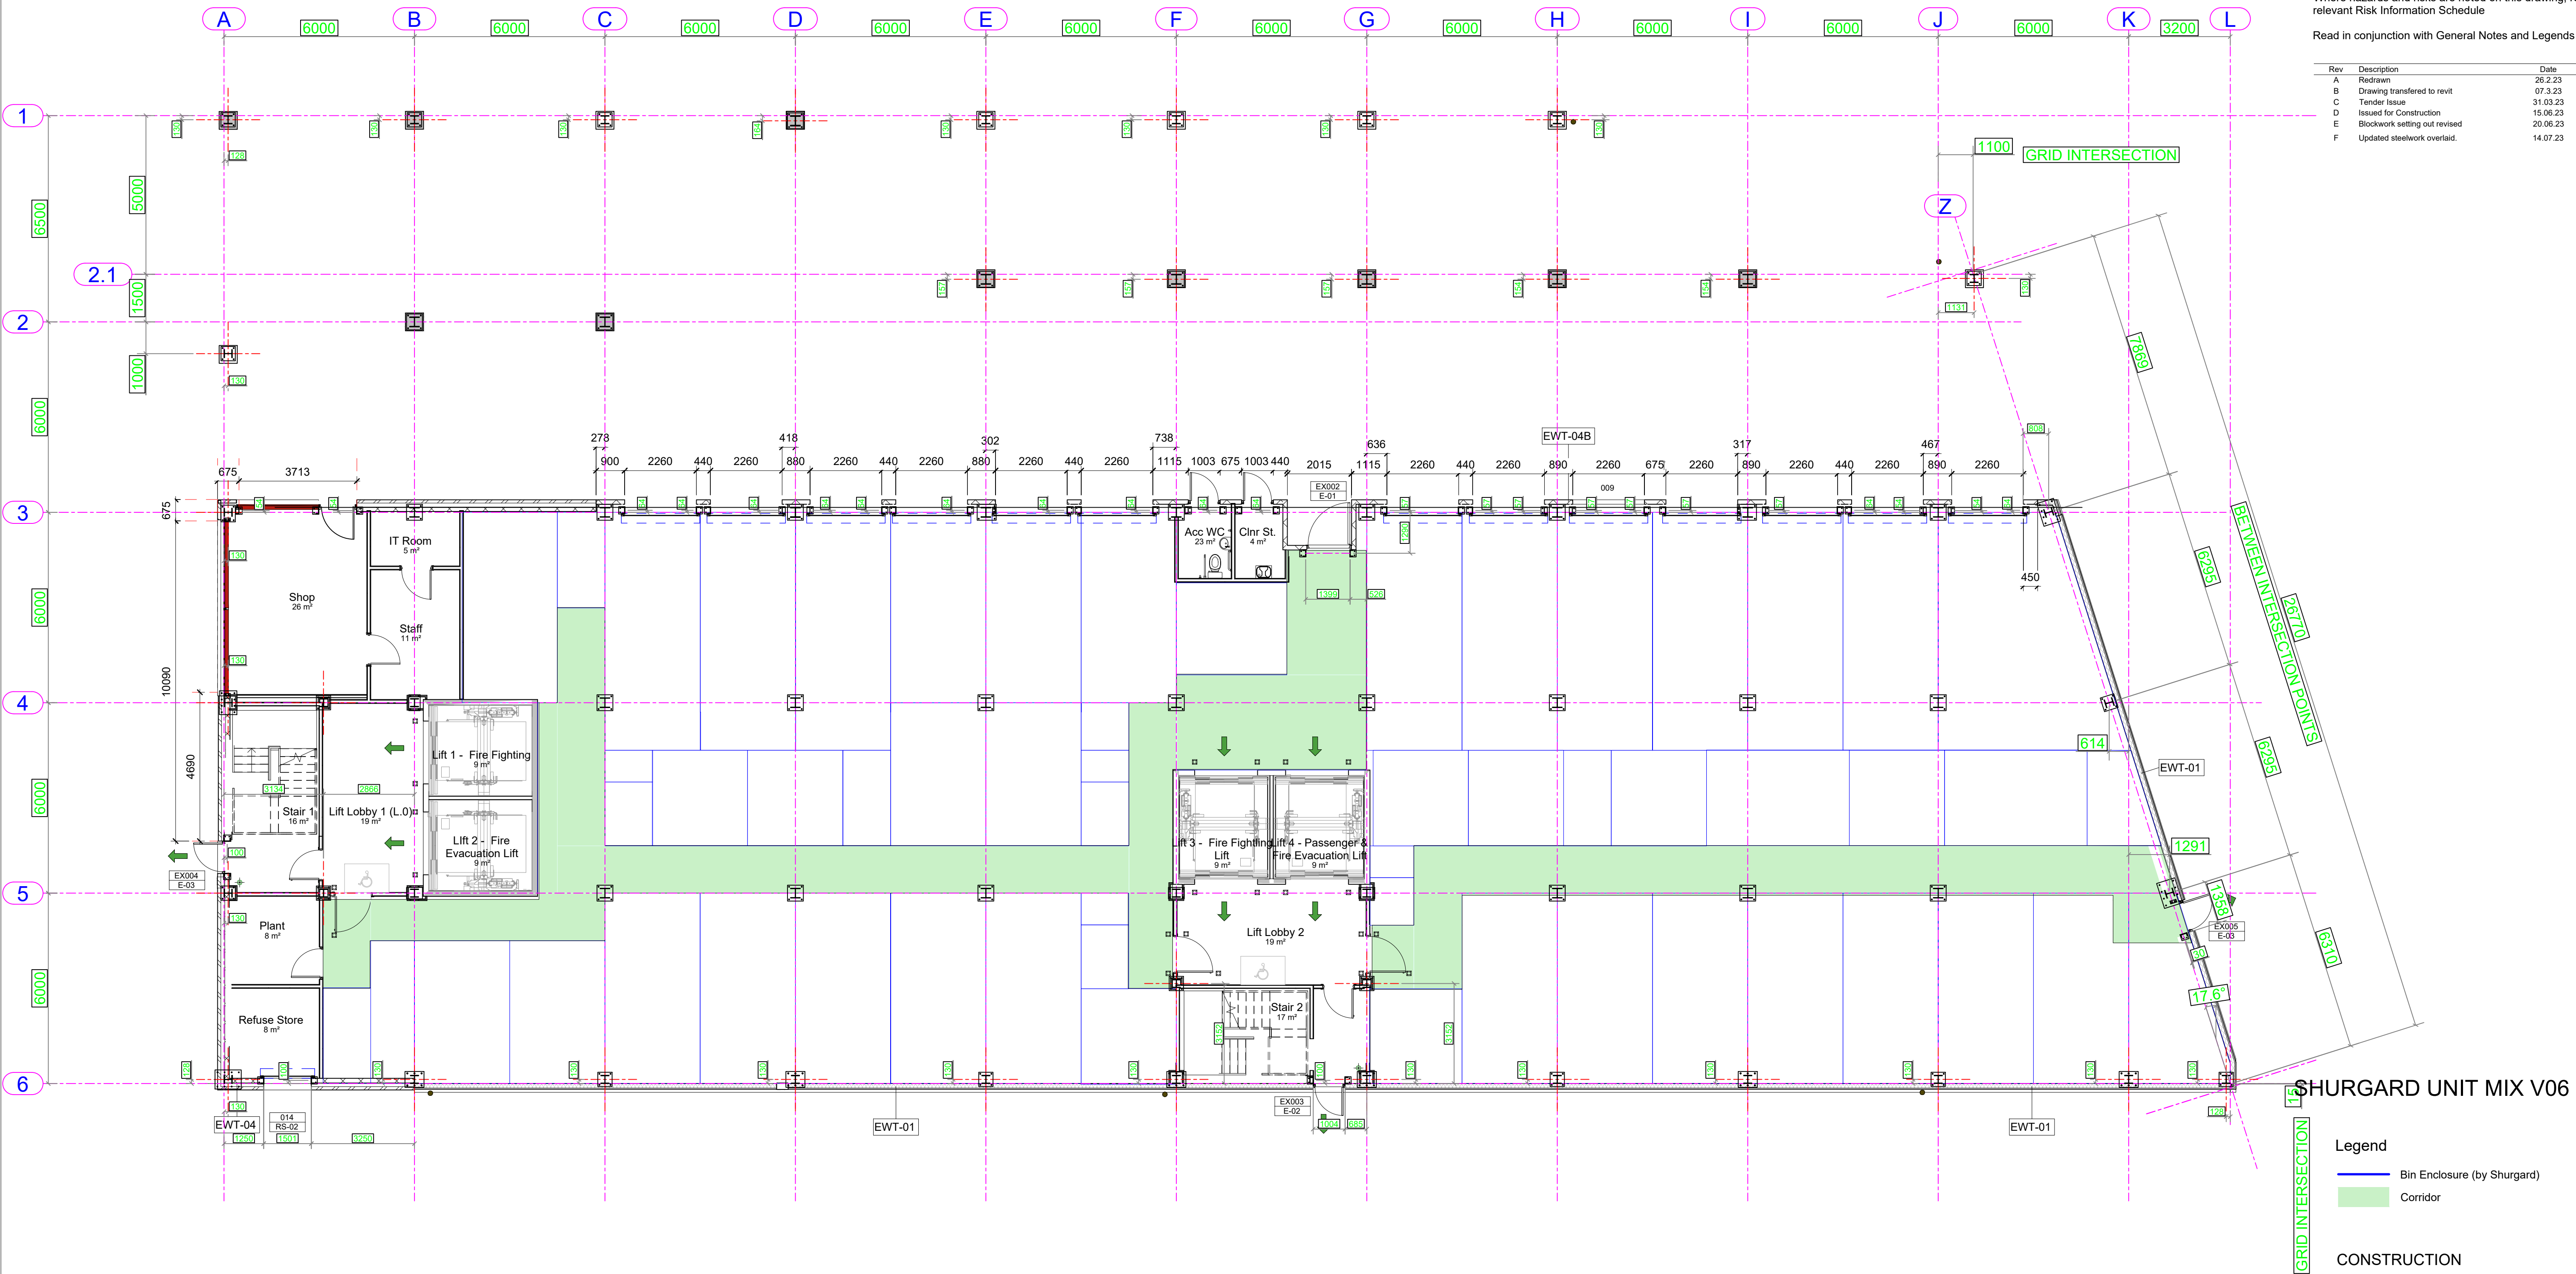

SHURGARD UNIT MIX V06

Legend	
	Bin Enclosure (by Shurgard)
	Corridor

CONSTRUCTION

SCALE	DATE	DRAWN	CHECKED
As indicated @A1	22.09.22	DD	DA

CLIENT
SHURGARD UK
PROJECT
Tottenham

DRAWING
Ground Floor Plan

The Garment Factory
10 Montrose Street
GLASGOW G1 1RE
t 0141 229 7575
www.360architecture.com

DRAWING No.
22007GA-20-003

REVISION
E

NOTES:

- LAYOUT OF ALL STORAGE UNITS IS REFLECTIVE OF SHURGARD UM PLAN_XXXXX
- REFER TO 21 SERIES DRAWINGS FOR FURTHER DETAILS OF EXTERNAL WALL TYPES
- REFER TO 22 SERIES DRAWINGS FOR FURTHER DETAILS OF INTERNAL WALL TYPES
- REFER TO 23 SERIES DRAWINGS FOR FURTHER DETAILS OF FLOORS
- REFER TO 24 SERIES DRAWINGS FOR FURTHER DETAILS OF STAIRS AND LIFTS
- REFER TO 27 SERIES DRAWINGS FOR FURTHER DETAILS OF ROOFS AND CANOPIES
- REFER TO 28 SERIES DRAWINGS FOR FURTHER DETAILS OF FIRE STRATEGY
- REFER TO 31 SERIES DRAWINGS FOR FURTHER DETAILS OF EXTERNAL DOORS, WINDOWS, CW AND LOUVRES
- REFER TO 32 SERIES DRAWINGS FOR FURTHER DETAILS OF INTERNAL DOORS
- REFER TO 35 SERIES DRAWINGS FOR FURTHER DETAILS OF CEILINGS
- REFER TO 90 SERIES DRAWINGS FOR FURTHER DETAILS OF EXTRAL WORKS AND SIGNAGE