


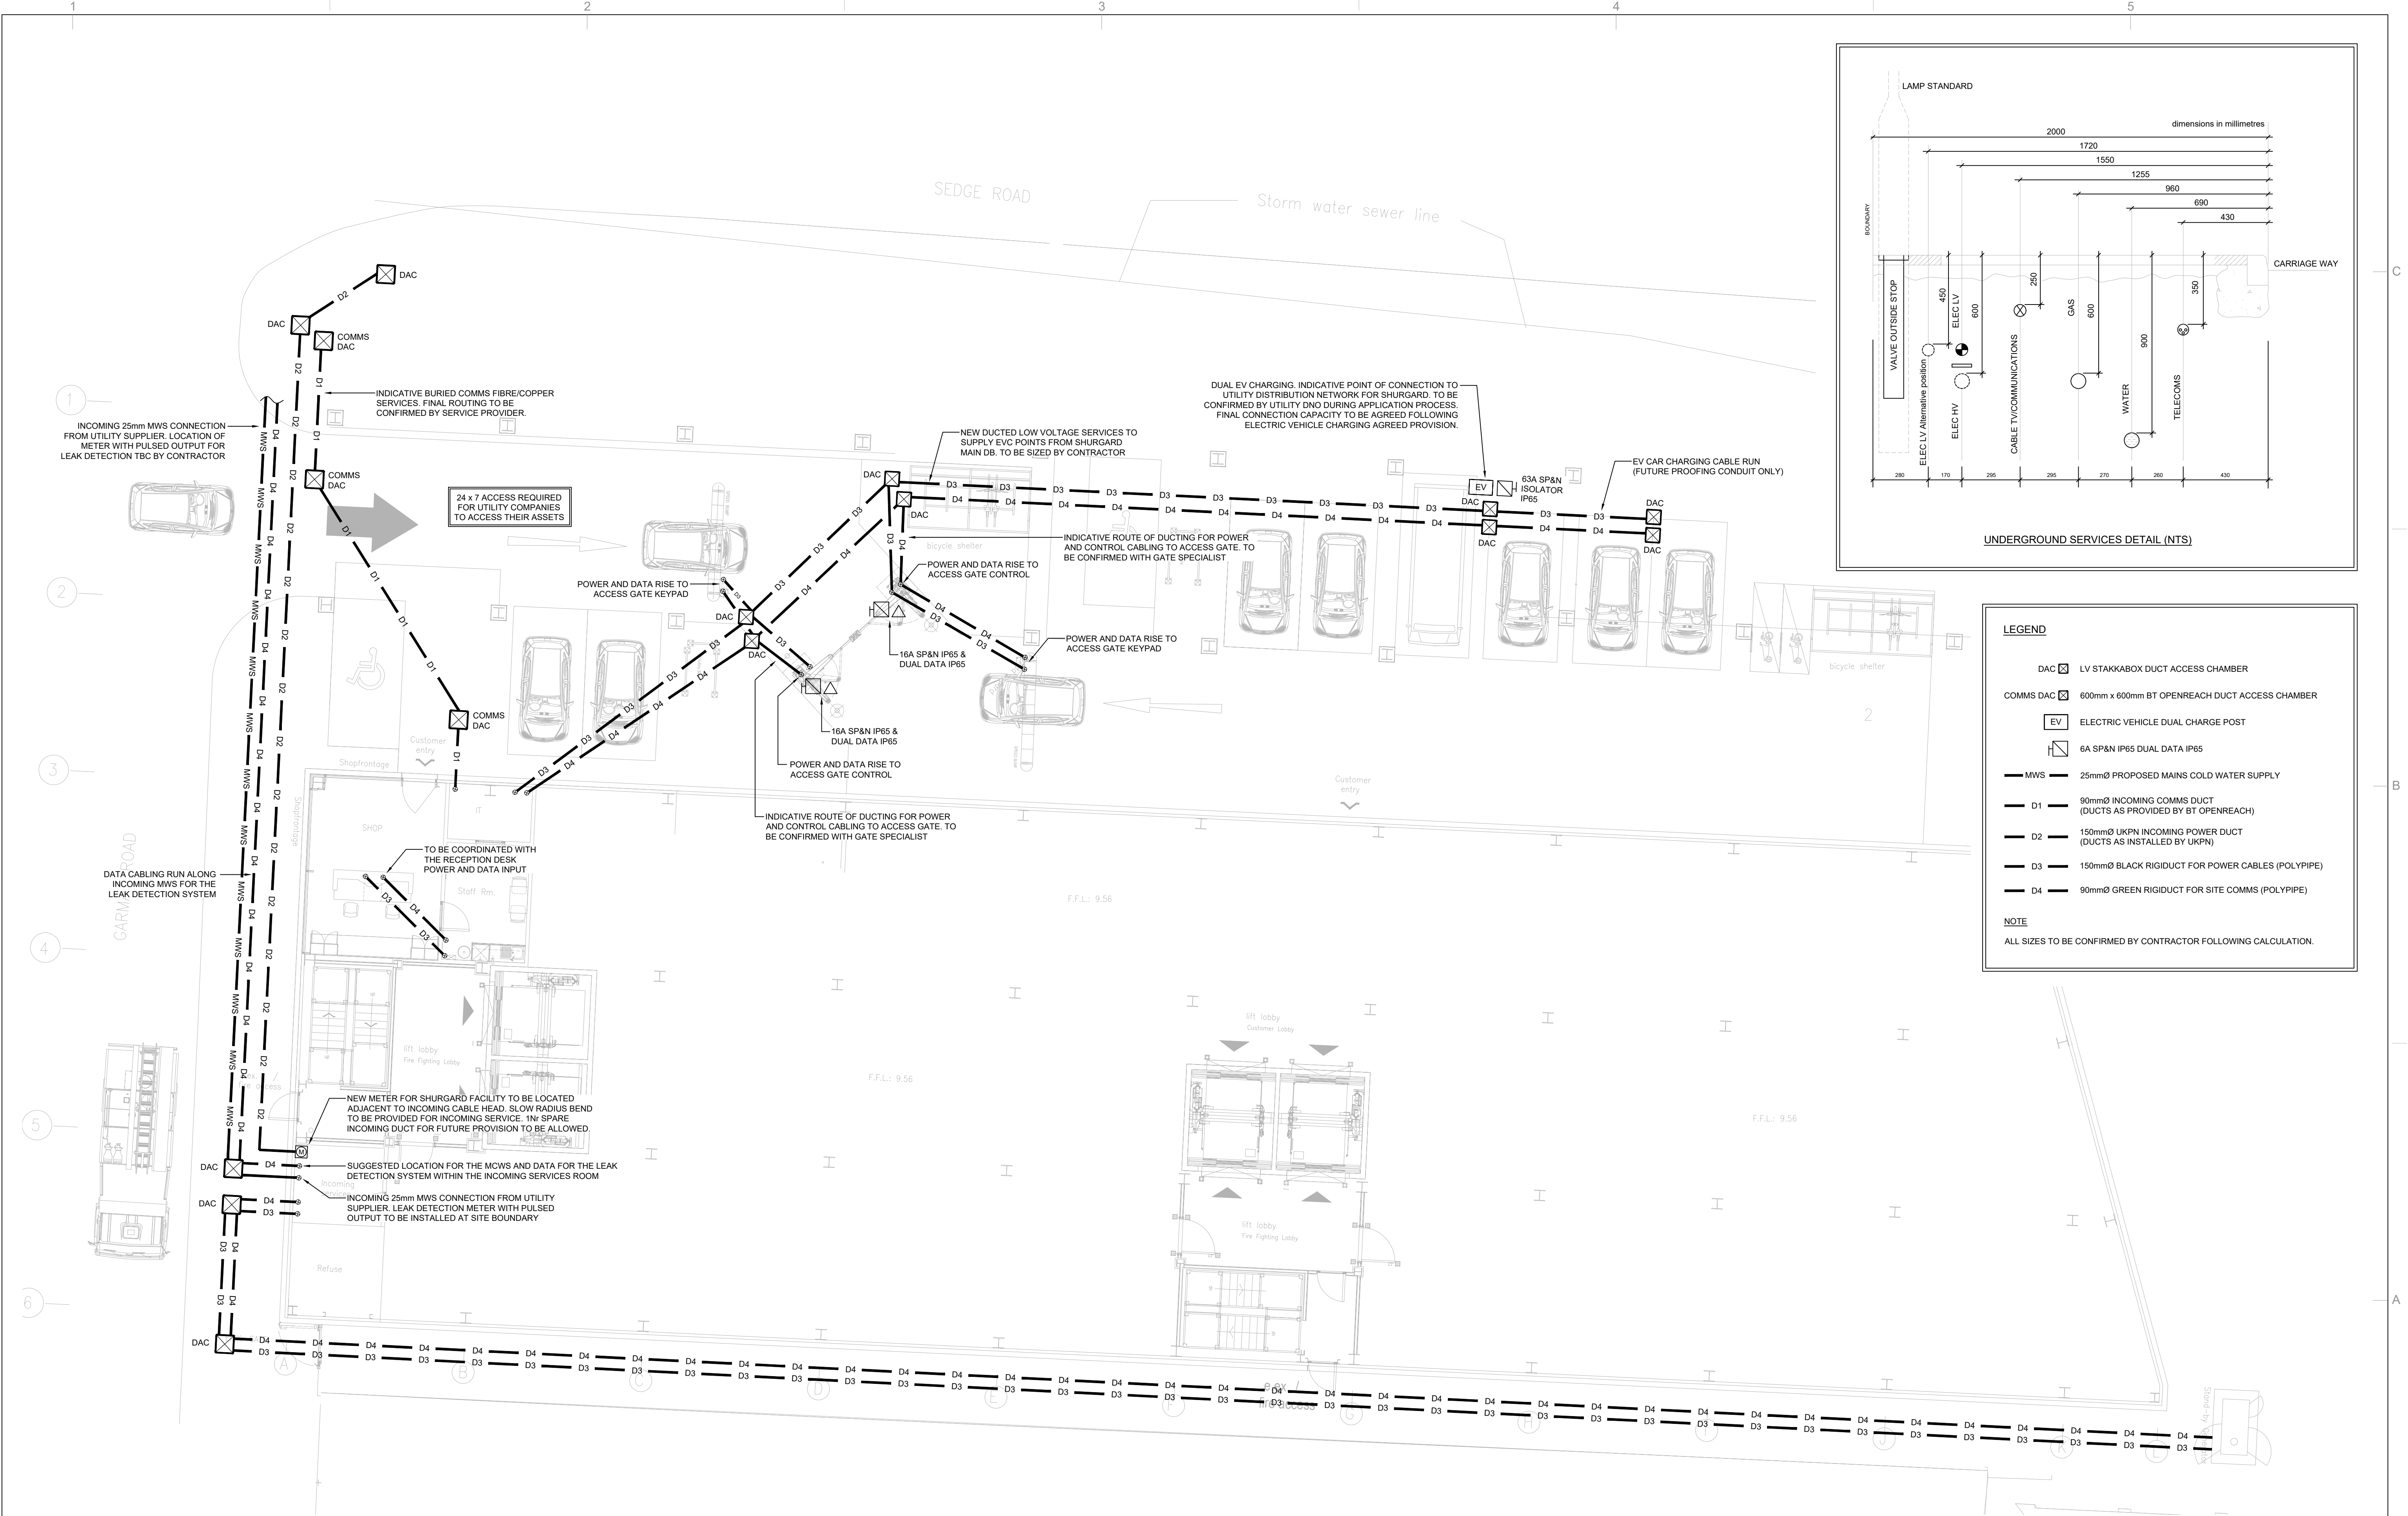

NOTES

1. THIS DRAWING MUST NOT BE USED FOR CONSTRUCTION OR INSTALLATION PURPOSES UNLESS EXPRESSLY STATED.

2. DO NOT SCALE OFF THIS DRAWING. ALWAYS WORK TO NOTED DIMENSIONS.

3. ALL DIMENSIONS MUST BE VERIFIED ON SITE BEFORE COMPLETING SHOP DRAWINGS OR SETTING OUT THE WORK.

4. THIS DRAWING IS TO BE READ IN CONJUNCTION WITH THE TECHNICAL SPECIFICATION AND ASSOCIATED EQUIPMENT SCHEDULES AS PREPARED BY ATELIER TEN.

5. THIS DRAWING IS TO BE READ IN CONJUNCTION WITH ALL ARCHITECTURAL AND STRUCTURAL ENGINEER'S DRAWINGS AND ASSOCIATED ATELIER TEN DRAWINGS.

6. THE UTILITIES INFORMATION INDICATED ON THIS DRAWING HAS BEEN BASED ON INFORMATION EXTRACTED FROM THE EXISTING SITE INFRASTRUCTURE DRAWING / UTILITY RECORDS AND IS PROVIDED FOR INFORMATION ONLY. AS SUCH ATELIER TEN CANNOT GUARANTEE THE ACCURACY OF INFORMATION SHOWN.

7. INFORMATION ON EXACT LOCATION AND DEPTH OF ANY SERVICE SHOULD BE OBTAINED IN LIAISON WITH THE UTILITY COMPANIES BY HAND DIGGING TO VERIFY AND ESTABLISH THE ACTUAL POSITION OF ANY PIPES OR APPARATUS ON SITE PRIOR TO USING ANY MECHANICAL PLANT.

8. REFER TO CIVIL ENGINEERS DRAWINGS FOR BELOW GROUND DRAINAGE NETWORK.

Rev.	Description	Date	Chkd.	Approv.
P01	Stage 4 Issue	JUNE 23	AS	MG

PROJECT

SHURGARD, TOTTENHAM

ARCHITECT

THREESIXTY ARCHITECTURE

TITLE

COMBINED SERVICES
SITEWIDE UTILITY LAYOUT
SITE PLAN

CAD

SJB

DESIGNED

OM/AJ

CHECKED

AS

APPROVED

MG

DATE

JUNE 23

SCALE

1:100 @ A1

Rev

P01

DRAWING No.

6983-A10-XX-00-DR-ME-90-01

Environmental Design Consultants + Building Services Engineers
www.atelierten.com

Atelier Ten Ltd, 228 West George Street, Glasgow, G2 2PQ
T: +44 (0)141 333 0499 E-mail: glasgow@atelierten.com
© Atelier Ten Ltd

STAGE 4 ISSUE