




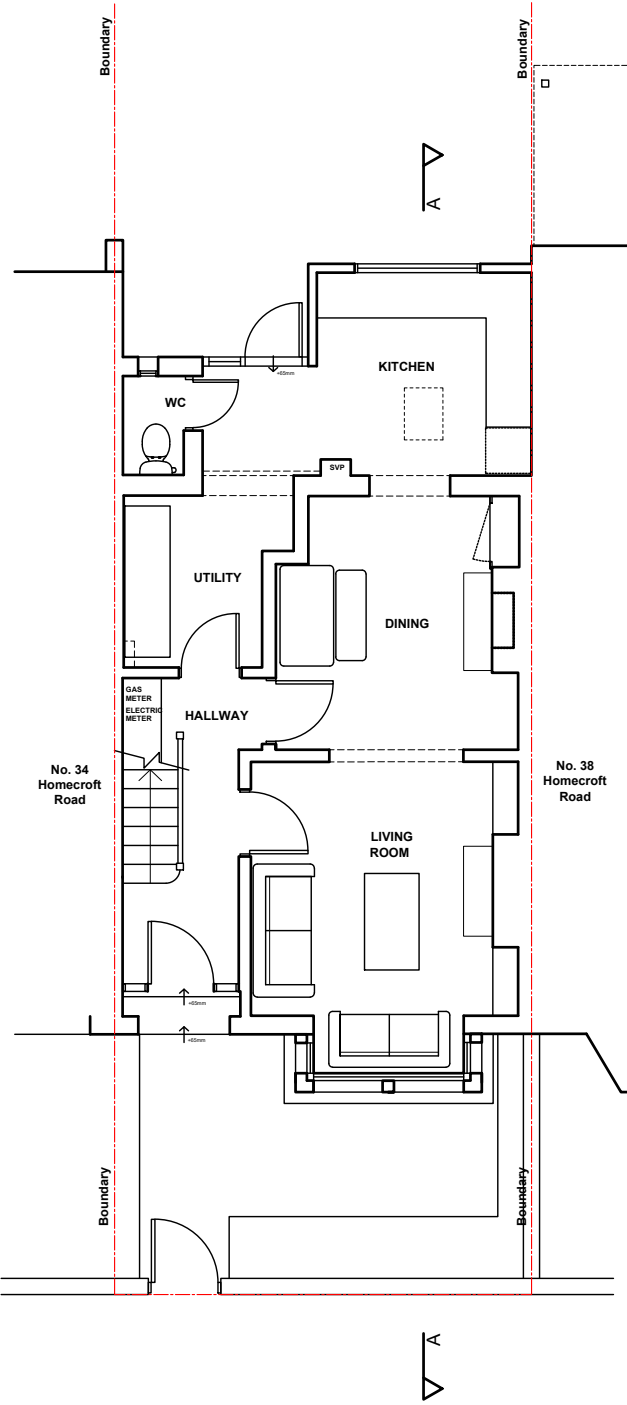


GROUND FLOOR PLAN AS EXISTING (1:100)

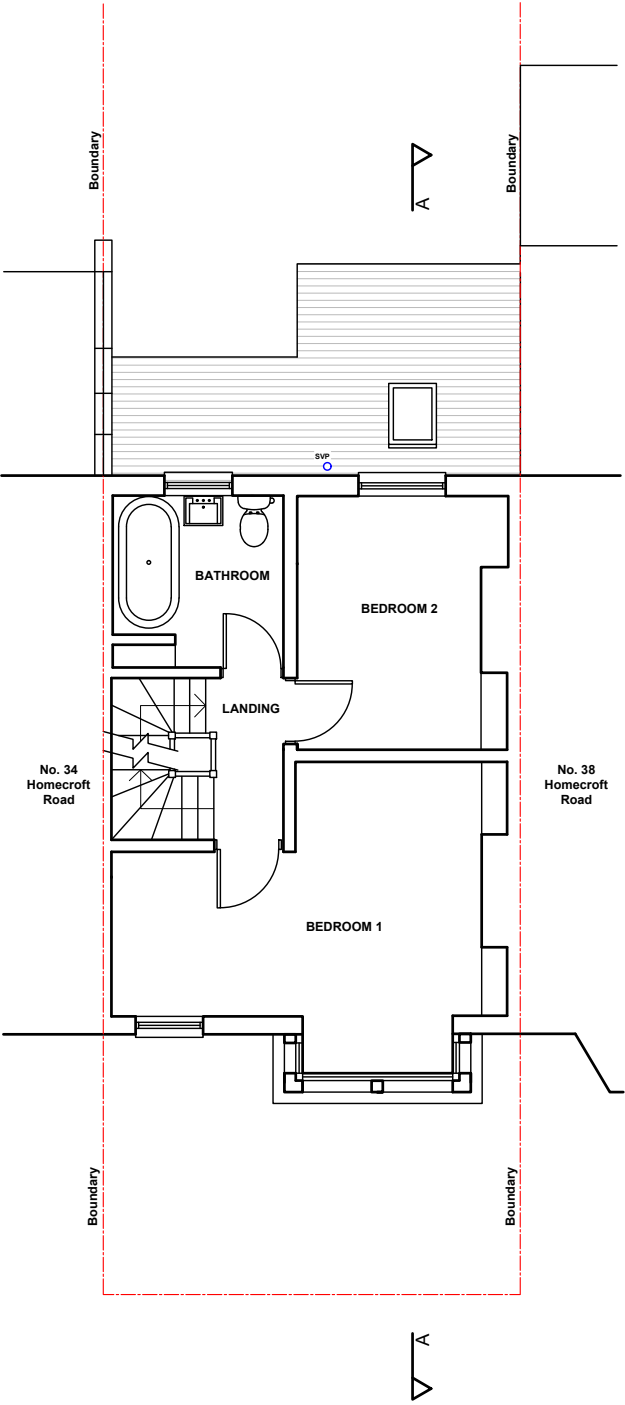


FIRST FLOOR PLAN AS EXISTING (1:100)

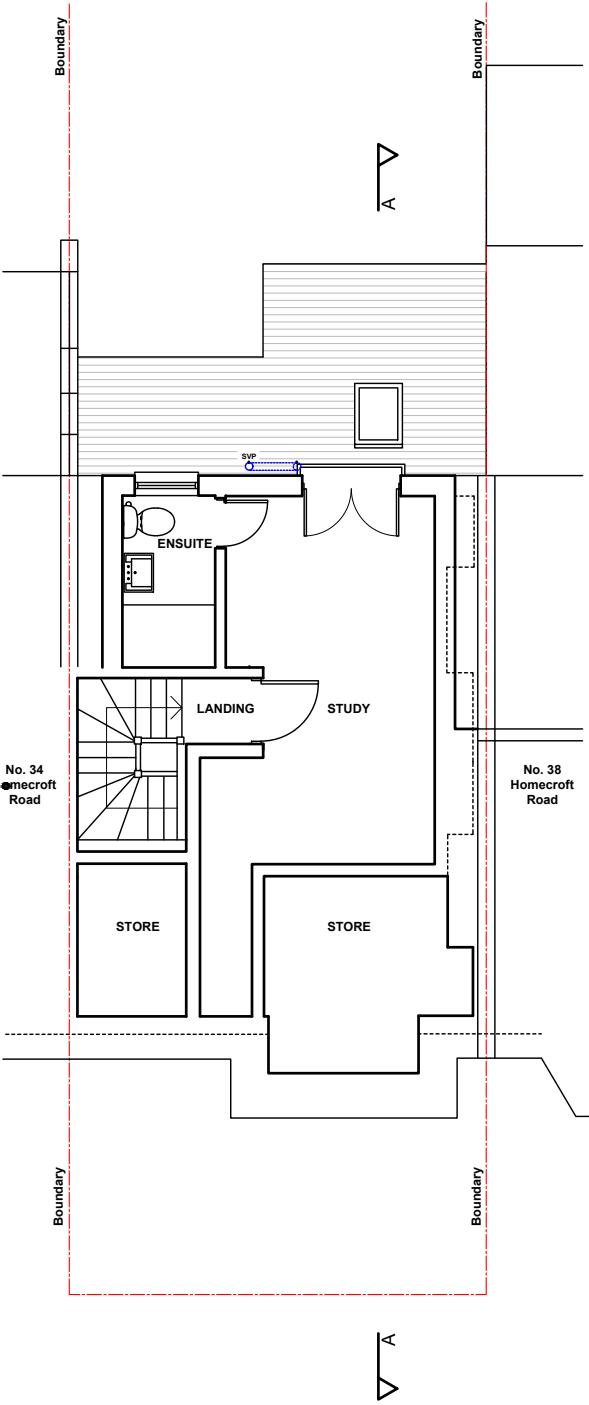

SECOND FLOOR PLAN AS EXISTING (1:100)

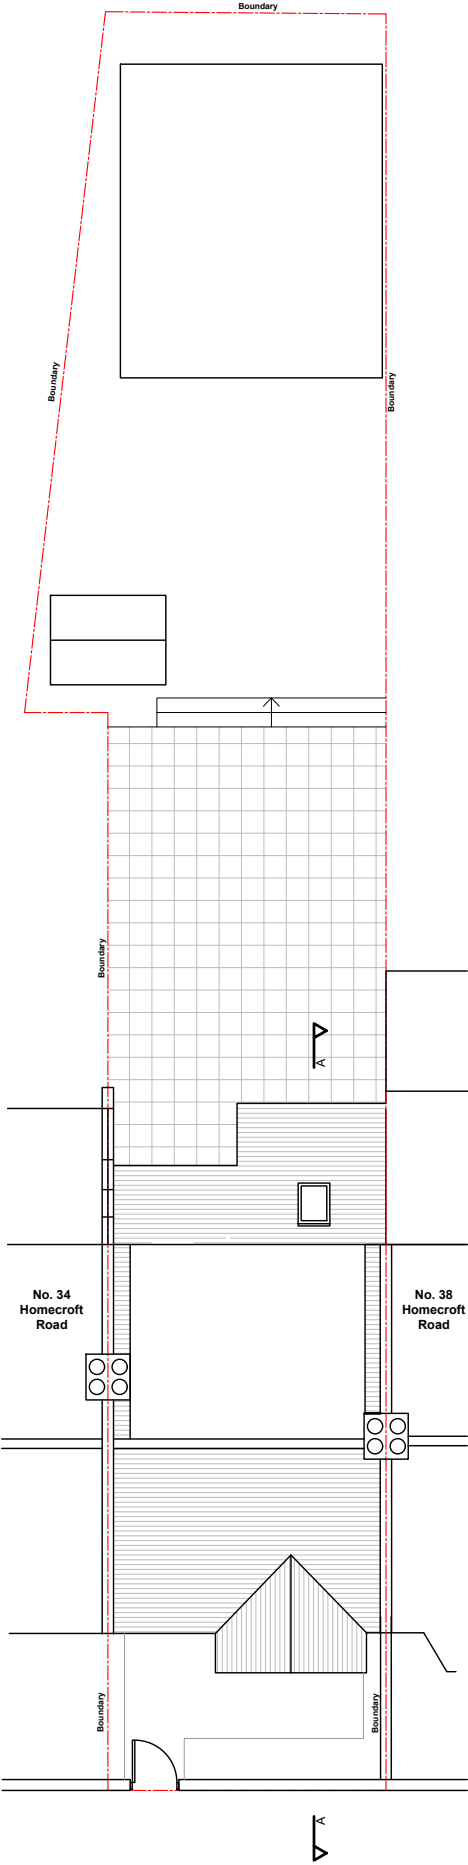

ROOF / SITE PLAN AS EXISTING (1:150)

 

PROJECT Extension to 36 Homecroft Road London N22 5EL CLIENT Mr G Lowman and Ms J Greenwood	TITLE PLANS AND SITE PLAN EXISTING						 POLYGON ARCHITECTS 07968544721 polygonarchitects.com
	STATUS PLANNING	REV SCALE 1:100	DATE SIZE A3	DESCRIPTION DATE Jul'23	DRG No. 2304/PL/02	REV	