




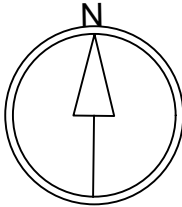

OS Map


 


Property Boundary

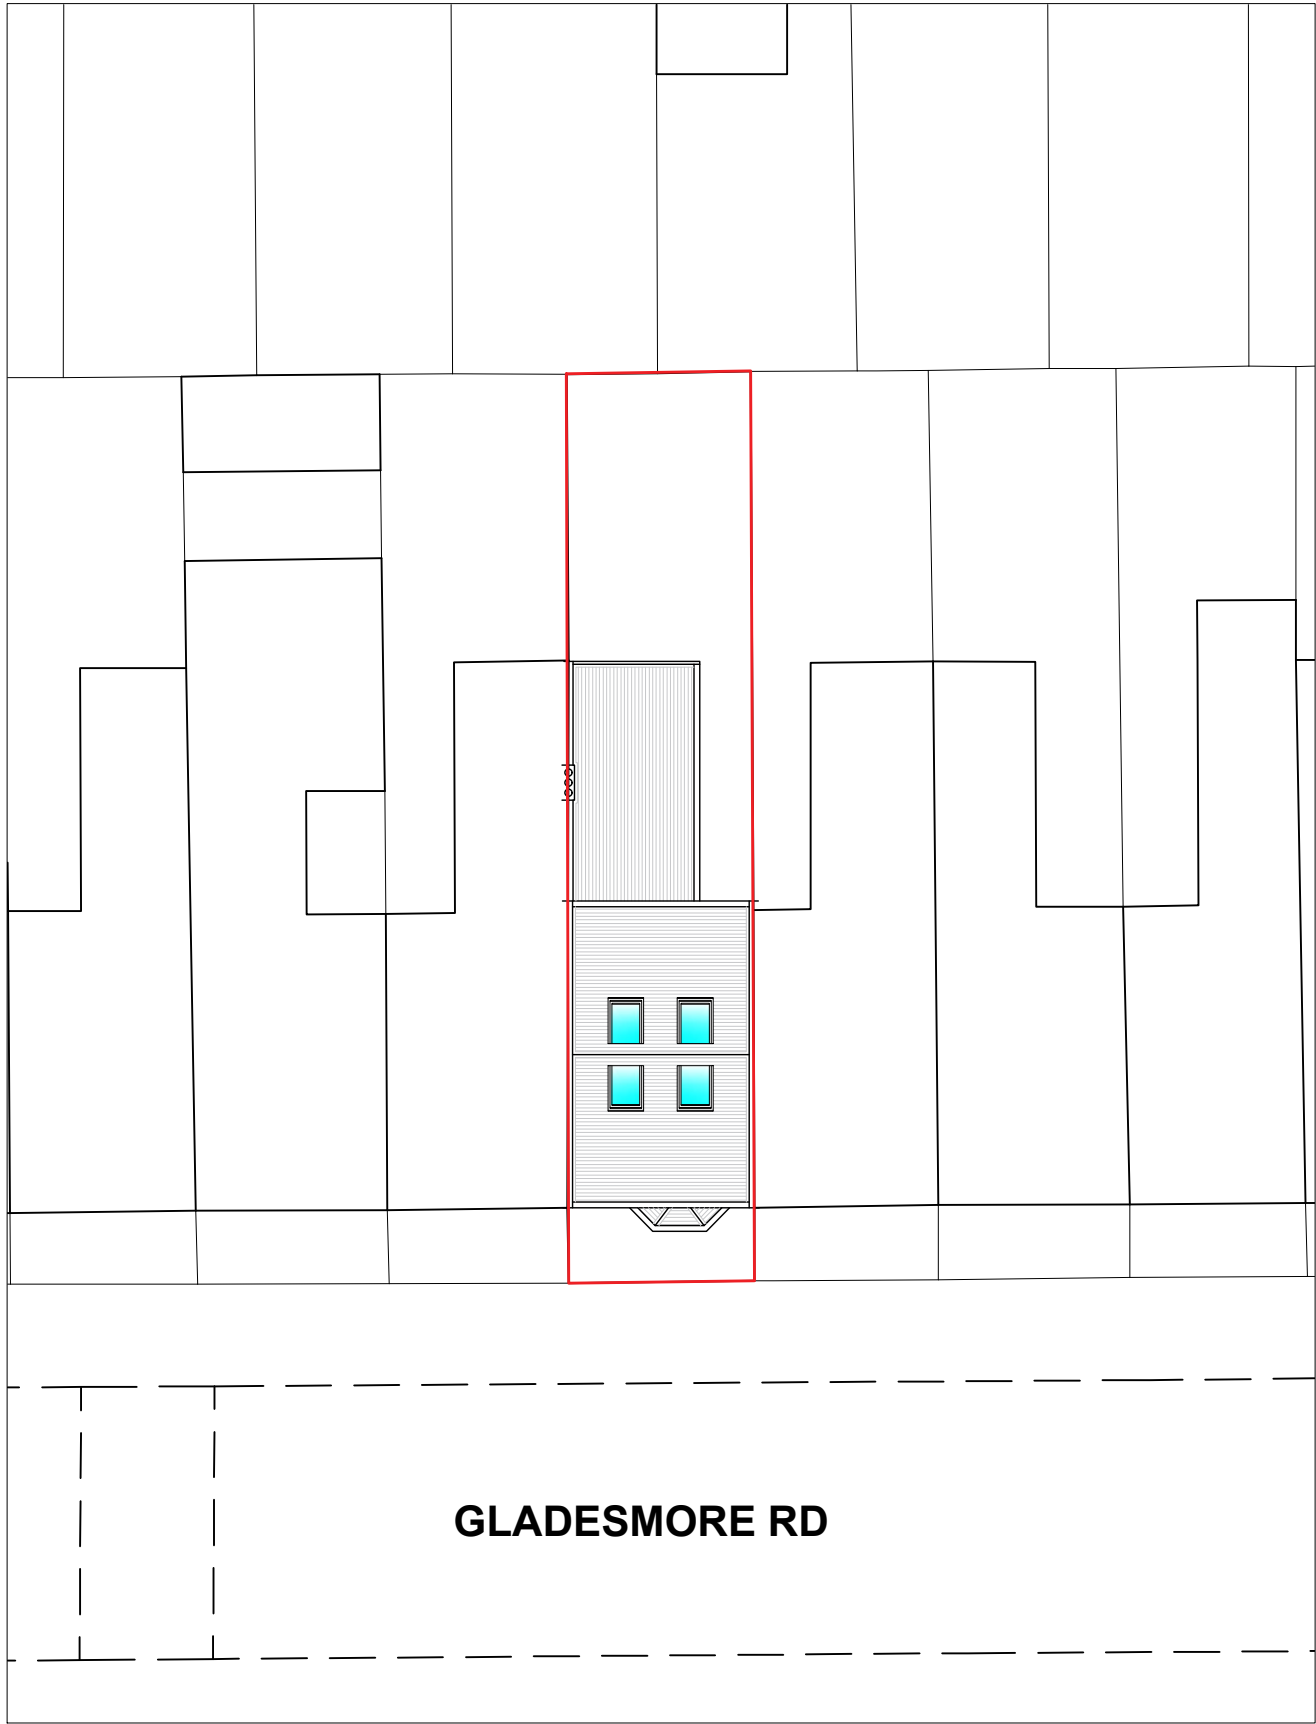

Location Plan

SCALE 1:200

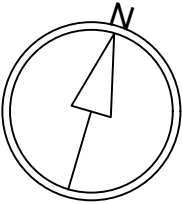 

Written dimensions to be taken in preferences to scaled dimensions. The Contractor is responsible for checking all dimensions before work starts.

All work is to be carried out to the requirements, and to the satisfaction of the Local Authority.

These drawings are for planning purposes only

Any discrepancies to be brought to the attention of Star Plans Consultants immediately.

Description

Rev	Date	Description	by	chk



76 Steli Ave. Carvey Island SS8 9QF
01268 914 125 • info@starplans.co.uk

Architecture | Planning

Client

Mr. Vizel

Project



87 Gladesmore Rd, London,
N15 6TL, UK

Title


Proposed OS - Location Plans

Date: 05.24.2023	Rev:
Scale: 1:200 / 1:1250 @A3	
Drawing No. 613 L001	


Total proposed areas
shown in color, = 33.12 M²

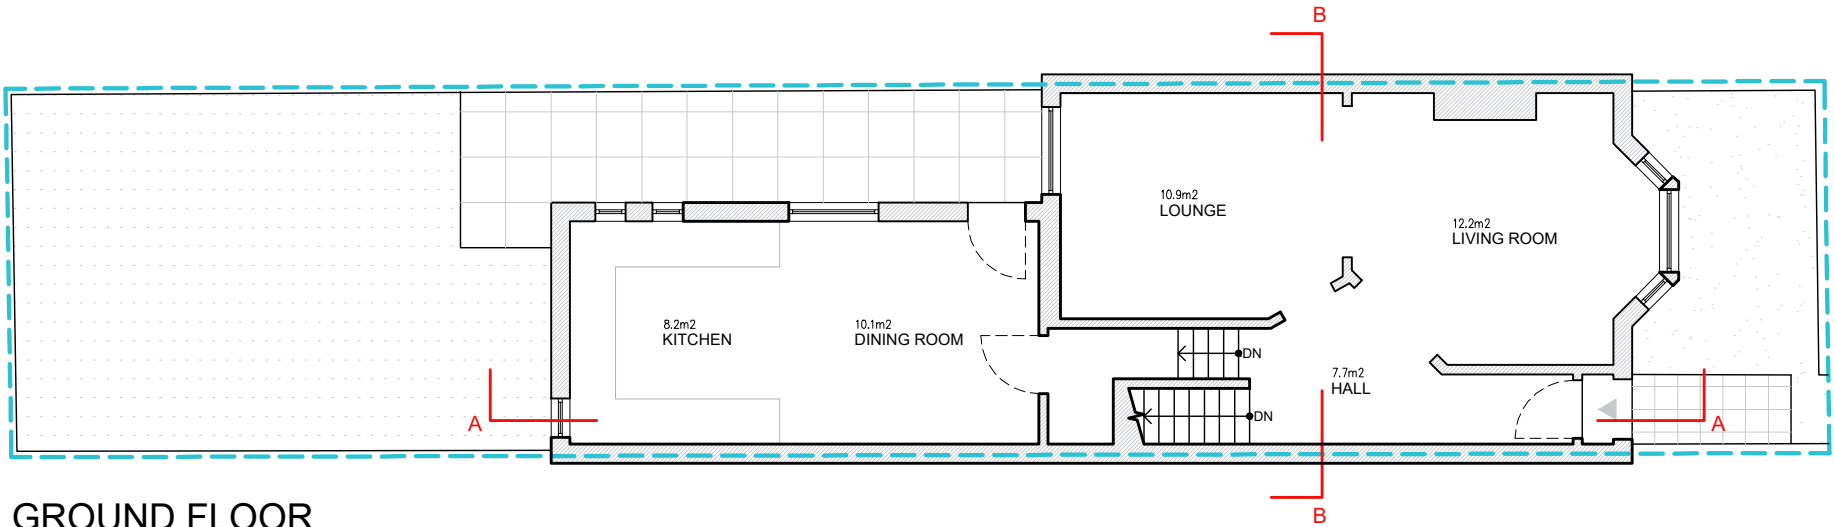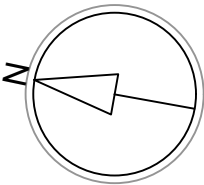

GROUND FLOOR

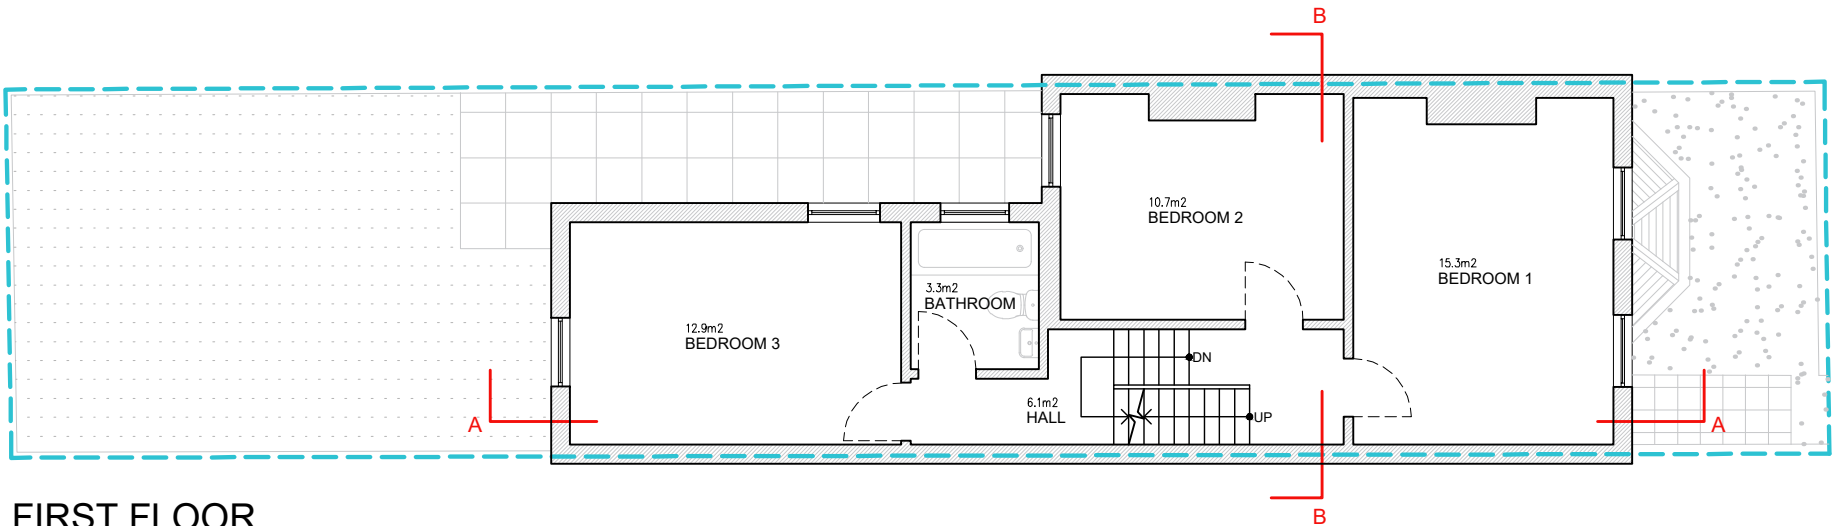

FIRST FLOOR

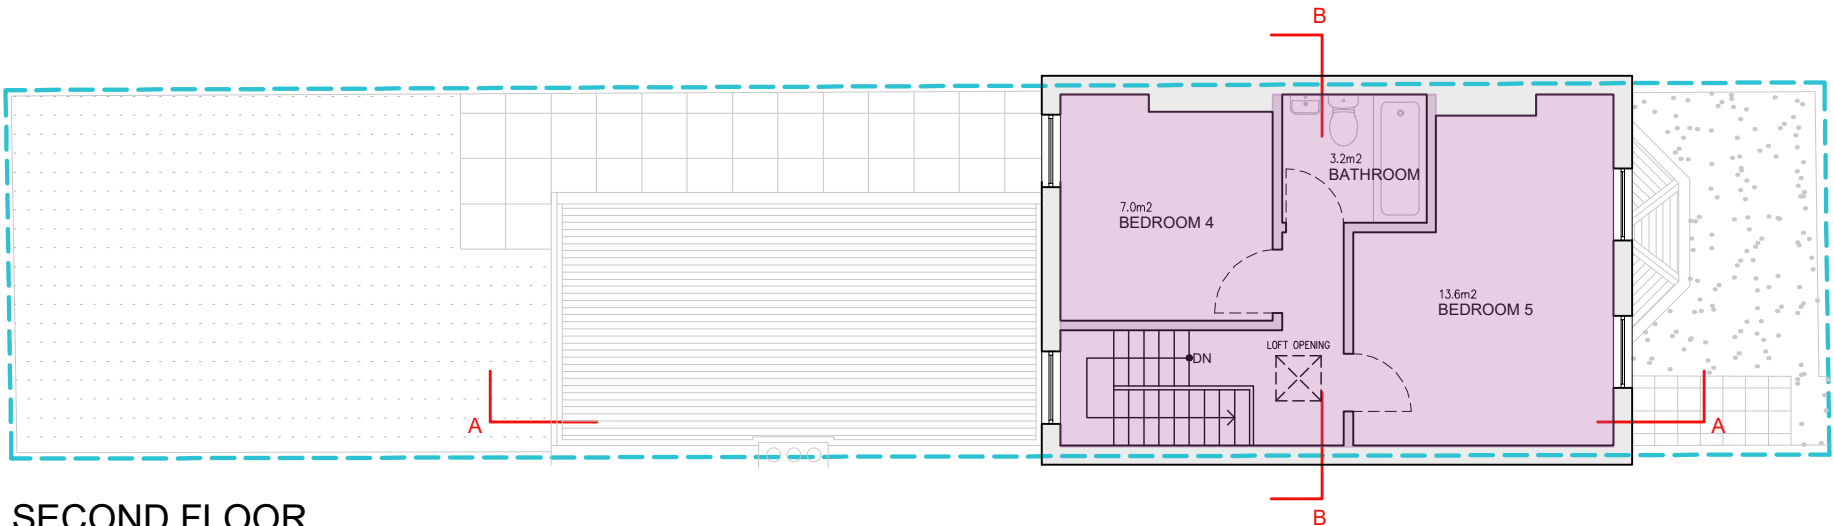

SECOND FLOOR



Written dimensions to be taken in preferences to scaled dimensions. The Contractor is responsible for checking all dimensions before work starts.

All work is to be carried out to the requirements, and to the satisfaction of the Local Authority.
These drawings are for planning purposes only

Any discrepancies to be brought to the attention of Star Plans Consultants immediately.

Description

Rev	Date	Description	by	chk



76 Steli Ave. Carvey Island SS8 9QF
01268 914 125 • info@starplans.co.uk

Architecture | Planning

Client

Mr. Vize

Project

87 Gladesmore Rd, London,
N15 6TL, UK

Title

Proposed Ground, First and Second
Floor



Date: 05.24.2023

Scale: 1:100@A3


Drawing No. 613 P001

Rev:

Total proposed areas
shown in color, = 14.95 M²

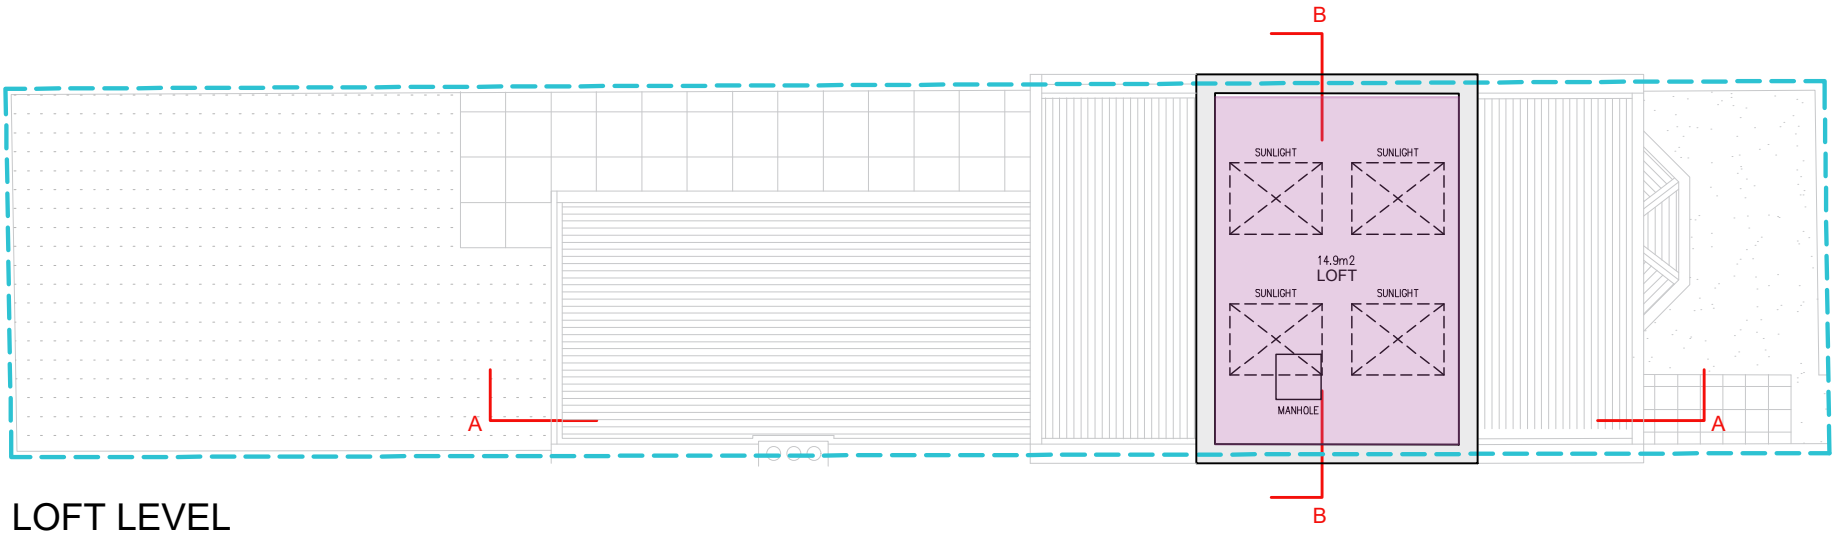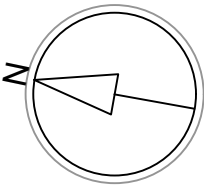

LOFT LEVEL

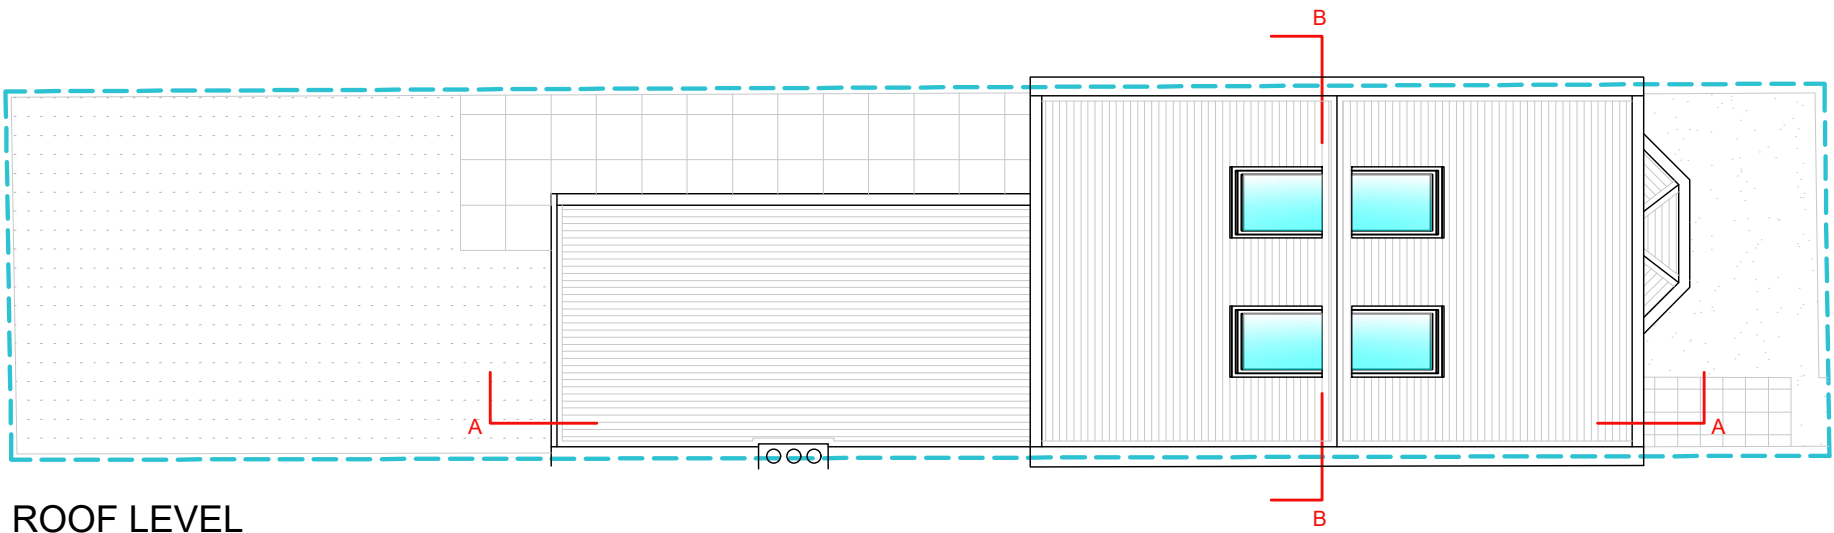

ROOF LEVEL



Written dimensions to be taken in preferences to scaled dimensions. The Contractor is responsible for checking all dimensions before work starts.

All work is to be carried out to the requirements, and to the satisfaction of the Local Authority.

These drawings are for planning purposes only

Any discrepancies to be brought to the attention of Star Plans Consultants immediately.

Description

Rev	Date	Description	by	chk

76 Steli Ave. Carvey Island SS8 9QF
01268 914 125 • info@starplans.co.uk

Architecture | Planning

Client

Mr. VizeI


Project

87 Gladesmore Rd, London,
N15 6TL, UK



Title

Proposed Loft Level and Roof Plan

Date: 05.24.2023	Rev:
Scale: 1:100@A3	
Drawing No. 613 P002	

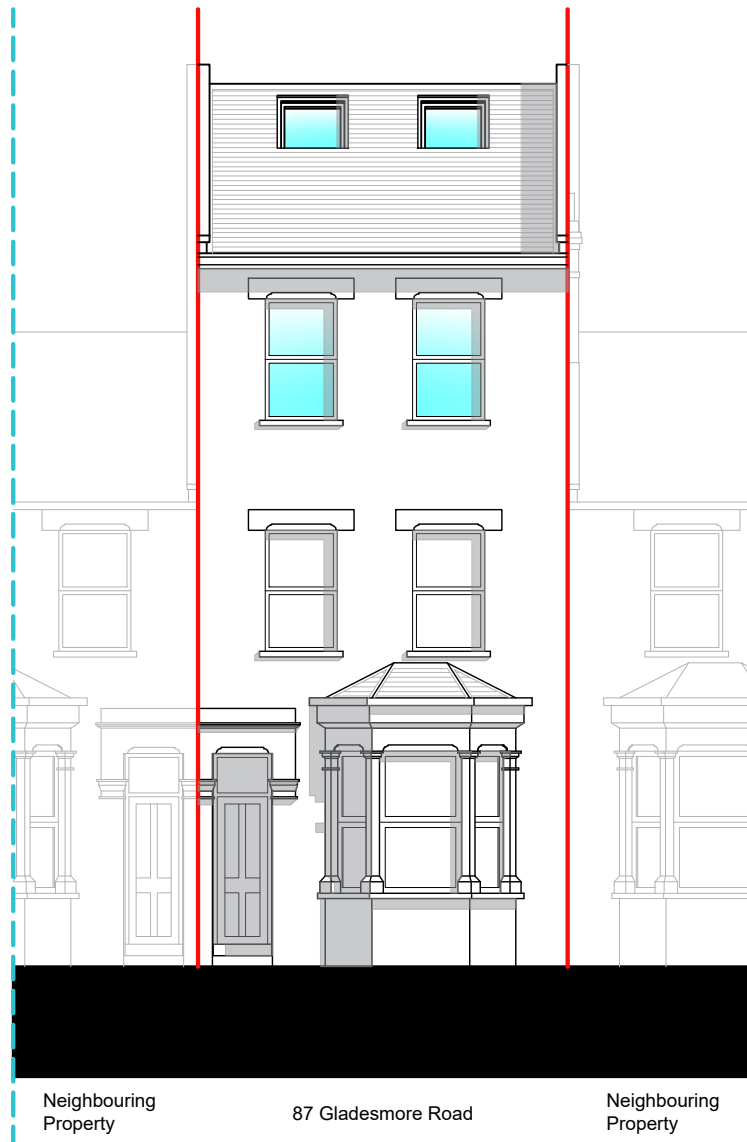

SOUTH-EAST ELEVATION (FRONT VIEW)

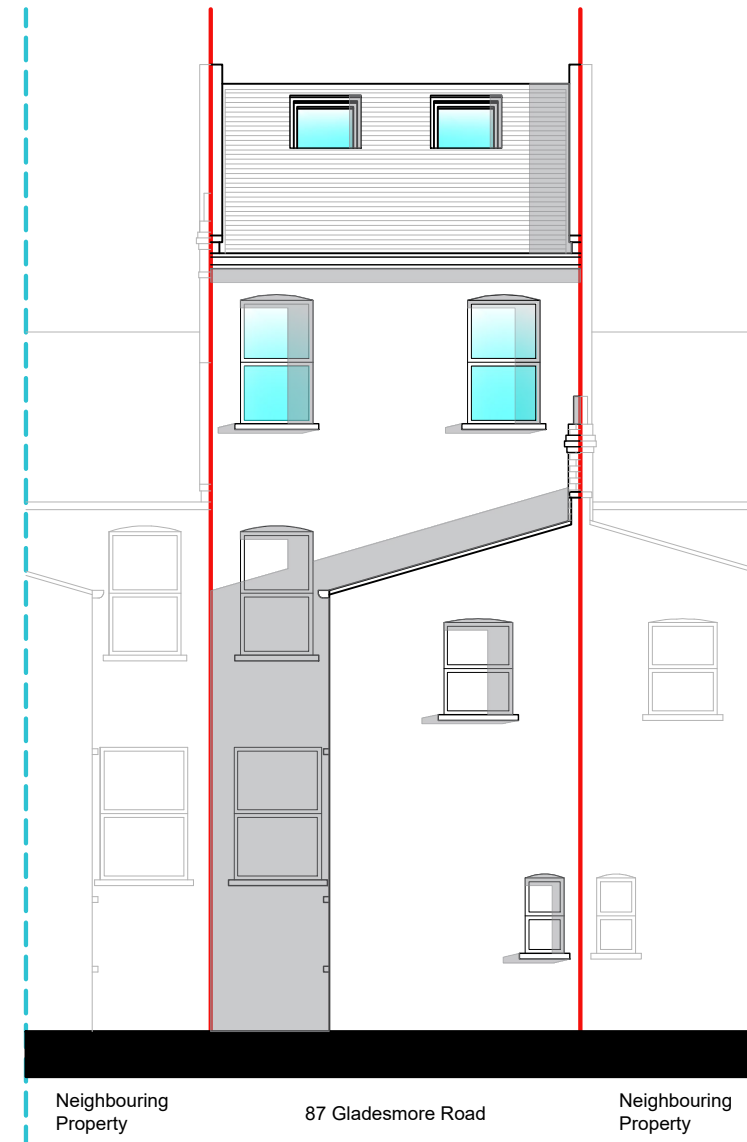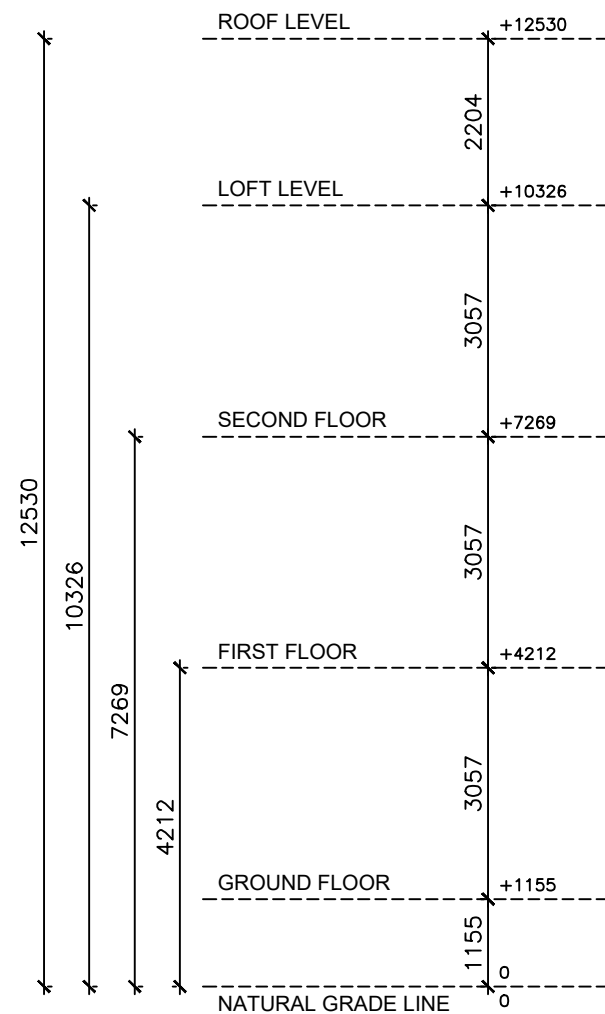

NORTH-WEST ELEVATION (REAR VIEW)



Written dimensions to be taken in preferences to scaled dimensions. The Contractor is responsible for checking all dimensions before work starts.

All work is to be carried out to the requirements, and to the satisfaction of the Local Authority. These drawings are for planning purposes only

Any discrepancies to be brought to the attention of Star Plans Consultants immediately.

Description

Rev	Date	Description	by	chk



76 Steli Ave. Carvey Island S58 9QF
01268 914 125 • info@starplans.co.uk

Architecture | Planning

Client

Mr. Vize

Project

87 Gladesmore Rd, London,
N15 6TL, UK

Title


Proposed Front and Rear Elevations

Date: 05.24.2023


Rev:

Scale: 1:100@A3

Drawing No. 613 P003

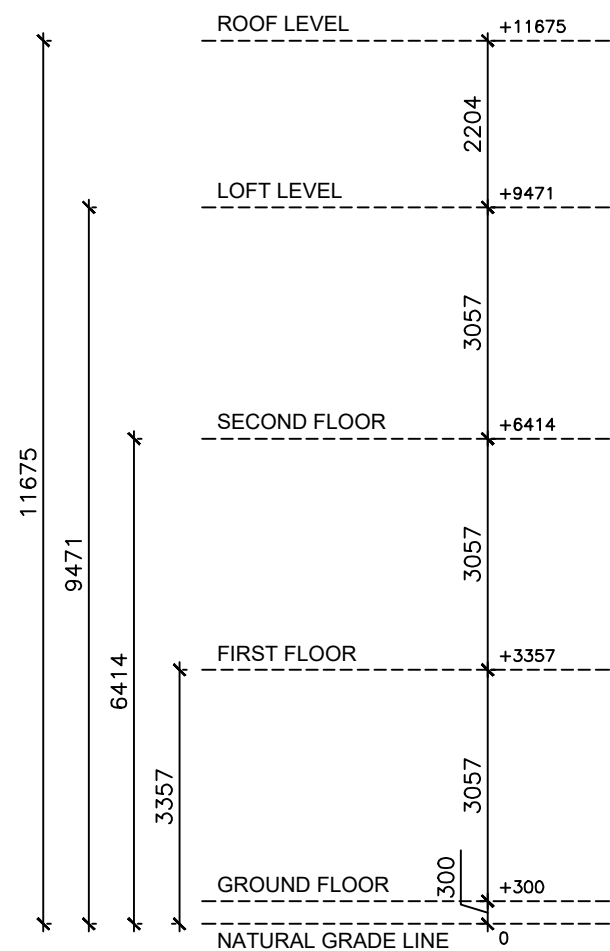

NORTH-EAST ELEVATION (LEFT SIDE VIEW)

 

Written dimensions to be taken in preferences to scaled dimensions. The Contractor is responsible for checking all dimensions before work starts.

All work is to be carried out to the requirements, and to the satisfaction of the Local Authority.
These drawings are for planning purposes only

Any discrepancies to be brought to the attention of Star Plans Consultants immediately.

Description

Rev	Date	Description	by	chk



76 Steli Ave. Carvey Island SS8 9QF
01268 914 125 • info@starplans.co.uk

Architecture | Planning

Client

Mr. Vize

Project

87 Gladesmore Rd, London,
N15 6TL, UK

Title


Proposed Left Side Elevation

Date: 05.24.2023

Scale: 1:100@A3

Drawing No. 613 P004

Rev:

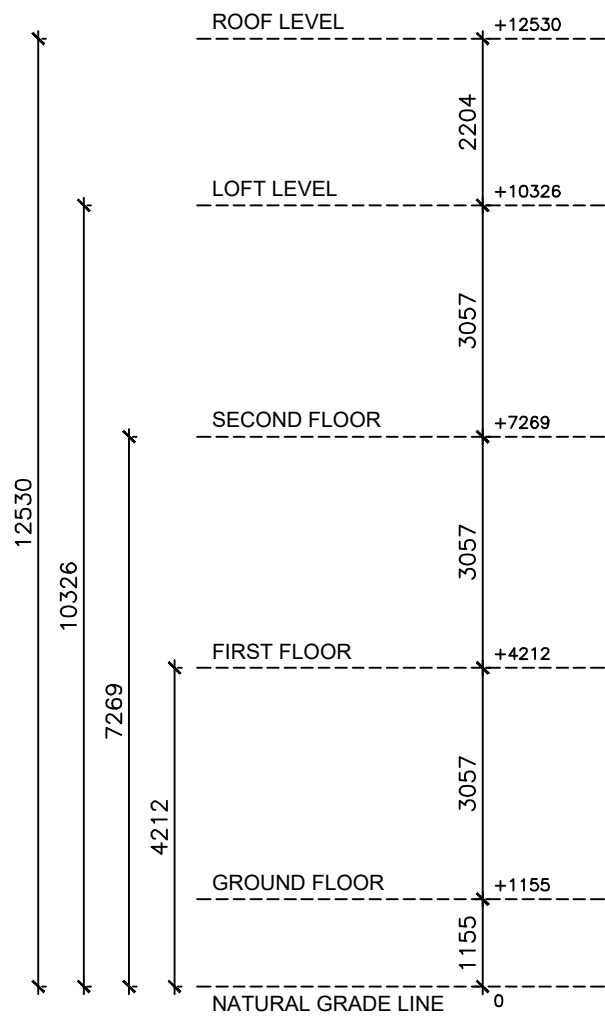

SOUTH-WEST ELEVATION (RIGHT SIDE ELEVATION)



Written dimensions to be taken in preferences to scaled dimensions. The Contractor is responsible for checking all dimensions before work starts.

All work is to be carried out to the requirements, and to the satisfaction of the Local Authority.

These drawings are for planning purposes only

Any discrepancies to be brought to the attention of Star Plans Consultants immediately.

Description

Rev	Date	Description	by	chk



76 Steli Ave. Carvey Island SS8 9QF
01268 914 125 • info@starplans.co.uk

Architecture | Planning

Client

Mr. VizeI


Project

87 Gladesmore Rd, London,
N15 6TL, UK


Title

Proposed Right Side Elevation

Date: 05.24.2023	Rev:
Scale: 1:100@A3	
Drawing No. 613 P005	

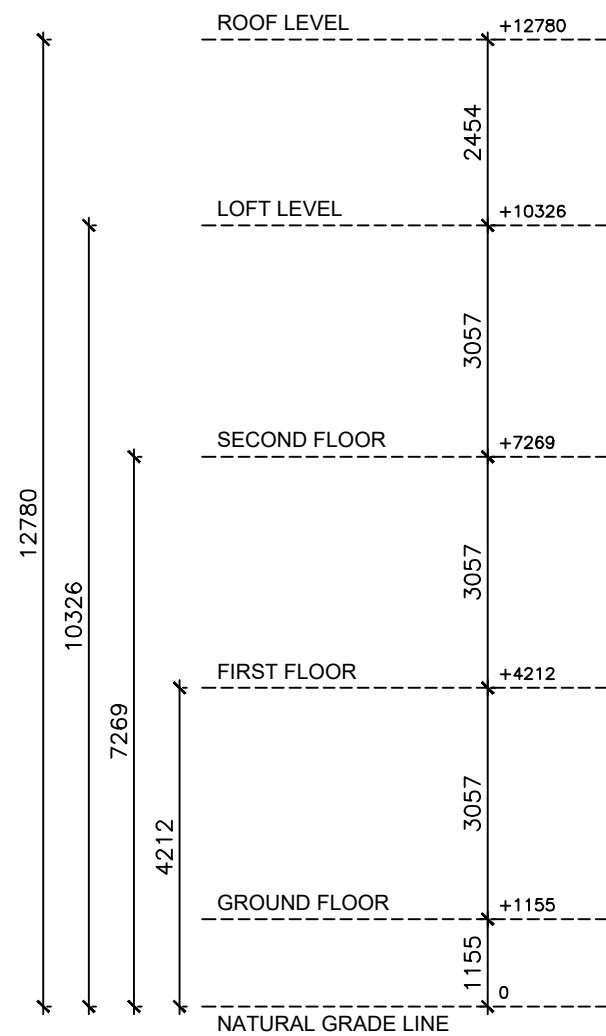

SECTION AA

 

Written dimensions to be taken in preferences to scaled dimensions. The Contractor is responsible for checking all dimensions before work starts.

All work is to be carried out to the requirements, and to the satisfaction of the Local Authority. These drawings are for planning purposes only

Any discrepancies to be brought to the attention of Star Plans Consultants immediately.

Description

Rev	Date	Description	by	chk



76 Steli Ave. Carvey Island SS8 9QF
01268 914 125 • info@starplans.co.uk

Architecture | Planning

Client

Mr. VizeI

Project

87 Gladesmore Rd, London,
N15 6TL, UK

Title


Proposed Section AA

Date: 05.24.2023

Scale: 1:100@A3

Drawing No. 613 P006

Rev:

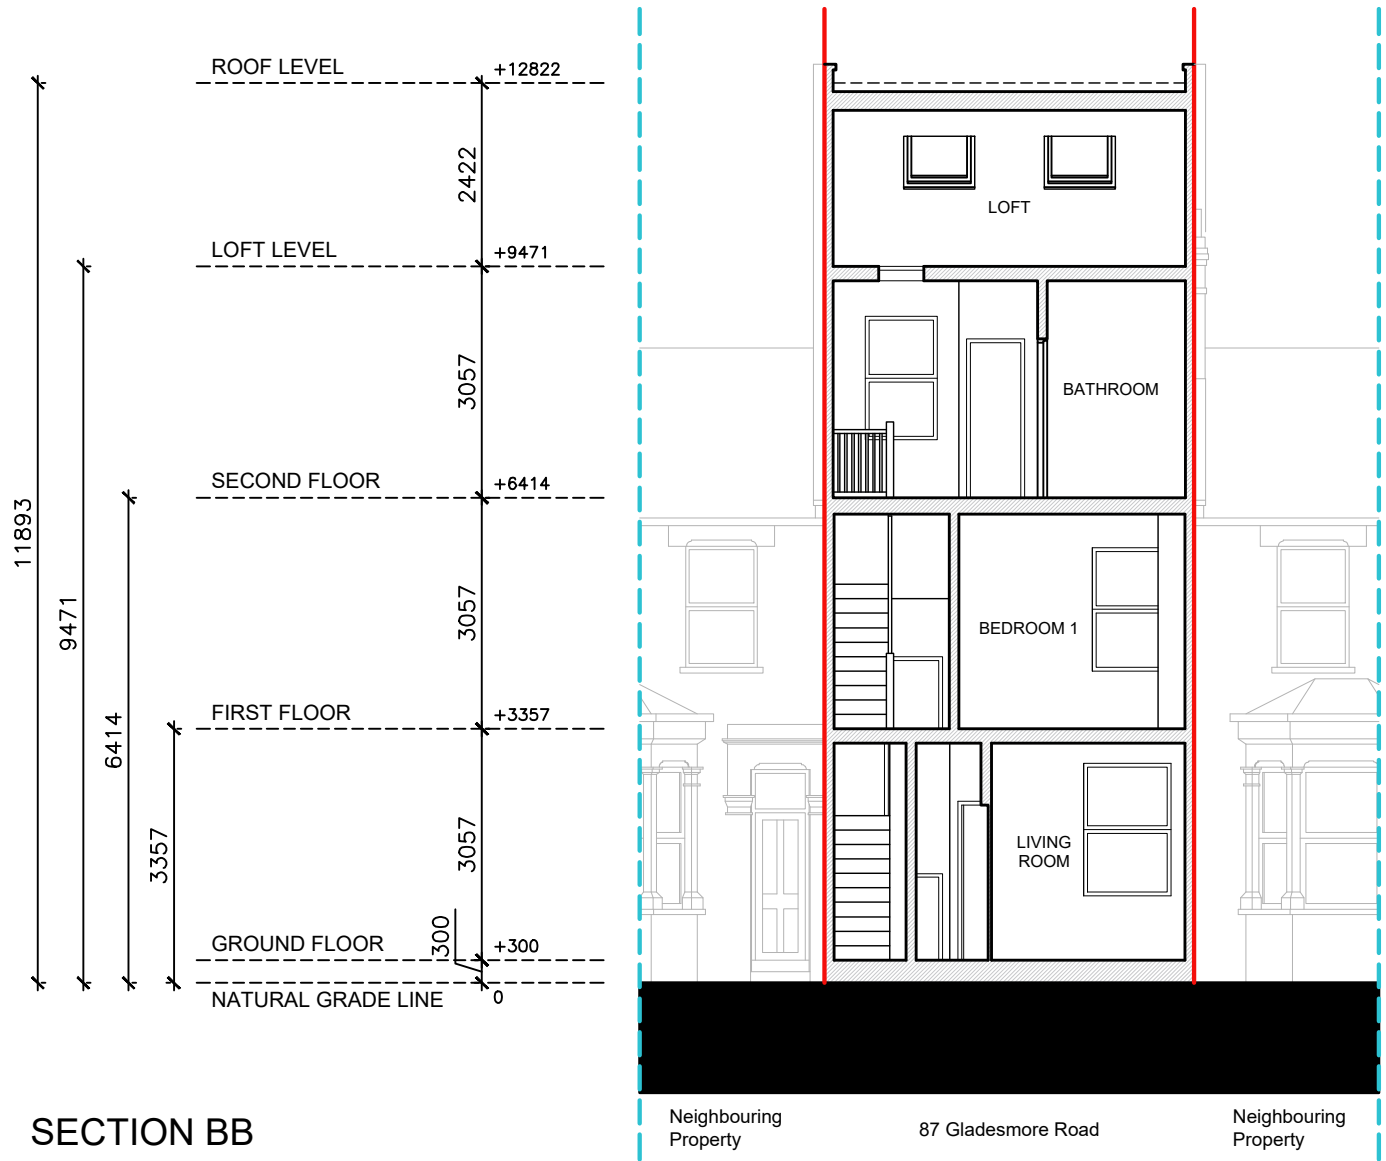

SECTION BB

Written dimensions to be taken in preferences to scaled dimensions. The Contractor is responsible for checking all dimensions before work starts.

All work is to be carried out to the requirements, and to the satisfaction of the Local Authority.

These drawings are for planning purposes only

Any discrepancies to be brought to the attention of Star Plans Consultants immediately.

Description

Rev	Date	Description	by	chk



76 Steli Ave. Carvey Island SS8 9QF
01268 914 125 • info@starplans.co.uk

Architecture | Planning

Client

Mr. Vizel


Project

87 Gladesmore Rd, London,
N15 6TL, UK

Title

Proposed Section BB

Date: 05.24.2023	Rev:
Scale: 1:100@A3	
Drawing No. 613 P007	

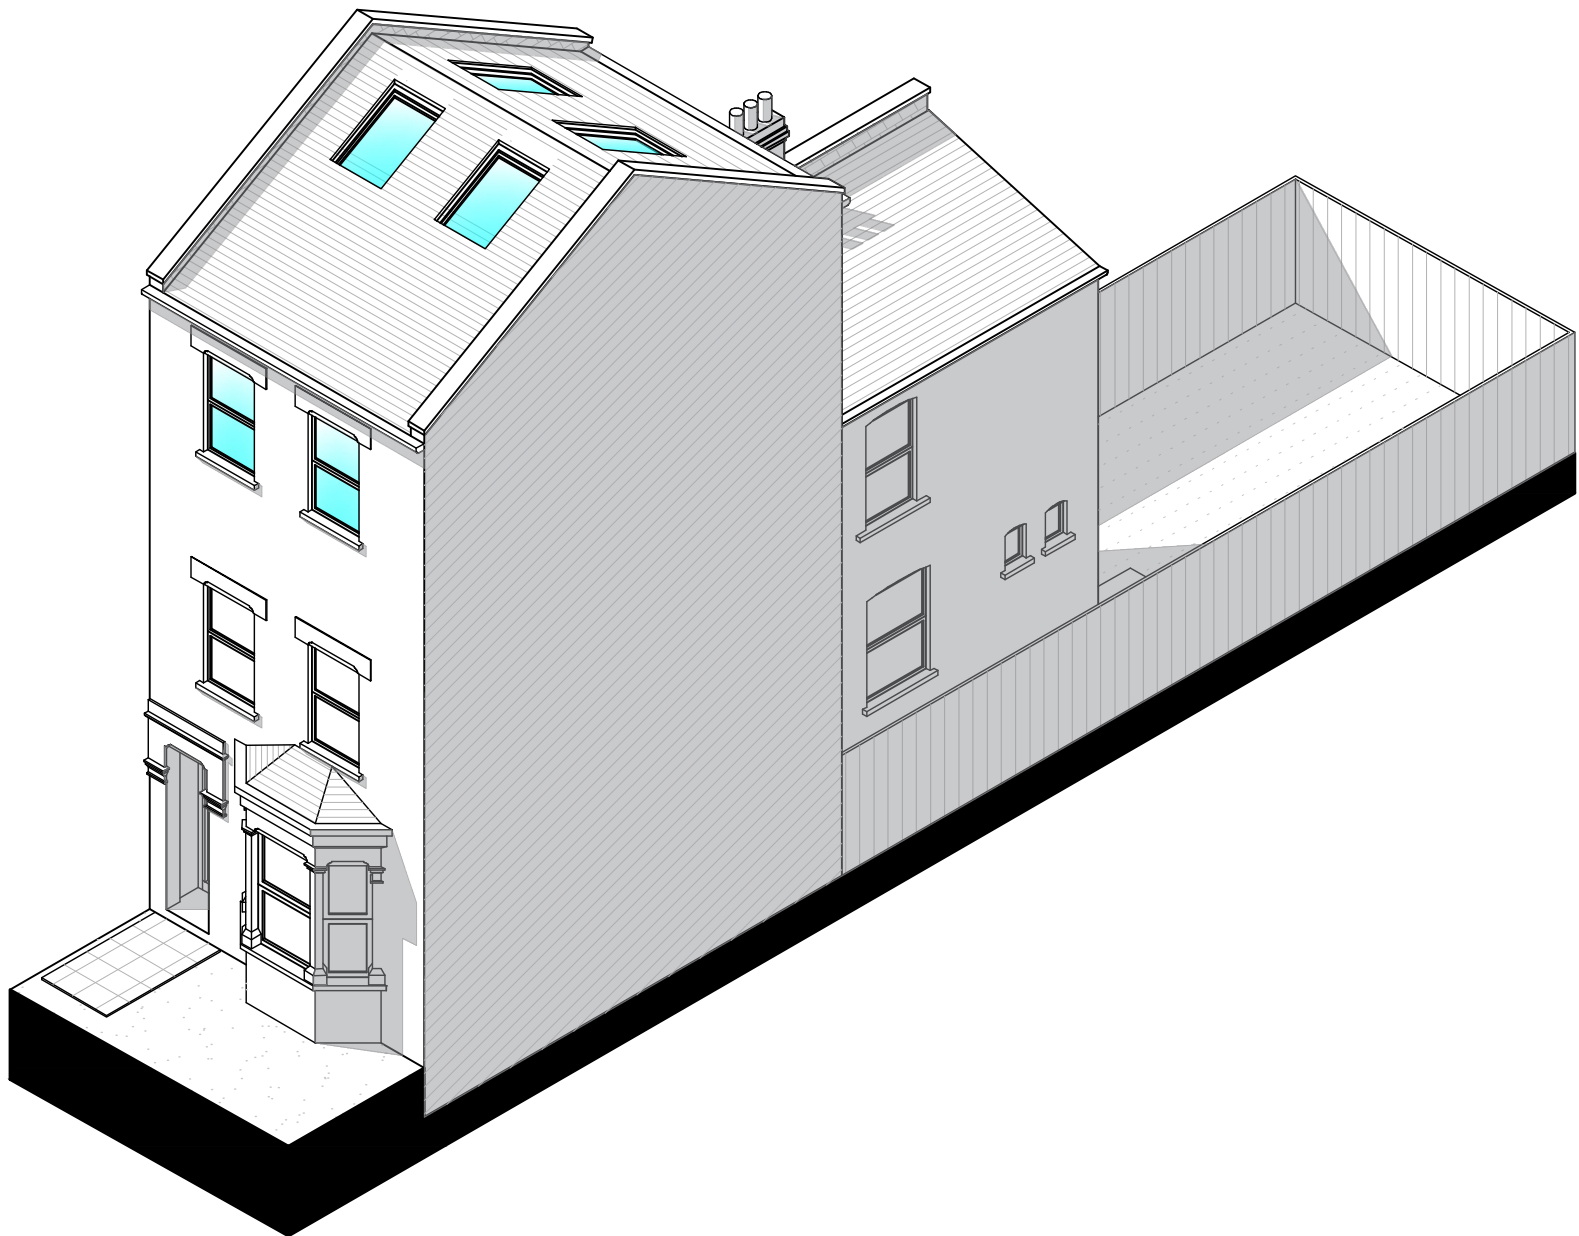

VIEW FROM FRONT



Written dimensions to be taken in preferences to scaled dimensions. The Contractor is responsible for checking all dimensions before work starts.

All work is to be carried out to the requirements, and to the satisfaction of the Local Authority.

These drawings are for planning purposes only

Any discrepancies to be brought to the attention of Star Plans Consultants immediately.

Description

Rev	Date	Description	by	chk



76 Steli Ave. Carvey Island SS8 9QF
01268 914 125 • info@starplans.co.uk

Architecture | Planning

Client

Mr. VizeI


Project

87 Gladesmore Rd, London,
N15 6TL, UK

Title

Proposed Isomteric View

Date: 05.24.2023	Rev:
Scale: 1:100@A3	
Drawing No. 611 P008	

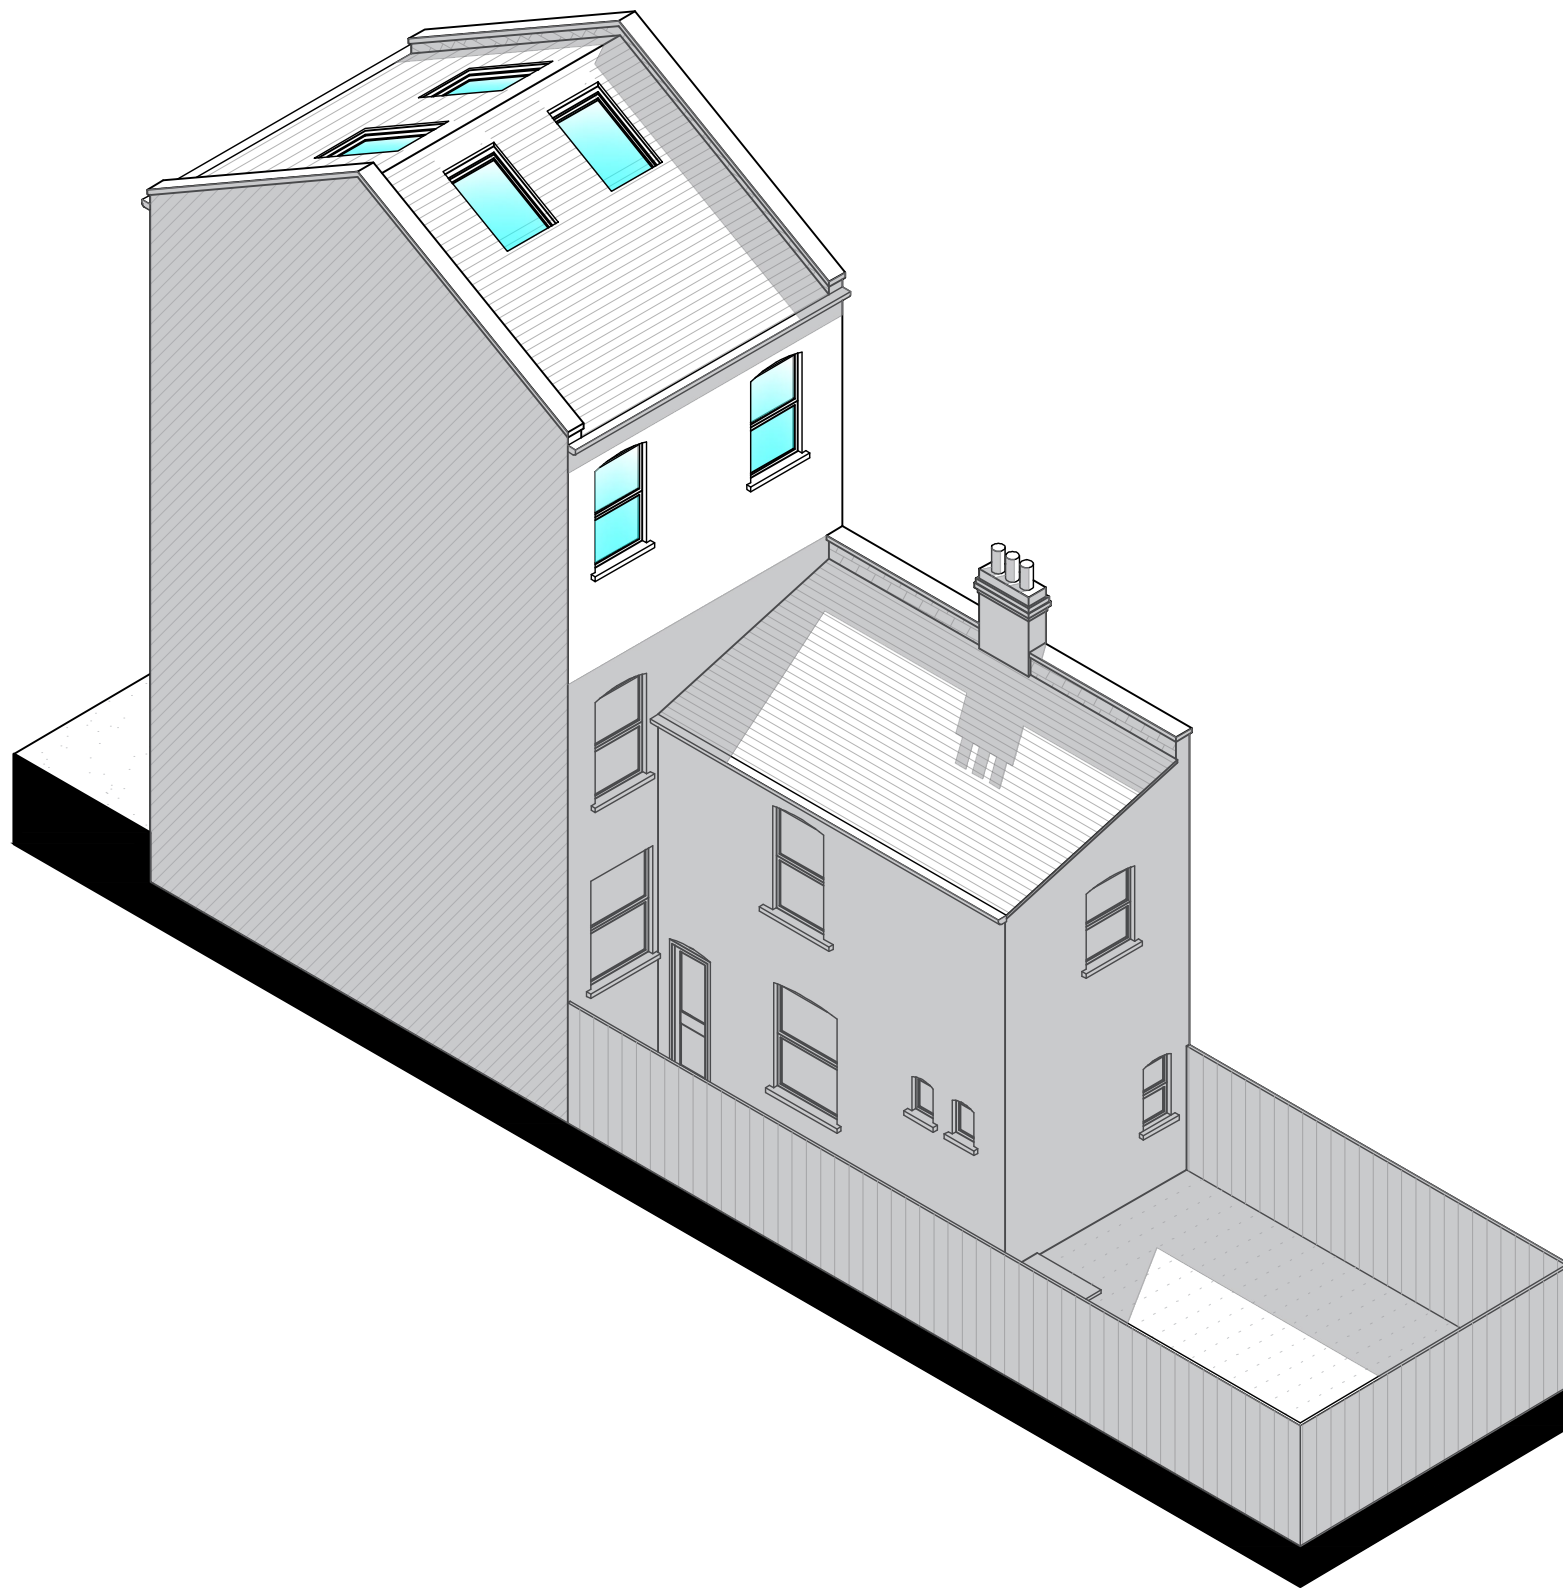

VIEW FROM REAR



Written dimensions to be taken in preferences to scaled dimensions. The Contractor is responsible for checking all dimensions before work starts.

All work is to be carried out to the requirements, and to the satisfaction of the Local Authority.

These drawings are for planning purposes only

Any discrepancies to be brought to the attention of Star Plans Consultants immediately.

Description

Rev	Date	Description	by	chk



76 Steli Ave. Carvey Island SS8 9QF
01268 914 125 • info@starplans.co.uk

Architecture | Planning

Client

Mr. Vizel

Project

87 Gladesmore Rd, London,
N15 6TL, UK

Title

Proposed Isometric Drawing

Date: 05.24.2023	Rev:
Scale: 1:100@A3	
Drawing No. 611 P009	