


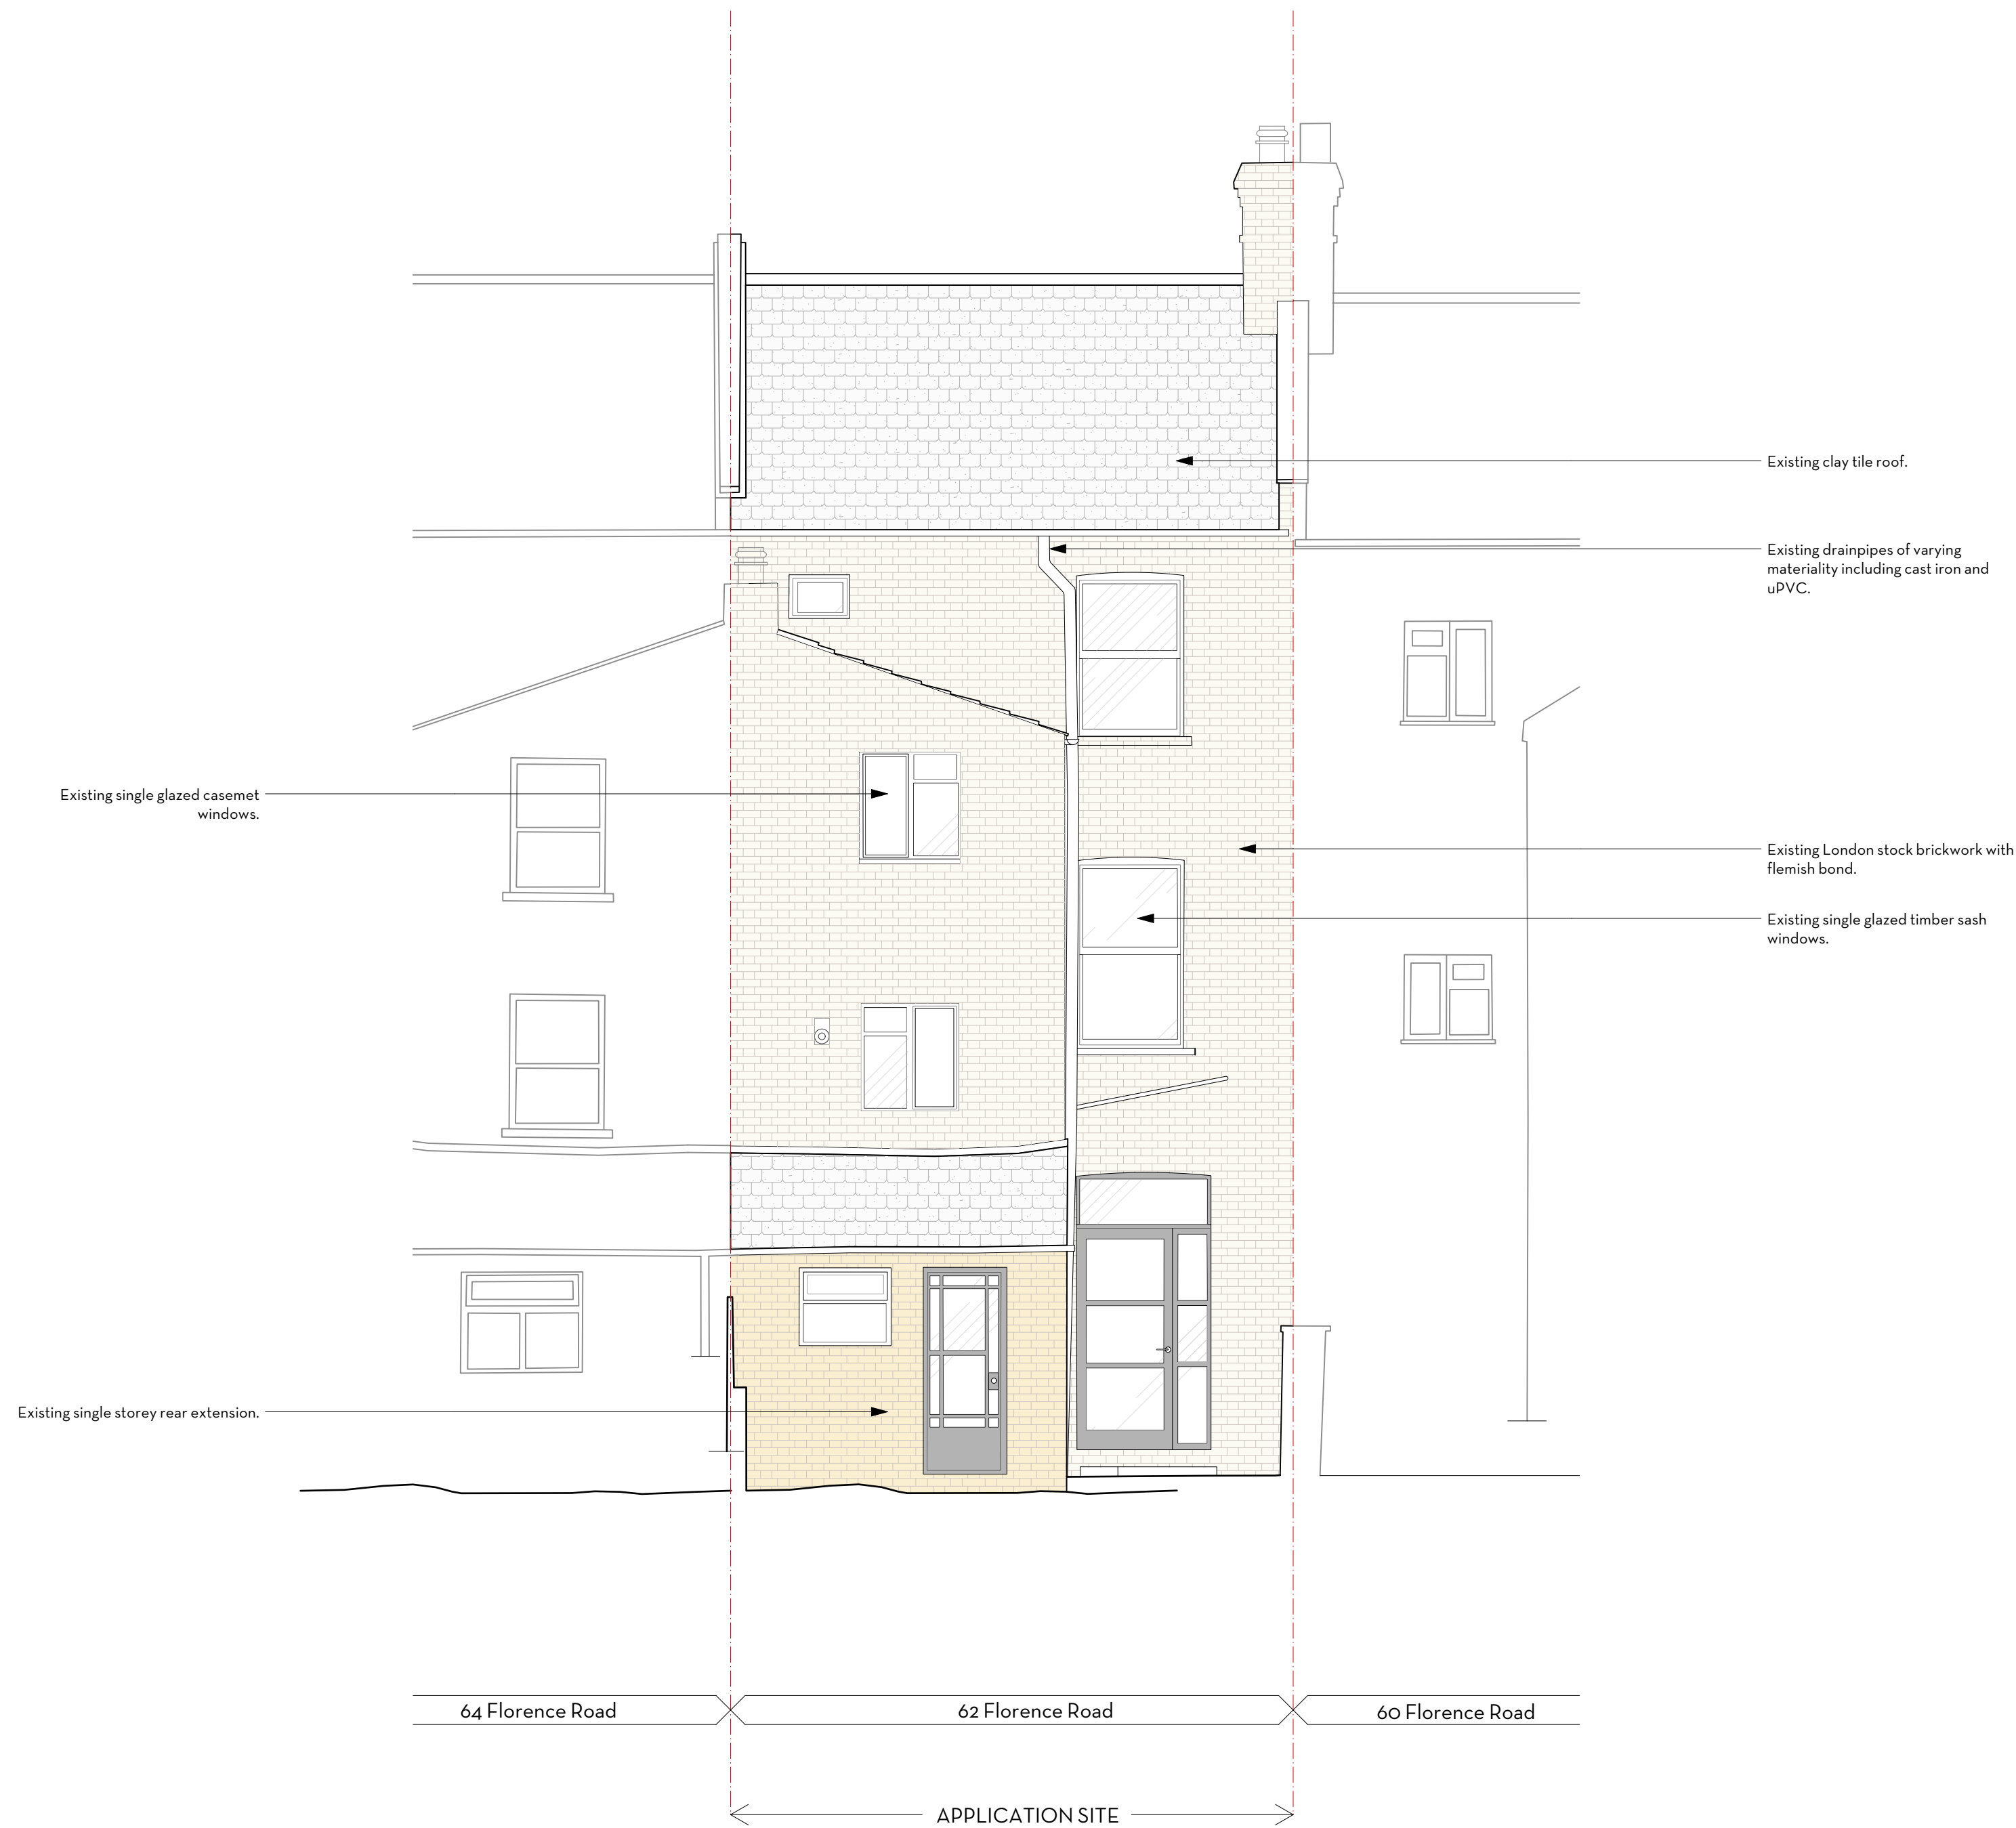

0 0.5 1.0 2.0 3.0 4.0 5.0m

Do not scale. Use figured dimensions only.  
All dimensions to be checked on site.  
All drawings to be read in conjunction with  
the Structural Engineer's drawings.

62 FLORENCE ROAD

EXISTING REAR ELEVATION

PROJECT 62 Florence Road  
ADDRESS 62 Florence Road, Finsbury Park, London N4 4DP  
CLIENT Thameside Limited  
AUTHOR Steph  
DATE 10.07.23 SCALE 1:50 @ A1  
DRAWING 265-EX-301-01

ARCHITECTURE  
DESIGN  
MUTINY  
(T.F) 020 3962 8750  
muntiny-architecture.com

FOR PLANNING

|   |        |          |     |
|---|--------|----------|-----|
|   |        |          |     |
|   |        |          |     |
|   |        |          |     |
|   |        |          |     |
| Issued for Planning   | Hannah | 19.07.23 | 01  |
| DESCRIPTION   | BY     | DATE     | REV |
| This drawing is the copyright of Muntiny Architecture Ltd. Not to be reproduced, retained or disclosed to any unauthorised person either wholly or in part without written permission. |        |          |     |