


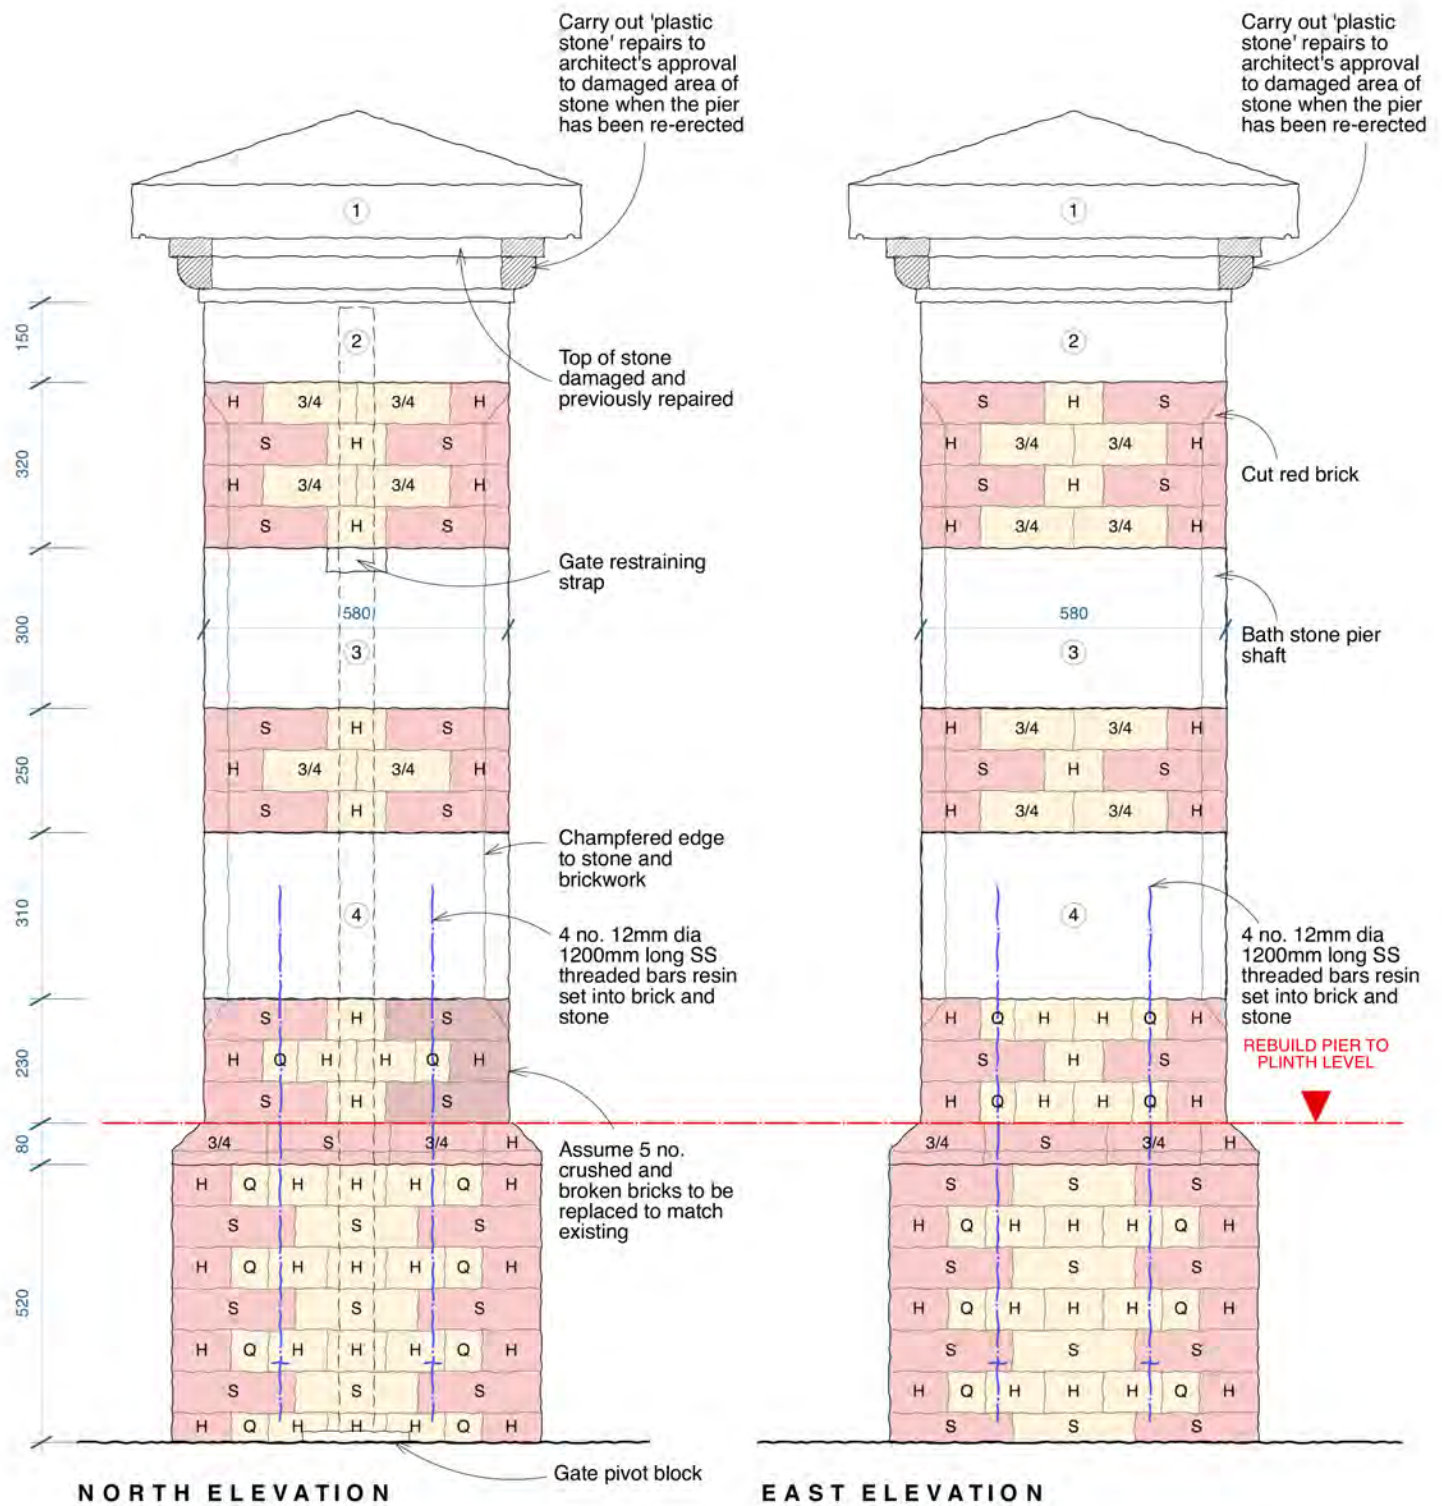

PROPOSED NORTH AND EAST ELEVATIONS OF PIER ON WEST GATES (P2)

0 200mm 1m Scale 1:10

Butler Hegarty Architects
Unit 3.2, Islington Studios, 159-163 Marlborough Road, London, N19 4NF
tel: 020 72638933 email: mail@butlerhegartyarchitects.co.uk

Bruce Castle Museum
Title: Proposed North and East Elevations Pier at West Gates (P2)
Drawing No: 0722422/Sk52 Scale 1:10 @A3