


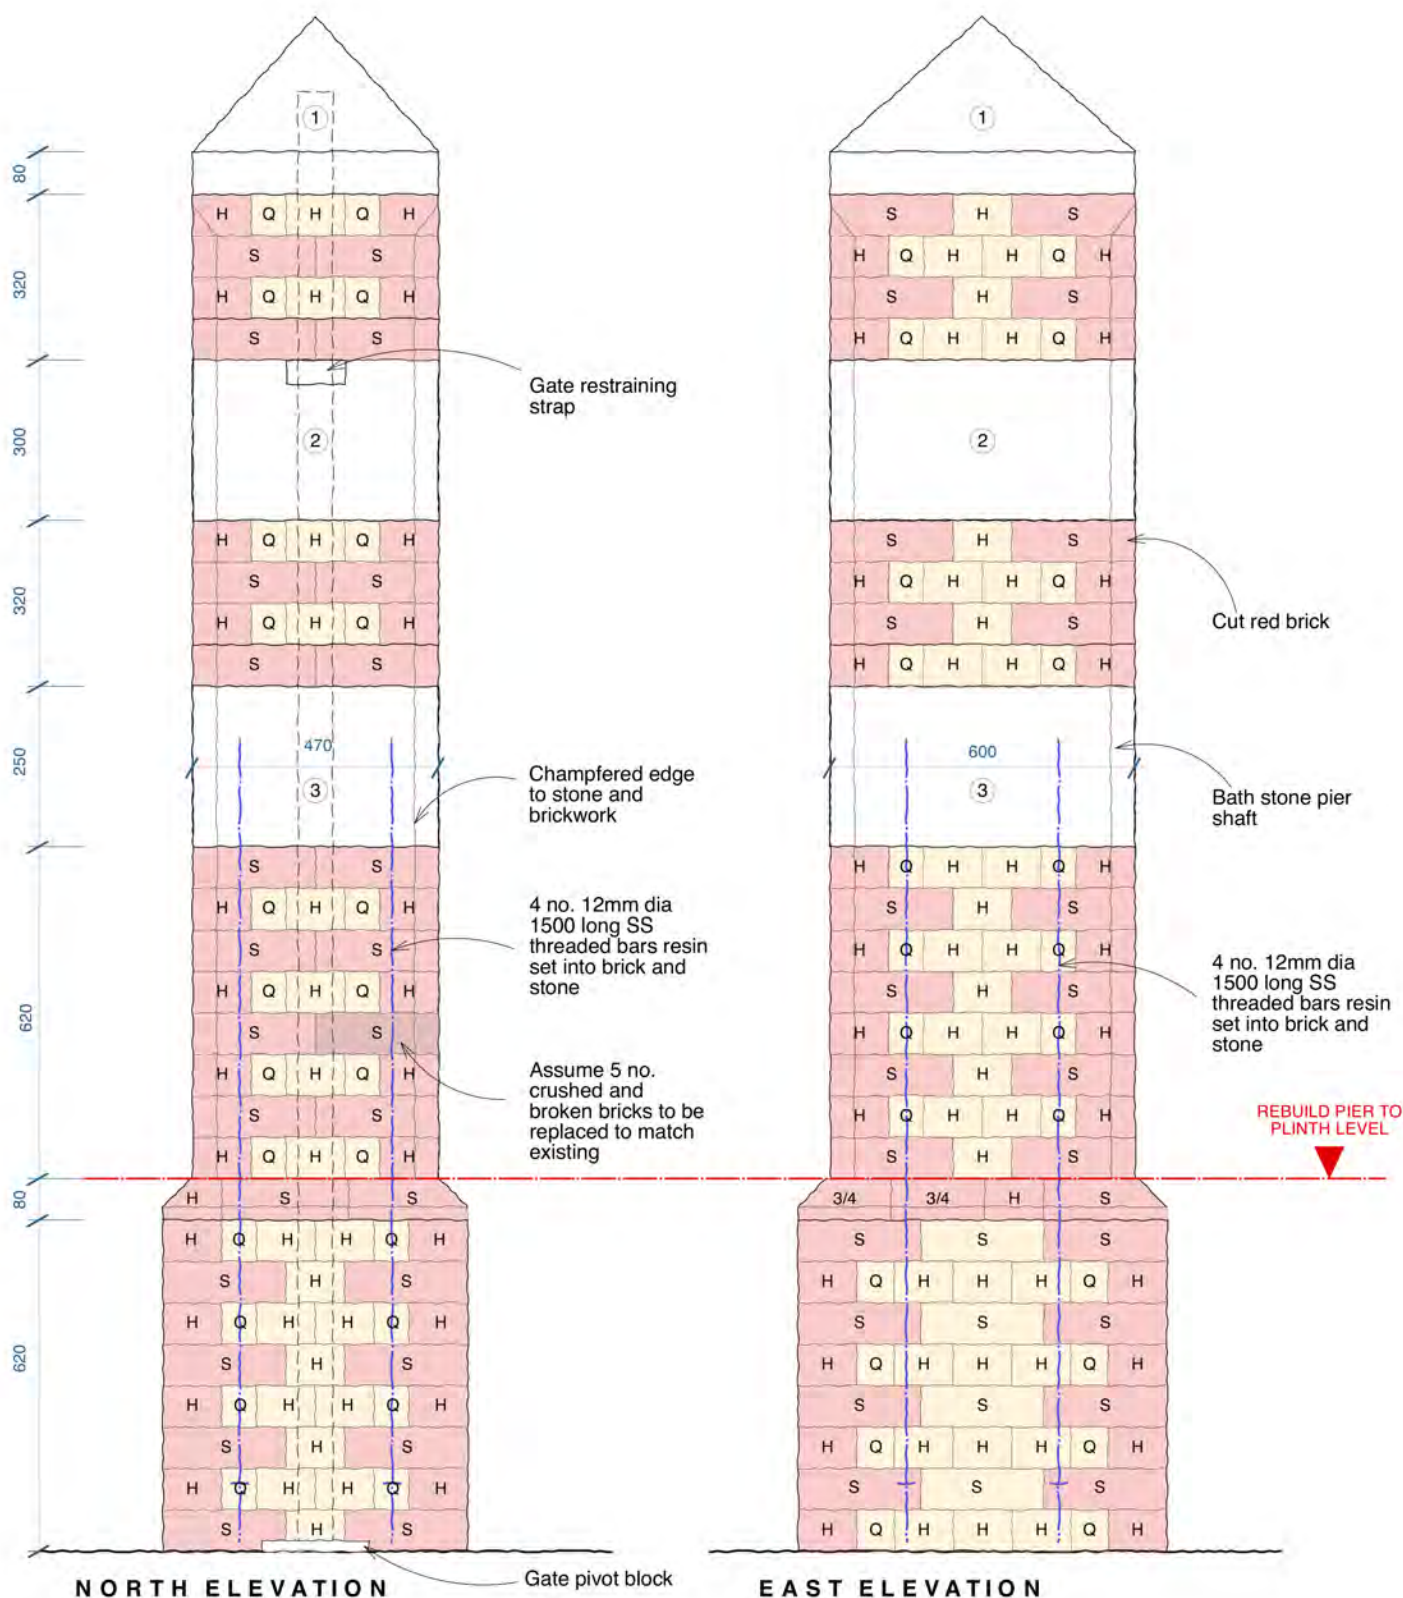

PROPOSED NORTH AND EAST ELEVATIONS OF PIER ON EAST GATES (P5)

0 200mm 1m Scale 1:10