



MATERIAL KEY


- 1. London stock brickwork to match existing
- 2. Wild flower green roof
- 3. Single ply roofing (under green roof)
- 4. Timber cladding (black or charred finish)
- 5. Aluminum frame windows and doors
- 6. Fixed double roof glazing
- 7. Aluminum powder coated hopper and down pipe
- 8. Once weathered dark grey concrete coping stones

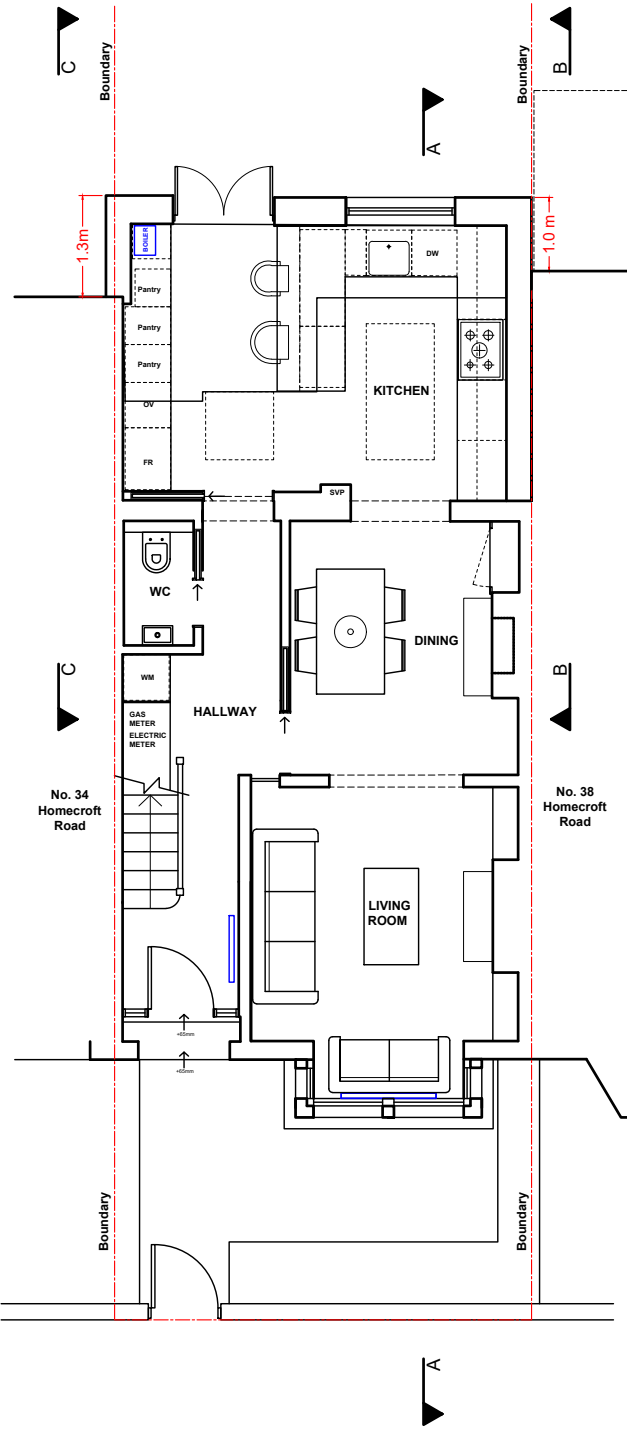


GROUND FLOOR PLAN AS PROPOSED (1:100)

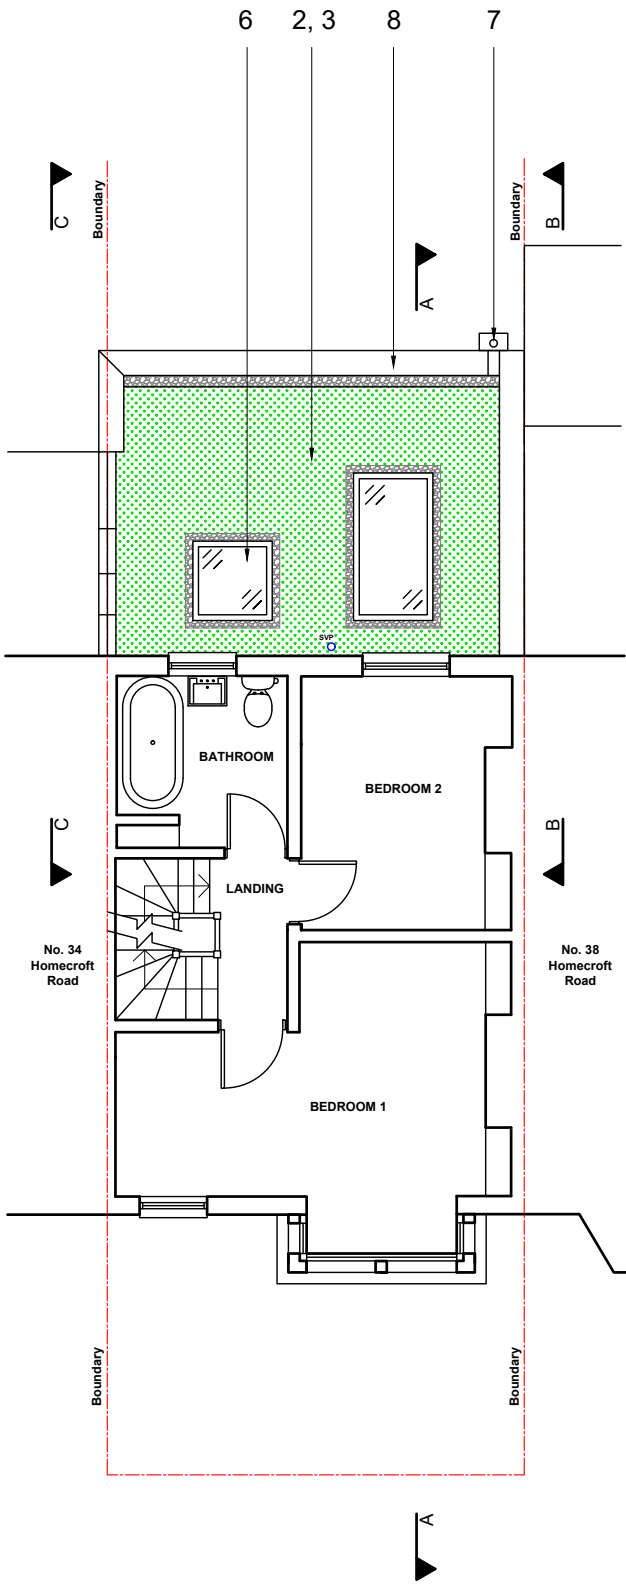


FIRST FLOOR PLAN AS PROPOSED (1:100)

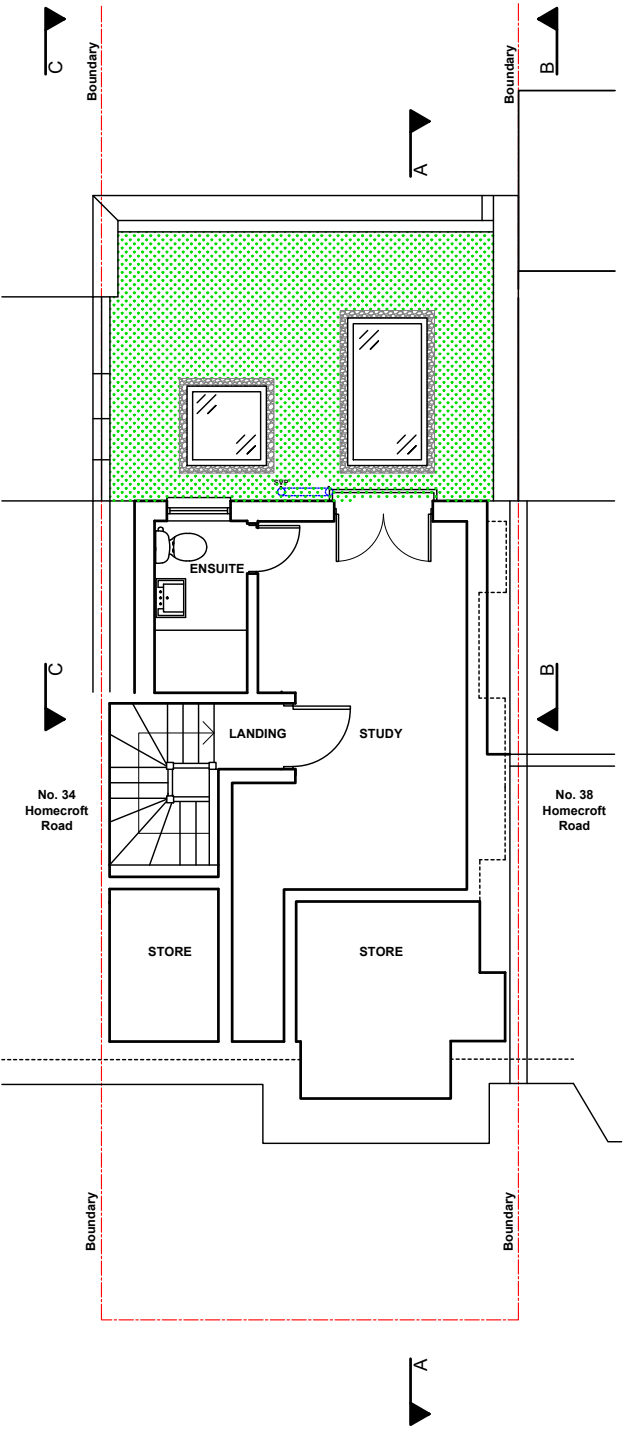

SECOND FLOOR PLAN AS PROPOSED (1:100)

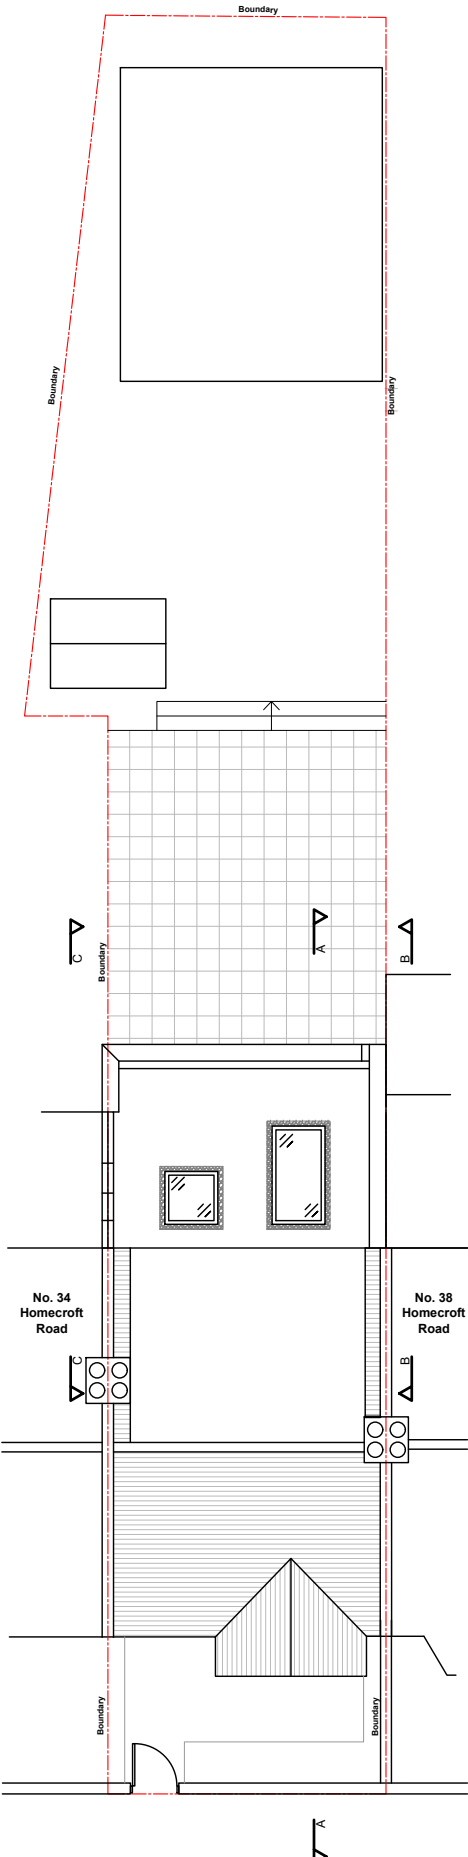

ROOF / SITE PLAN AS PROPOSED (1:150)

 

PROJECT Extension to 36 Homecroft Road London N22 5EL CLIENT Mr G Lowman and Ms J Greenwood	TITLE PLANS AND SITE PLAN PROPOSED		REV	DATE	DESCRIPTION		
	STATUS PLANNING		SCALE 1:100	SIZE A3	DATE Jul'23	DRG No. 2304/PL/06	REV

**POLYGON ARCHITECTS**
07968544721
polygonarchitects.com