


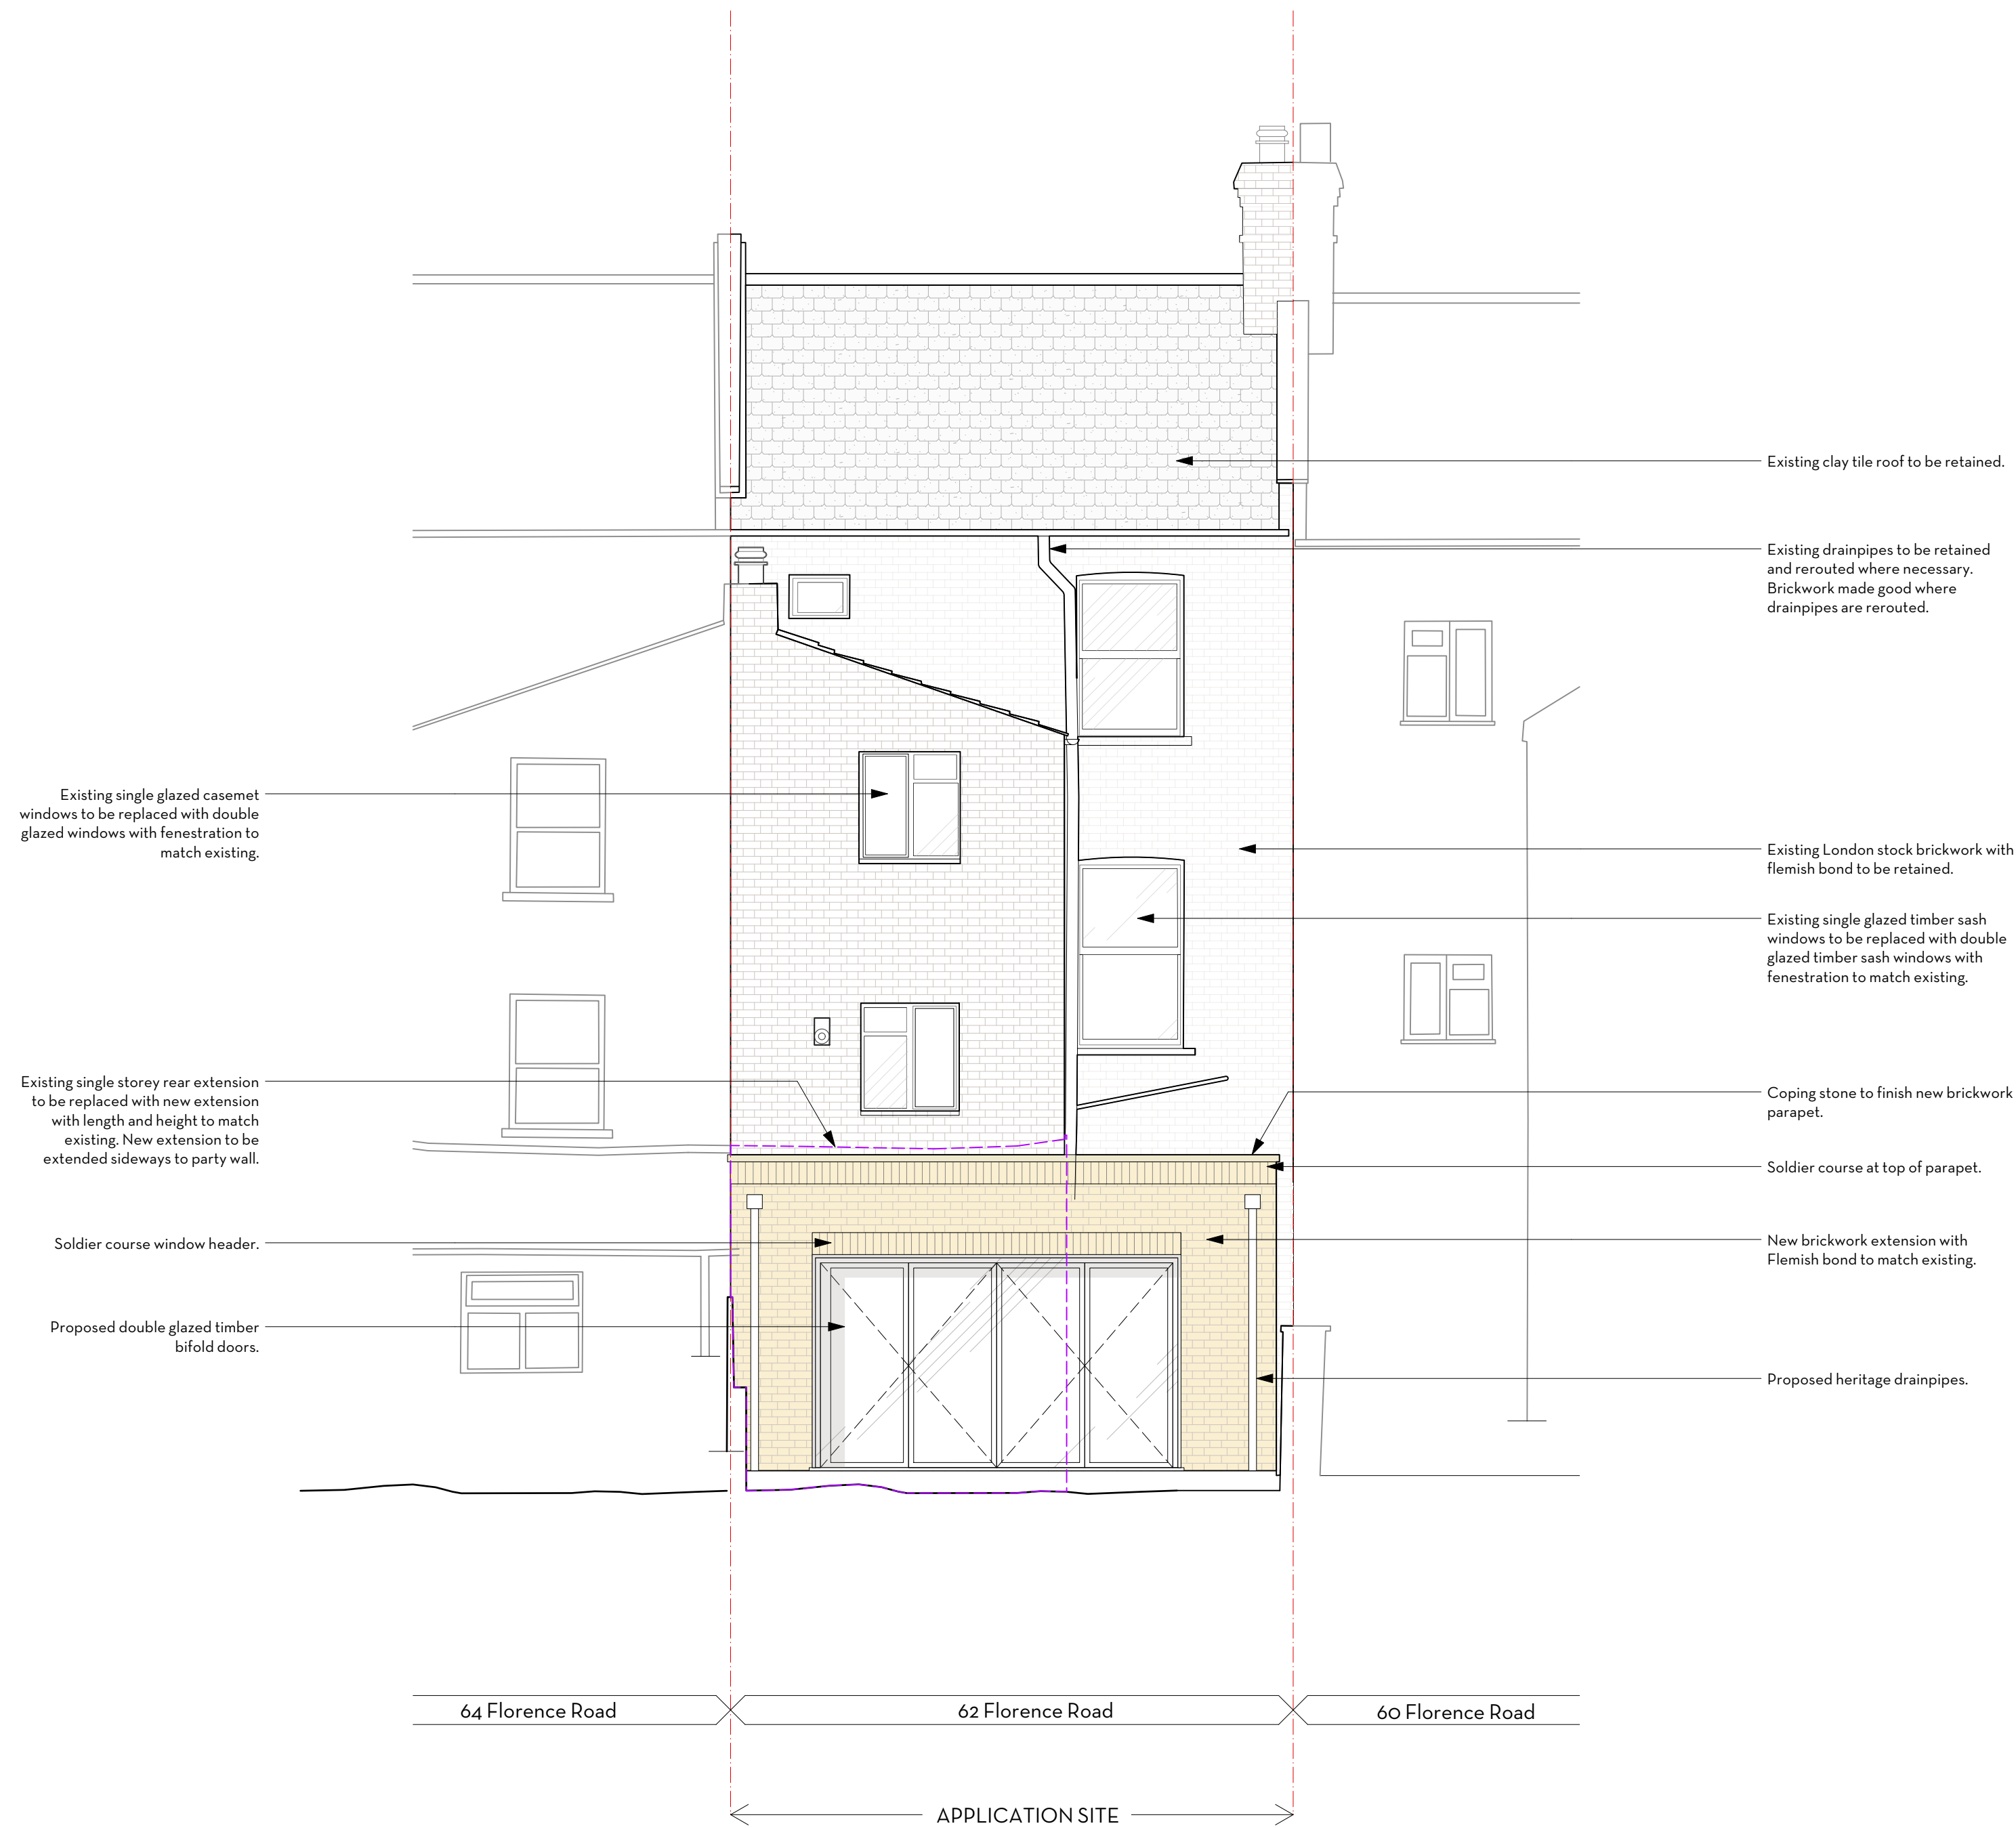

0 0.5 1.0 2.0 3.0 4.0 5.0 m

Do not scale. Use figured dimensions only.  
All dimensions to be checked on site.  
All drawings to be read in conjunction with  
the Structural Engineer's drawings.

# 62 FLORENCE ROAD

## PROPOSED REAR ELEVATION

PROJECT 62 Florence Road  
ADDRESS 62 Florence Road, Finsbury Park, London N4 4DP  
CLIENT Thameside Limited  
AUTHOR Steph  
DATE 10.07.23 SCALE 1:50 @ A1  
DRAWING 265-PA-301-01

ARCHITECTURE  
DESIGN  
MUNTINY  
(T.F) 020 3962 8750  
muntiny-architecture.com

| FOR PLANNING   |        |          |     |
|---|--------|----------|-----|
|   |        |          |     |
|   |        |          |     |
|   |        |          |     |
|   |        |          |     |
| Issued for Planning   | Hannah | 19.07.23 | 01  |
| DESCRIPTION   | BY     | DATE     | REV |
| This drawing is the copyright of Muntiny Architecture Ltd. Not to be reproduced, retained or disclosed to any unauthorised person either wholly or in part without written permission. |        |          |     |