



FLORENCE ROAD

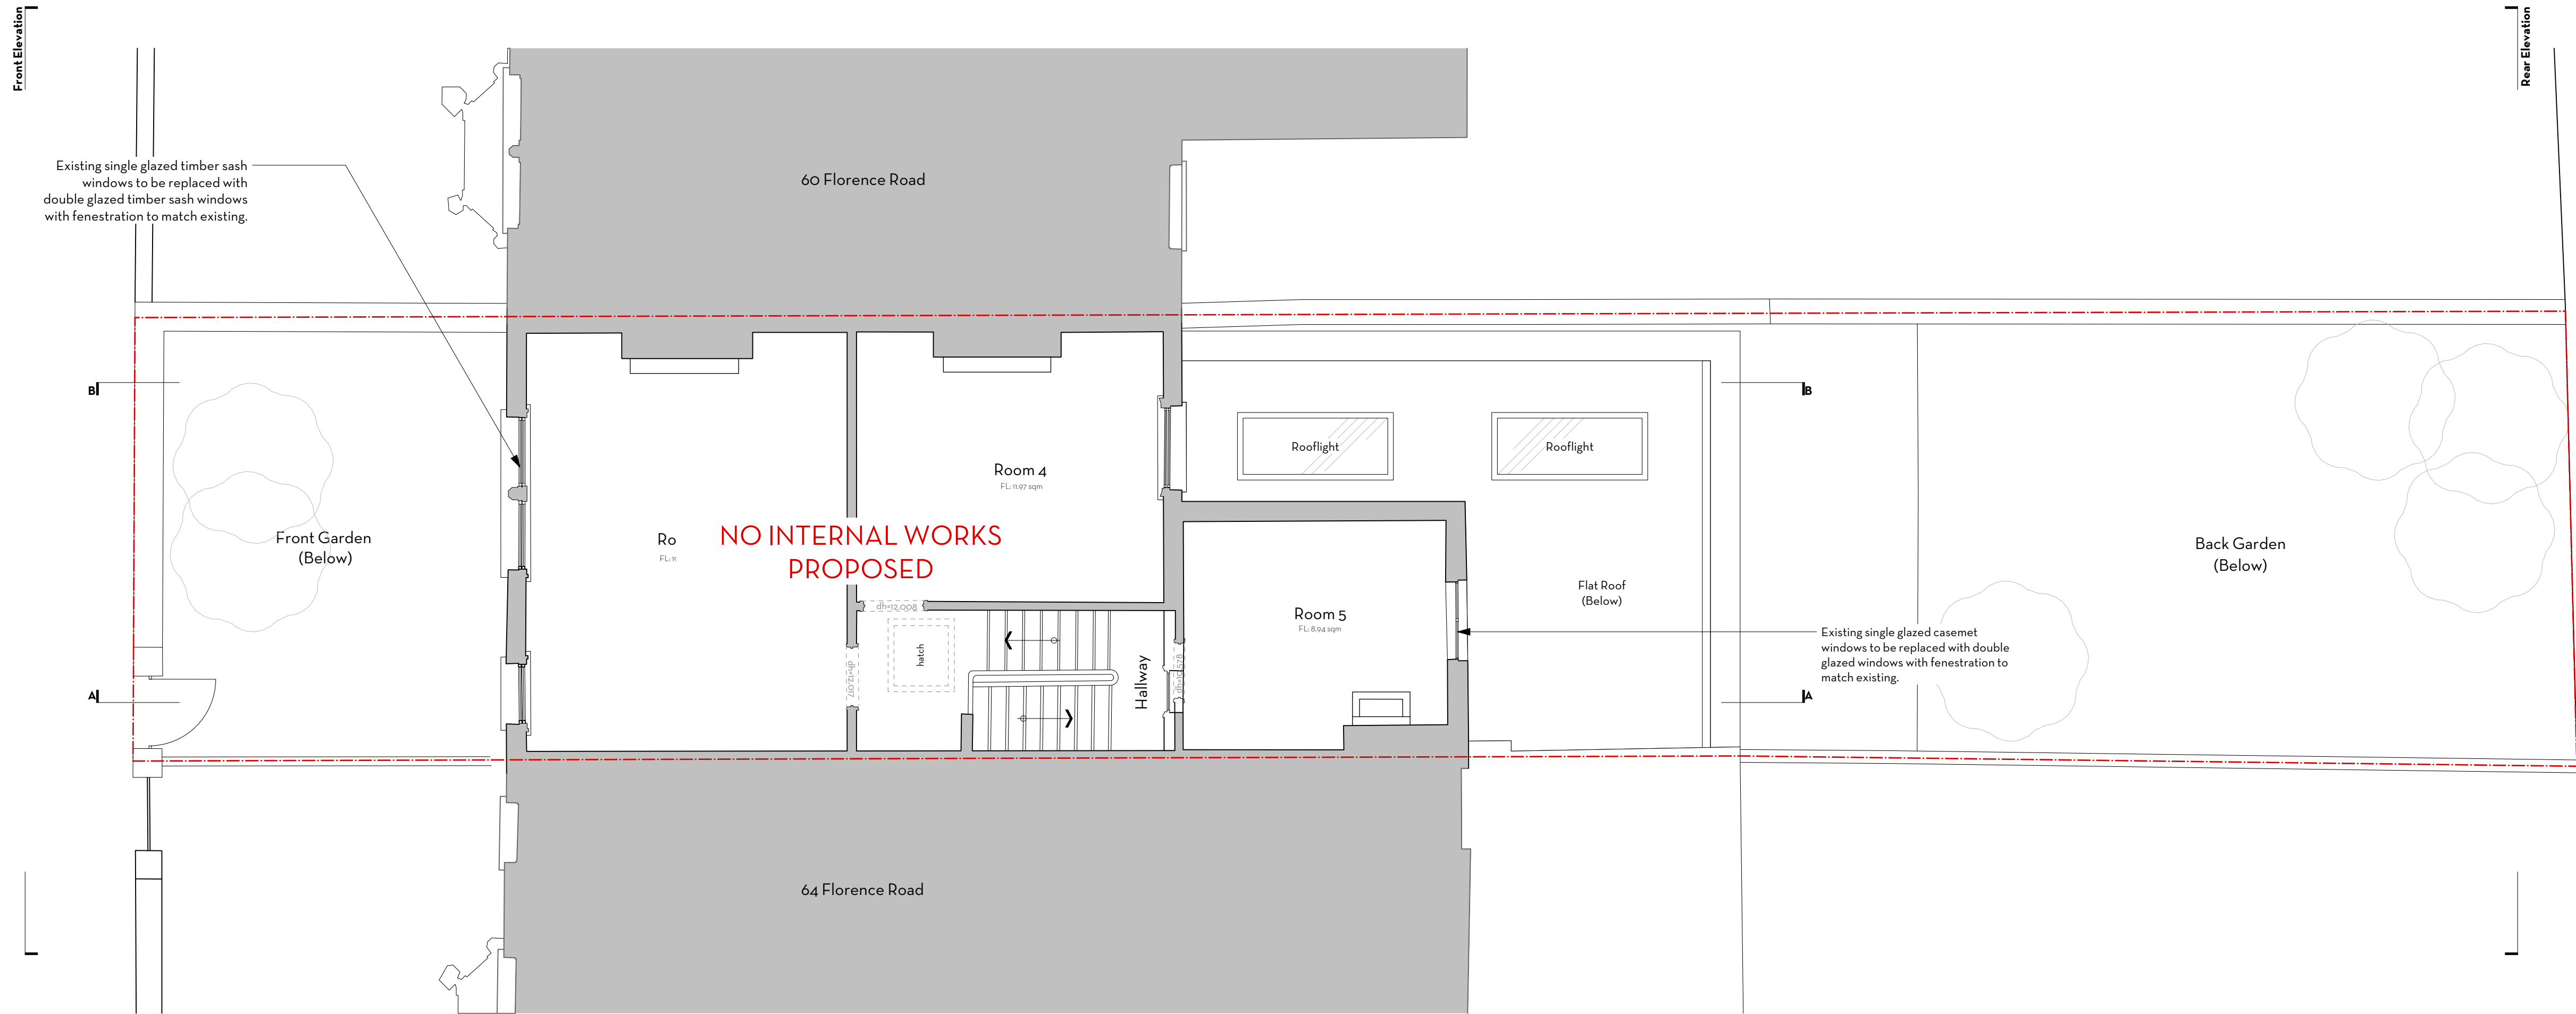

0 0.5 1.0 2.0 3.0 4.0 5.0 m

Do not scale. Use figured dimensions only.
All dimensions to be checked on site.
All drawings to be read in conjunction with
the Structural Engineer's drawings.

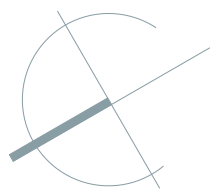

62 FLORENCE ROAD

PROPOSED SECOND FLOOR PLAN

PROJECT 62 Florence Road
ADDRESS 62 Florence Road, Finsbury Park, London N4 4DP
CLIENT Thameside Limited
AUTHOR Steph
DATE 10.07.23 SCALE 1:50 @ A1
DRAWING 265-PA-102-01

ARCHITECTURE
DESIGN
MUTINY
(T.F) 020 3962 8750
muntiny-architecture.com

FOR PLANNING

Issued for Planning	Hannah	19.07.23	01
DESCRIPTION	BY	DATE	REV
This drawing is the copyright of Mutiny Architecture Ltd. Not to be reproduced, retained or disclosed to any unauthorized person either wholly or in part without written permission.			