


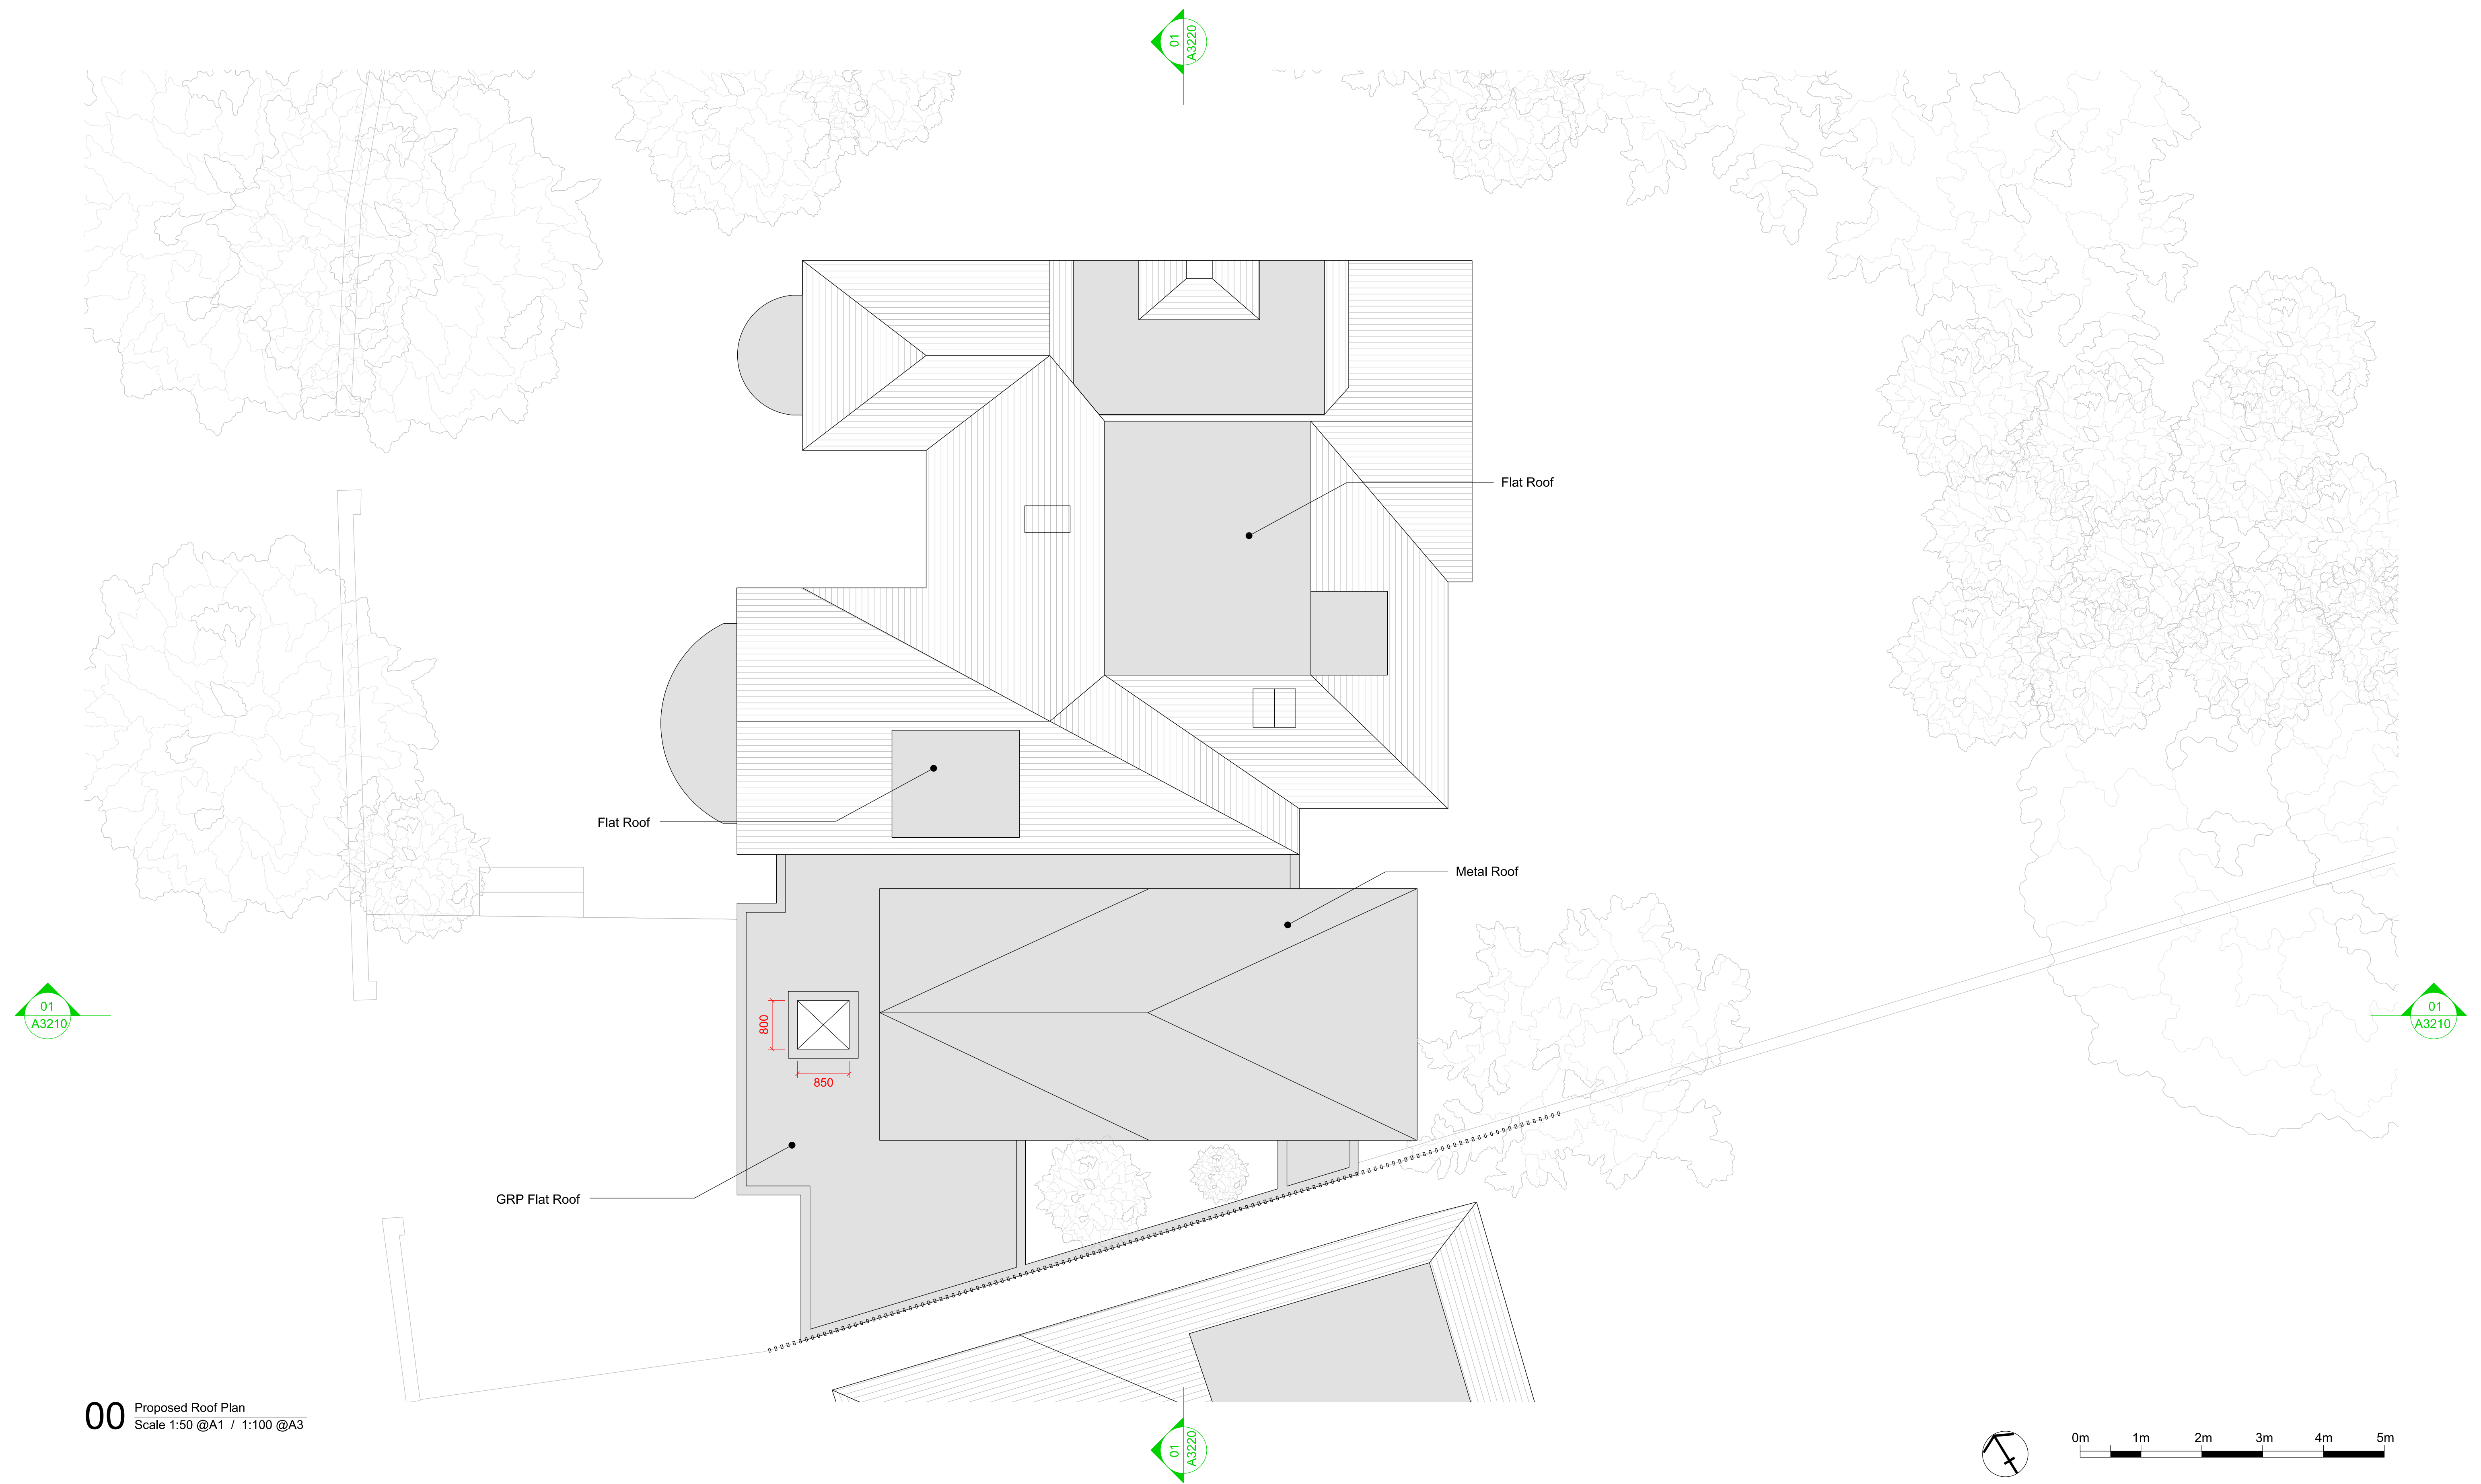

00 Proposed Roof Plan
Scale 1:50 @A1 / 1:100 @A3

PATALAB

15 Garrett Street
London EC1Y 0TY

p: +44 (0)20 7253 2036
w: www.patalab.com
e: info@patalab.com

Notes

DO NOT SCALE (except for planning use).
Use figured dimensions only for construction. ALL contractors are requested to check all dimensions on site before proceeding.
All discrepancies to be notified in writing to PATALAB.
Dimensions are in millimeters unless stated otherwise.
All levels are in meters above AOD unless stated otherwise.
No areas indicated, or areas calculated from this drawing should be used for valuation purposes or as the basis for development contracts.
Copyright by PATALAB. All rights reserved including the right of reproduction in whole or part, in any form or media.

Client

Jane Lack

Project

73 Connaught Gardens
London
N10 3LG

Key Plan



STATUS
PLANNING
NOT FOR CONSTRUCTION

00	13.07.23	Issued for Planning
Rev	Date	Reason for Issue

PATALAB

Project **73 Connaught Gardens**

Drawing Title **Proposed Roof Plan**

Scale 1:50 / 1:100
Paper Size A1 / A3
Date 30.06.2023

Project No

2212

Drawing No

PA3020

Rev

00

