


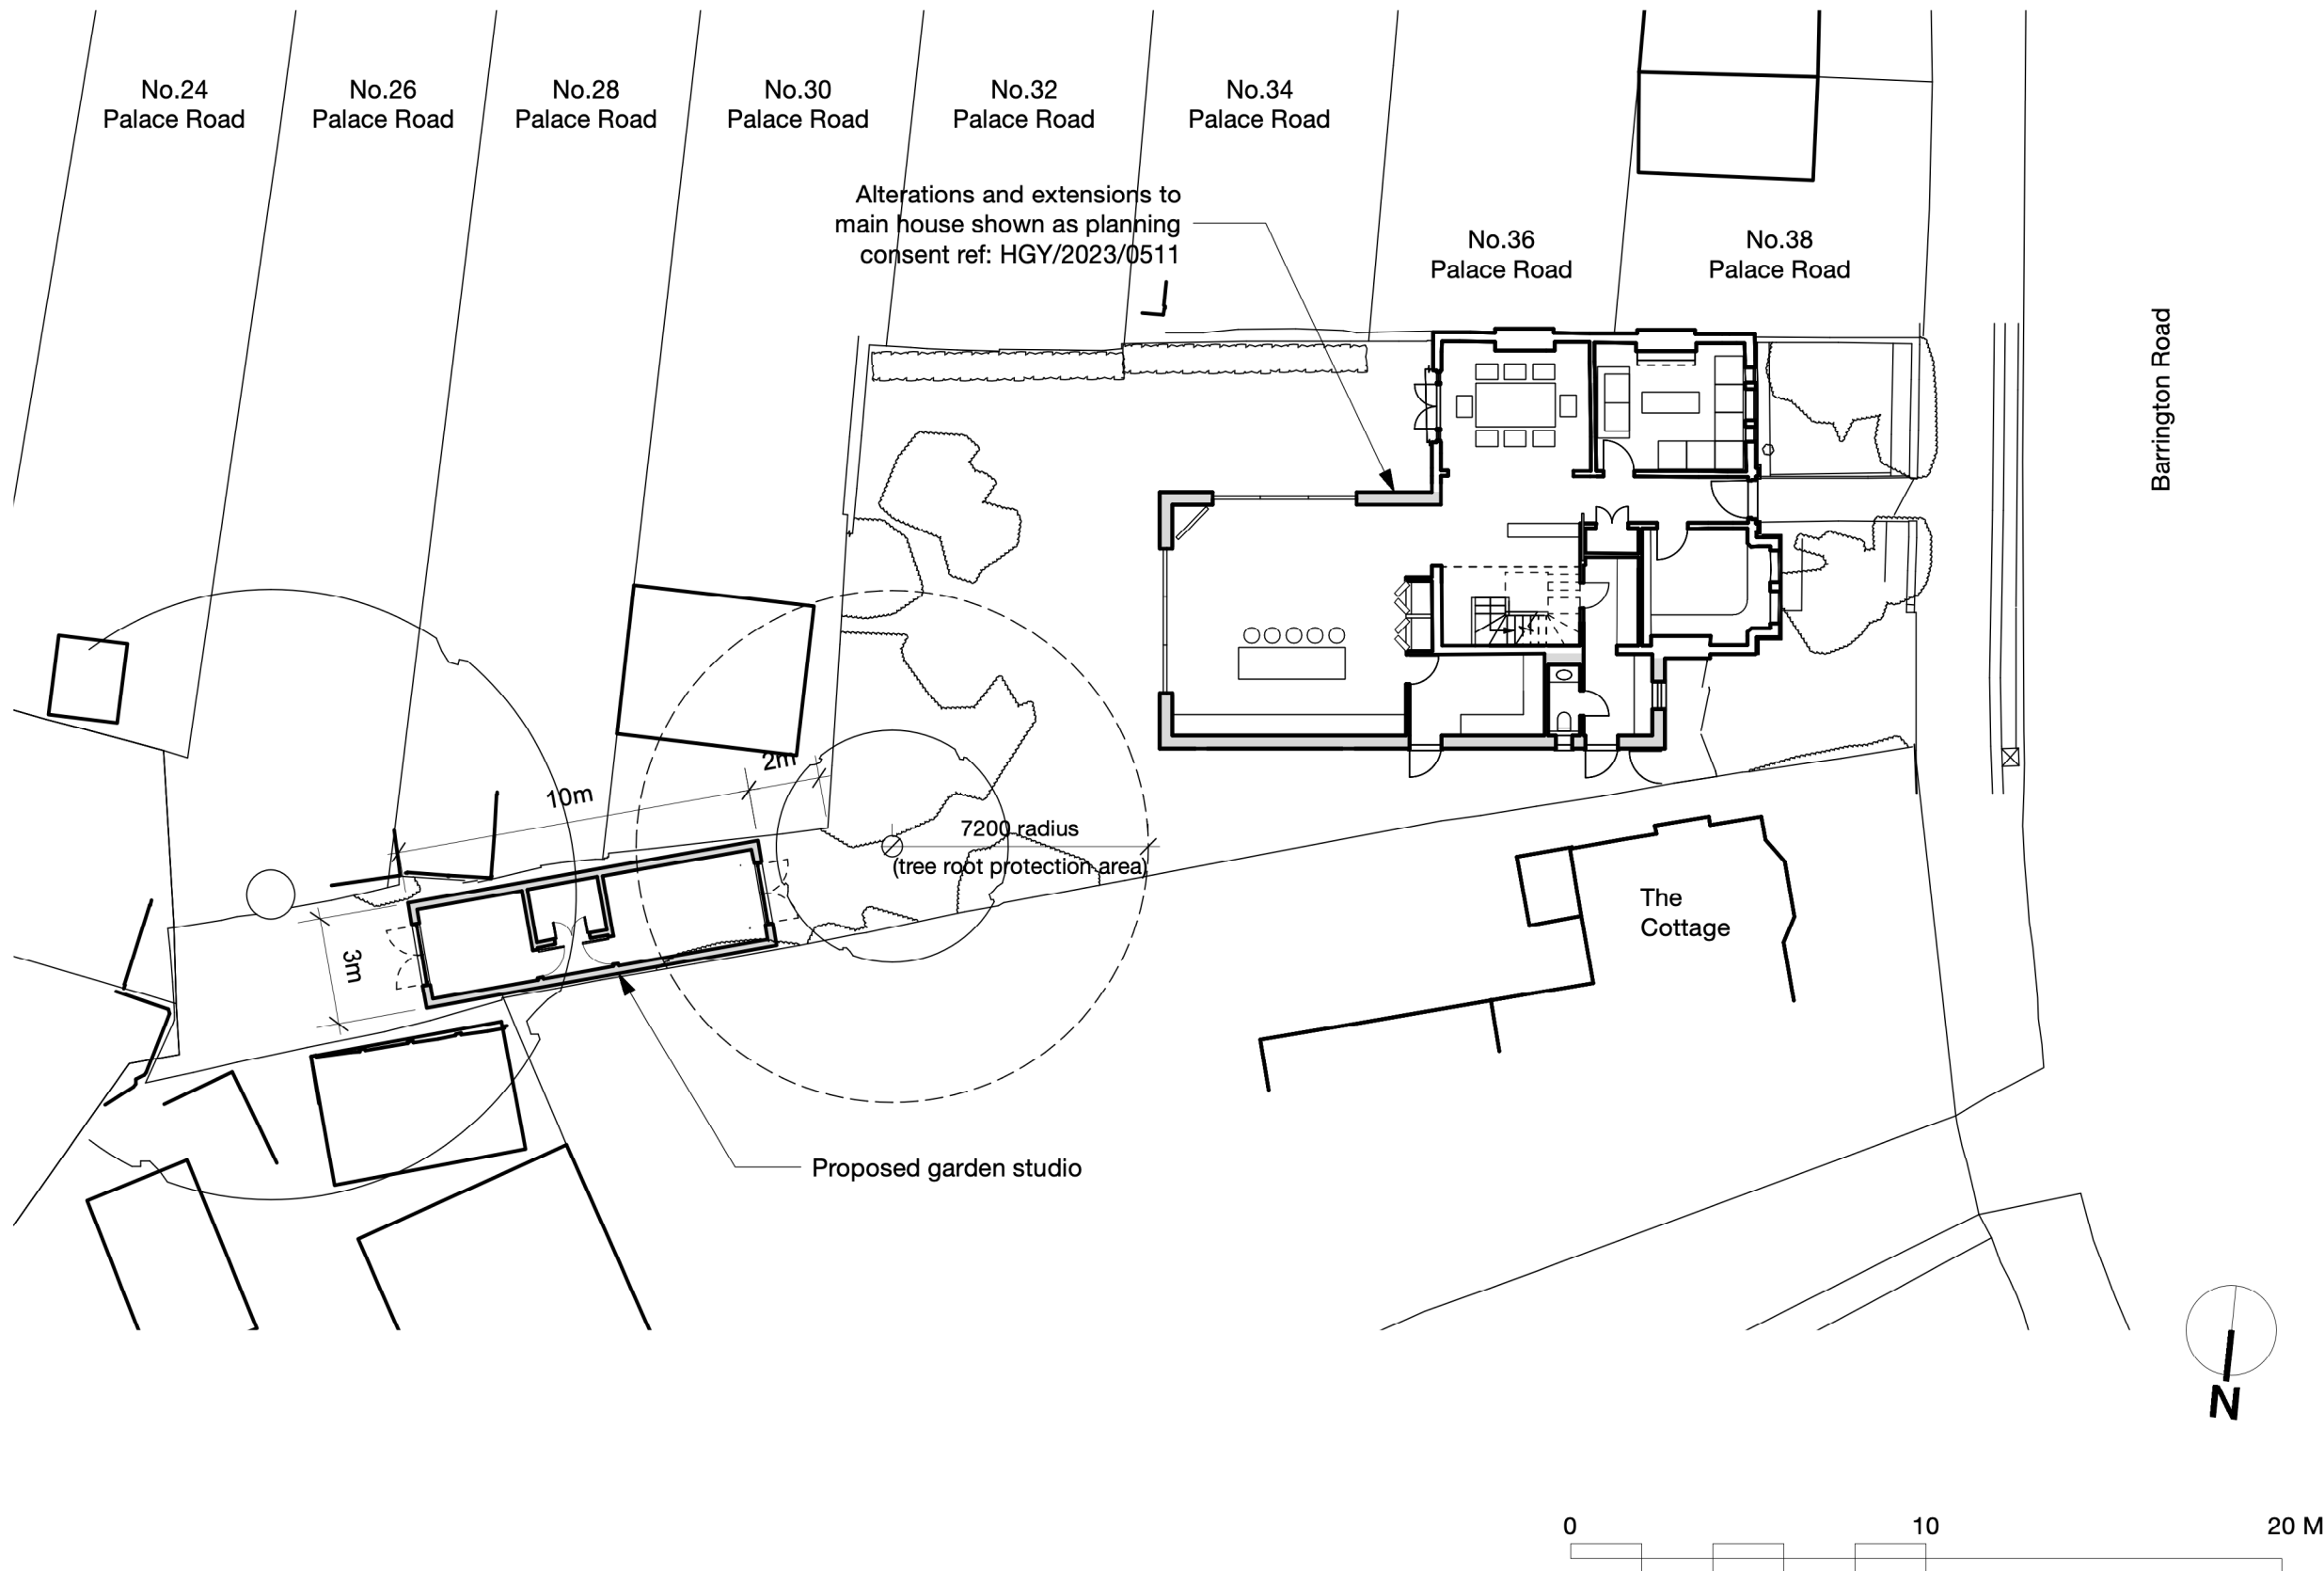

- GENERAL NOTES
1. This drawing is the copyright of Haines Phillips Architects.
 2. Do not scale from this drawing. Use figured dimensions only.
 3. This drawing must not be used for land transfer purposes, or for construction purposes unless accompanied by an Architect's Instruction.

DRAWING ISSUE STATUS		
ISSUE STATUS	COMMENT	
P	PRELIMINARY	For comment and review Planning/Listed Building Application
PL	PLANNING	
BR	BUILDING REGS	Building Regs Application For pricing purposes only
T	TENDER	
C	CONSTRUCTION	For procurement & construction
FC	FINAL	Record drawings on completion
L	CONSTRUCTION LEGAL	
		Conveyancing or other legal purposes

REVISIONS		
REV	DATE	NOTES

HAINES
PHILLIPS
ARCHITECTS

Tankerton Works

12 Argyle Walk

London WC1H 8HA

t

 020 7833 9324

f

 020 7837 2864

e

 office@hainesphillips.co.uk

JOB TITLE
Westbrook
Barrington Road N8 8QS

DRAWING TITLE
Site Plan
As Proposed
Garden Studio

DRAWN	DATE
PL	Jan 2023
JOB NR	SCALE
4338	1:200@A3
DRAWING NO.	ISSUE REVISION
GA 350	PL