


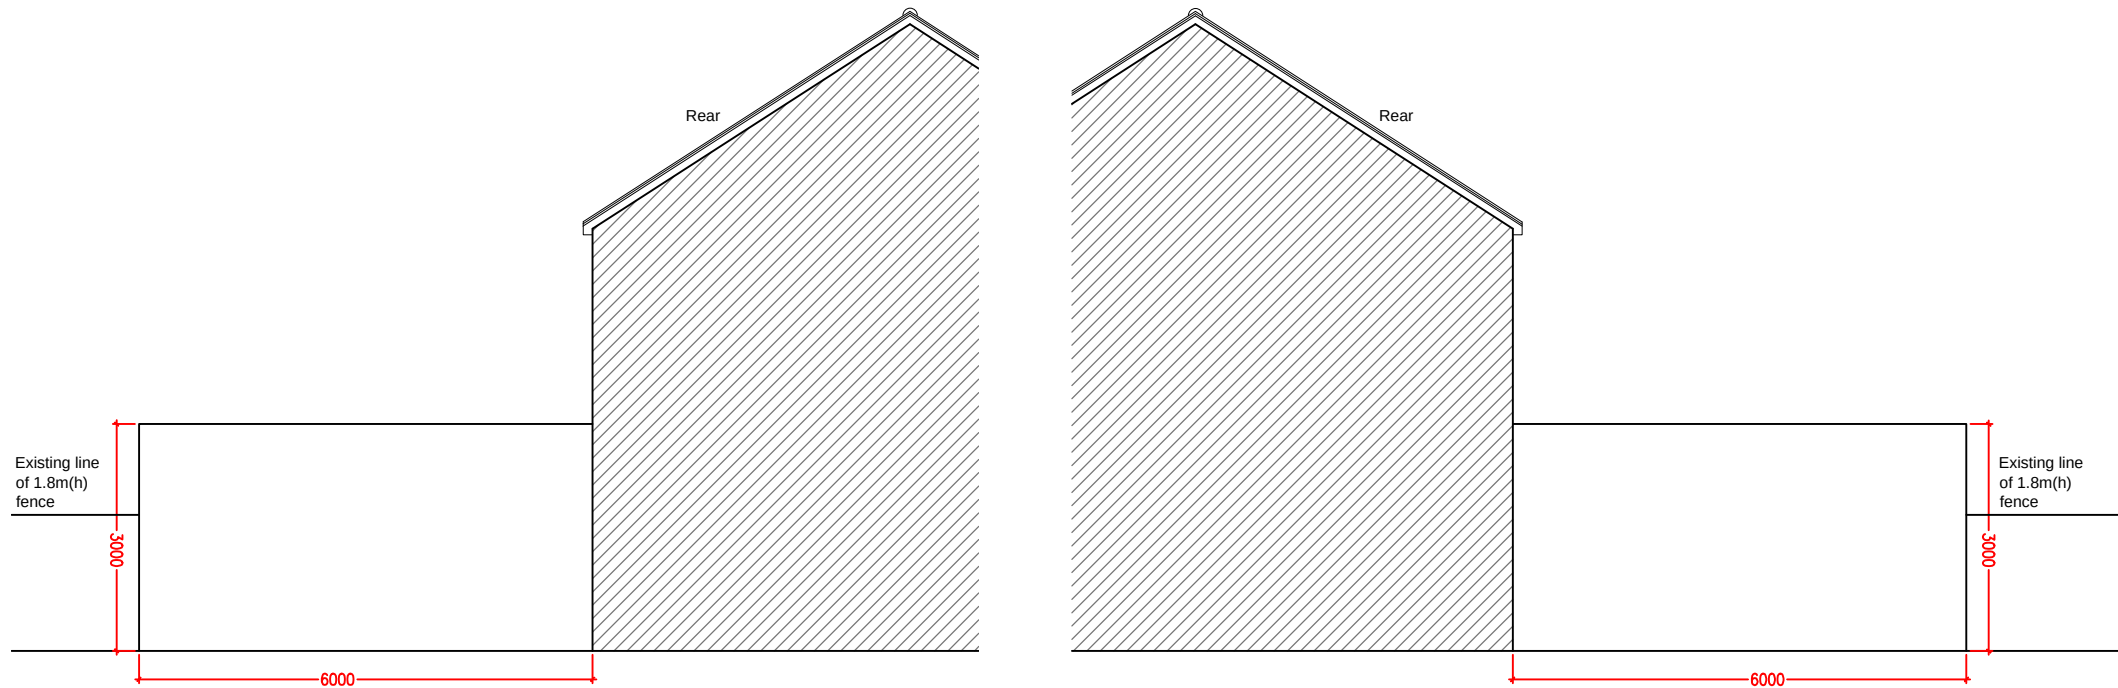


PROPOSED LEFT SIDE ELEVATION

Scale @ 1/100


PROPOSED RIGHT SIDE ELEVATION

Scale @ 1/100

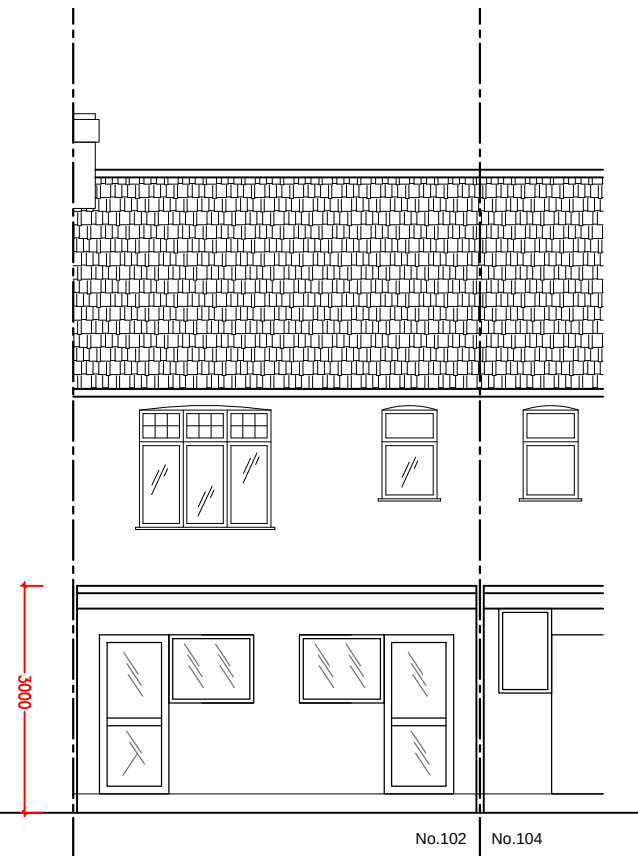



PROPOSED REAR ELEVATION

Scale @ 1/100

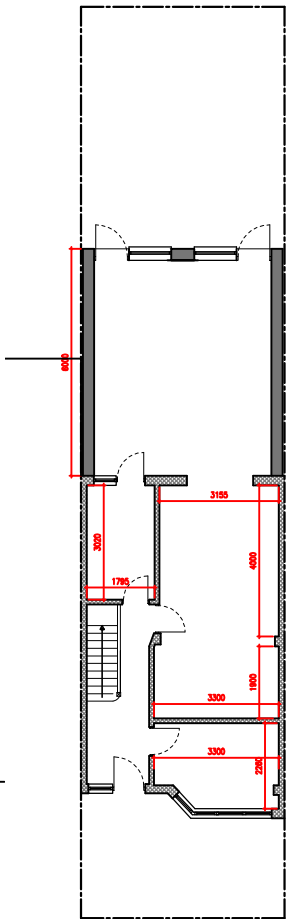


PROPOSED BLOCK PLAN

Scale @ 1/200

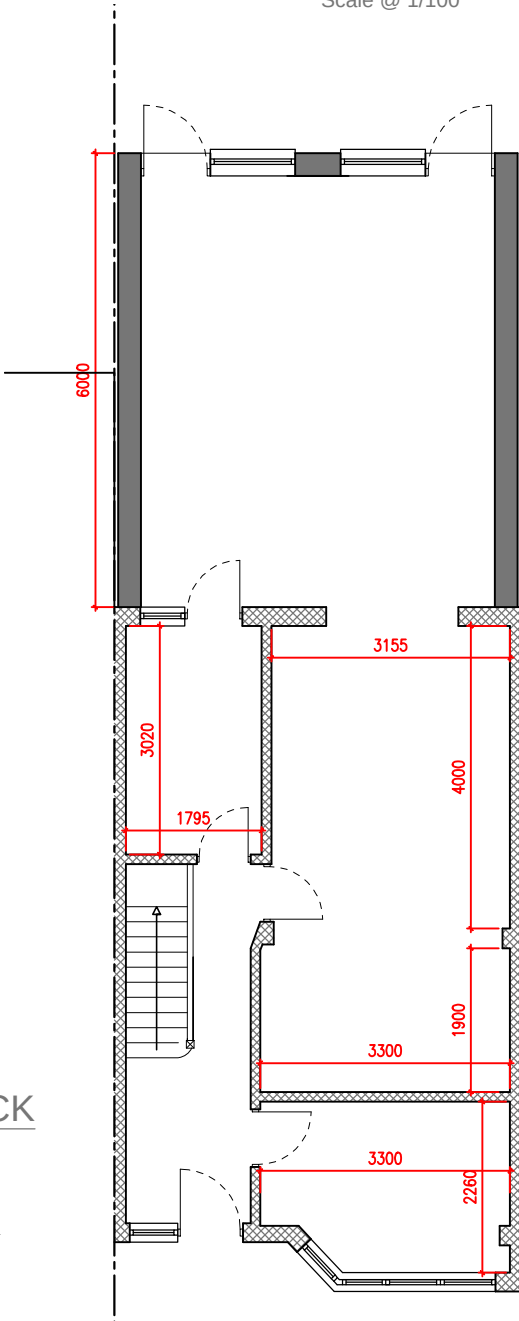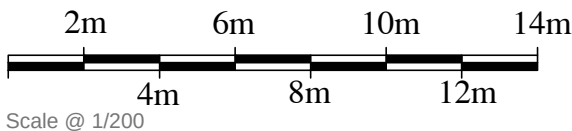

PROPOSED GROUND FLOOR PLAN

Scale @ 1/100

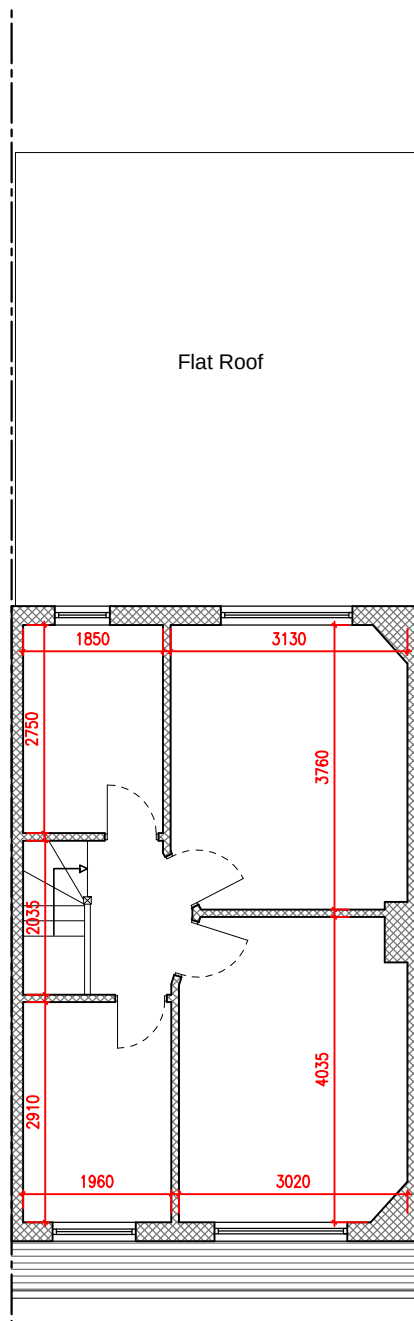


PROPOSED FIRST FLOOR PLAN

Scale @ 1/100

GENERAL NOTES

1. Do not scale this drawing for Construction purposes.
2. All dimensions in this dwg. are metric.
3. This drawing shall be read in strict conjunction with all other relevant architectural, structural engineer's & services engineer's drawings, calculations, details & specifications.
4. The contractor shall check all dimensions & setting out information on this or other related drawings prior to placing work in hand. Any errors or discrepancies between documents shall be reported to the Forward Architecture & seek clarification.
5. All proprietary products shall be used & fixed in strict accordance with manufacturers' printed recommendations, notes, specifications etc.
6. Only drawings stamped "ISSUED FOR CONSTRUCTION" shall be used on site.
7. This drawing & all other drawings & schedules, specifications, details etc. relating to this project are copyright of Forward Architecture.

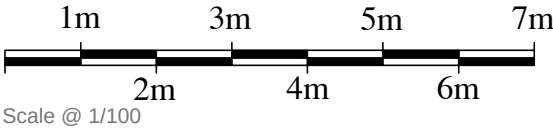

Key:

- Existing structure
- Demolished construction
- Proposed structure
- Surrounding buildings

|     |  |  |
|-----|--|--|
|     |  |  |
|     |  |  |
|     |  |  |
| ... |  |  |

|                                                                 |                                       |
|-----------------------------------------------------------------|---------------------------------------|
| Revisions                                                       |                                       |
| ForwardArchitecture                                             |                                       |
| 020 8123 9086                                                   |                                       |
| info@forwardarchitecture.co.uk<br>www.forwardarchitecture.co.uk |                                       |
| Project                                                         | 102 Lealand Road<br>London<br>N15 6JT |
| Title                                                           | PROPOSED PLANS & ELEVATIONS           |
| Scale                                                           | As Indicated on A3                    |
| Date                                                            | 06-2023                               |
| Drawing Number                                                  | 2312_02-01                            |