




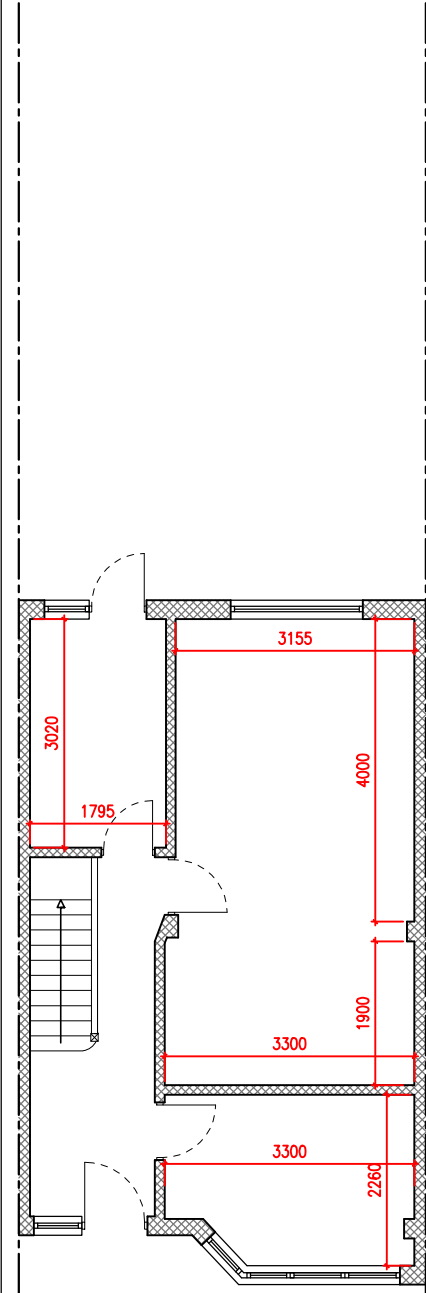


No. 102
PROPOSED GROUND FLOOR PLAN
Scale @ 1/100

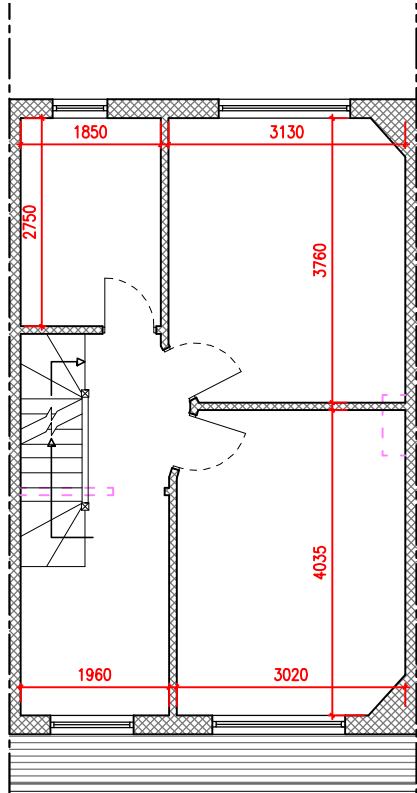


No. 103
PROPOSED FIRST FLOOR PLAN
Scale @ 1/100

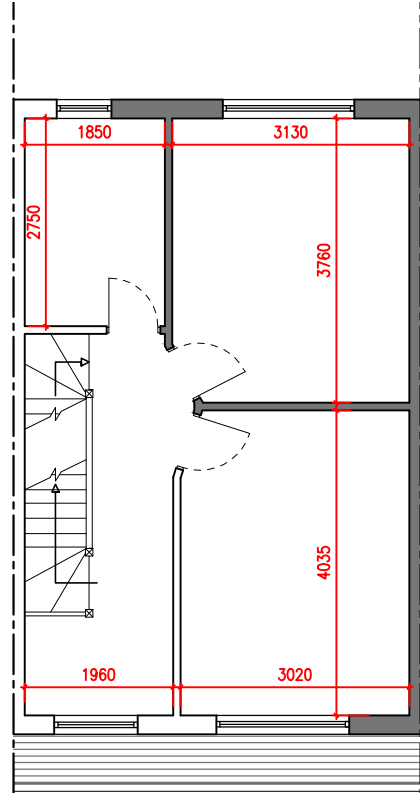

No. 104
PROPOSED SECOND FLOOR PLAN
Scale @ 1/100

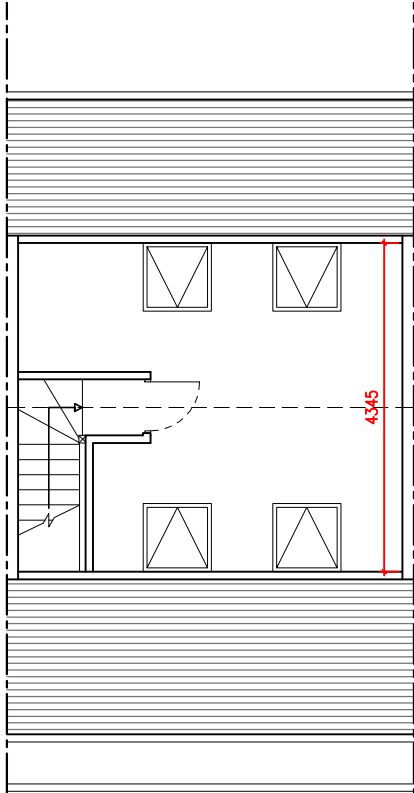

No. 105
PROPOSED THIRD FLOOR PLAN
Scale @ 1/100

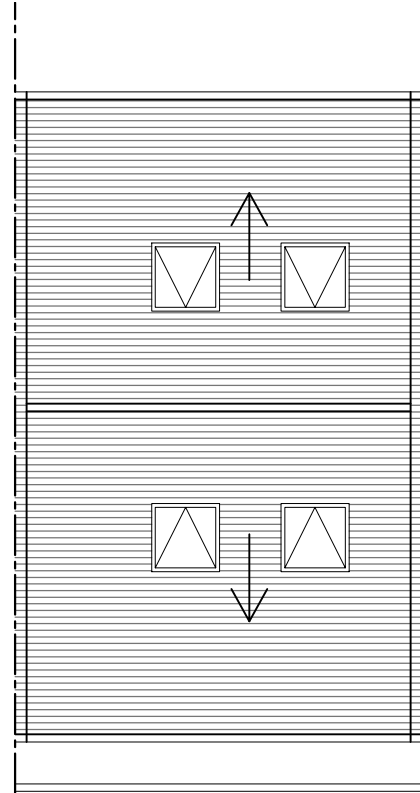


No. 106
PROPOSED ROOF PLAN
Scale @ 1/100

GENERAL NOTES

1. Do not scale this drawing for Construction purposes.
2. All dimensions in this dwg. are metric.
3. This drawing shall be read in strict conjunction with all other relevant architectural, structural engineer's & services engineer's drawings, calculations, details & specifications.
4. The contractor shall check all dimensions & setting out information on this or other related drawings prior to placing work in hand. Any errors or discrepancies between documents shall be reported to the Forward Architecture & seek clarification.
5. All proprietary products shall be used & fixed in strict accordance with manufacturers' printed recommendations, notes, specifications etc.
6. Only drawings stamped "ISSUED FOR CONSTRUCTION" shall be used on site.
7. This drawing & all other drawings & schedules, specifications, details etc. relating to this project are copyright of Forward Architecture.

RIBA 
Chartered Practice

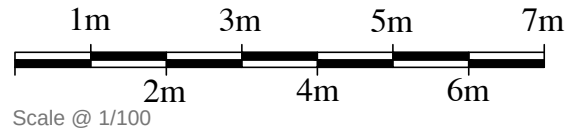

Key:

-  - Existing structure
-  - Demolished construction
-  - Proposed structure
-  - Surrounding buildings

Revisions

ForwardArchitecture
020 8123 9086
info@forwardarchitecture.co.uk
www.forwardarchitecture.co.uk

Project 102 Lealand Road
London
N15 6JT

Title
PROPOSED PLANS

Scale As Indicated on A3 | Drawn by

Date 06-2023 | Checked

Drawing Number 2312_02-06 | Revision