




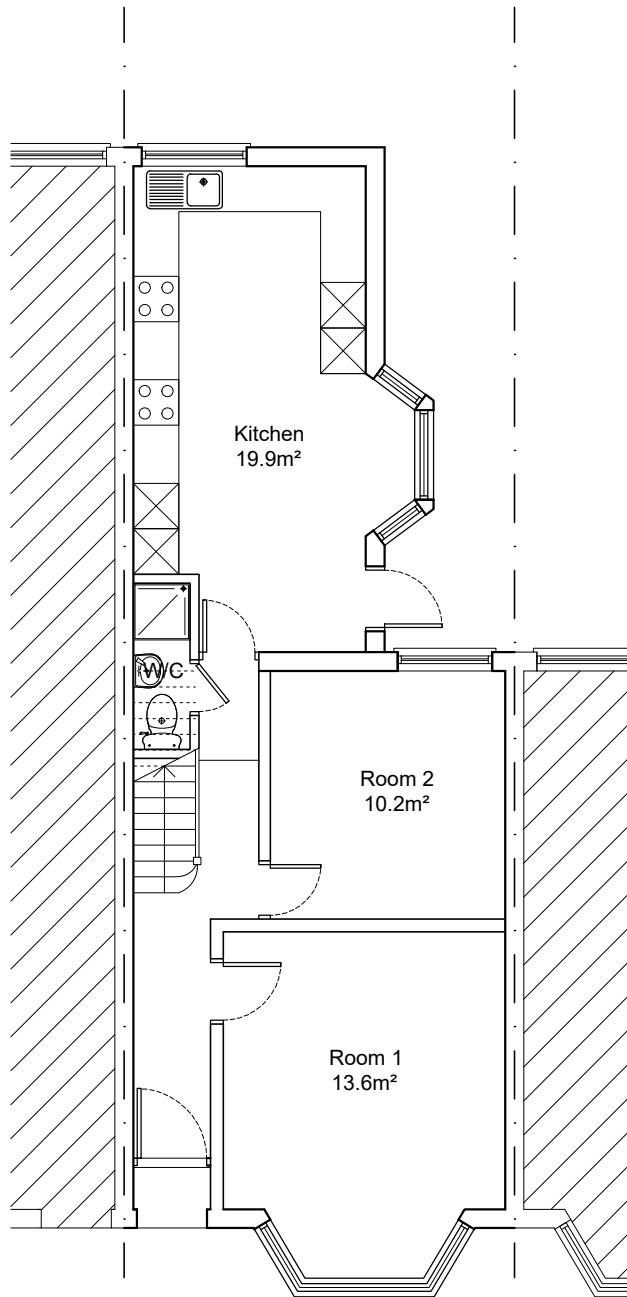

Ground Floor Plan
as Existing

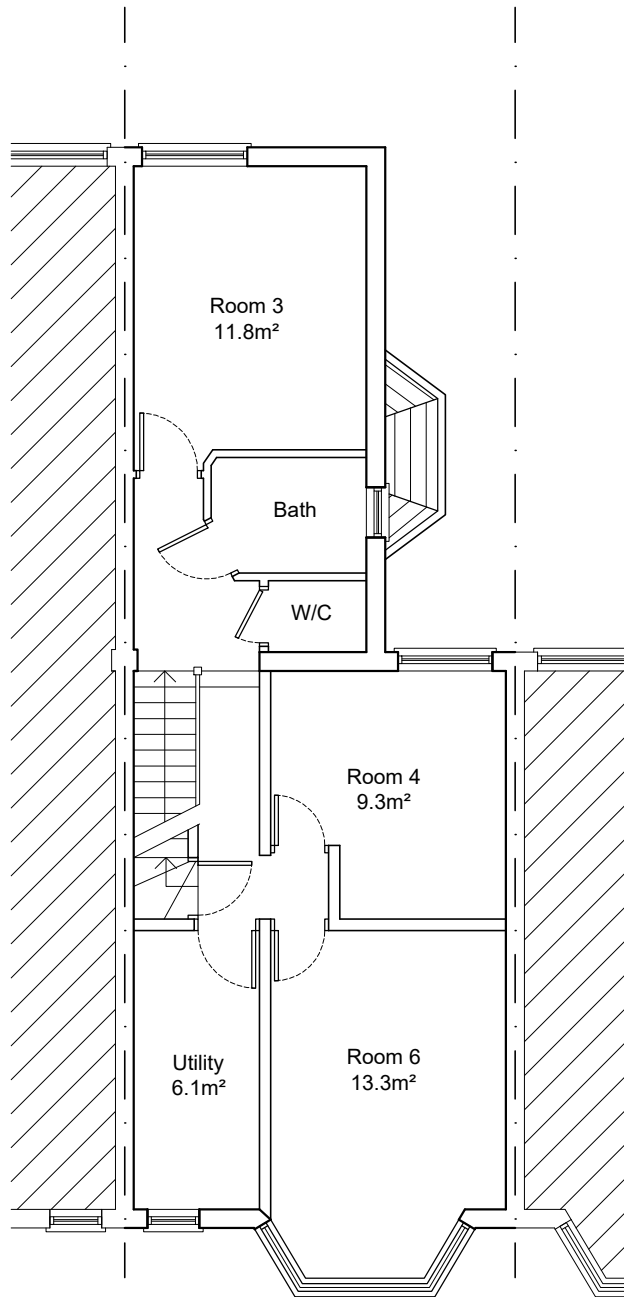


First Floor Plan
as Existing

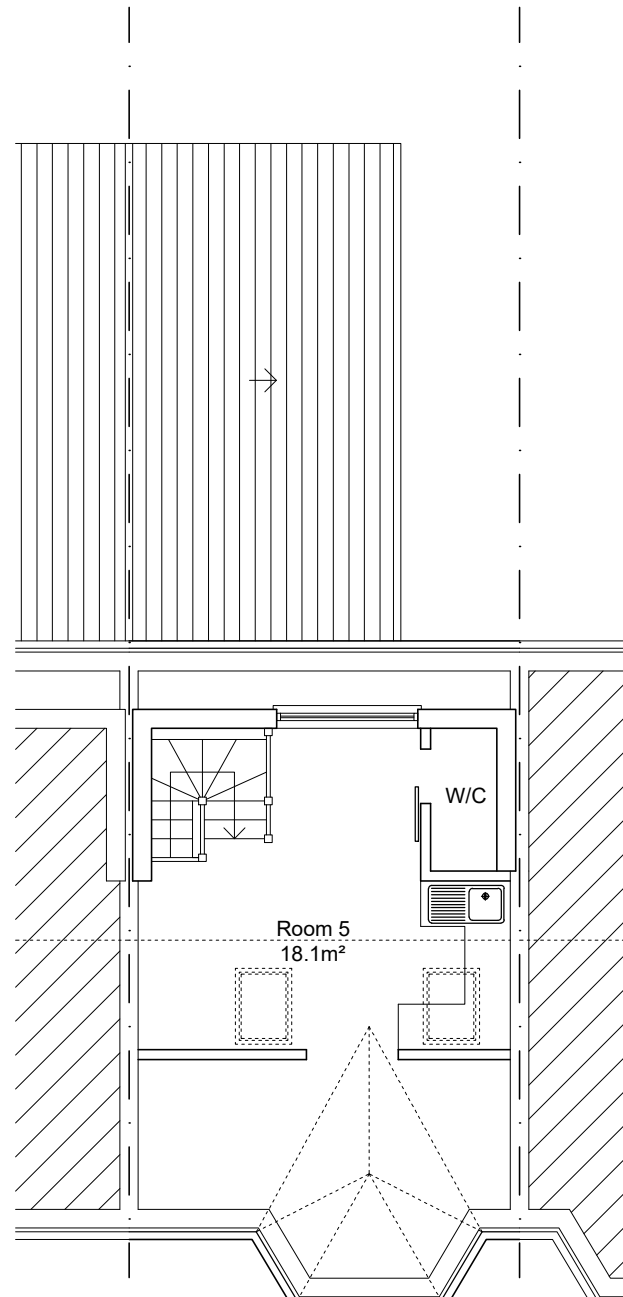

Loft Floor Plan
as Existing

Issue:

PLANNING

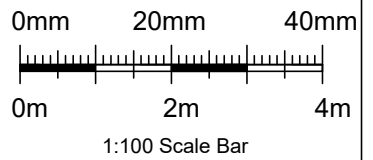

Revisions

Rev	Description	Drawn	Date

CG ARCHITECTS

36 Canon Hill, Southgate, N14 6LG
Tel: 020 8449 5100 | Fax: 020 8449 5170

Client:
Mr. Mehmet Huseyin

Site:
165 Westbury Avenue
London
N22 6RX

Title:
Floor Plans
as Existing

Scale: 1:100 @ A3	Drawn: RG	Checked: CG
Date: July. 2023		

Drg. No. 1671/01	Rev. #
---------------------	-----------