
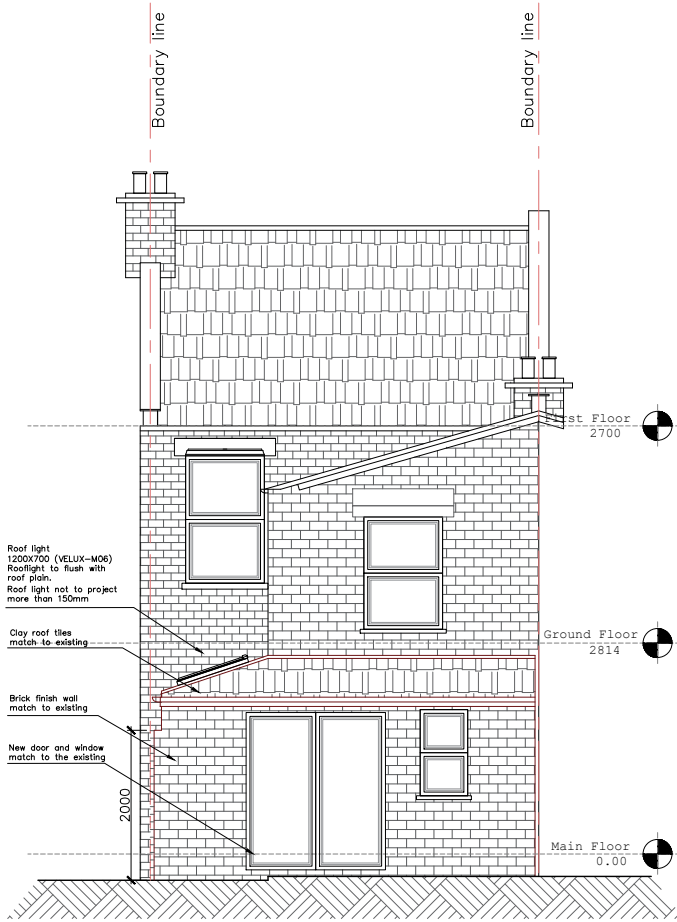



Notes:

Copyright@SequinDesign


This drawing is the property of SEQUIN DESIGN and is the subject of Intellectual Property Rights including copyright and design right and shall not be reproduced, copied, loaned or submitted to any other party without the written consent of SEQUIN DESIGN. This drawing is not to be scaled for construction. just to scale for planning purposes. Only figured dimensions to be taken. Any discrepancies to be reported SEQUIN DESIGN prior to setting out or ordering of any materials.

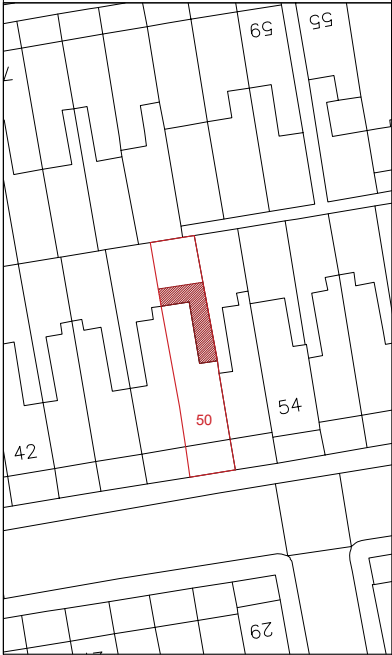


PROPOSED REAR ELEVATION
SCALE 1:50

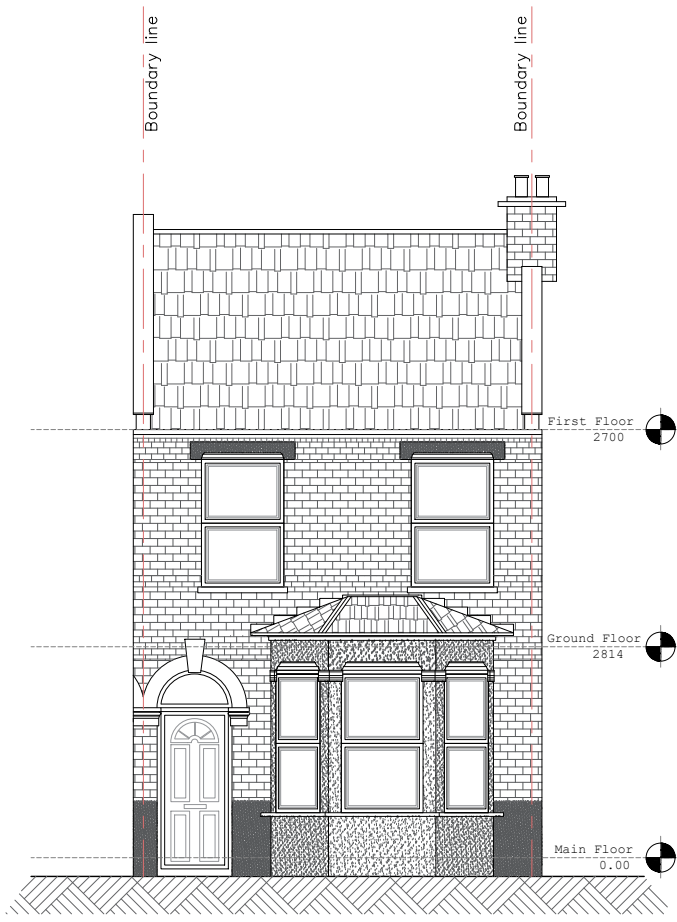

PROPOSED FRONT ELEVATION
SCALE 1:50

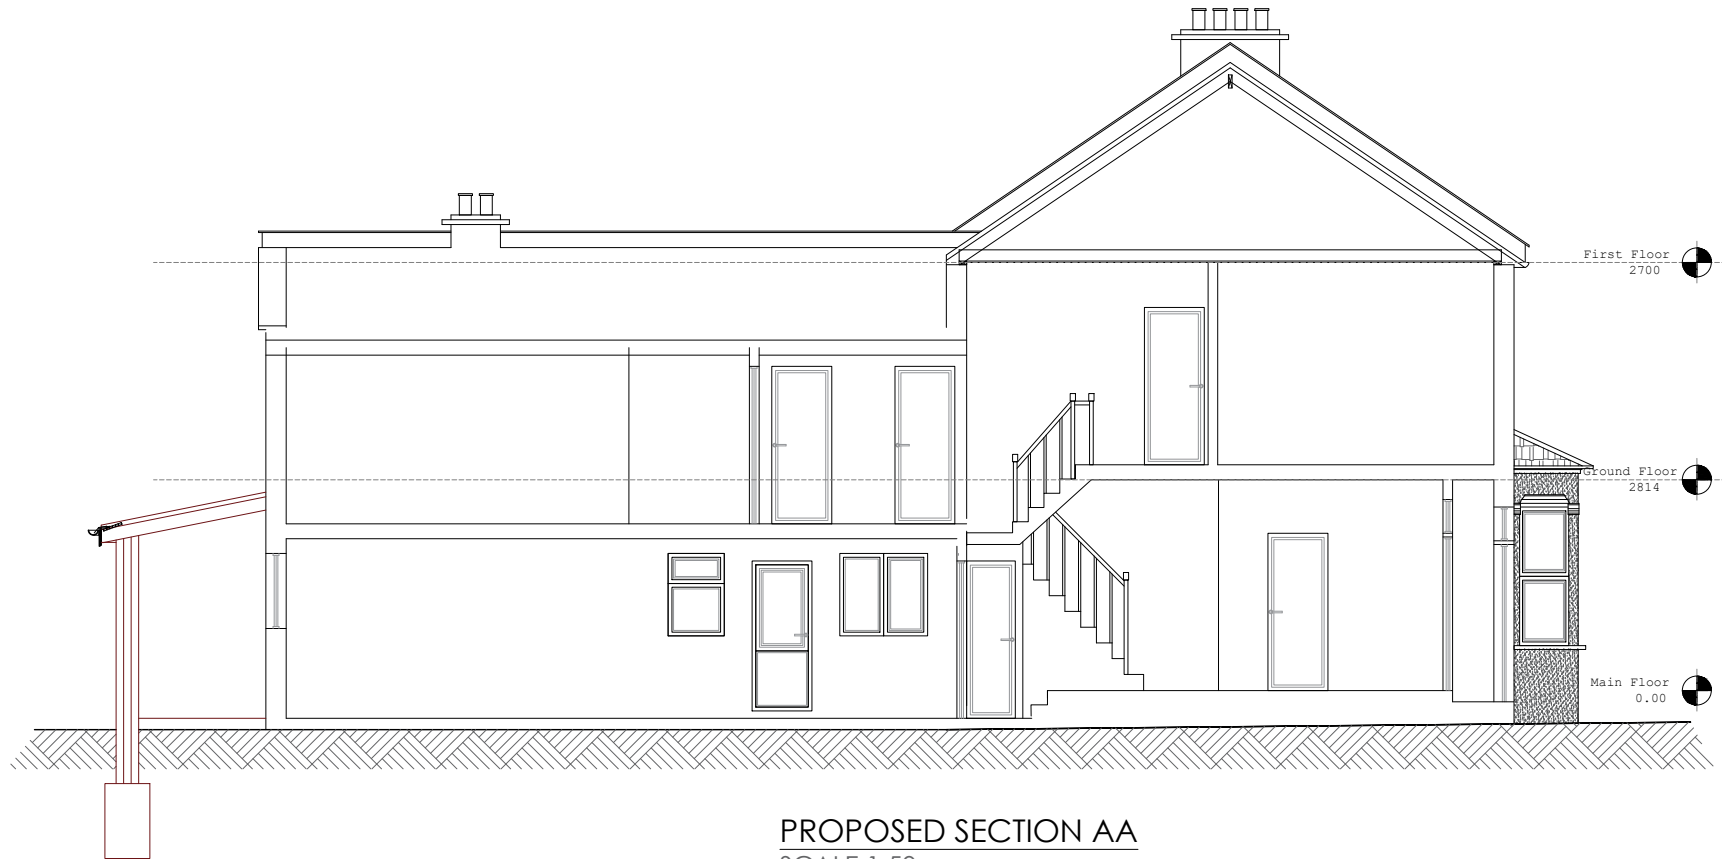

PROPOSED SECTION AA
SCALE 1:50

 

DRAFT
NOT FOR CONSTRUCTION

REV	DESCRIPTION	BY	CHK
1	CONSTRUCTION ISSUE		

Sequin Design
Architectural services
+44 7403401414
www.sequindesign.com
info@sequindesign.com

CLIENT:	ARCHITECT:
	SEQUIN DESIGN ARCHITECTURAL SERVICES LONDON

SITE:
50 Tynemouth Rd, London N15 4AX

TITLE:
PROPOSED REAR ELEVATION

SCALE AT A1	DATE	REVISION	PT	SIZE
1:50@A1	16/07/2023		PT	A1
PROJECT NO:	DRAWING NO:	REVISION:		
SD-150	P-04	-		