

NOTES

PROJECT No.	COM-0020406
CSID	14356228
VFID	1544_27
CSR	37098
CELL No.	1544VF

BT SKYLINE No.

NZ0010

24	PROJ No COM-0020406 MAJOR AMEND	20/07/23	HFC	HFC
23	PROJ No COM-0020406 PLANNING ISSUE	05/10/22	HFC	HFC
22	PROJ No COM-0018460 PLANNING ISSUE	10/03/22	GBC	GBC
21	PROJ No 239964 MINOR AMENDS	17/06/21	GBC	GBC
20	PROJ No 239964 PLANNING ISSUE	20/05/21	GBC	GBC
ISS	REVISION	DATE	DRN	APP



CELLNEX UK
R+, 4TH FLOOR, 2 BLAGRAVE STREET, READING, RG1 1AZ
Tel. 020 4526 8553

SITE No 166663
MUSWELL HILL ATE
GRAND AVENUE
LONDON
GREATER LONDON 1
N10 3AY

NGR	TQ 28430 89360
-----	----------------


OS GRID	528430 189360
---------	---------------

TITLE	
SOUTH ELEVATION	
EXISTING	
CTIL (VF)	


SCALE 1:200

DRAWN	IM	01/06/11
APPROVED	HFC	20/07/23

DRG No.	Sheet 10 of 12	Rev
166663-22-160-MD024		24

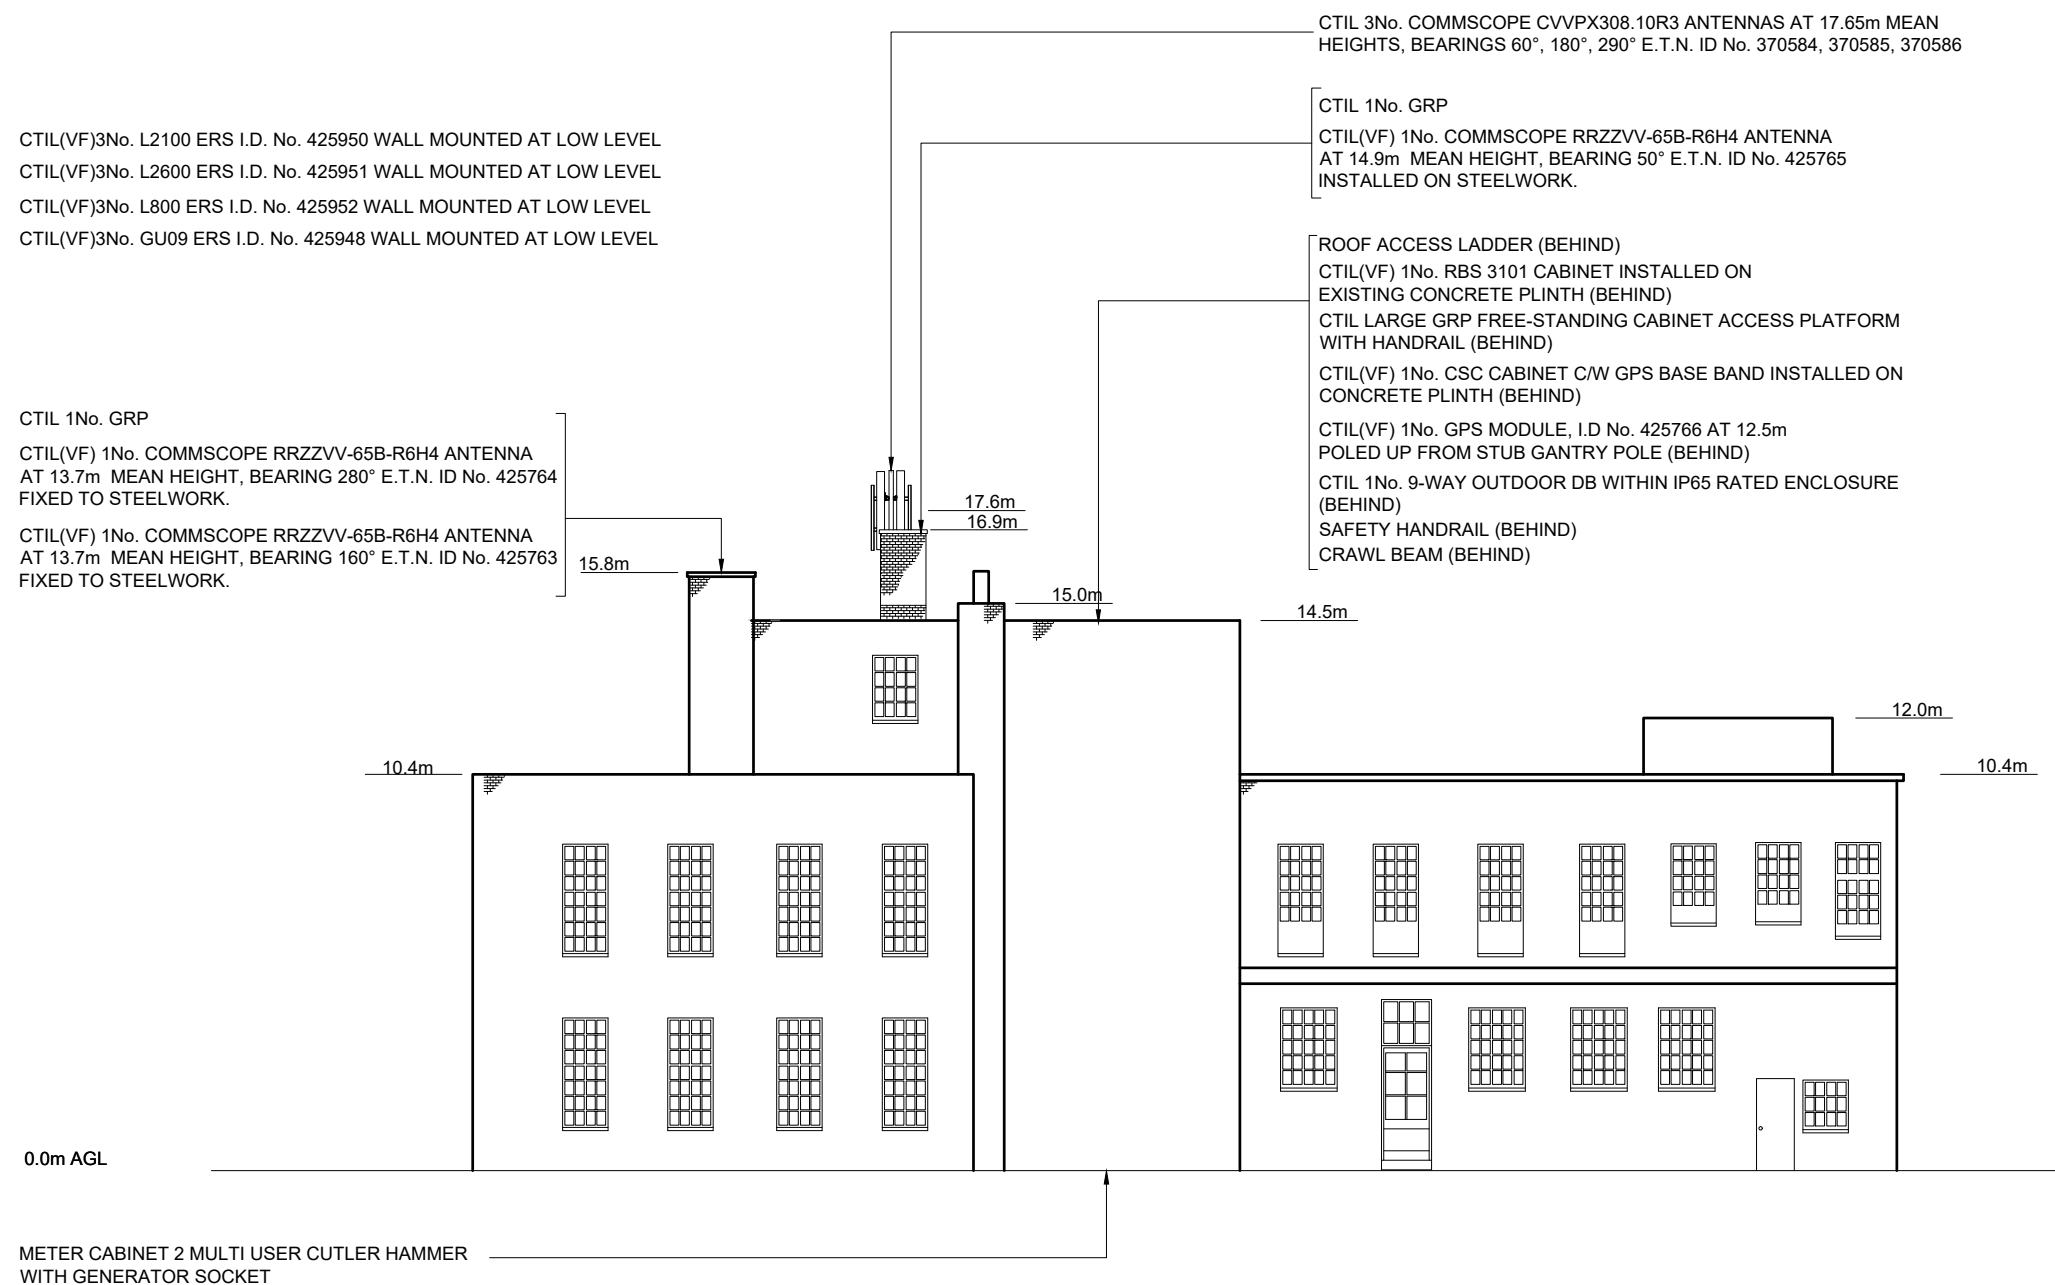

SOUTH ELEVATION
(EXISTING)
SCALE 1:200

 

FEINT DETAILS INDICATE LOCATIONS
RESERVED FOR OTHER PROPOSALS
WHICH MAY BE THE SUBJECT OF
SEPARATE APPLICATIONS