


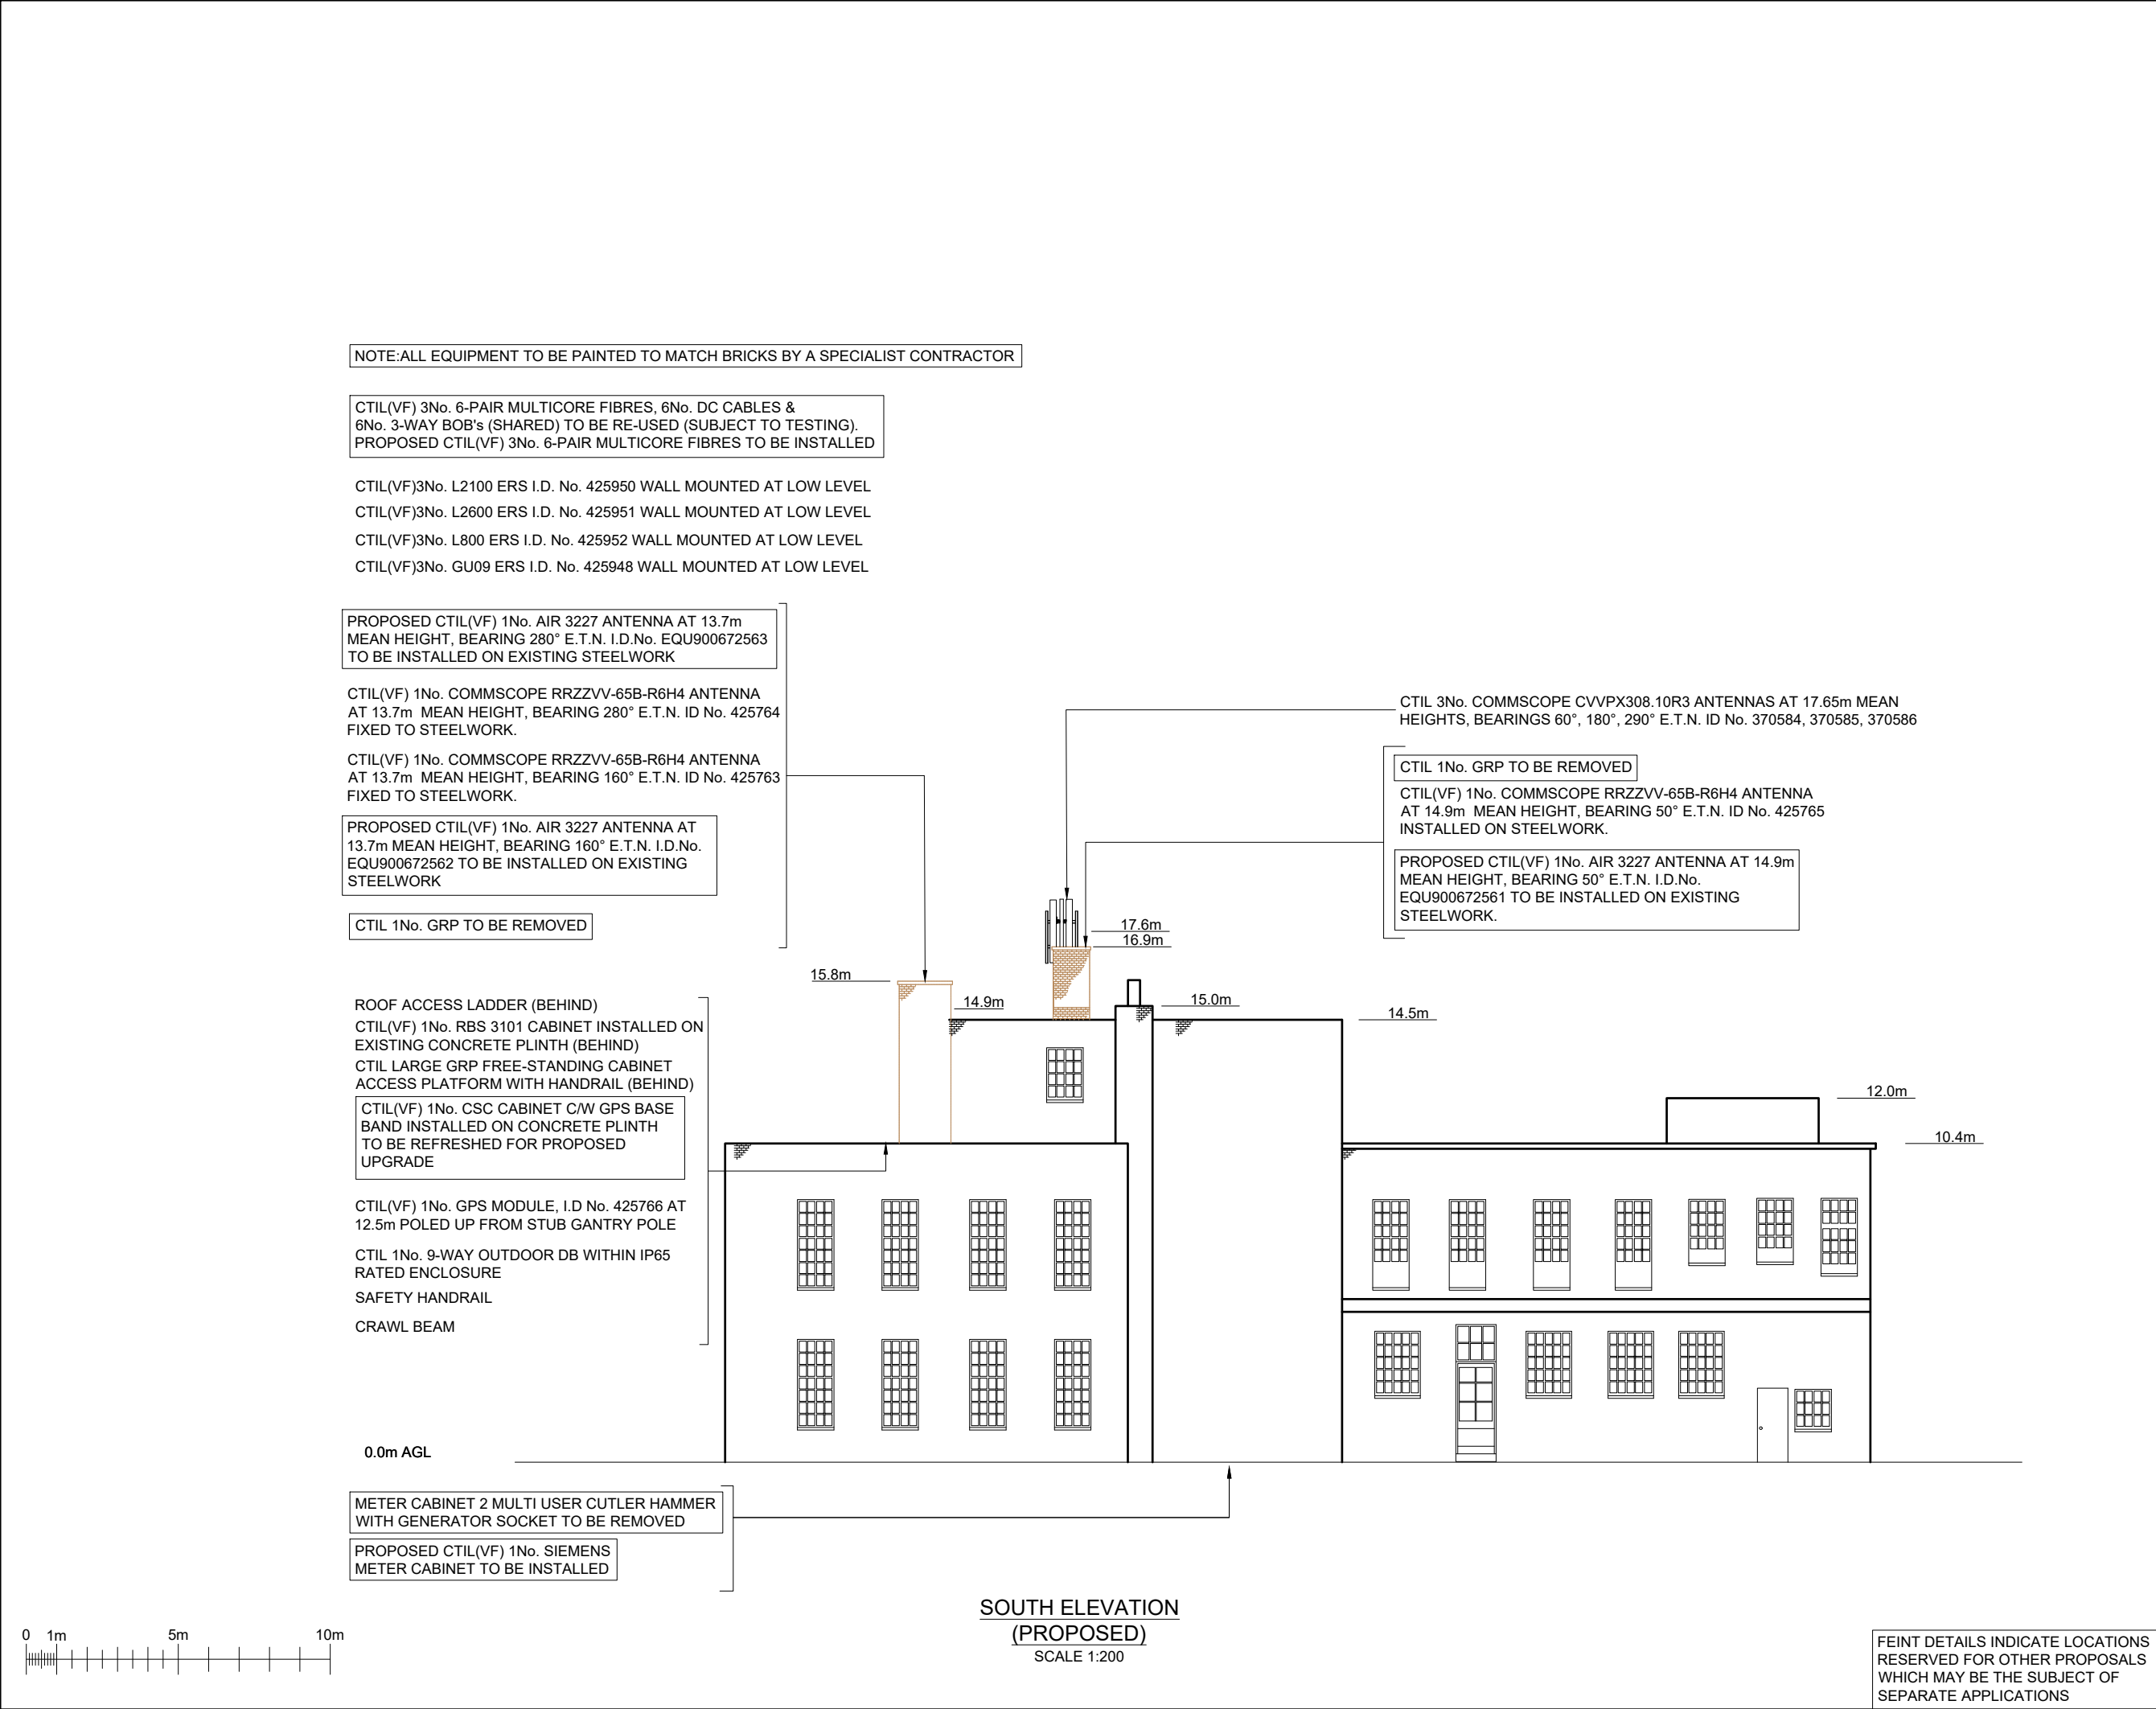

FEINT DETAILS INDICATE LOCATIONS RESERVED FOR OTHER PROPOSALS WHICH MAY BE THE SUBJECT OF SEPARATE APPLICATIONS

©2020 Cellnex

All rights reserved. No part of this publication may be reproduced, stored in a retrieval system or transmitted in any form or by any means (Electronic, Mechanical, Photocopying, Recording or otherwise), without the prior written consent of the Company.

NOTES

PROJECT No.		COM-0020406	
CSID		14356228	
VFID		1544_27	
CSR		37098	
CELL No.		1544VF	
BT SKYLINE No. NZ0010			
24	PROJ No COM-0020406 MAJOR AMEND	20/07/23	HFC HFC
23	PROJ No COM-0020406 PLANNING ISSUE	05/10/22	HFC HFC
22	PROJ No COM-0018460 PLANNING ISSUE	10/03/22	GBC GBC
21	PROJ No 239964 MINOR AMENDS	17/06/21	GBC GBC
20	PROJ No 239964 PLANNING ISSUE	20/05/21	GBC GBC
ISS	REVISION	DATE	DRN APP


CELLNEX UK
R+, 4TH FLOOR, 2 BLA GRAVE STREET, READING, RG1 1AZ
Tel. 020 4526 8553

SITE No 166663 MUSWELL HILL ATE GRAND AVENUE LONDON GREATER LONDON 1 N10 3AY			
NGR	TQ 28430 89360		
OS GRID	528430 189360		
TITLE SOUTH ELEVATION PROPOSED CTIL (VF)			
SCALE 1:200			
DRAWN	IM	01/06/11	
APPROVED	HFC	20/07/23	
DRG No.		Sheet 11 of 12	Rev
166663-22-160-MD024		24	