



©2020 Cellnex
All rights reserved. No part of this publication may be reproduced, stored in a retrieval system or transmitted in any form or by any means (Electronic, Mechanical, Photocopying, Recording or otherwise), without the prior written consent of the Company.

NOTES

NOTE: ALL EQUIPMENT TO BE PAINTED TO MATCH BRICKS BY A SPECIALIST CONTRACTOR

NOTE: EXISTING GRILLAGE TO BE CUT TO ACCOMMODATE NEW TAILS AND BIRD NETTING TO BE INSTALLED ON SECTOR 1

CTIL(VF) 3No. 6-PAIR MULTICORE FIBRES, 6No. DC CABLES & 6No. 3-WAY BOB's (SHARED) TO BE RE-USED (SUBJECT TO TESTING). PROPOSED CTIL(VF) 3No. 6-PAIR MULTICORE FIBRES TO BE INSTALLED

CTIL(VF) 3No. L2100 ERS I.D. No. 425950 WALL MOUNTED AT LOW LEVEL
CTIL(VF) 3No. L2600 ERS I.D. No. 425951 WALL MOUNTED AT LOW LEVEL
CTIL(VF) 3No. L800 ERS I.D. No. 425952 WALL MOUNTED AT LOW LEVEL
CTIL(VF) 3No. GU09 ERS I.D. No. 425948 WALL MOUNTED AT LOW LEVEL

CTIL LARGE GRP FREE-STANDING CABINET ACCESS PLATFORM WITH HANDRAIL TO BE REMOVED

CTIL 1No. 9-WAY OUTDOOR DB WITHIN IP65 RATED ENCLOSURE

CTIL(VF) 1No. GPS MODULE, I.D No. 425766 AT 12.5m POLED UP FROM STUB GANTRY POLE

CTIL(VF) 1No. CSC CABINET C/W GPS BASE BAND INSTALLED ON CONCRETE PLINTH TO BE REFRESHED FOR PROPOSED UPGRADE

CTIL(VF) 1No. RBS3101 CABINET INSTALLED ON EXISTING CONCRETE PLINTH

300 WIDE FEEDER CABLE TRAY INSTALLED ON EXTENSIS STRUTS AT 300 ARL

910 WIDE CROSS-SLIP MATTING
1100mm HIGH HANDRAIL INSTALLED ON PLINTH
ROOF ACCESS DOOR TO BE USED FOR ACCESS TO EQUIPMENT/ EMERGENCY ESCAPE ROUTE
ROOF ACCESS LADDER

100 CABLE TRAY FIXED TO PLANTROOM

EXHAUST PIPE


PROPOSED CTIL(VF) 1No. AIR 3227 ANTENNA AT 13.7m MEAN HEIGHT, BEARING 280° E.T.N. I.D.No. EQU900672563 TO BE INSTALLED ON EXISTING STEELWORK

CTIL(VF) 1No. COMMScope RRZZVV-65B-R6H4 ANTENNA AT 13.7m MEAN HEIGHT, BEARING 280° E.T.N. ID No. 425764 FIXED TO STEELWORK.

CTIL(VF) 1No. GRP TO BE REMOVED

CTIL(VF) 1No. COMMScope RRZZVV-65B-R6H4 ANTENNA AT 13.7m MEAN HEIGHT, BEARING 160° E.T.N. ID No. 425763 FIXED TO STEELWORK.

PROPOSED CTIL(VF) 1No. AIR 3227 ANTENNA AT 13.7m MEAN HEIGHT, BEARING 160° E.T.N. I.D.No. EQU900672562 TO BE INSTALLED ON EXISTING STEELWORK

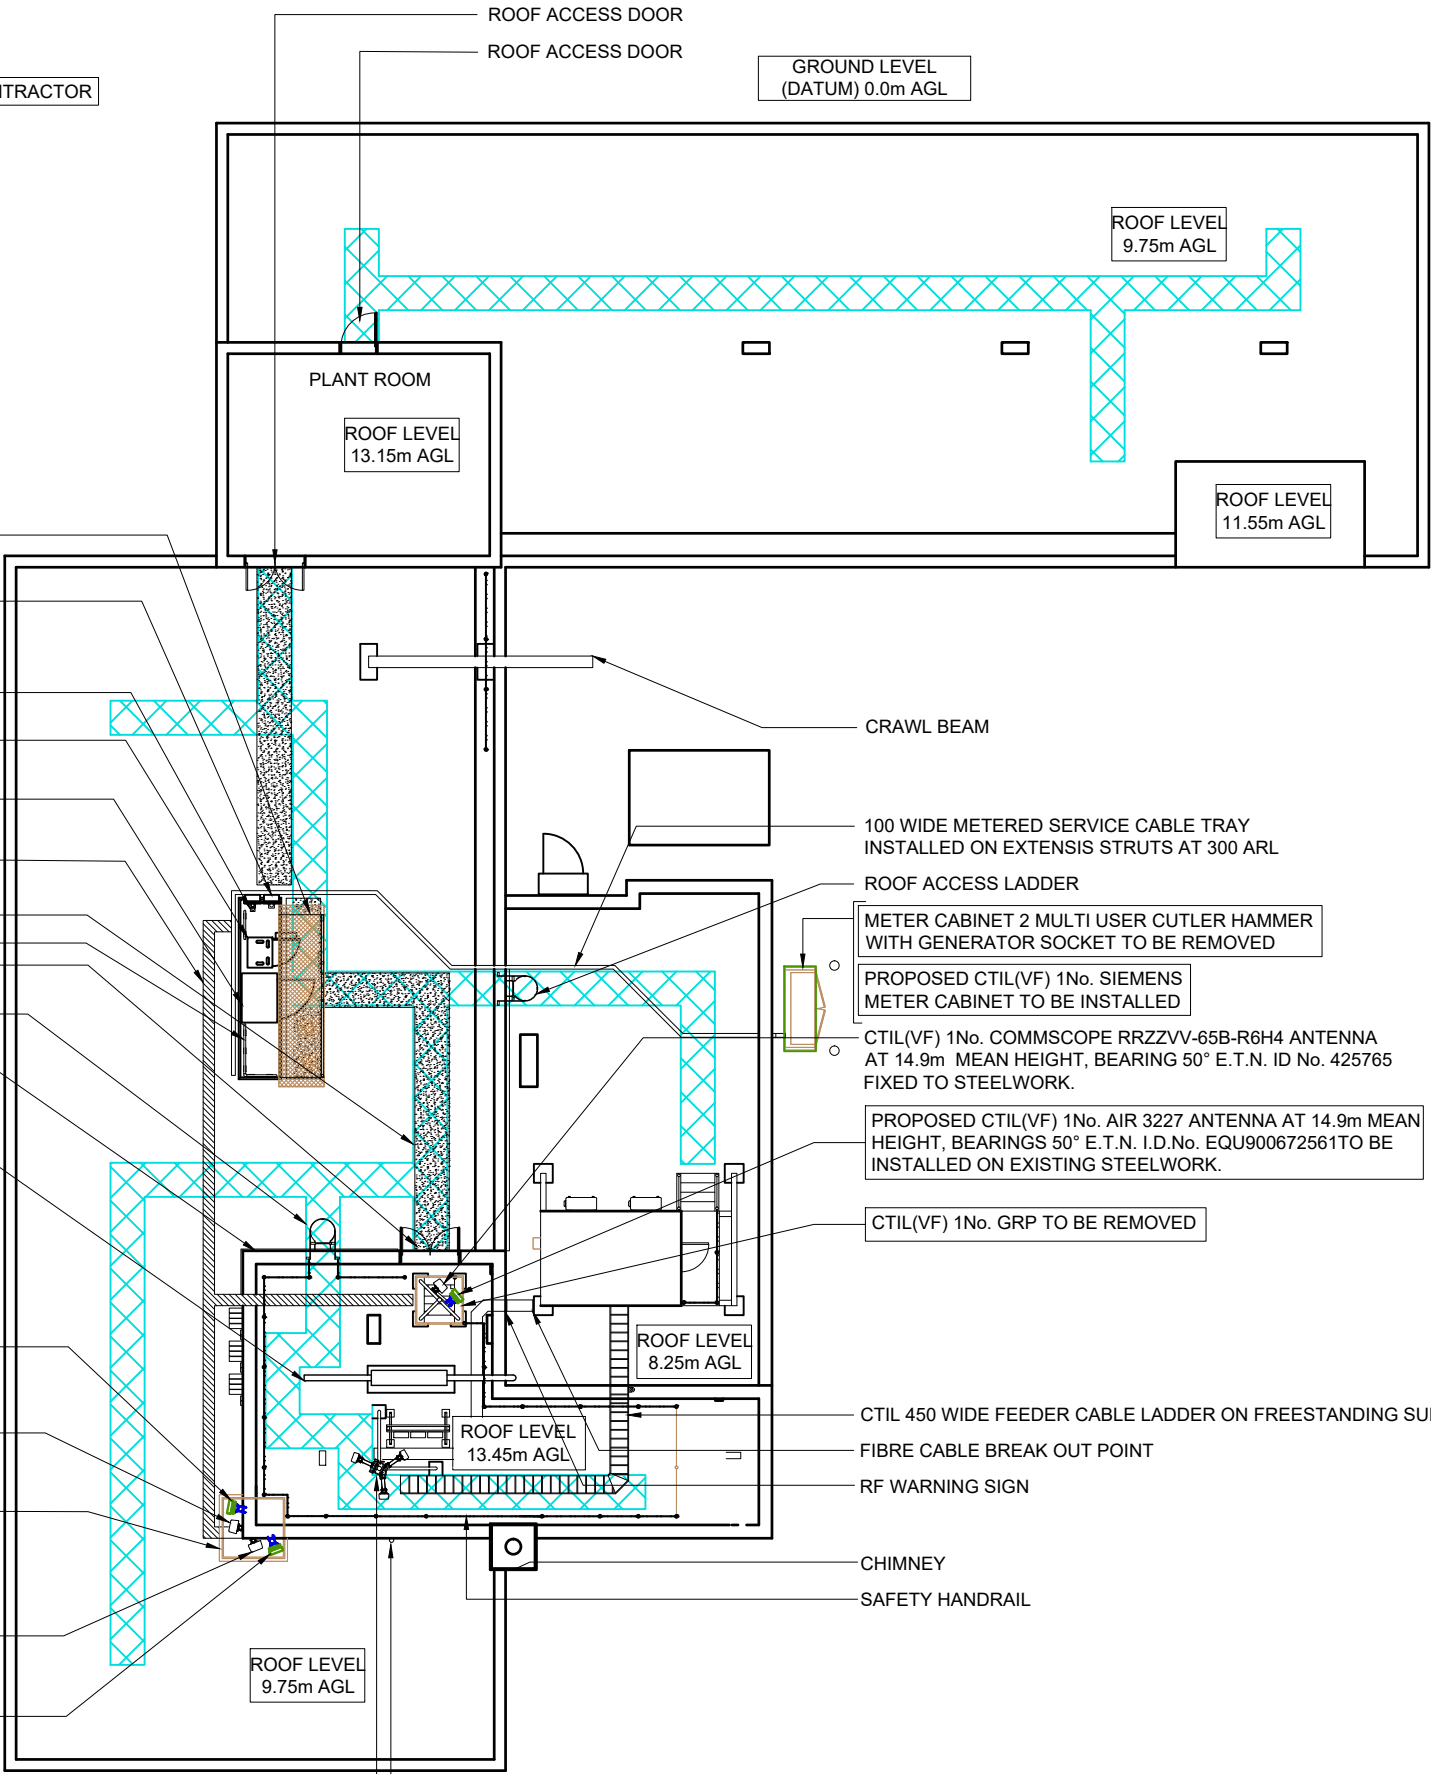

SITE PLAN
(PROPOSED)
SCALE 1:200

FEINT DETAILS INDICATE LOCATIONS RESERVED FOR OTHER PROPOSALS WHICH MAY BE THE SUBJECT OF SEPARATE APPLICATIONS

PROJECT No. COM-0020406

CSID 14356228

VFID 1544_27

CSR 37098

CELL No. 1544VF

BT SKYLINE No.

NZ0010

24 PROJ No. COM-0020406 MAJOR AMEND 20/07/23 HFC HFC

23 PROJ No. COM-0020406 PLANNING ISSUE 05/10/22 HFC HFC

22 PROJ No. COM-0018460 PLANNING ISSUE 10/03/22 GBC GBC

21 PROJ No. 239964 MINOR AMENDS 17/06/21 GBC GBC

20 PROJ No. 239964 PLANNING ISSUE 20/05/21 GBC GBC

ISS REVISION DATE DRN APP

cellnex
driving telecom connectivity

CELLNEX UK
R+, 4TH FLOOR, 2 BLA GRAVE STREET, READING, RG1 1AZ
Tel. 020 4526 8553

SITE No 166663

MUSWELL HILL ATE

GRAND AVENUE

LONDON

GREATER LONDON 1

N10 3AY

NGR TQ 28430 89360

OS GRID 528430 189360

TITLE

SITE PLAN

PROPOSED

CTIL (VF)

SCALE 1:200

DRAWN IM 01/06/11

APPROVED HFC 20/07/23

DRG No. Sheet 2 of 3 Rev

166663-22-110-MD024 24