


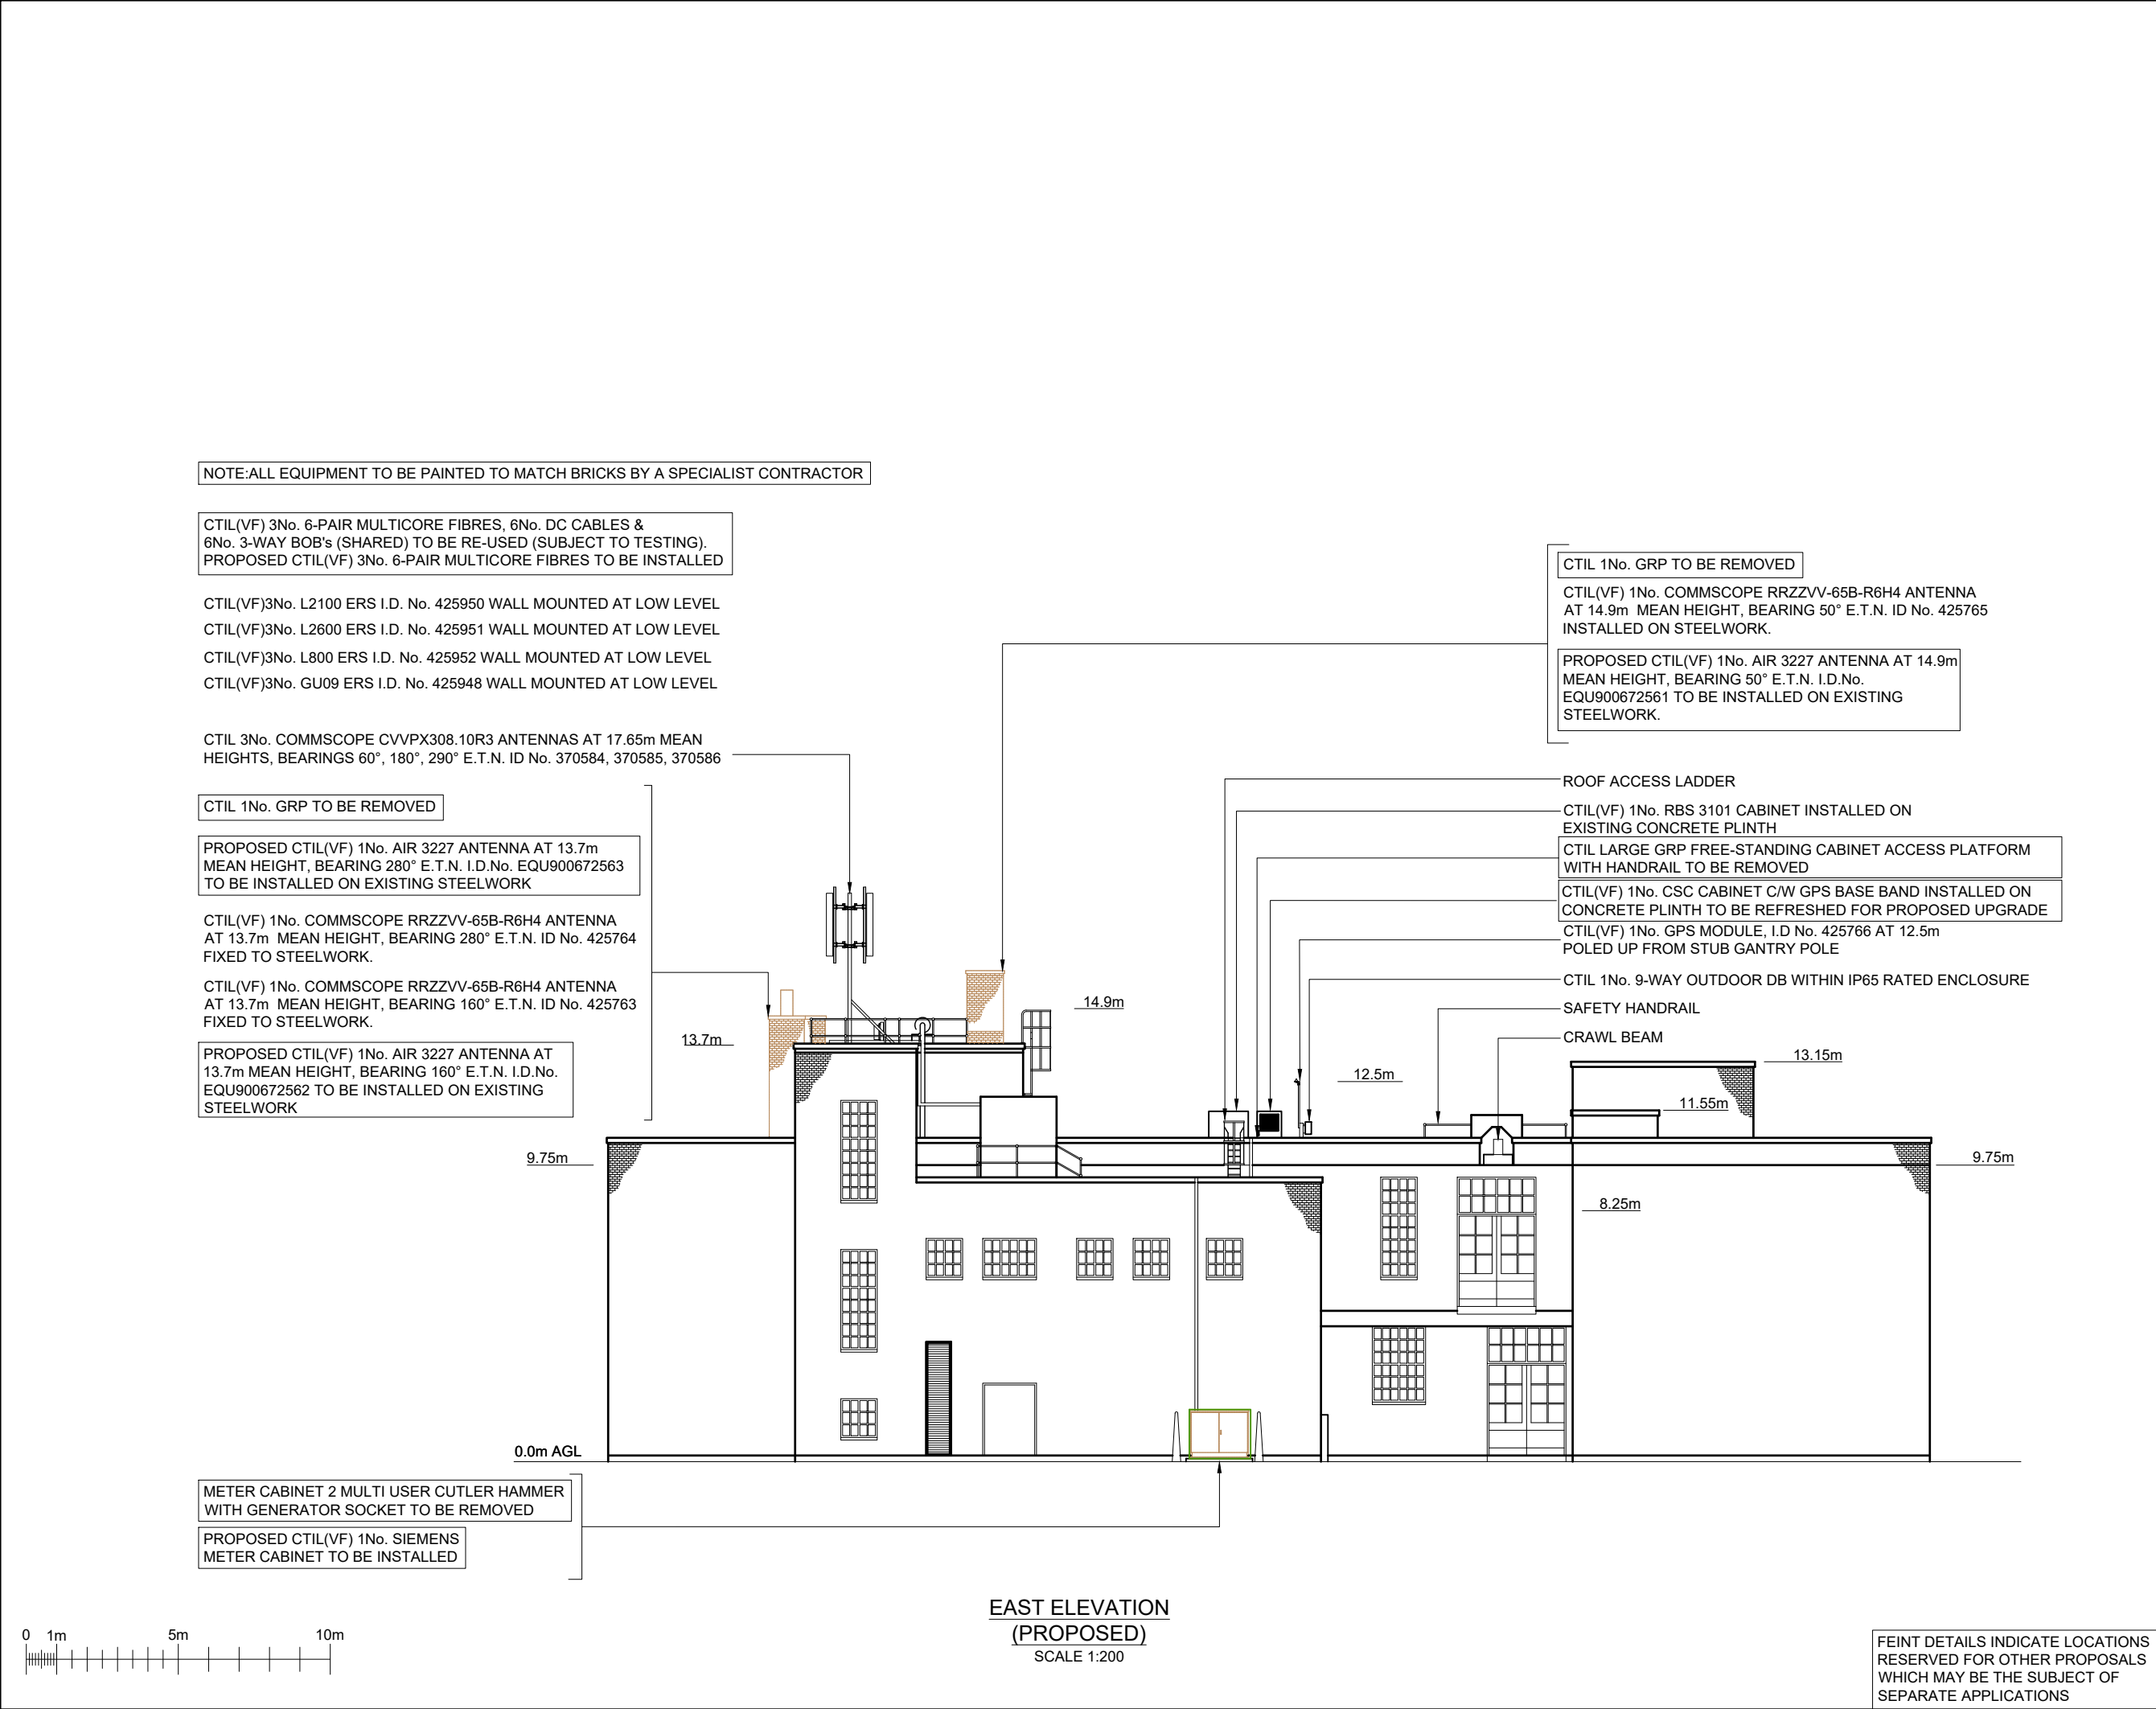

©2020 Cellnex
All rights reserved. No part of this publication may be reproduced, stored in a retrieval system or transmitted in any form or by any means (Electronic, Mechanical, Photocopying, Recording or otherwise), without the prior written consent of the Company.

NOTES				
PROJECT No.		COM-0020406		
CSID	14356228			
VFID	1544_27			
CSR	37098			
CELL No.	1544VF			
BT SKYLINE No.				
NZ0010				
24	PROJ No COM-0020406 MAJOR AMEND	20/07/23	HFC	HFC
23	PROJ No COM-0020406 PLANNING ISSUE	05/10/22	HFC	HFC
22	PROJ No COM-0018460 PLANNING ISSUE	10/03/22	GBC	GBC
21	PROJ No 239964 MINOR AMENDS	17/06/21	GBC	GBC
20	PROJ No 239964 PLANNING ISSUE	20/05/21	GBC	GBC
ISS	REVISION	DATE	DRN	APP
 CELLNEX UK R+, 4TH FLOOR, 2 BLA GRAVE STREET, READING, RG1 1AZ Tel. 020 4526 8553				
SITE No 166663 MUSWELL HILL ATE GRAND AVENUE LONDON GREATER LONDON 1 N10 3AY				
NGR		TQ 28430 89360		
OS GRID		528430 189360		
TITLE EAST ELEVATION PROPOSED CTIL (VF)				
SCALE		1:200		
DRAWN	IM	01/06/11		
APPROVED	HFC	20/07/23		
DRG No.		Sheet 2 of 12		Rev
166663-22-160-MD024				24