

DISCLAIMER:

All the Drawings and/or Specification for this project are for the purpose of obtaining Town Planning and/or Building Regulation approval only. It is the owners responsibility to serve Party Wall Notice on any adjoining owner under the requirements of the Party Wall Act 1966. All dimensions to be verified on site prior to the commencement of any work or the production of any shop drawing. This drawing is to be read in conjunction with all related drawings and any other relevant information. Structural work to be in accordance with Structural Engineers details, specification and calculations. To be appointed by Client prior to any demolition or structural works including foundations.

NOTES:


SCHEDULE OF FINISHES.

WALL: Rendered walling with brickwork plinth to match existing.

ROOF: Felted Flat Roof


DOORS/WINDOWS:UPVC to match existing.

RAINWATER GOODS: uPVC to match existing.

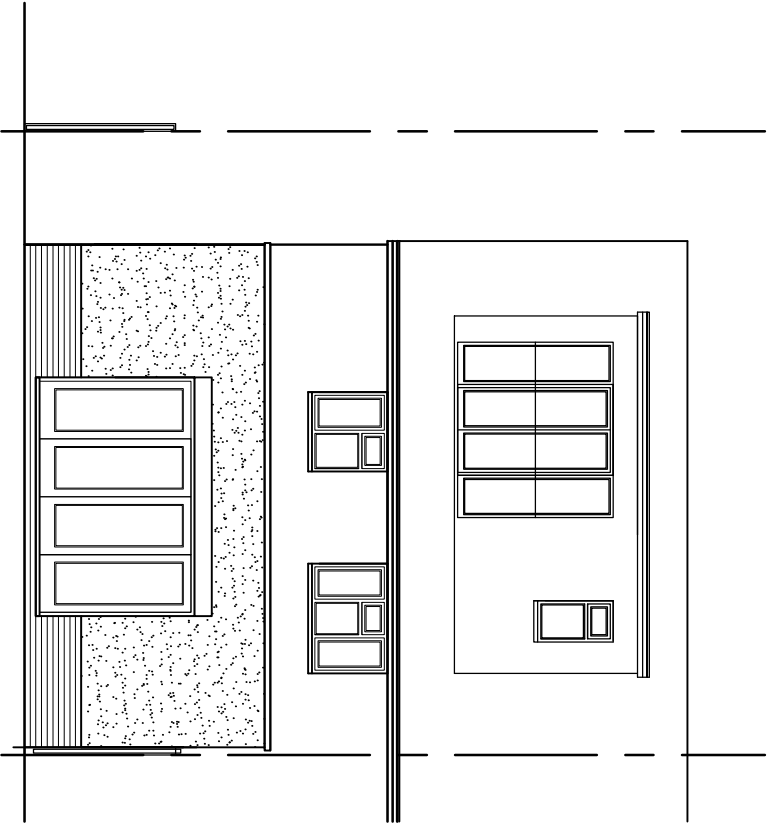


PROPOSED REAR ELEVATION

0 0.5 1.0 2 3 4 5 metres

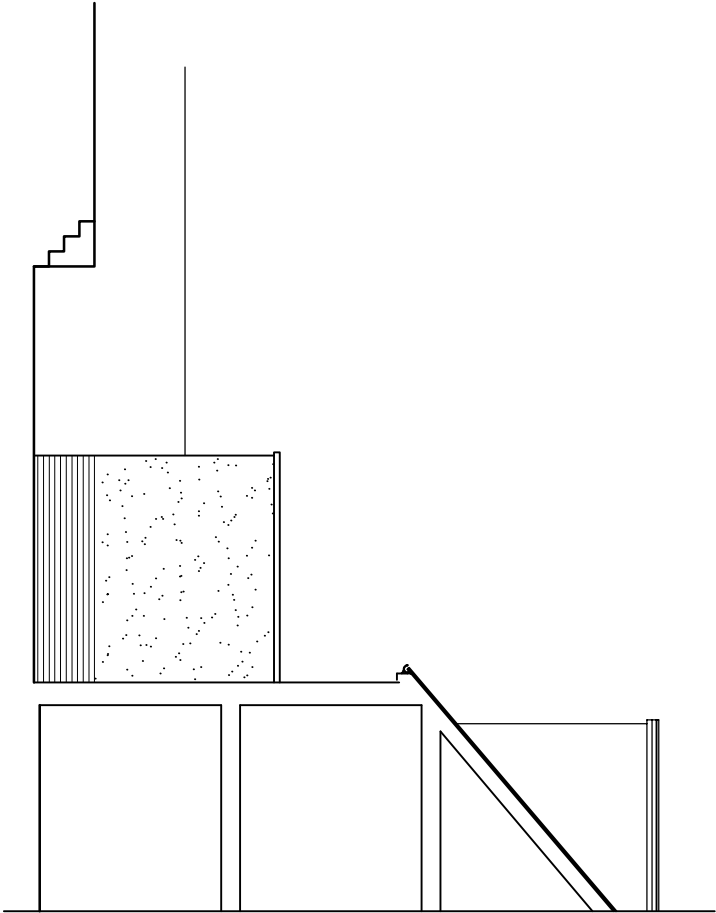

PROPOSED SIDE ELEVATION

0 0.5 1.0 2 3 4 5 metres

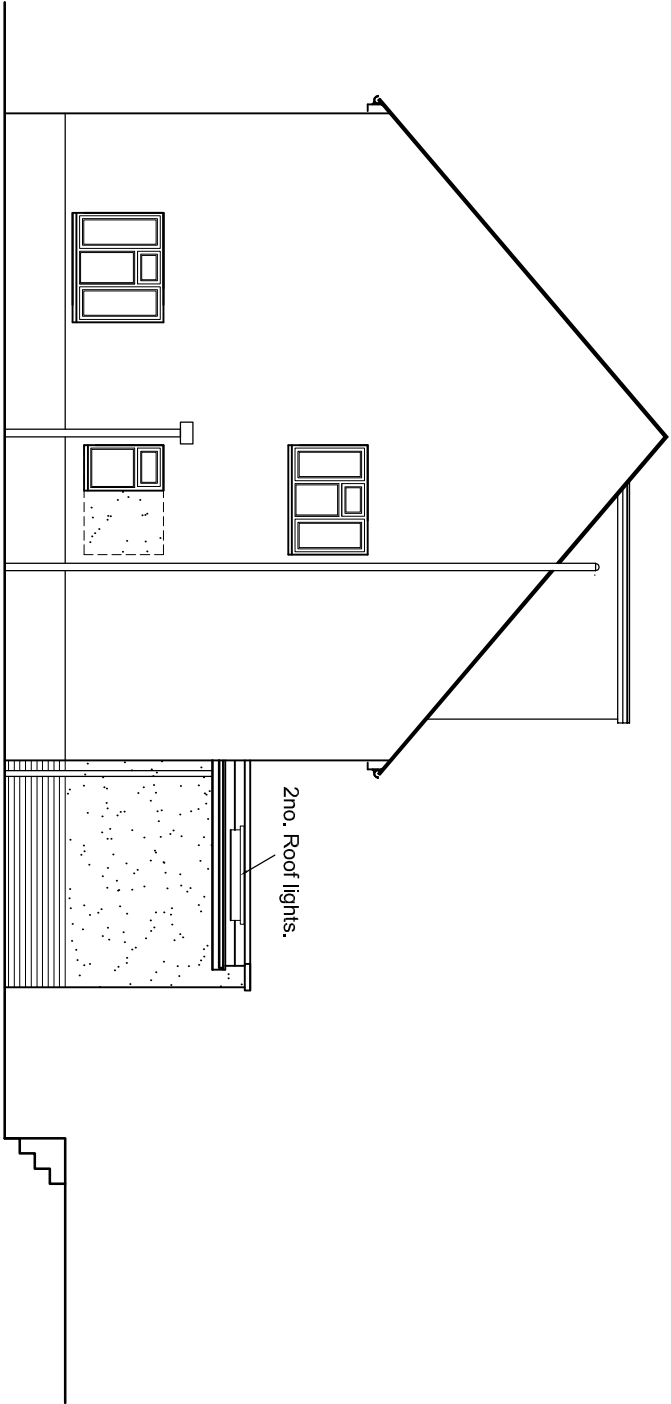

PROPOSED SIDE ELEVATION

Rev	Date	Description
-----	------	-------------

Project:	PROPOSED SINGLE STOREY REAR EXTENSION	
Drawing Title:	PROPOSED ELEVATIONS	
Address:	78 DURNSFORD ROAD HARINGEY N11 2EJ	
Scale:	1:100 @ A3	
Date:	JUN 2023	
Drawing Number:	2306/05	
Client:	Mr S BURGESS	