


DISCLAIMER:
All the Drawings and/or Specification for this project are for the purpose of obtaining Town Planning and/or Building Regulation approval only.
It is the owners responsibility to serve Party Wall Notice on any adjoining owner under the requirements of the Party Wall Act 1986.
All dimensions to be verified on site prior to the commencement of any work or the production of any shop drawing.
This drawing is to be read in conjunction with all related drawings and any other relevant information.
Structural work to be in accordance with Structural Engineers details, specification and calculations. To be appointed by Client prior to any demolition or structural works including foundations.

NOTES:

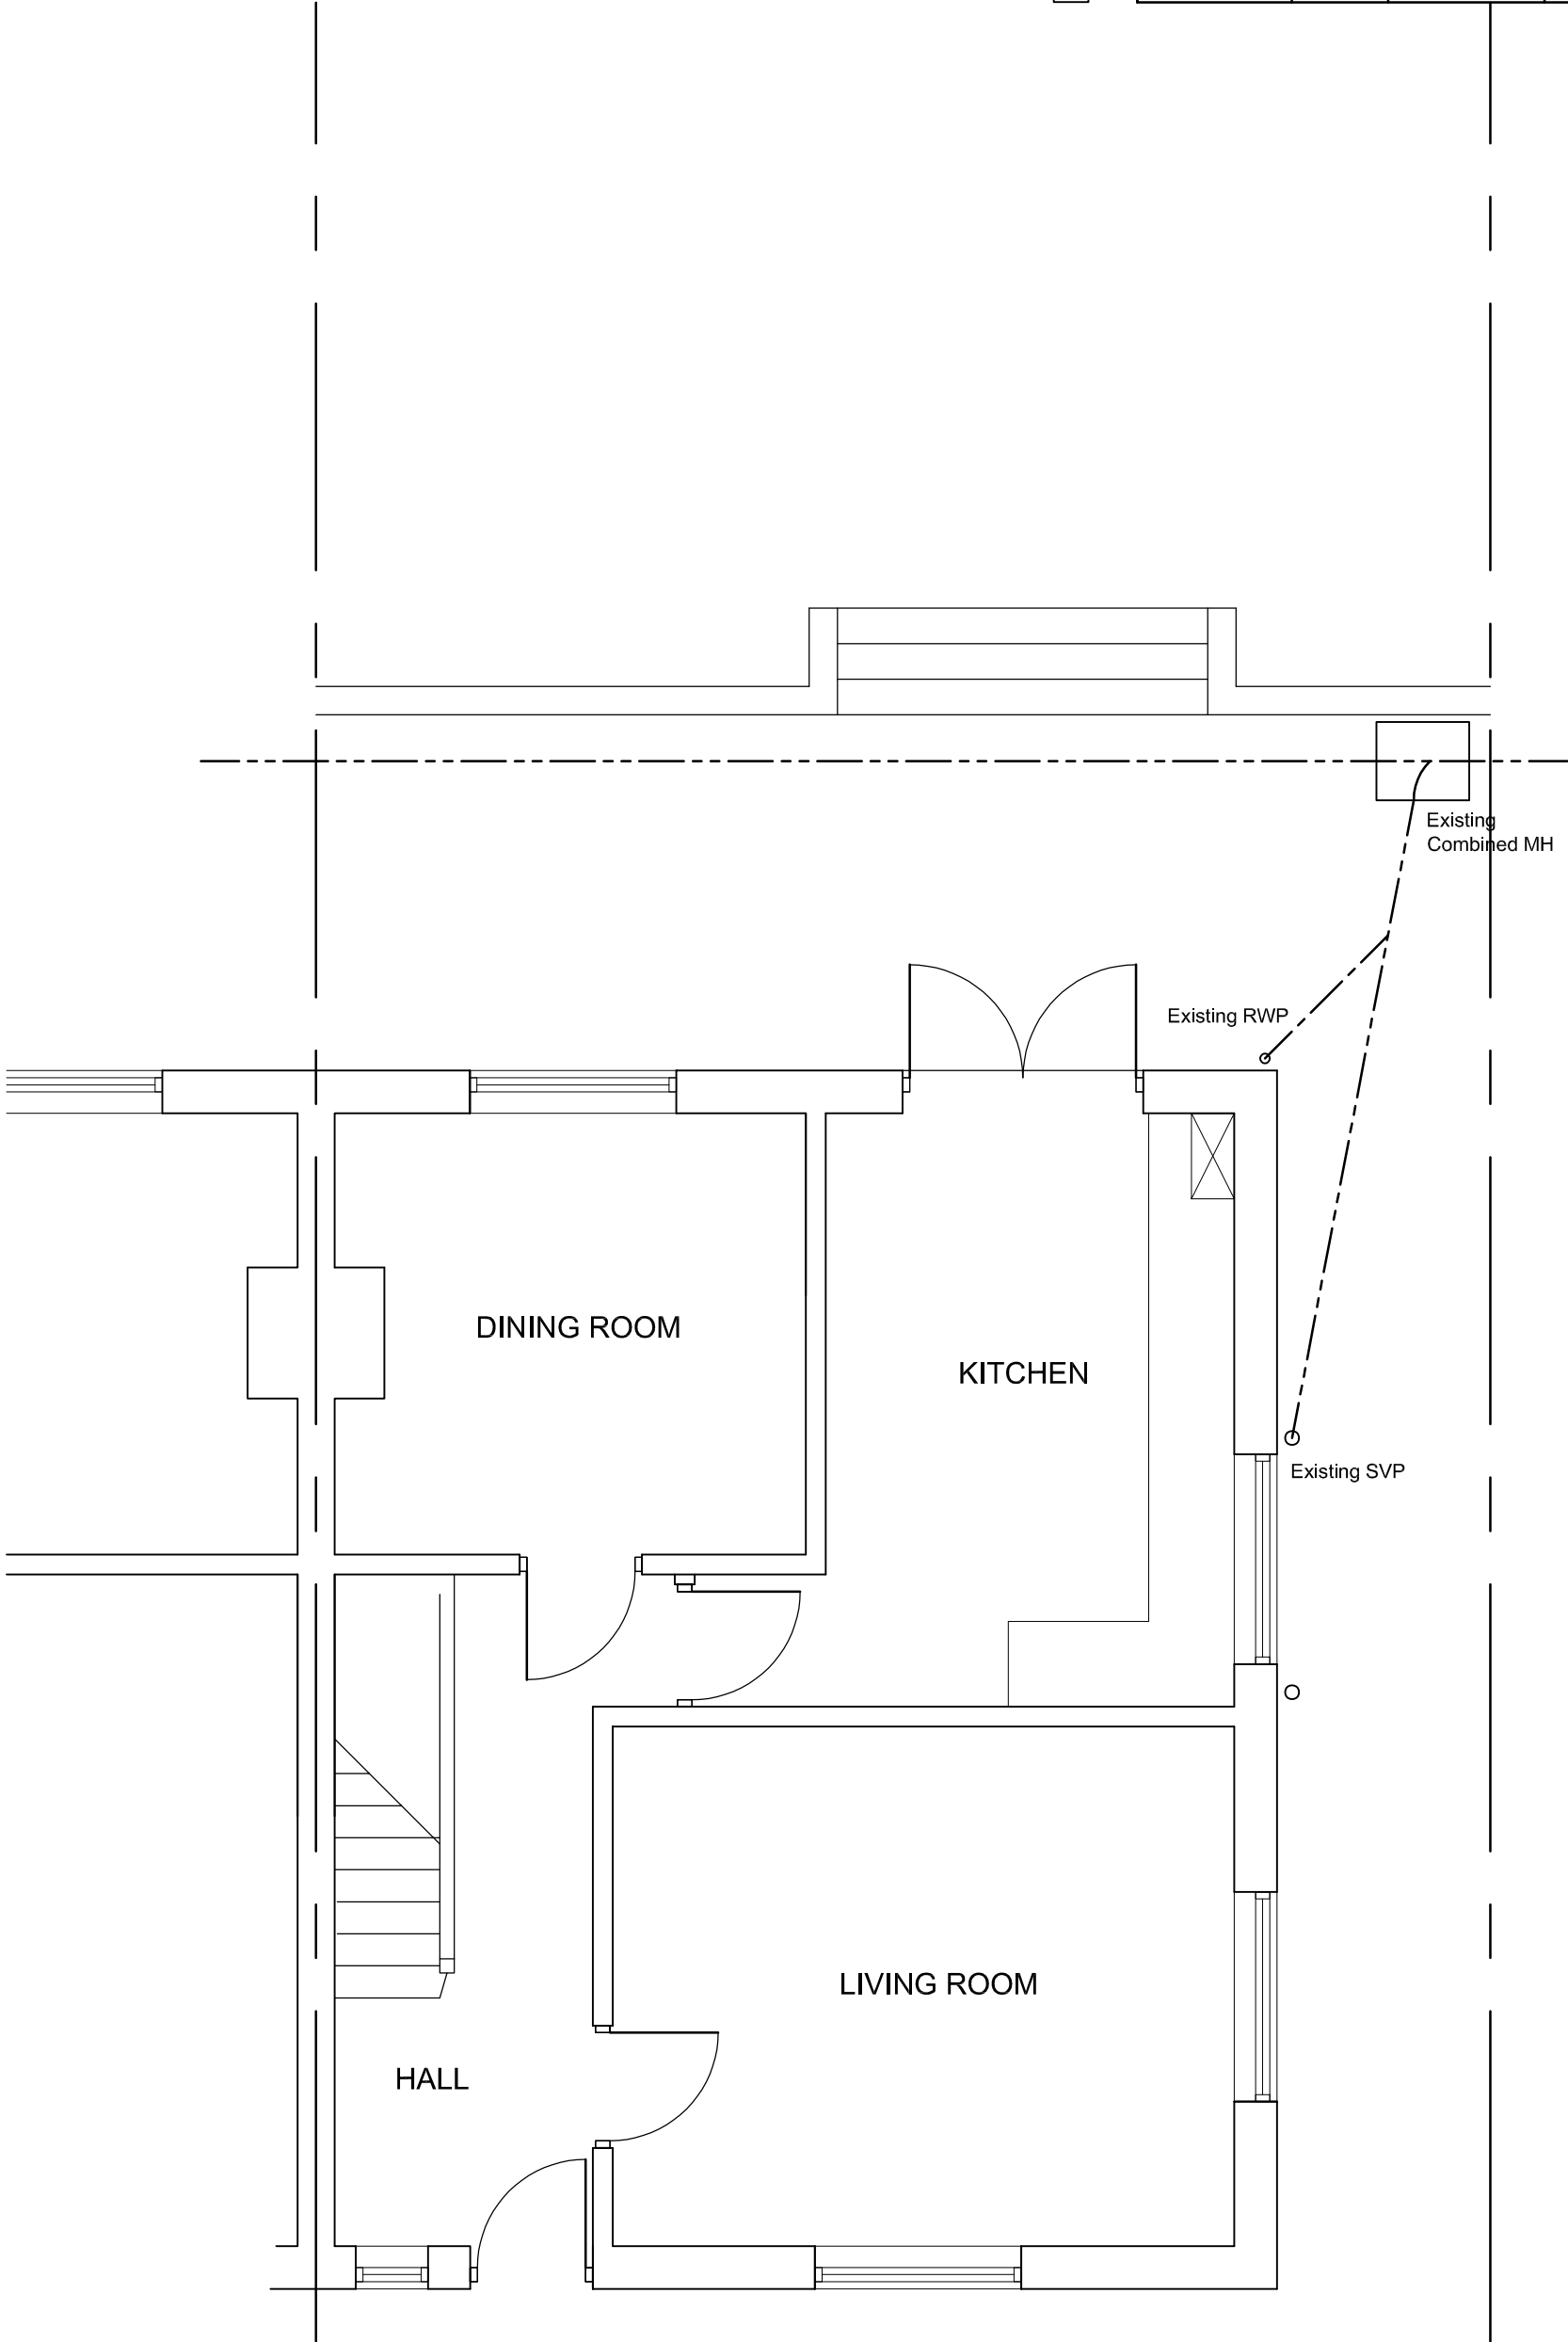

EXISTING GROUND FLOOR PLAN



Rev	Date	Description
Project: PROPOSED SINGLE STOREY REAR EXTENSION		
Drawing Title: EXISTING GROUND FLOOR PLAN		
Address: 78 DURNSFORD ROAD HARINGEY N11 2EJ		
Scale: 1:50 @ A3		
Date: JUN 2023		
Drawing Number: 2306/02		
Client: Ms S BURGESS		