



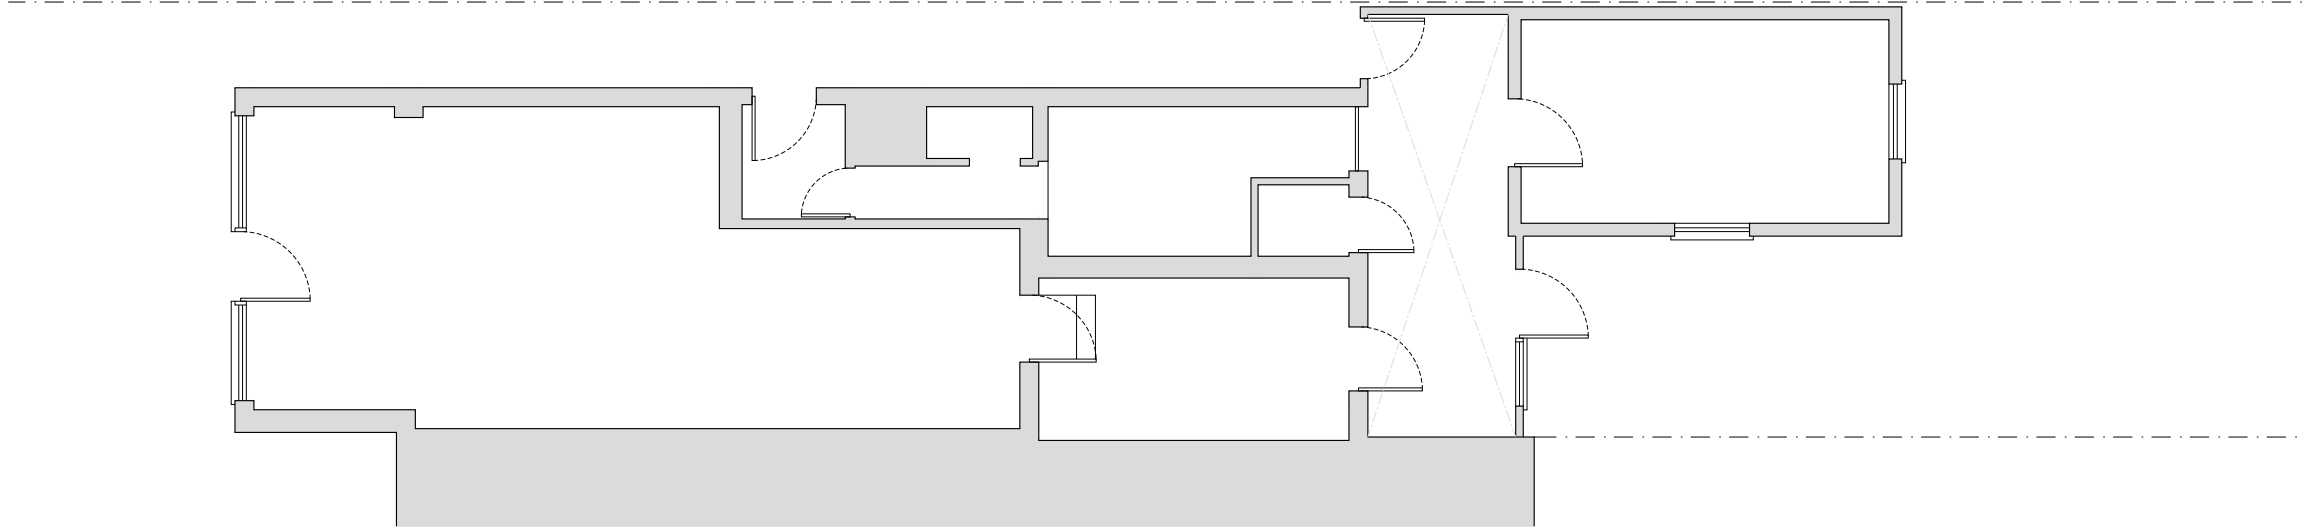

1
PL-001

EXISTING
GROUND FLOOR PLAN
SCALE@A1 1:50 SCALE@A3 1:100

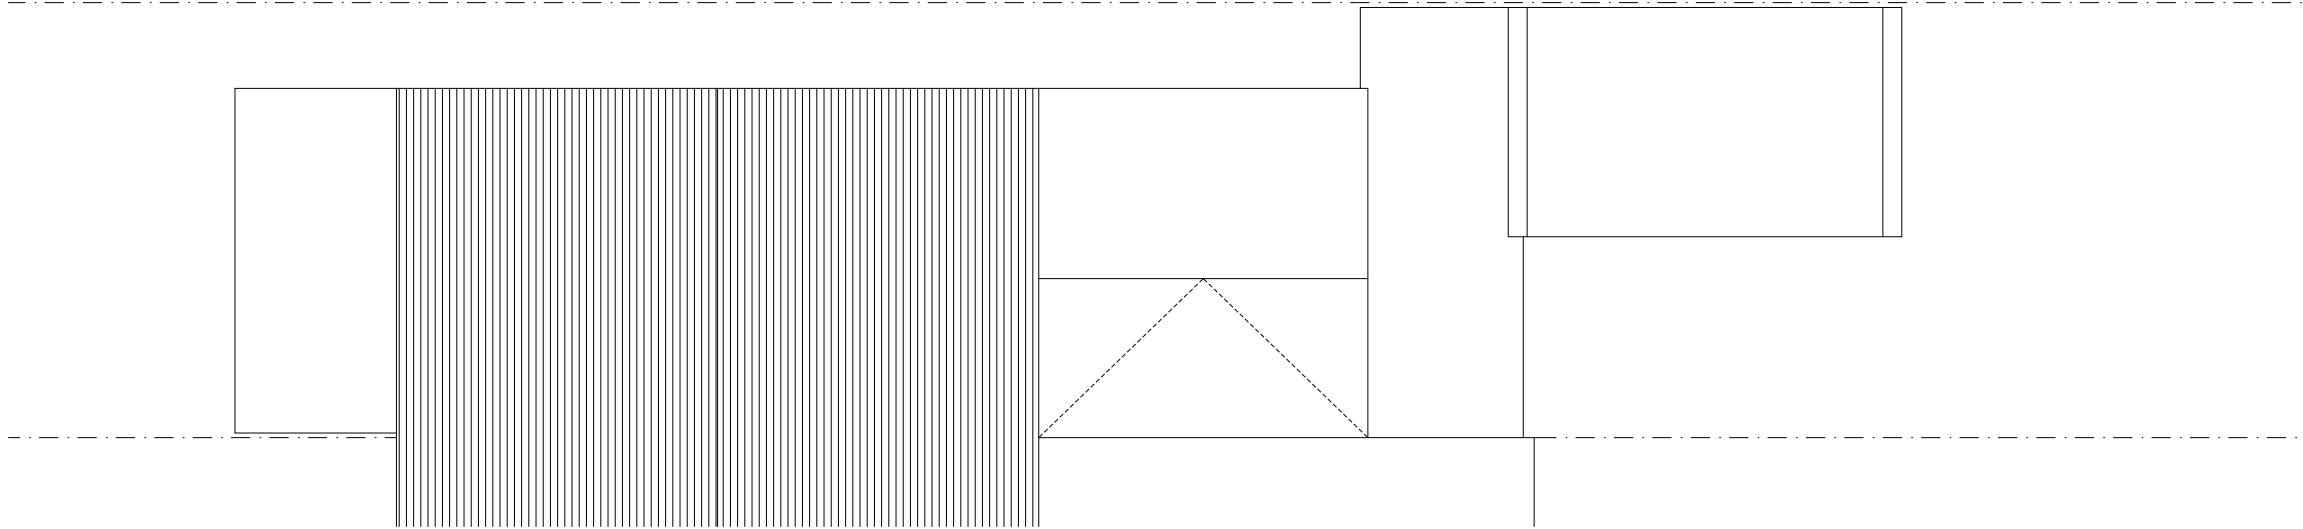

2
PL-000

EXISTING
ROOF PLAN
SCALE@A1 1:50 SCALE@A3 1:100

REVISIONS				NOTES
NO.	DATE	CHANGES	BY	
				This drawing which is the property of MSK DESIGN Limited is the subject of Intellectual Property Rights including copyright and design right and shall not be reproduced, copied, loaned or submitted to any other party without the written consent of MSK DESIGN Limited.
				Do not scale from drawings. Only numbered dimensions to be taken. All dimensions to be checked on site.
				Any discrepancies to be reported to MSK DESIGN Limited, prior to setting out or ordering any materials.

KEY PLAN

MSK DESIGN LTD


230 HIGH STREET
HIGH BARNET, HERTFORDSHIRE
LONDON, EN5 5TD

020 3962 4480
www.mskdesign.co.uk
info@mskdesign.co.uk


Registered company number: 6044594




PROJECT	173 Philip Lane, London	PROJECT REF
CLIENT	Existing Ground Floor Plan	REV.
DRAWING TITLE	Roof Plan	DWG. NO.
DATE	15.06.2023	PL-000
SCALE@A1	1:50	DRAWN BY AR
SCALE@A3	1:100	CHECKED BY MK

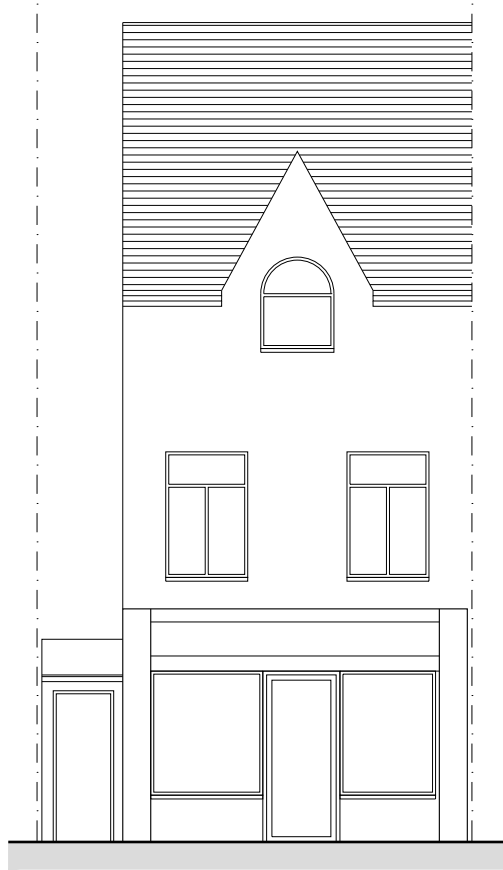


1 EXISTING
FRONT ELEVATION
PL-001 SCALE@A1 1:50 SCALE@A3 1:100

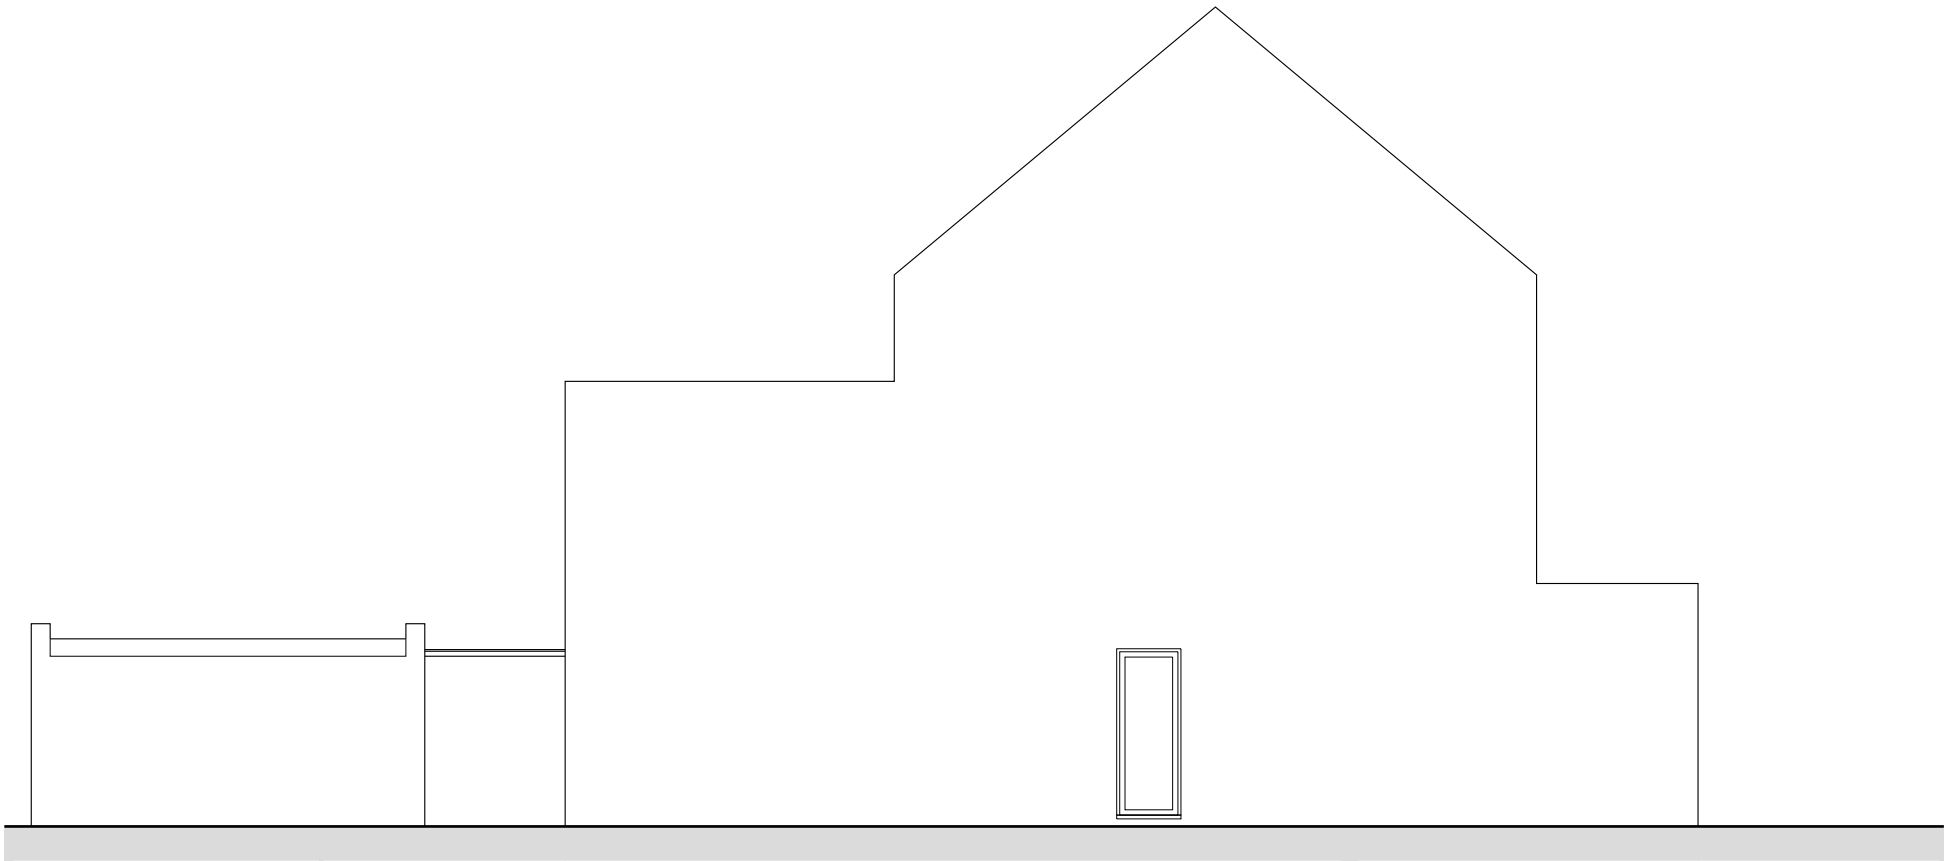

3 EXISTING
SIDE ELEVATION
PL-001 SCALE@A1 1:50 SCALE@A3 1:100

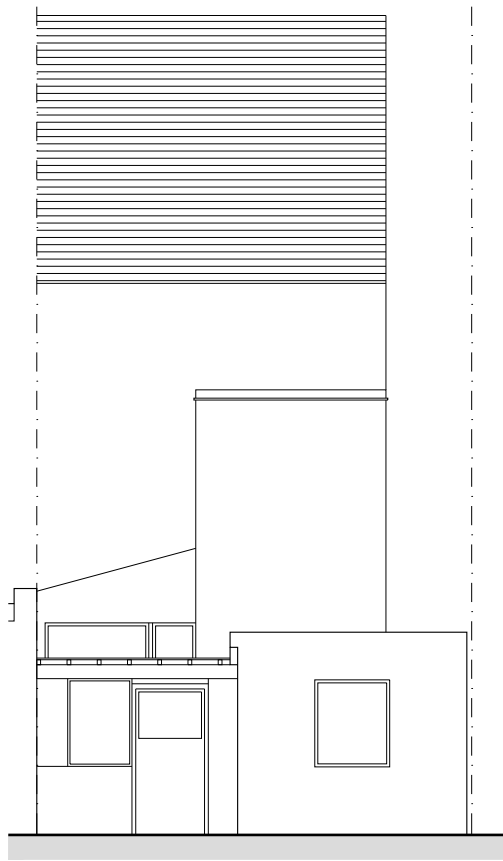

2 EXISTING
REAR ELEVATION
PL-001 SCALE@A1 1:50 SCALE@A3 1:100

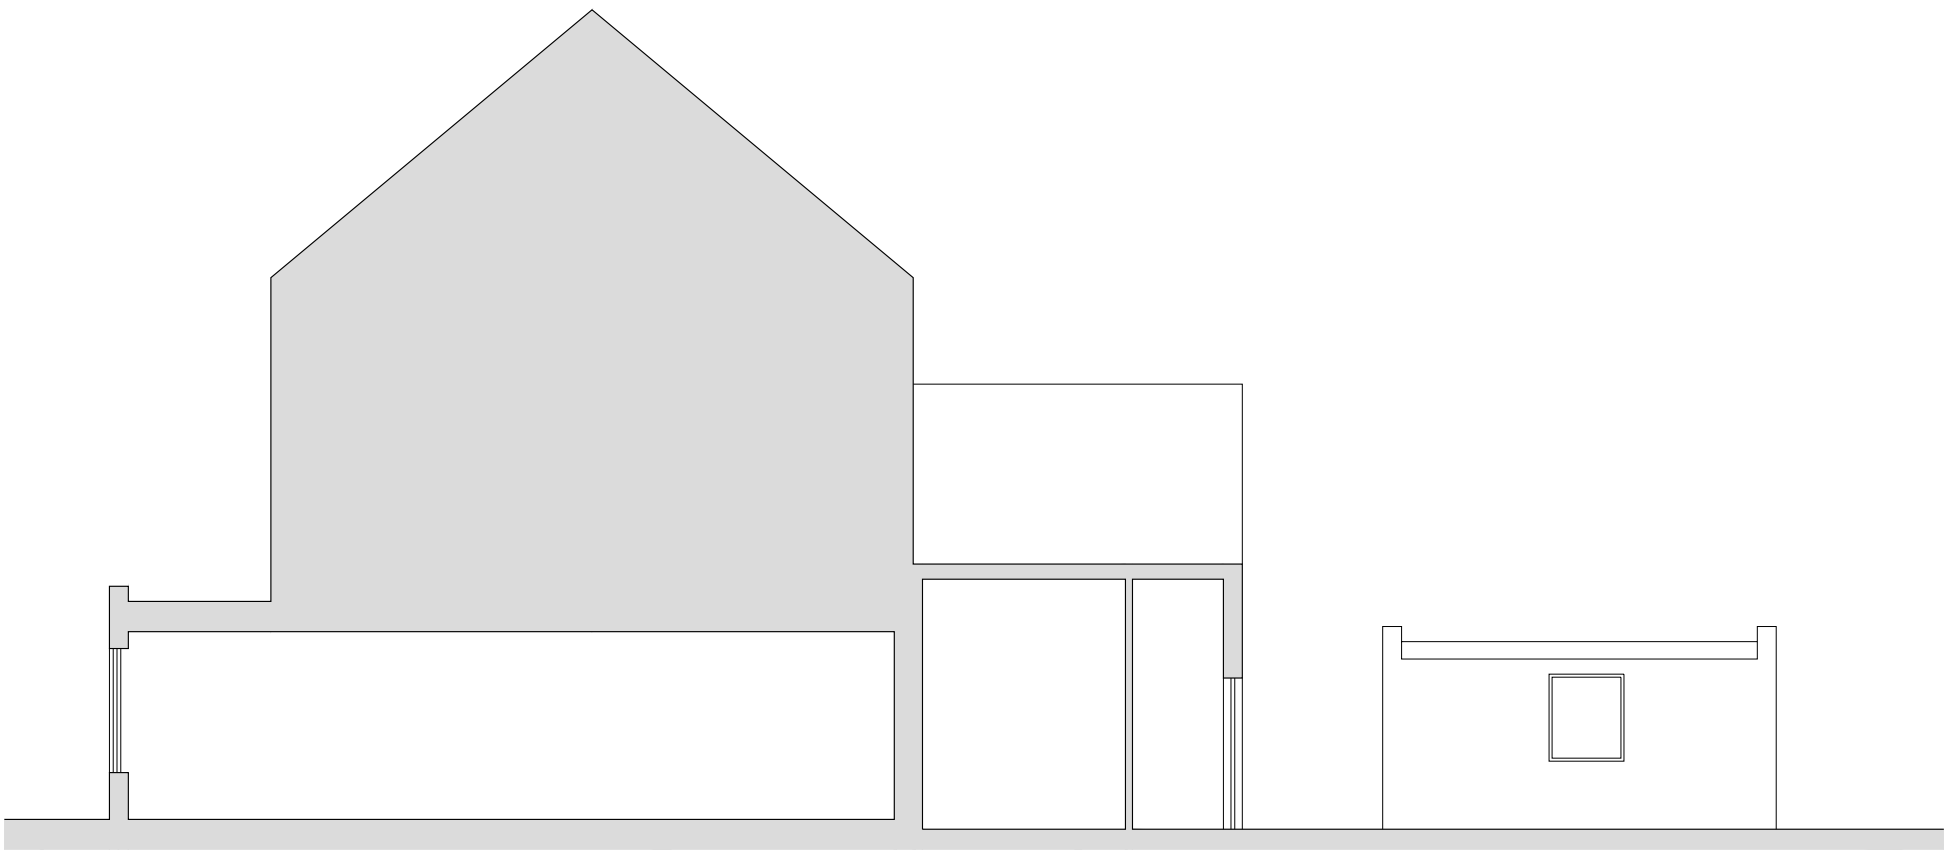

4 EXISTING
SECTION
PL-001 SCALE@A1 1:50 SCALE@A3 1:100


REVISIONS			
NO.	DATE	CHANGES	BY

NOTES

This drawing which is the property of MSK DESIGN Limited is the subject of Intellectual Property Rights including copyright and design right and shall not be reproduced, copied, loaned or submitted to any other party without the written consent of MSK DESIGN Limited.

Do not scale from drawings. Only numbered dimensions to be taken. All dimensions to be checked on site.

Any discrepancies to be reported to MSK DESIGN Limited, prior to setting out or ordering any materials.

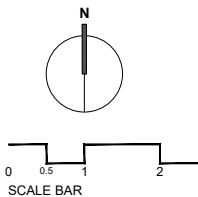

KEY PLAN

MSK DESIGN LTD

230 HIGH STREET
HIGH BARNET, HERTFORDSHIRE
LONDON, EN5 5TD

020 3962 4480
www.mskdesign.co.uk
info@mskdesign.co.uk


Registered company number: 6044594

MSK


PROJECT	173 Philip Lane, London		PROJECT REF
CLIENT			
DRAWING TITLE	Existing Elevations		REV.
DATE	15.06.2023		
SCALE@A1	1:50	DRAWN BY	AR
SCALE@A3	1:100	CHECKED BY	MK

DWG. NO.

PL-001

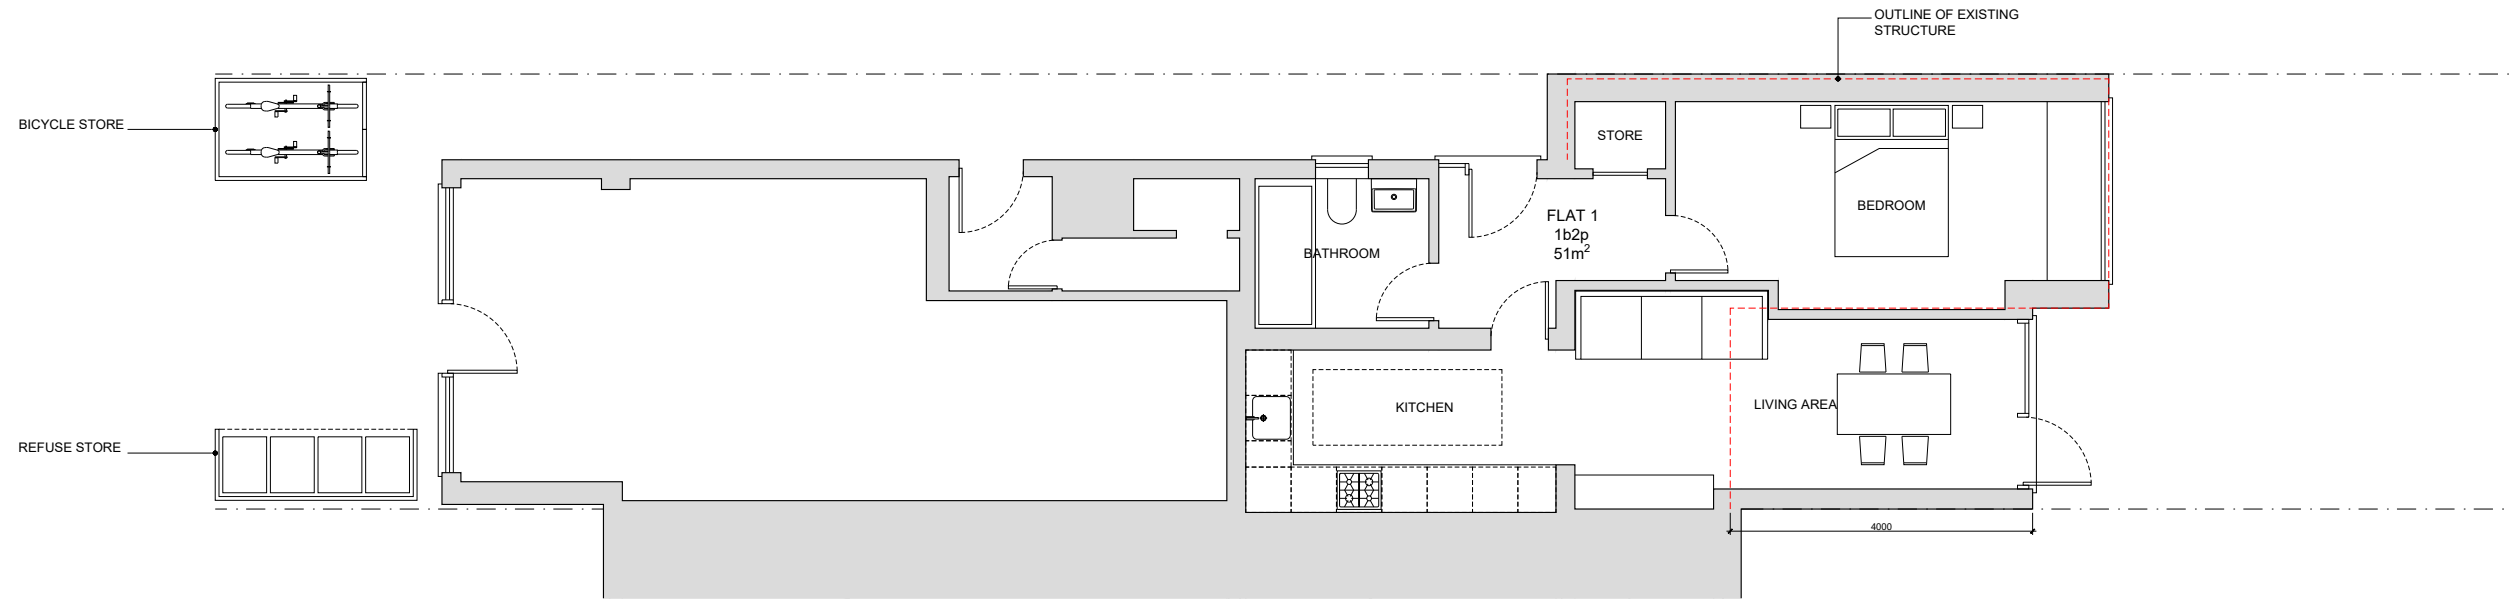

1
PL-010
PROPOSED
GROUND FLOOR PLAN
SCALE@A1 1:50 SCALE@A3 1:100

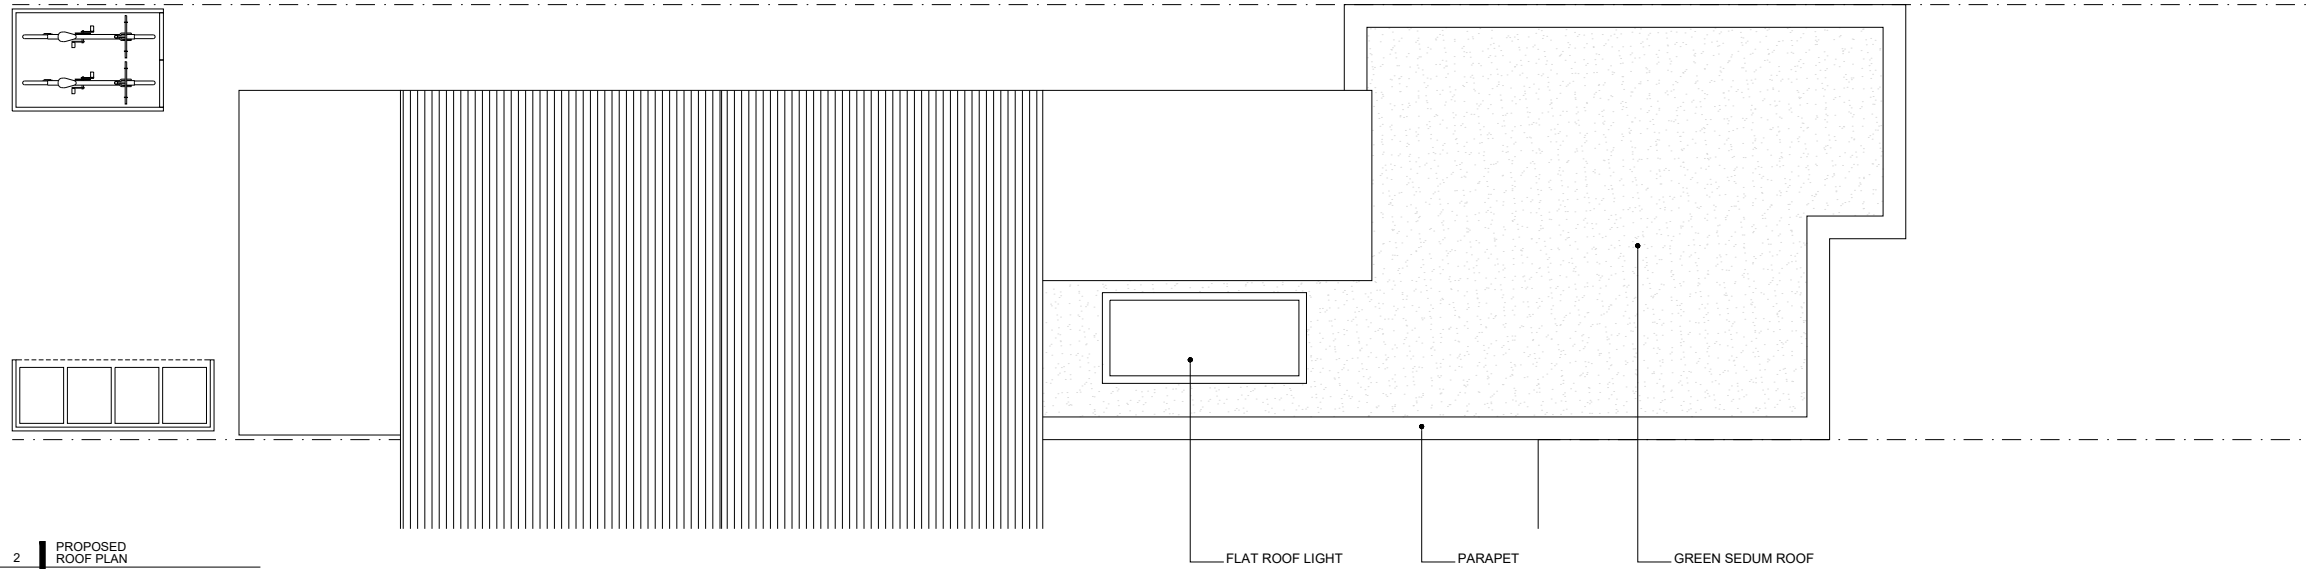

2
PL-010
PROPOSED
ROOF PLAN
SCALE@A1 1:50 SCALE@A3 1:100

REVISIONS			
NO.	DATE	CHANGES	BY

NOTES

This drawing which is the property of MSK DESIGN Limited is the subject of Intellectual Property Rights including copyright and design right and shall not be reproduced, copied, loaned or submitted to any other party without the written consent of MSK DESIGN Limited.

Do not scale from drawings. Only numbered dimensions to be taken. All dimensions to be checked on site.

Any discrepancies to be reported to MSK DESIGN Limited, prior to setting out or ordering any materials.

0 0.5 1 2
SCALE BAR

KEY PLAN

MSK DESIGN LTD





230 HIGH STREET
HIGH BARNET, HERTFORDSHIRE
LONDON, EN5 5TD

020 3962 4480
www.mskdesign.co.uk
info@mskdesign.co.uk

Registered company number: 6044594

MSK

PROJECT	173 Philip Lane, London	PROJECT REF
CLIENT	Proposed Ground Floor Plan	REV.
DRAWING TITLE	Roof Plan	DWG. NO.
DATE	15.06.2023	PL-010
SCALE@A1	1:50	DRAWN BY AR
SCALE@A3	1:100	CHECKED BY MK

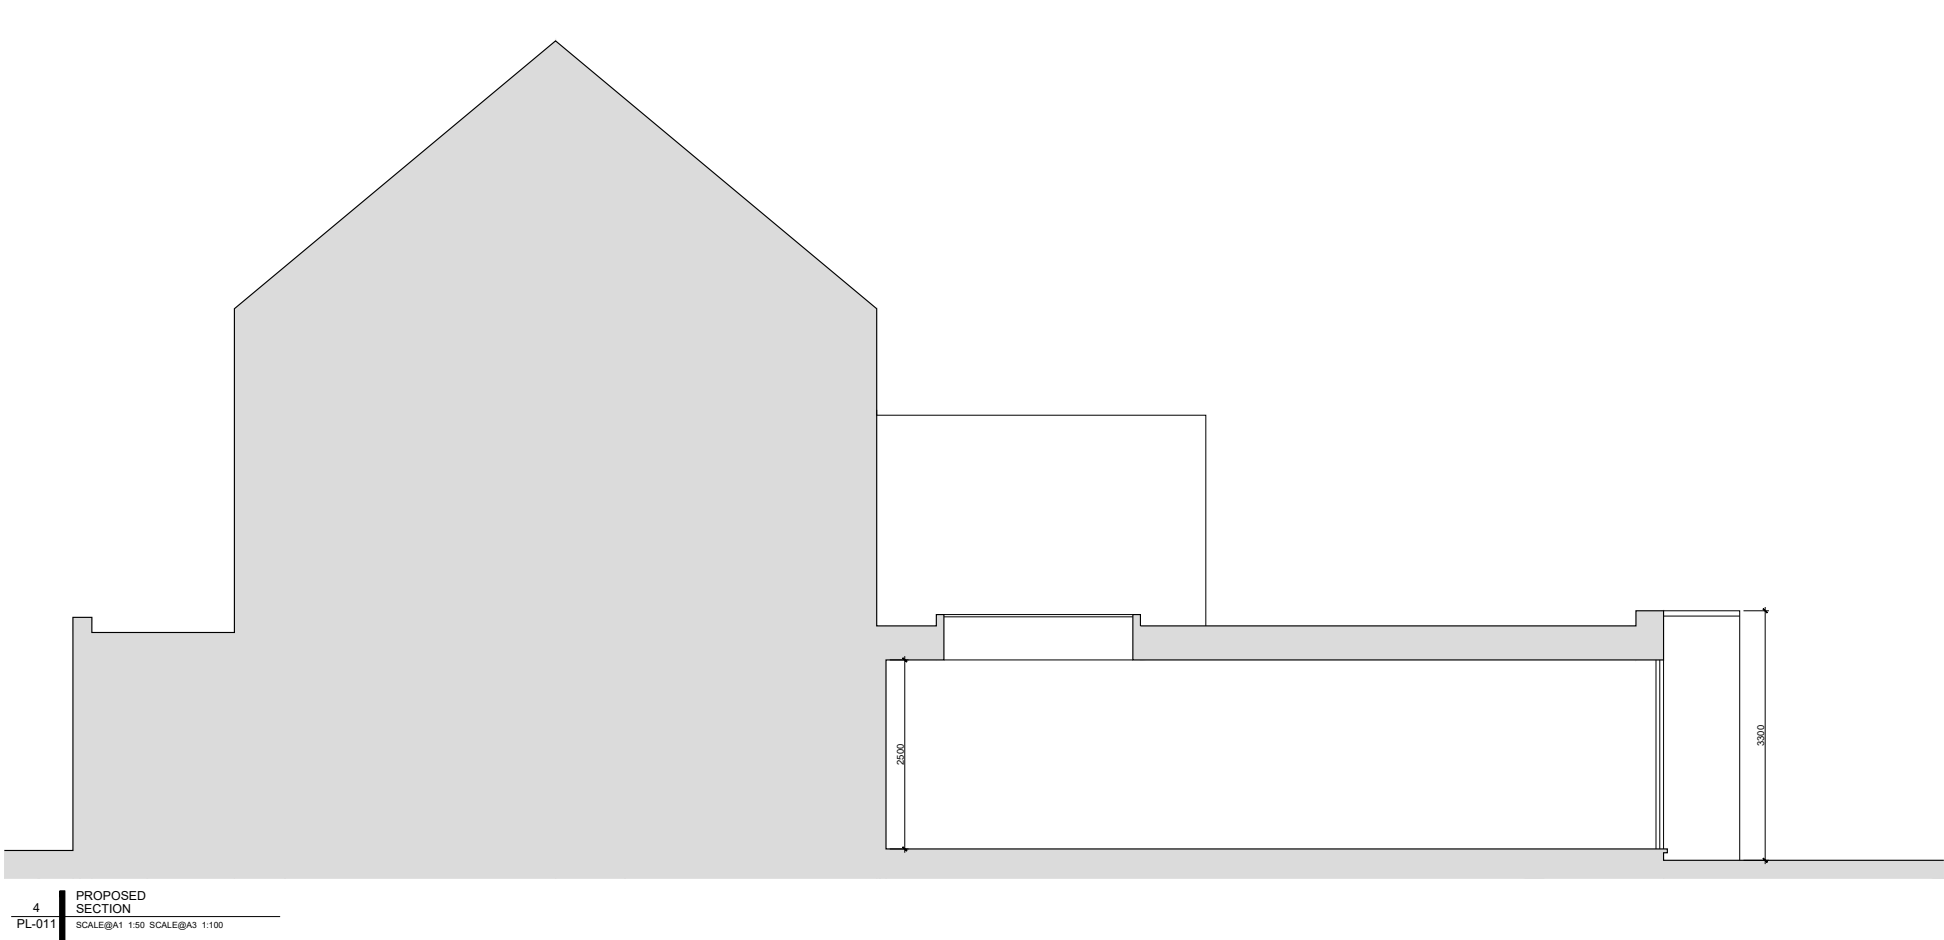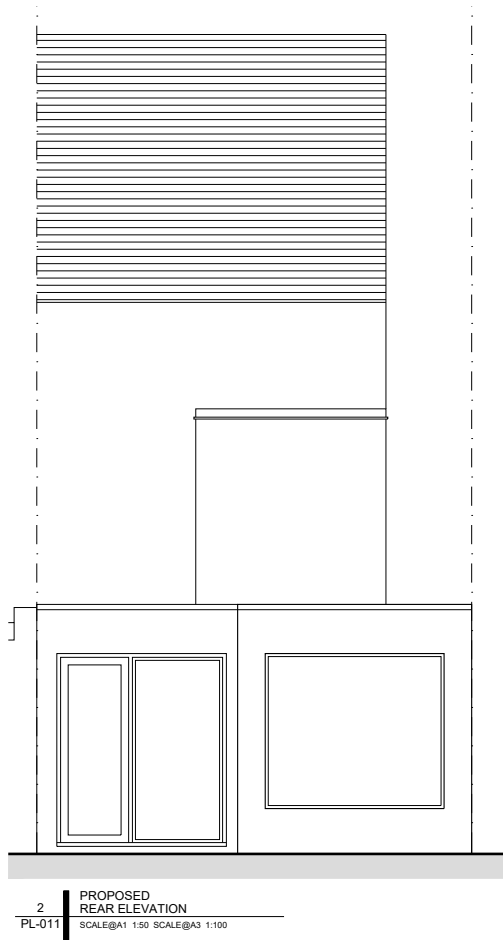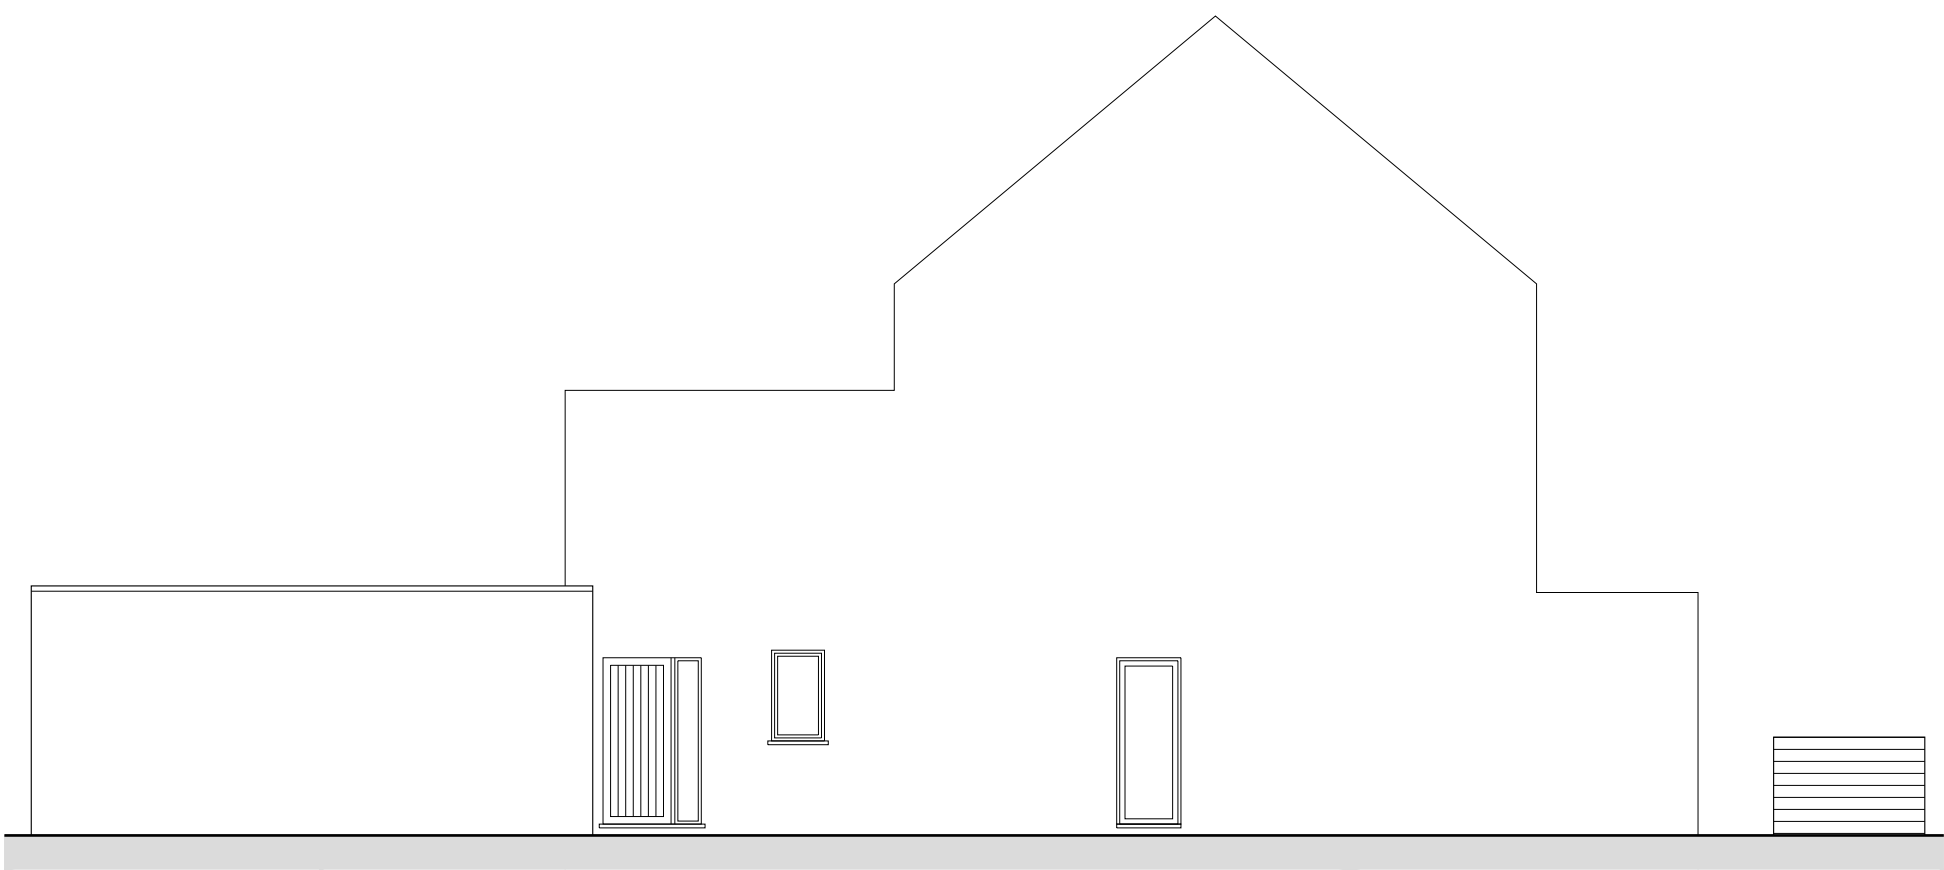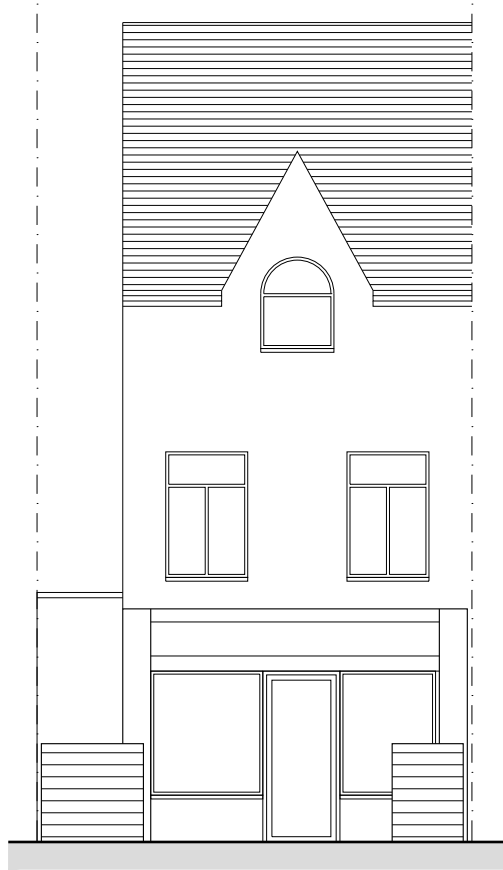


REVISIONS			
NO.	DATE	CHANGES	BY

NOTES

This drawing which is the property of MSK DESIGN Limited is the subject of Intellectual Property Rights including copyright and design right and shall not be reproduced, copied, loaned or submitted to any other party without the written consent of MSK DESIGN Limited.

Do not scale from drawings. Only numbered dimensions to be taken. All dimensions to be checked on site.

Any discrepancies to be reported to MSK DESIGN Limited, prior to setting out or ordering any materials.

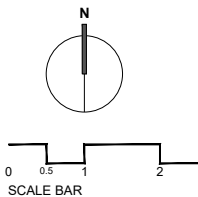

KEY PLAN

MSK DESIGN LTD

230 HIGH STREET
HIGH BARNET, HERTFORDSHIRE
LONDON, EN5 5TD

020 3962 4480
www.msksdesign.co.uk
info@msksdesign.co.uk

Registered company number: 6044594

MSK

PROJECT	173 Philip Lane, London		PROJECT REF
CLIENT			
DRAWING TITLE	Proposed Elevations		REV.
DATE	15.06.2023		
SCALE@A1	1:50	DRAWN BY	AR
SCALE@A3	1:100	CHECKED BY	MK

DWG. NO.

PL-011



1
PL-012

PROPOSED
BLOCK PLAN

SCALE@A1 1:250 SCALE@A3 1:500


REVISIONS			
NO.	DATE	CHANGES	BY

NOTES

This drawing which is the property of MSK DESIGN Limited is the subject of Intellectual Property Rights including copyright and design right and shall not be reproduced, copied, loaned or submitted to any other party without the written consent of MSK DESIGN Limited.

Do not scale from drawings. Only numbered dimensions to be taken. All dimensions to be checked on site.

Any discrepancies to be reported to MSK DESIGN Limited, prior to setting out or ordering any materials.

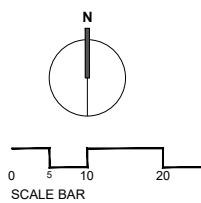

KEY PLAN

MSK DESIGN LTD

230 HIGH STREET
HIGH BARNET, HERTFORDSHIRE
LONDON, EN5 5TD

020 3962 4480
www.msksdesign.co.uk
info@msksdesign.co.uk

Registered company number: 6044594



PROJECT	173 Philip Lane, London	PROJECT REF
CLIENT		
DRAWING TITLE	Proposed Block Plan	REV.
DATE	15.06.2023	DWG. NO.
SCALE@A1		DRAWN BY AR
SCALE@A3	1:500	CHECKED BY MK

PL-012