




PROPOSED

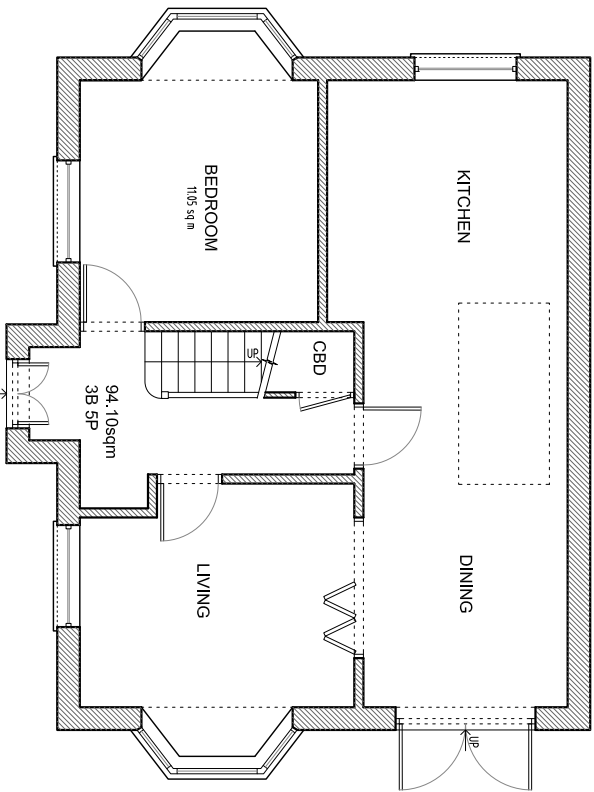


Ground Floor
57.0 sq m

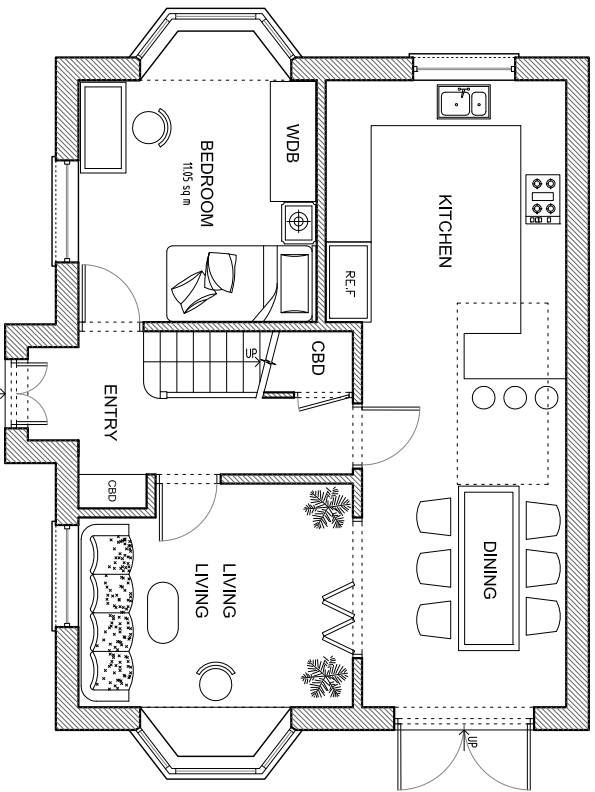


Ground Floor

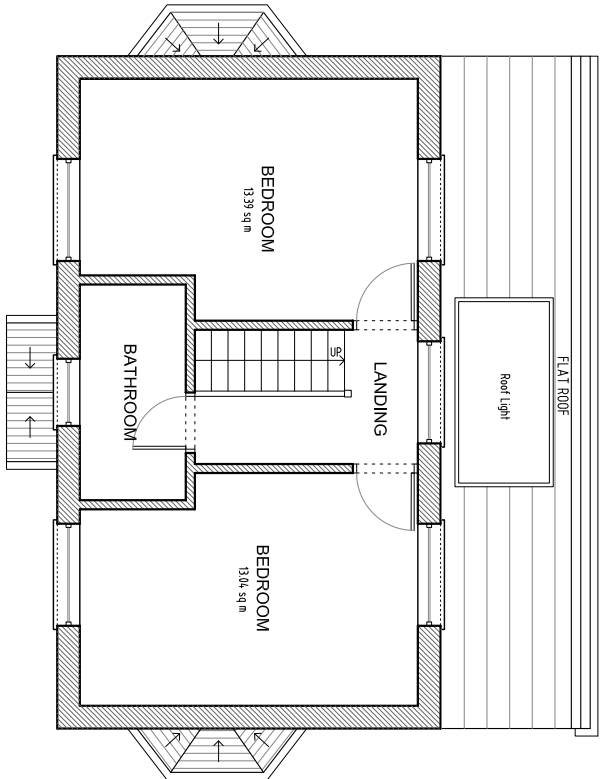

First Floor
37.1 sq m

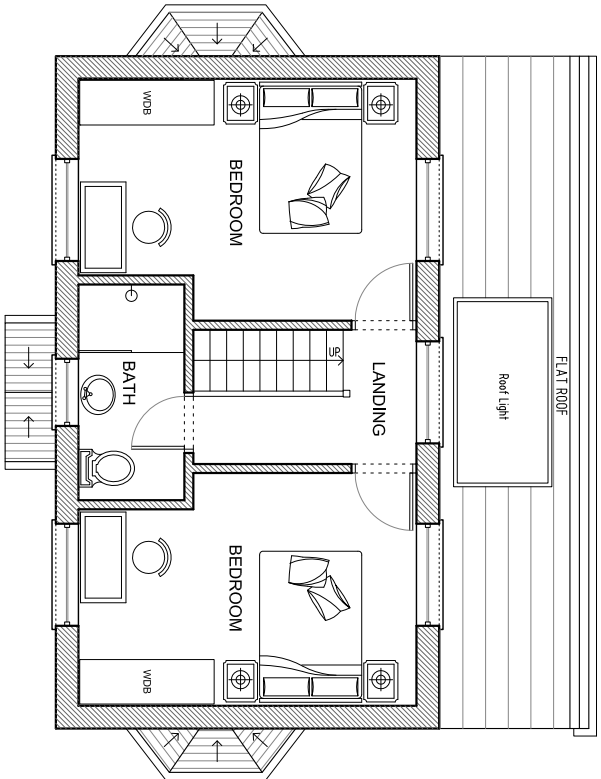

First Floor

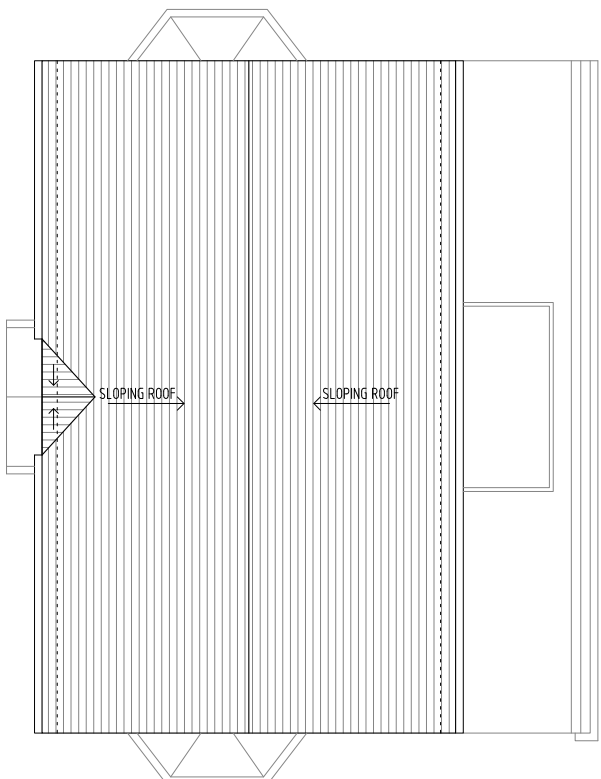

Roof Plan



METRES

SCALE



AJ PLANS
info@ajplans.co

NOTES
The contractors are to check all the dimensions, levels, drain runs and general condition of the site before works commence.

All works are to be carried out in accordance with current Building Regulations, British Standards, Code of Practice and Local Authority Requirements.

Project:
89 Philip Lane,
London N15 4JR


Title:
PROPOSED
Floor Plans

Date: 24.07.22 **Scale:** 1:100 @ A3


Dwg. No. PL.89.PR.01

Rev:


PROPOSED

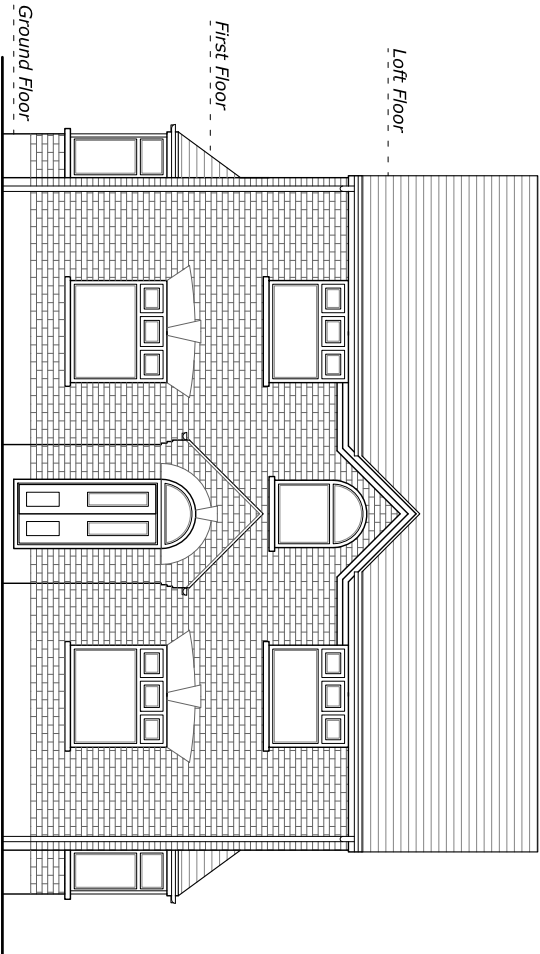


Front Elevation

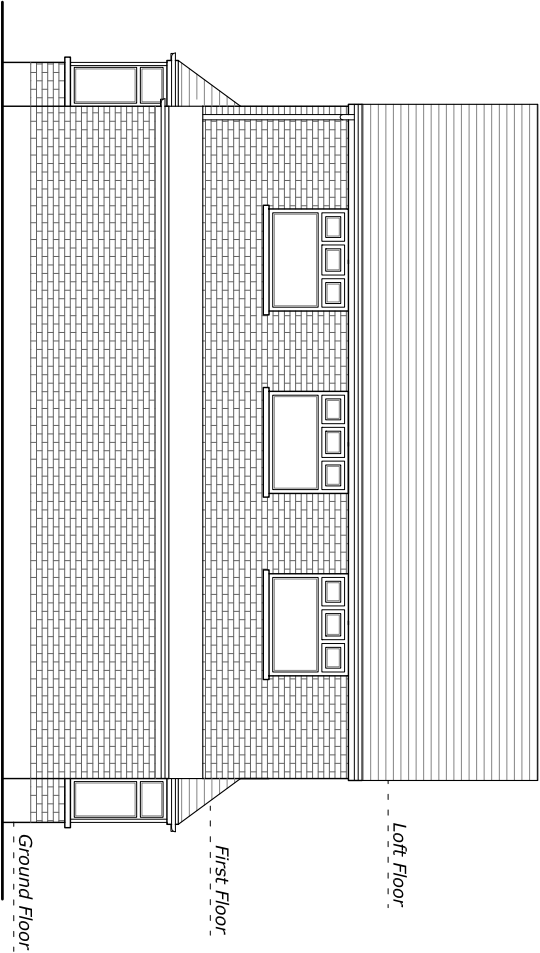


Rear Elevation

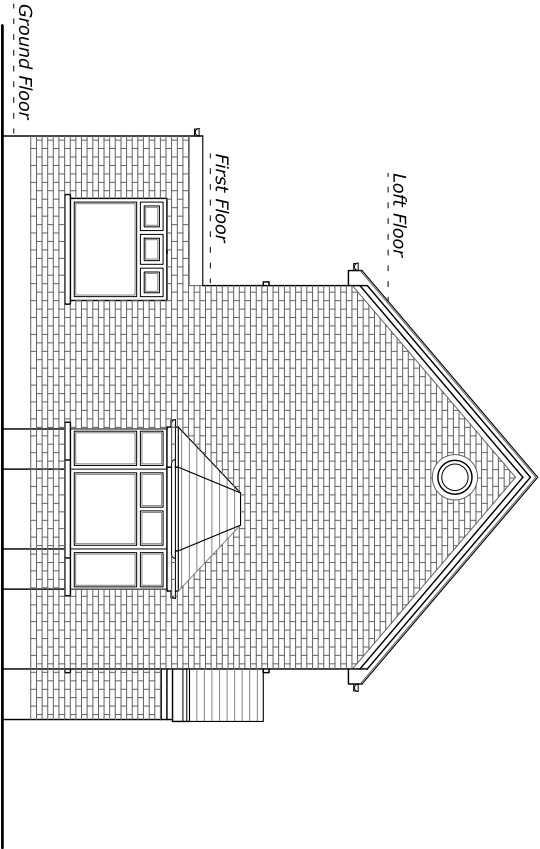

Left-side Elevations

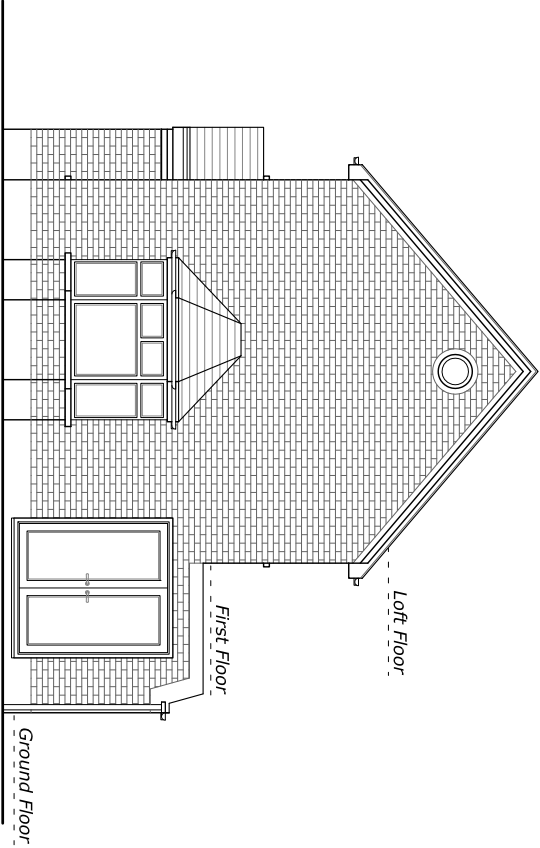

Right-side Elevations

 

SCALE



info@ajplans.co

NOTES
The contractors are to check all the dimensions, levels, drain runs and general condition of the site before works commence.

All works are to be carried out in accordance with current Building Regulations, British Standards, Code of Practice and Local Authority Requirements.


Project:
89 Philip Lane,
London N15 4JR

Title:
PROPOSED
Elevations


Date: 24.07.22 **Scale:** 1:100 @ A3

Dwg. No. PL.89.PR.02


Rev:

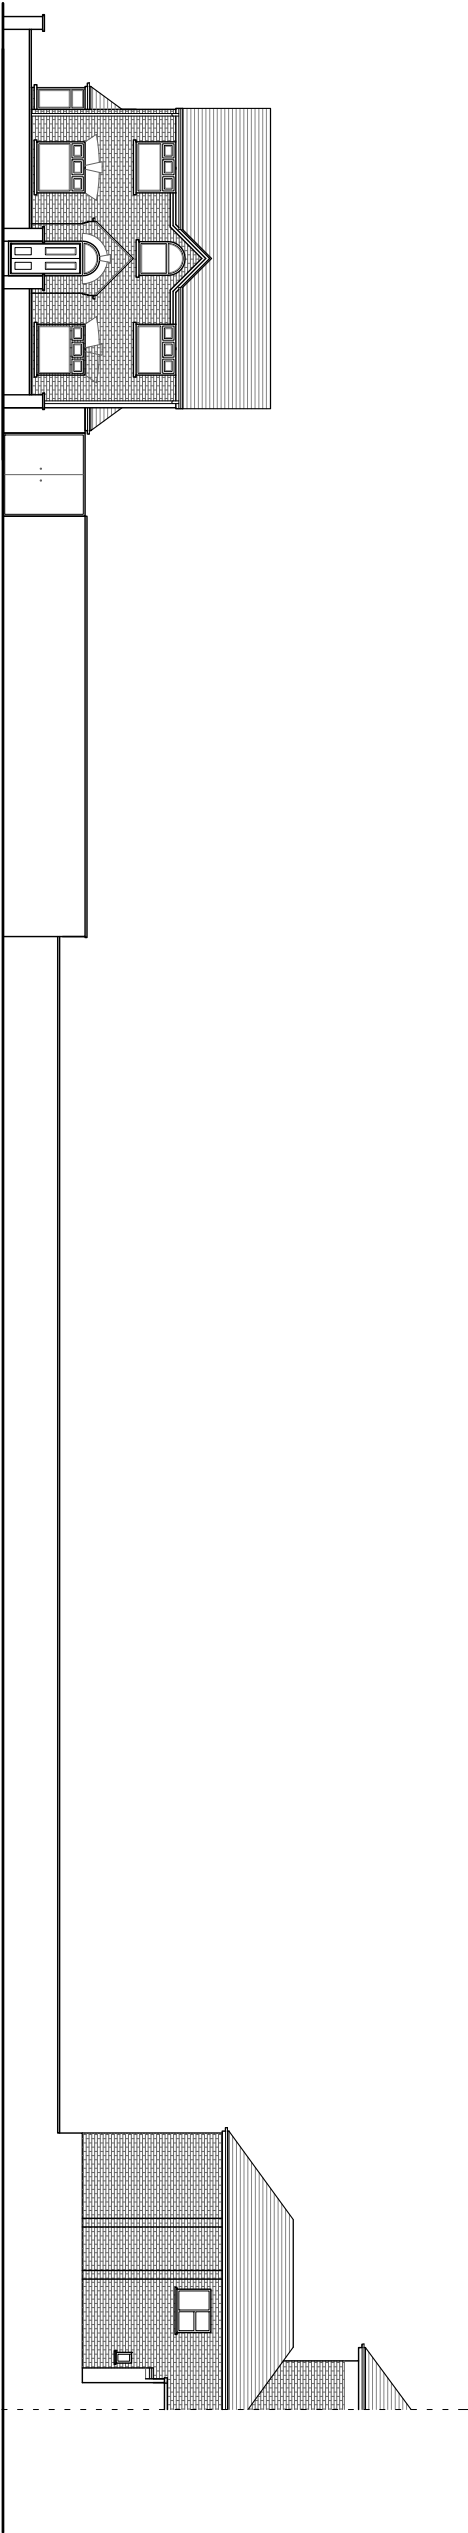

Existing Street View
Scale 1:200

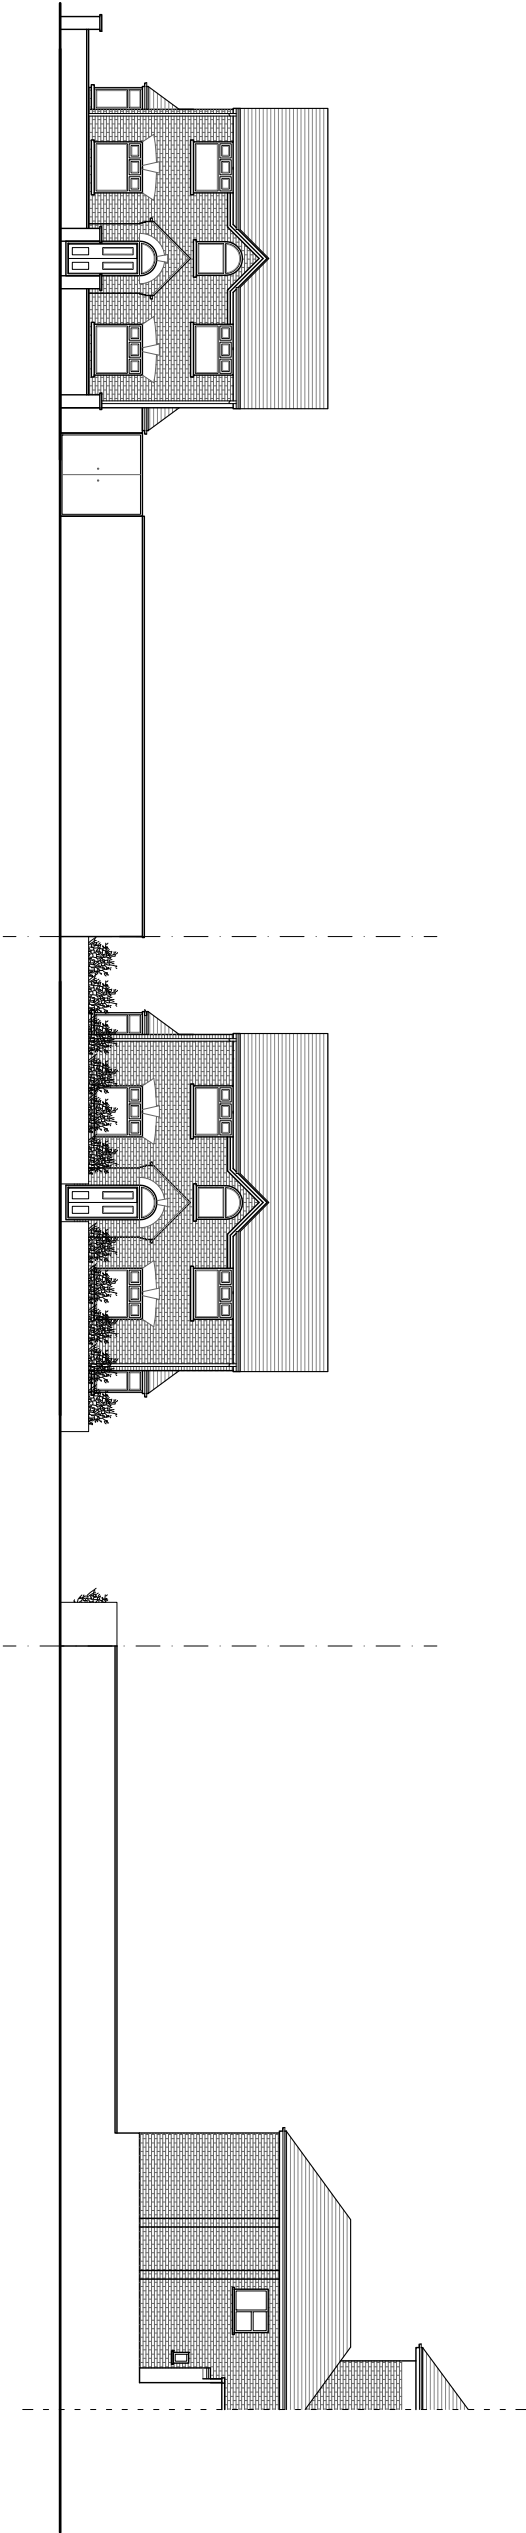

Proposed Street View
Scale 1:200

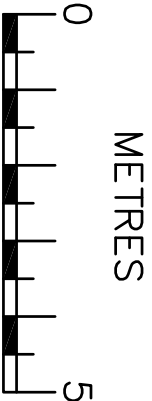

SCALE



AJ PLANS
info@ajplans.co

NOTES
The contractors are to check all the dimensions, levels, drain runs and general condition of the site before works commence.

All works are to be carried out in accordance with current Building Regulations, British Standards, Code of Practice and Local Authority Requirements.

Project:
89 Philip Lane,
London N15 4JR

Title:
EXISTING / PROPOSED
Street View

Date: 24.07.22 **Scale:** 1:200 @ A3

Dwg. No. PL.89.PR.03

Rev: