



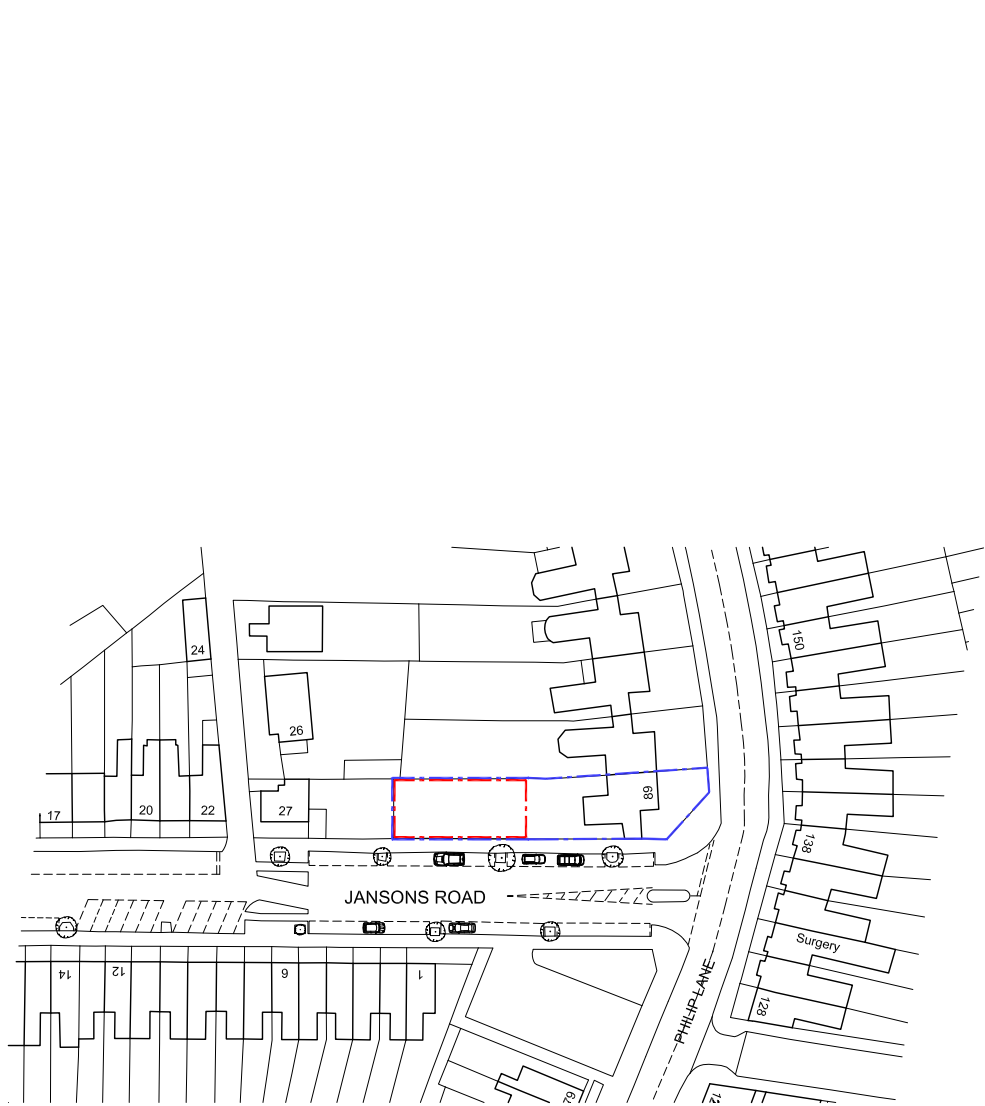

SITE LOCATION PLAN
SCALE 1:1250

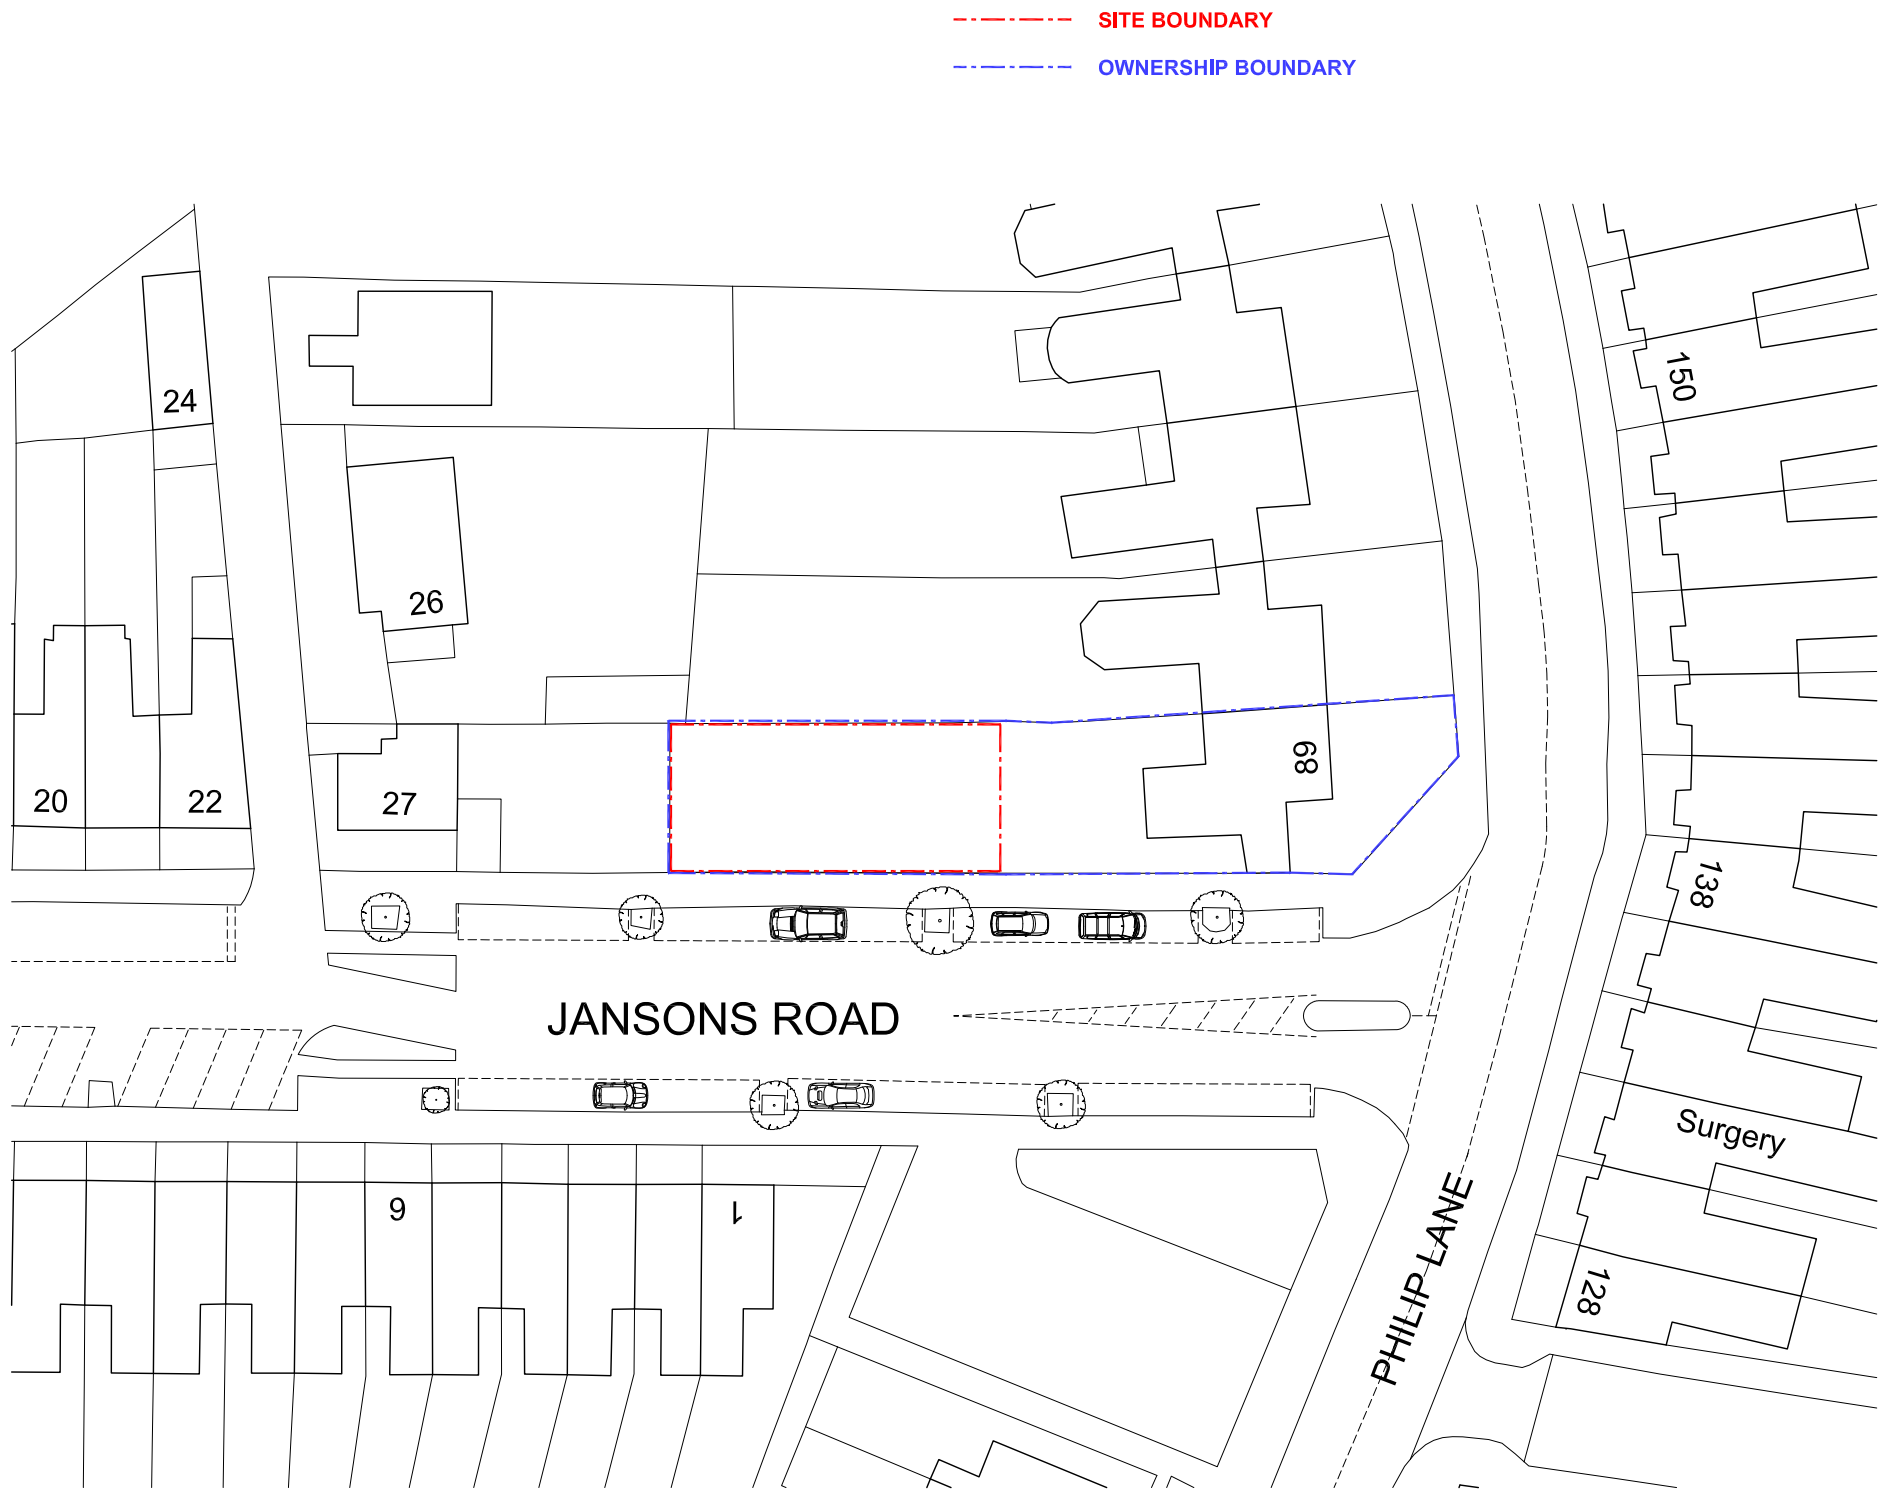

BLOCK PLAN
SCALE 1:500



WP Architecture
Unit G13, Screenworks
22 Highbury Grove,
London N5 2EA
t: 07886 607144
e: info@wparchitecture.com
w: www.wparchitecture.com


1. Do not scale from drawing.
2. The author of this drawing takes no responsibility for any dimensions obtained by measuring or scaling from this drawing and no reliance may be placed on such dimensions. If no dimension is given it is the responsibility of the recipient to ascertain the dimension specifically from the author or by site measurement.
3. The sizing of all structural and service elements must always be checked against the relevant engineer's drawings. No reliance should be placed upon sizing information shown on this drawing.
4. All areas are approximate and measured off preliminary drawings. They relate to the likely area of the building at the current state of the design and using the stated option either in accordance to client standards or the RICS Code of Measuring Practice, 8th Edition, RICS45VA. Any decisions to be made on the basis of these predictions, whether as to project viability, pre-letting, lease agreements or the like should include due allowances for the increases and decreases inherent in the design development and building process.
5. Report all drawing errors, omissions and discrepancies to the architect.

NOT FOR CONSTRUCTION


FOR PLANNING PURPOSES ONLY

EXISTING BUILDING LAYOUT BASED ON
SURVEY DRAWINGS BY THIRD PARTY.
ALL INFORMATION SUBJECT TO
ACCURATE, PRECISE SITE DIMENSIONS


© copyright 2016 WP Architecture, All Rights Reserved by the Author

 


Scale 1:1250

 


Scale 1:500

 

REV	DATE	NOTES	INT	Project title	Scale @ A3
-		Planning Issue	WP	16044 Philip Lane	1:1250 / 1:500
				Drawing title	Drawn
				Site Location Plan and Block Plan	WPA
				Checked	WPA
				Drawing no.	AP001

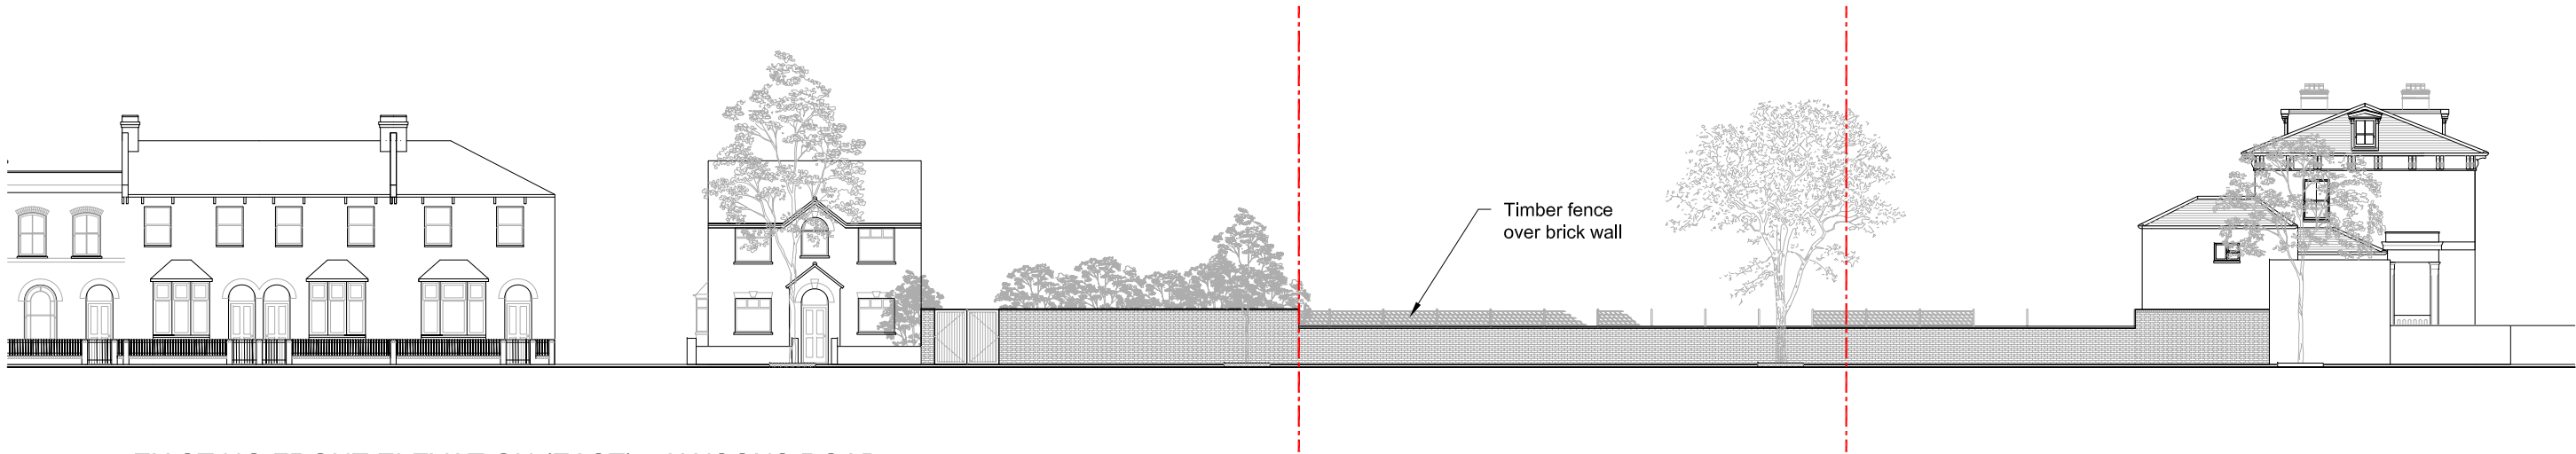

EXISTING FRONT ELEVATION (EAST) - JANSONS ROAD
SCALE 1:250

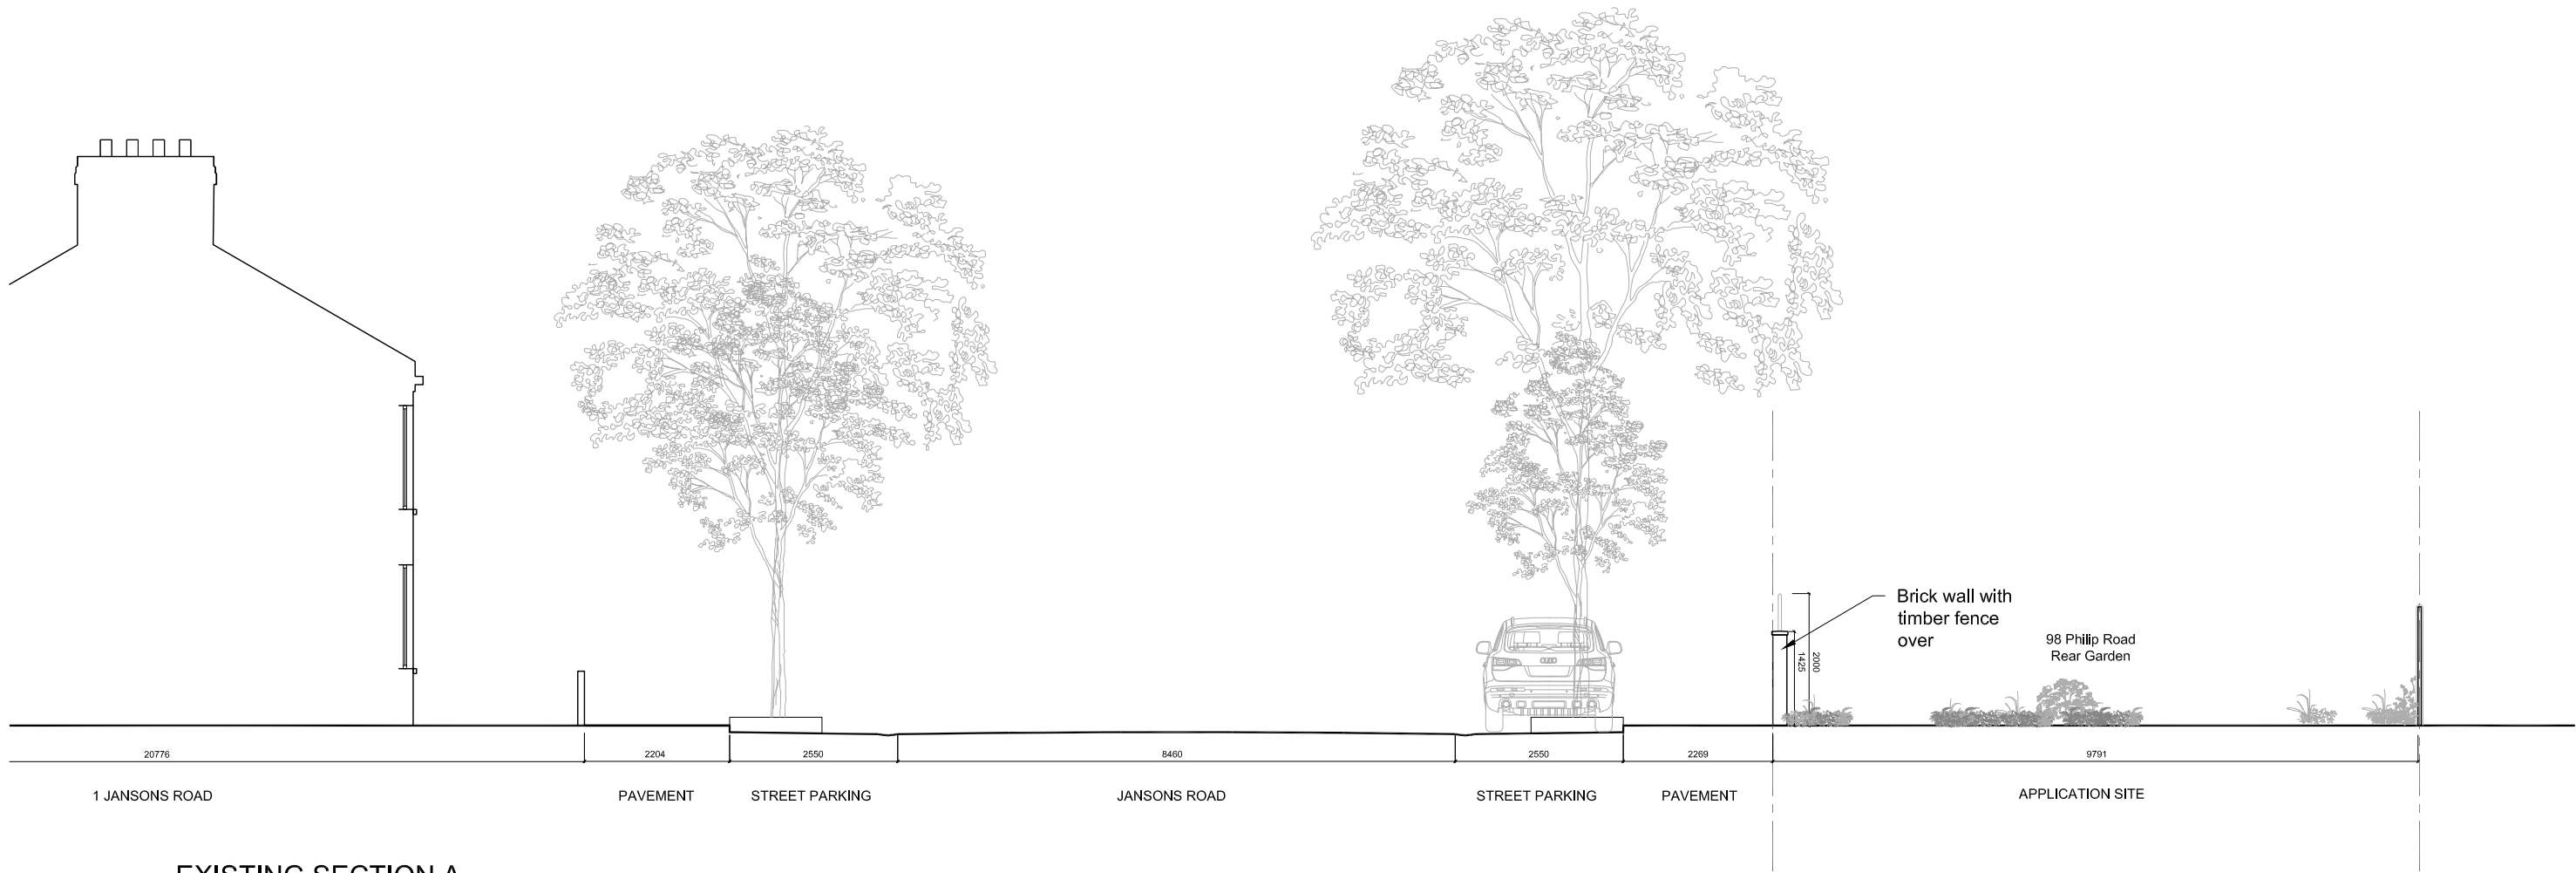

EXISTING SECTION A
SCALE 1:100



WP Architecture
Unit G13, Screenworks
22 Highbury Grove,
London N5 2EA
t: 07886 607144
e: info@wparchitecture.com
w: www.wparchitecture.com

1. Do not scale from drawing.
2. The author of this drawing takes no responsibility for any dimensions obtained by measuring or scaling from this drawing and no reliance may be placed on such dimensions. If no dimension is given it is the responsibility of the recipient to ascertain the dimension specifically from the author or by site measurement.
3. The sizing of all structural and service elements must always be checked against the relevant engineer's drawings. No reliance should be placed upon sizing information shown on this drawing.
4. All areas are approximate and measured off preliminary drawings. They relate to the likely area of the building at the current state of the design and using the stated option either in accordance to client standards or the RICS Code of Measuring Practice, 8th Edition, RICS45VA. Any decisions to be made on the basis of these predictions, whether as to project viability, pre-letting, lease agreements or the like should include due allowances for the increases and decreases inherent in the design development and building process.
5. Report all drawing errors, omissions and discrepancies to the architect.


NOT FOR CONSTRUCTION

FOR PLANNING PURPOSES ONLY

EXISTING BUILDING LAYOUT BASED ON
SURVEY DRAWINGS BY THIRD PARTY.
ALL INFORMATION SUBJECT TO
ACCURATE, PRECISE SITE DIMENSIONS

© copyright 2016 WP Architecture, All Rights Reserved by the Author


Scale 1:100

 

Scale 1:250



REV	DATE	NOTES	INT	Project title	Scale @ A3
-		Planning Issue	WP	16044 Philip Lane	1:100 1:250
				Drawing title	Drawn WPA
				Existing Street Elevation and Section A	Checked WPA
				Drawing no.	AP003

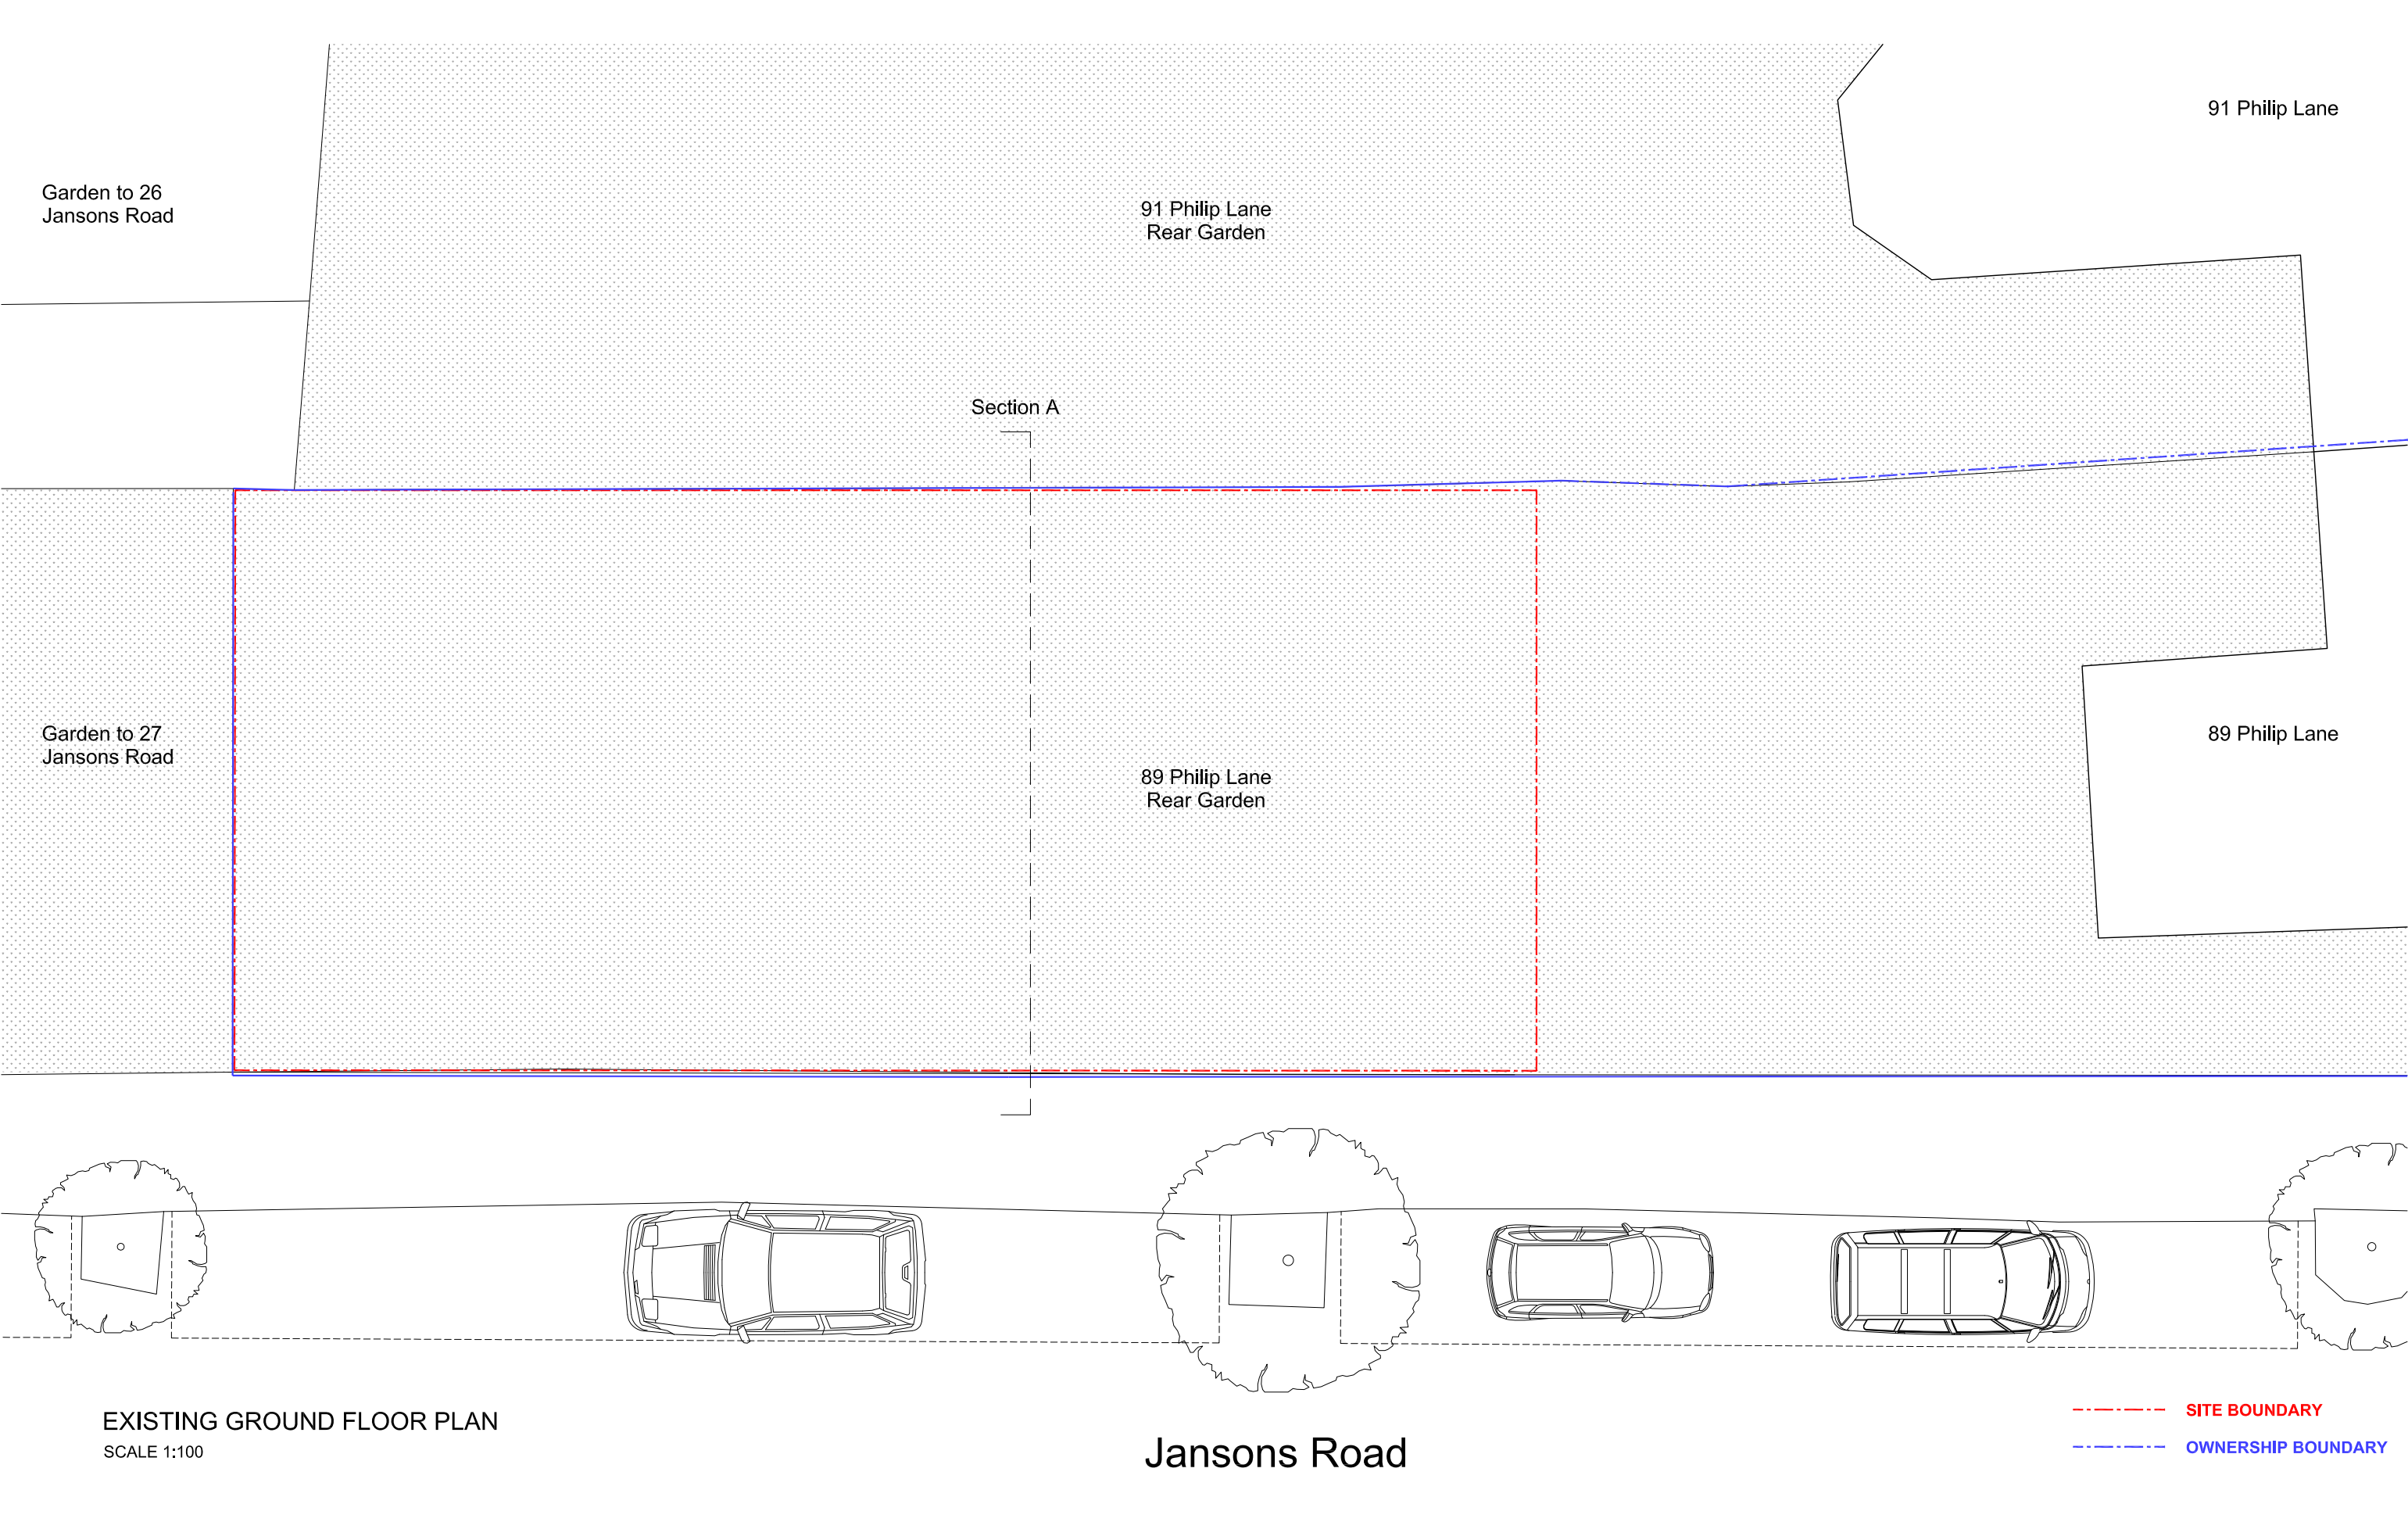

EXISTING GROUND FLOOR PLAN
SCALE 1:100

----- SITE BOUNDARY
----- OWNERSHIP BOUNDARY