




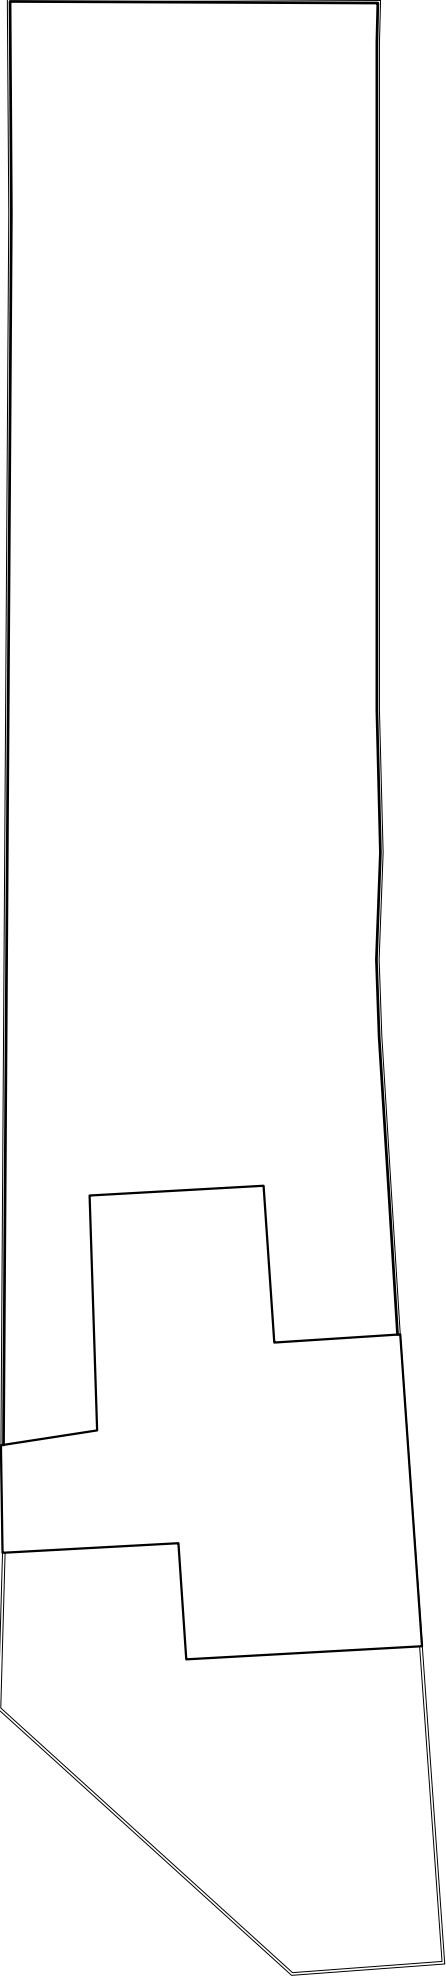

Existing Site Plan
Scale 1:200

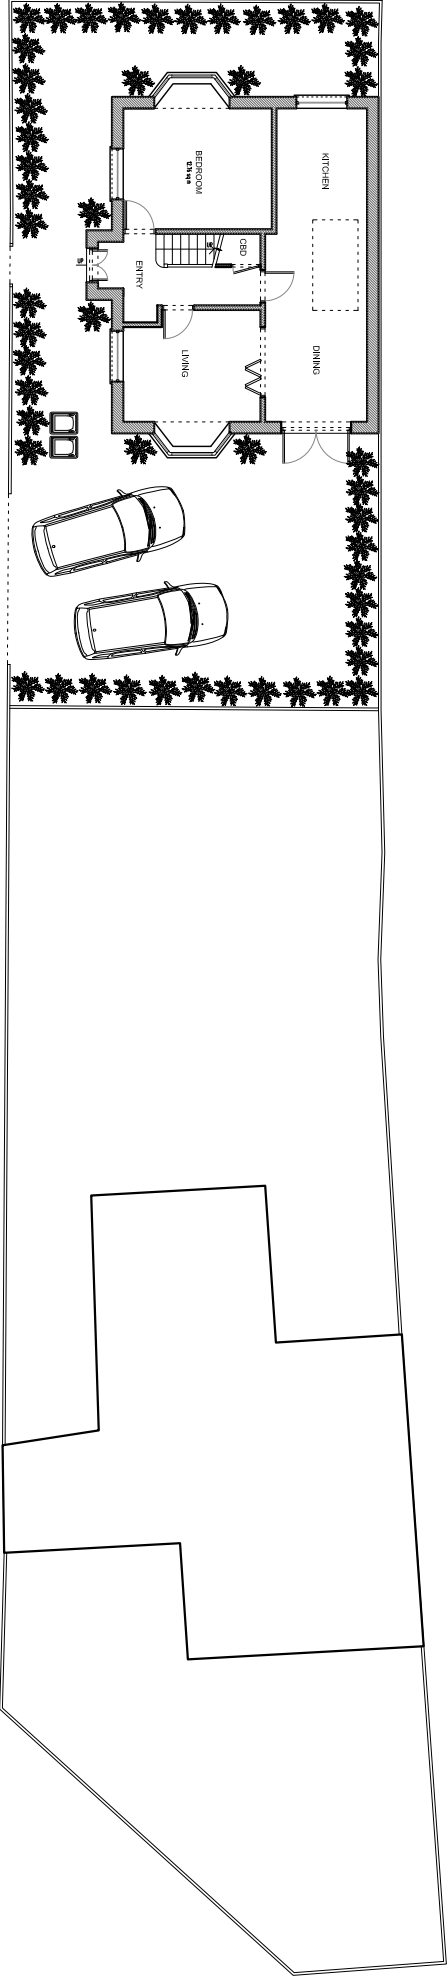

Proposed Site Plan
Scale 1:200

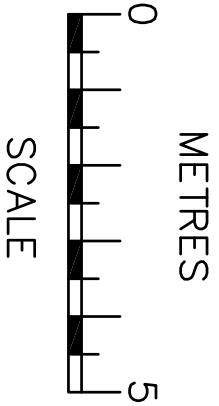

Project:

89 Philip Lane,
London N15 4JR

Title:

EXISTING / PROPOSED
Site Plans

Date:

24.07.22

Scale:

1:200 @ A3

Dwg. No.

PL.89.PR.04

Rev:

AJ PLANS

info@ajplans.co

NOTES

The contractors are to check all the dimensions, levels, drain runs and general condition of the site before works commence.

All works are to be carried out in accordance with current Building Regulations, British Standards, Code of Practice and Local Authority Requirements.