



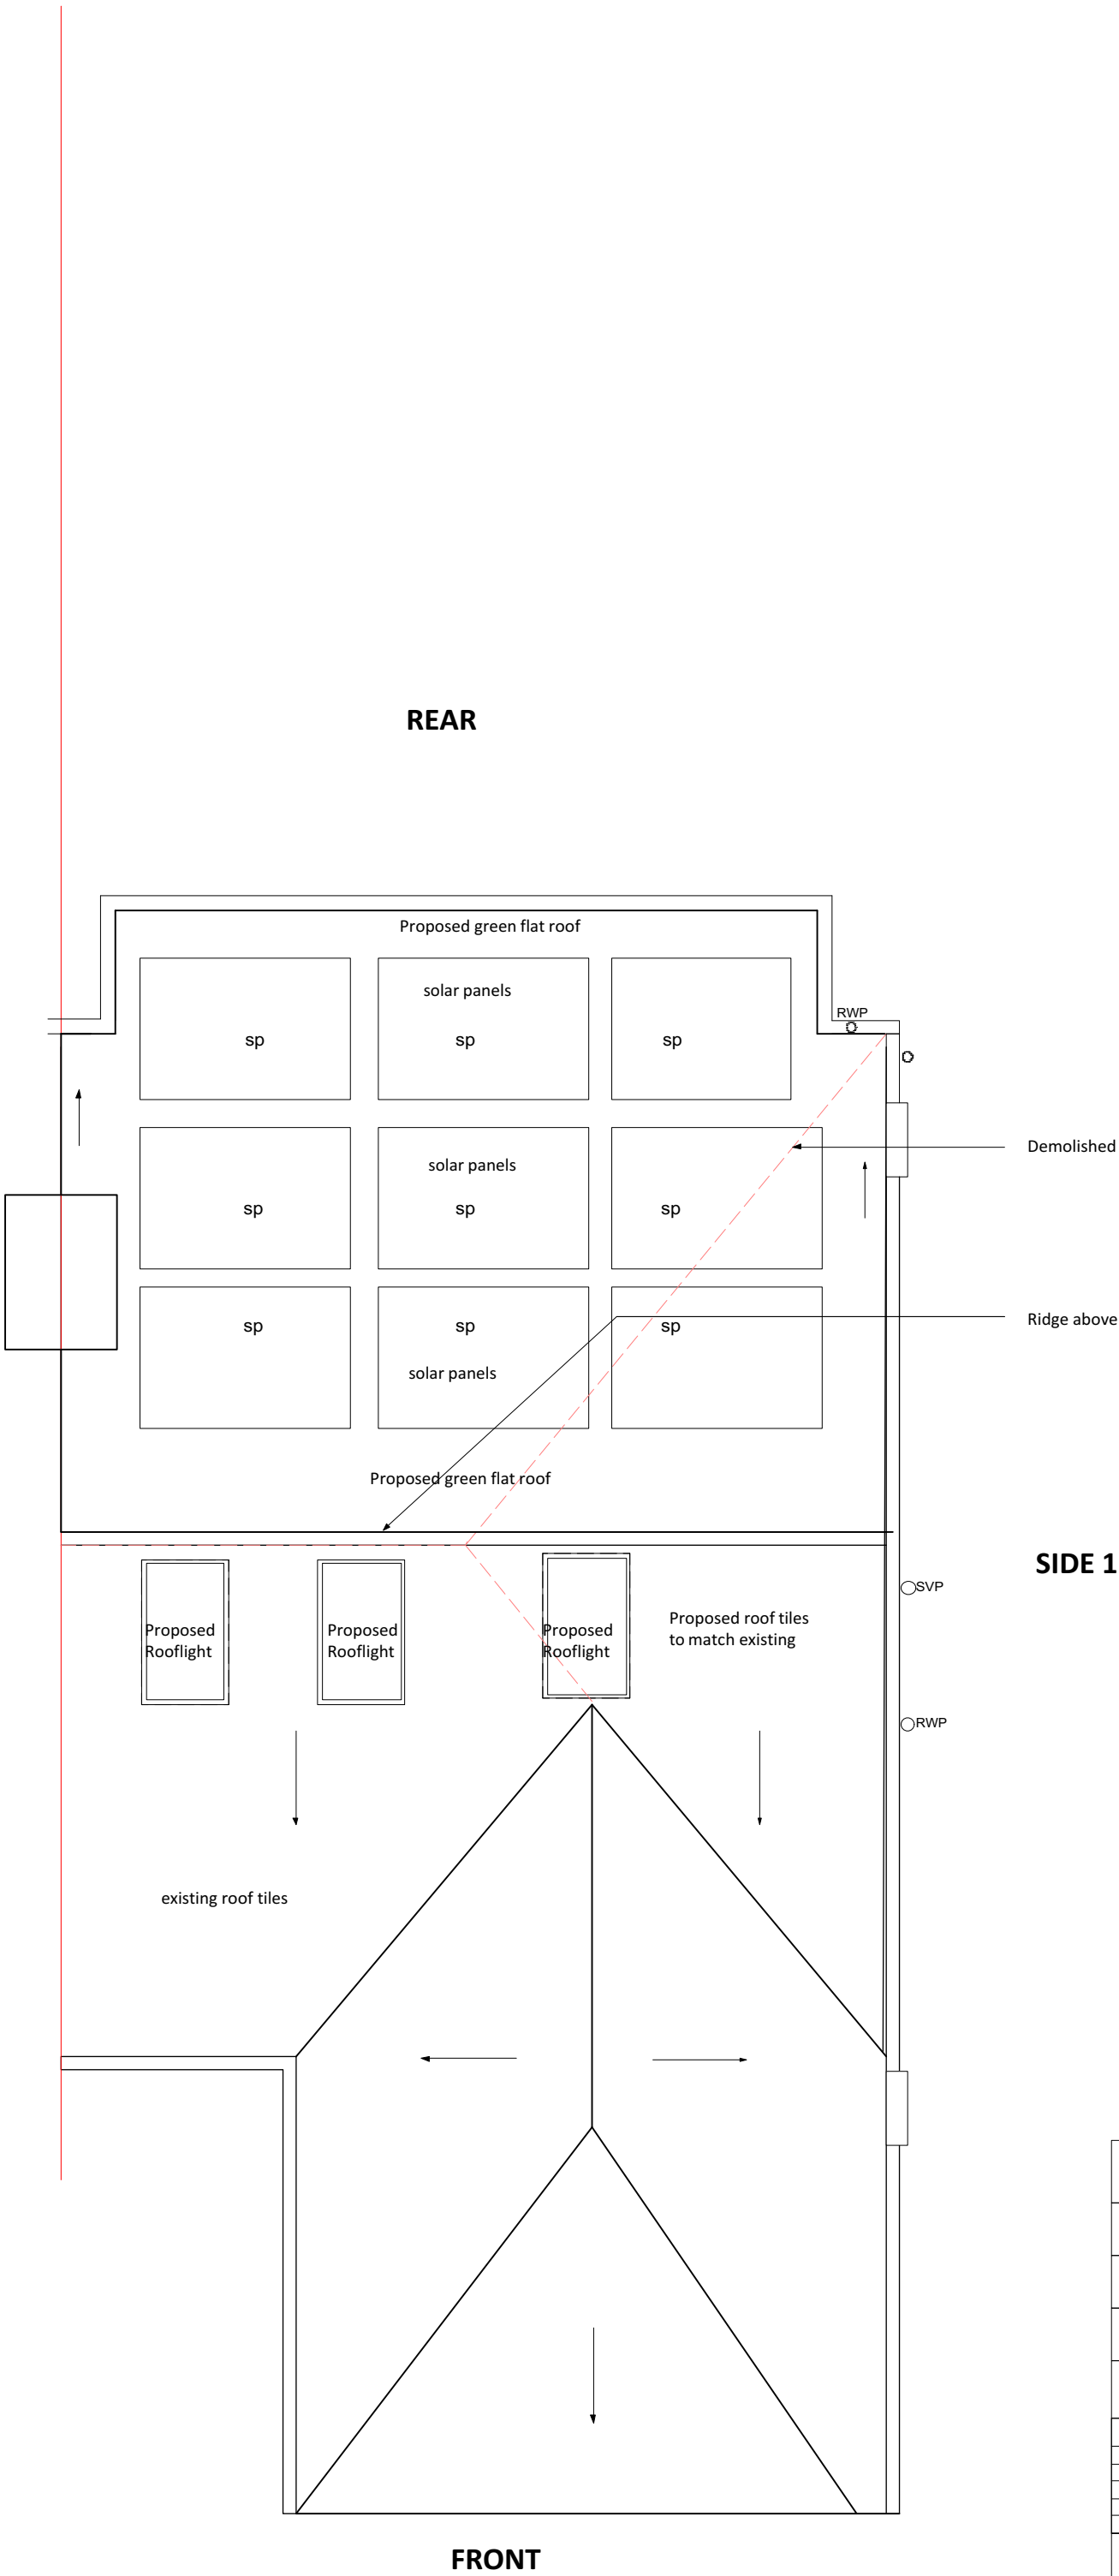


Number 156

Number 160

158 Woodfield Way N11 2NU.		
PROPOSED ROOF PLAN		
PD		
SCALE 1.50@ A2 Paper size		
DWG NO.	PL 04	REV. F
rev.	date	notes
S.e.g Architects		
64 Sydney Road		
London N10 2RL		
e - mail:		
info@sagarchitects.com		
1.07812355089		
This drawing is the copyright of the Architect. Figures dimensions to be taken in preference to those scaled. All dimensions to be checked on site before any work proceeds. Drawing not to be used for land transfer purposes. Drawings to be used in conjunction with relevant drawings and specifications. Not to be reproduced, related or discussed to any unauthorized person either wholly or in part without written permission.		

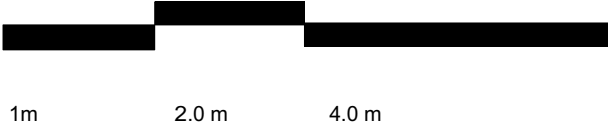

SCALE BAR

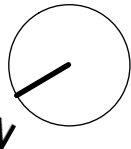

Party Wall etc Act 1996
The client / contractor is required to serve written notice to the tenants and owners of the the adjoining properties in accordance with the Party Wall etc Act 1996 (and its latest amendments) with respect to the intention to carry out works within the notifiable works.