


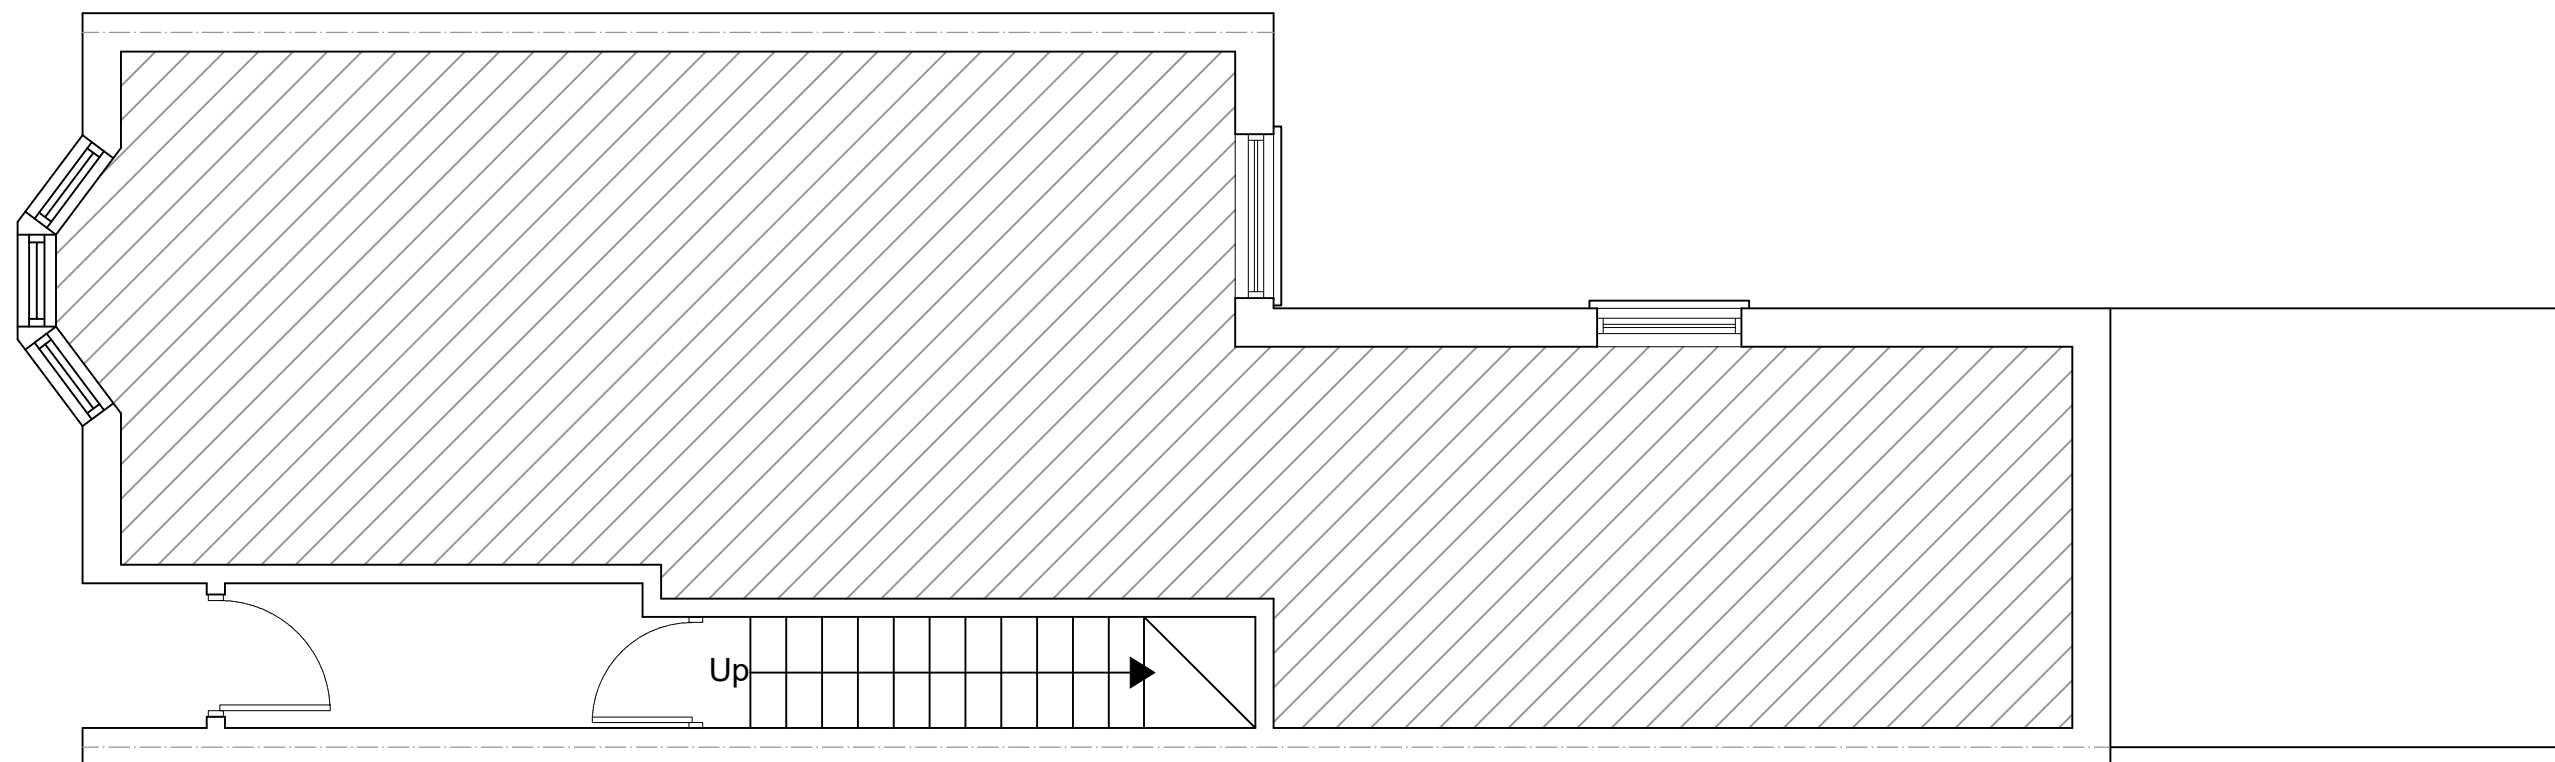

EXISTING GROUND FLOOR PLAN
SCALE 1:50



www.FastPlansUK.co.uk

Project: Loft Conversion with Dormer
to Rear And Roof Terrace.


Address:
60 HORNSEY PARK ROAD N8 0JY


Scale: 1:50 @ A3 Dwg. no: A01

Drawn by: O.B.S Date Drawn: 06-JULY-2023


For Drawings Tel: 020 3542 1777

E-mail: plans@FastPlansUK.co.uk

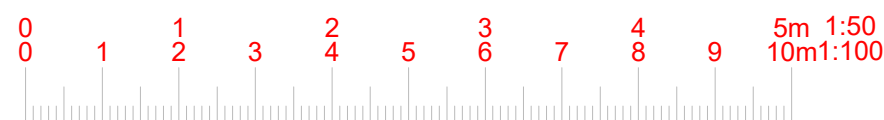

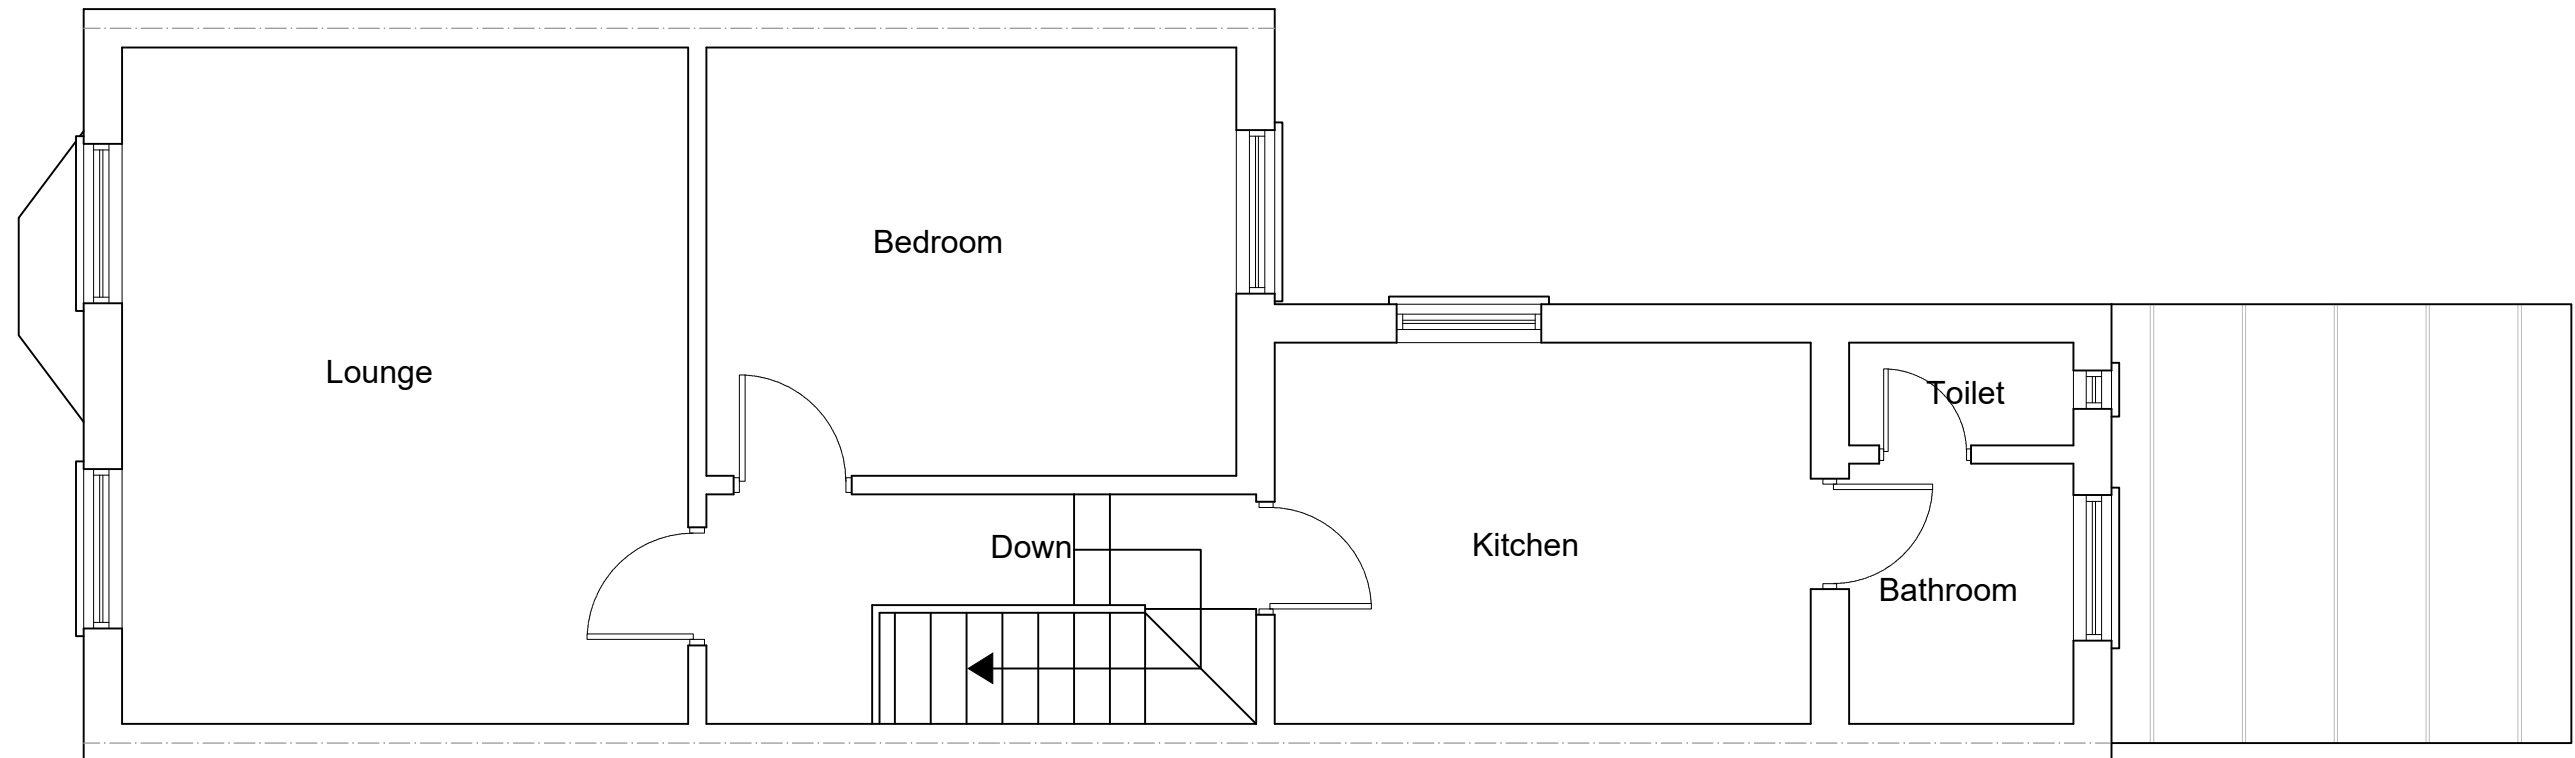

EXISTING FIRST FLOOR PLAN
SCALE 1:50

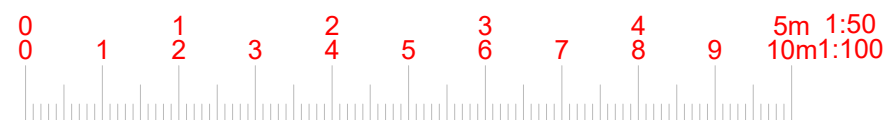

www.FastPlansUK.co.uk

Project: Loft Conversion with Dormer
to Rear And Roof Terrace.


Address:
60 HORNSEY PARK ROAD N8 0JY

Scale: 1:50 @ A3	Dwg. no: A02
---------------------	-----------------


Drawn by: O.B.S	Date Drawn: 06-JULY-2023
--------------------	-----------------------------

For Drawings Tel: 020 3542 1777

E-mail: plans@FastPlansUK.co.uk

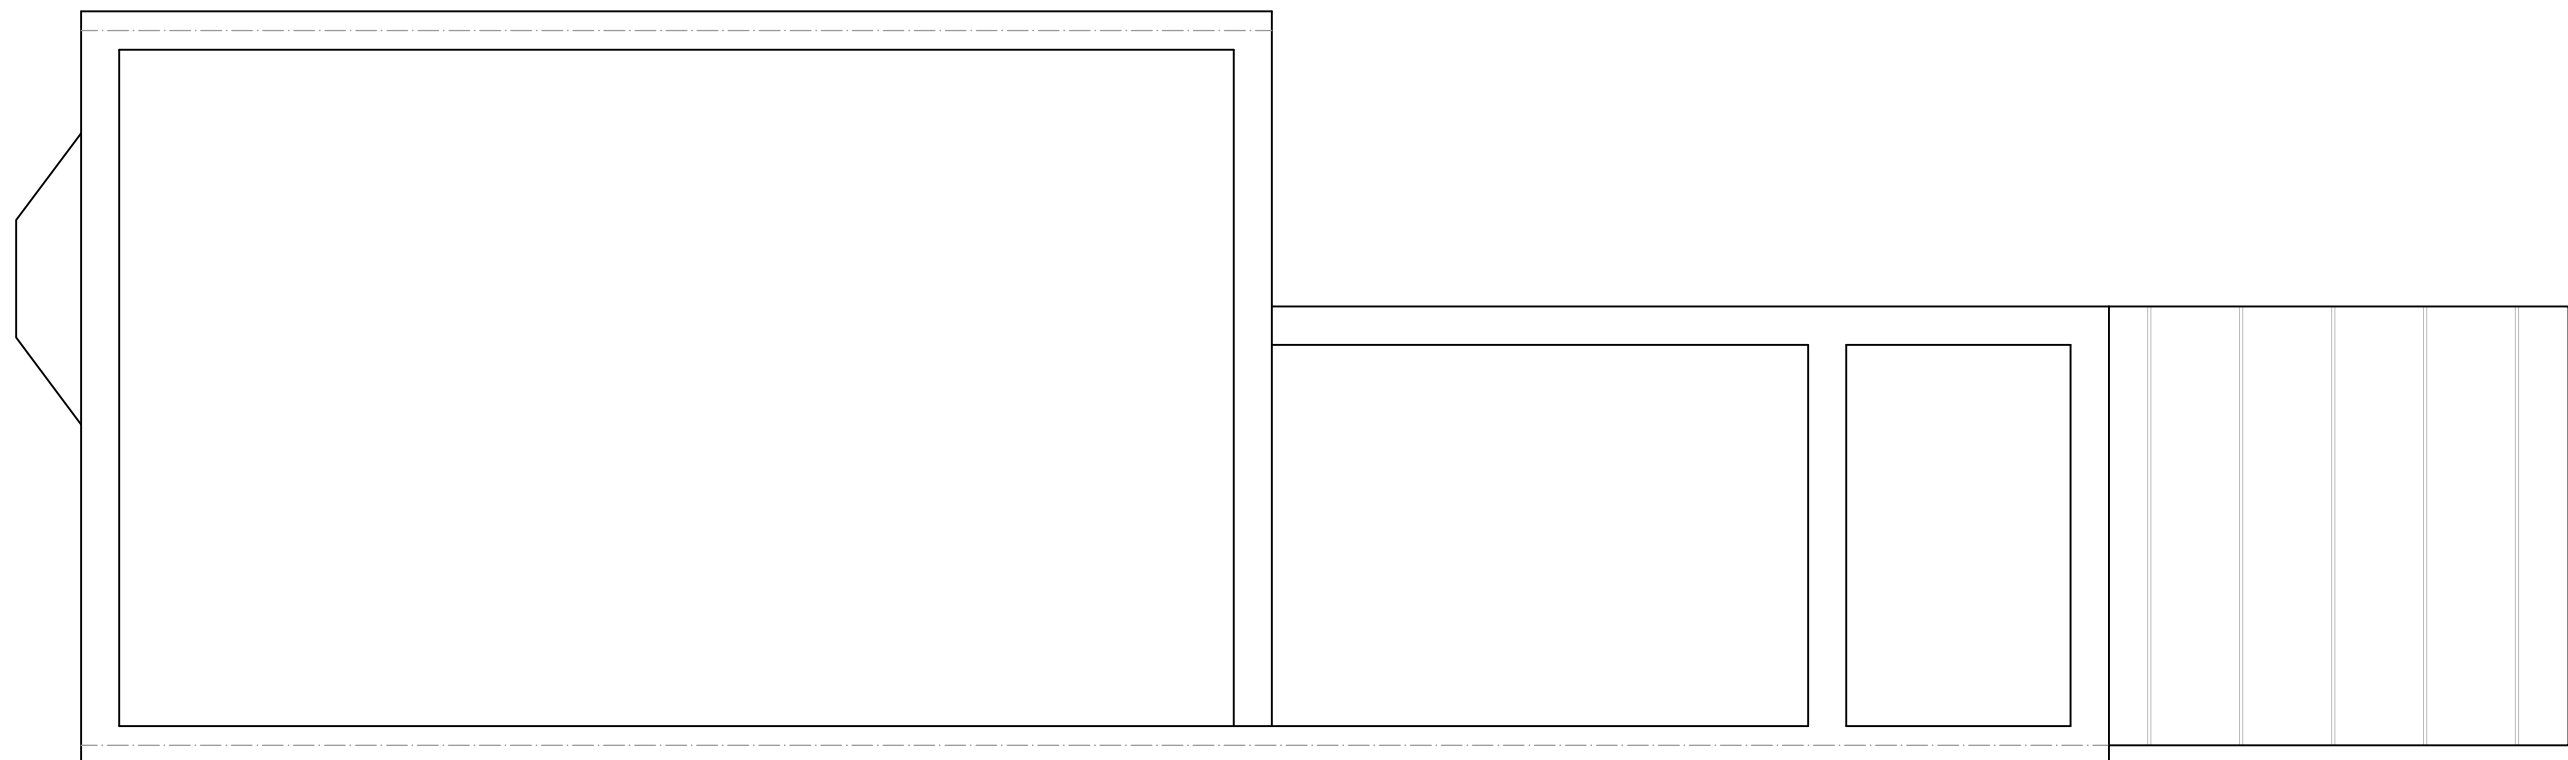

EXISTING LOFT PLAN
SCALE 1:50

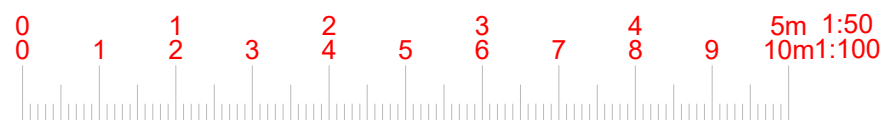

www.FastPlansUK.co.uk

Project: Loft Conversion with Dormer
to Rear And Roof Terrace.


Address:
60 HORNSEY PARK ROAD N8 0JY

Scale: 1:50 @ A3	Dwg. no: A03
---------------------	-----------------


Drawn by: O.B.S	Date Drawn: 06-JULY-2023
--------------------	-----------------------------

For Drawings Tel: 020 3542 1777

E-mail: plans@FastPlansUK.co.uk

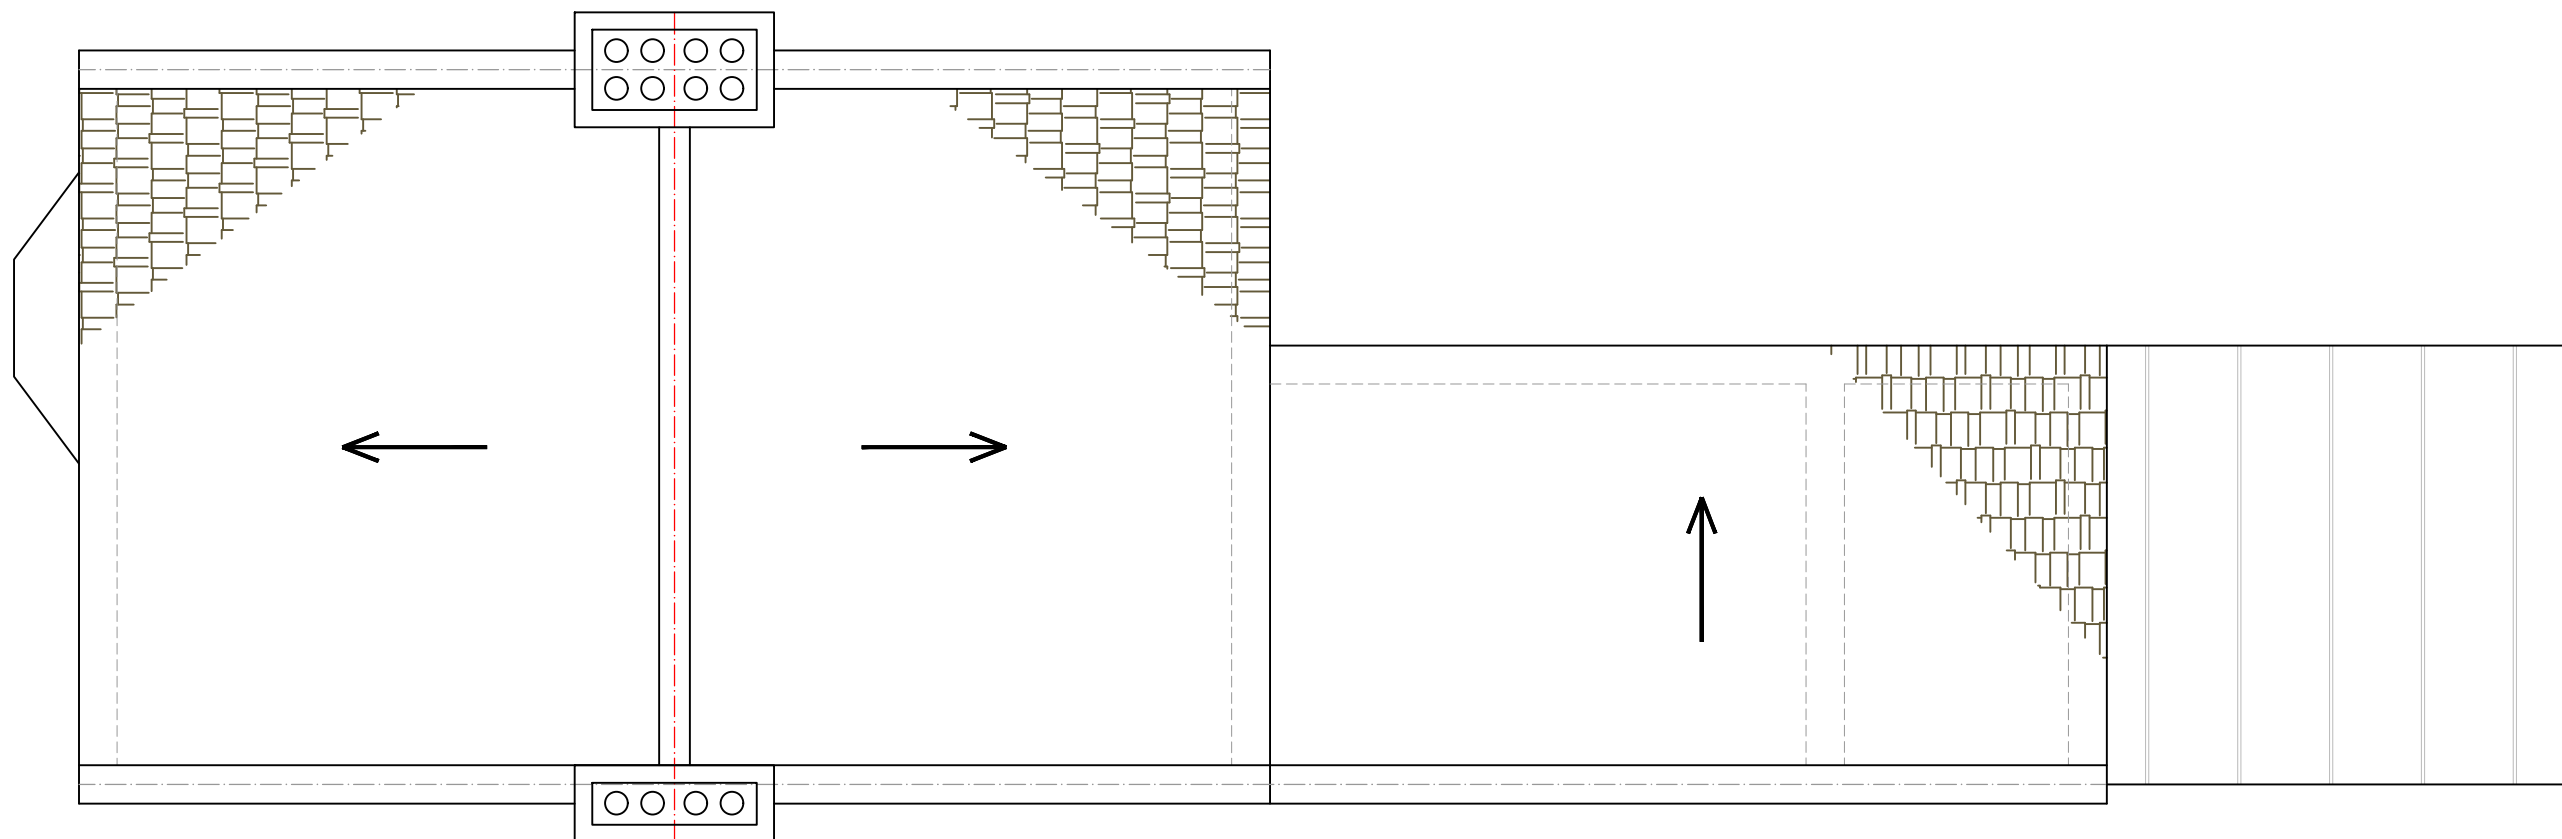

EXISTING ROOF PLAN
SCALE 1:50

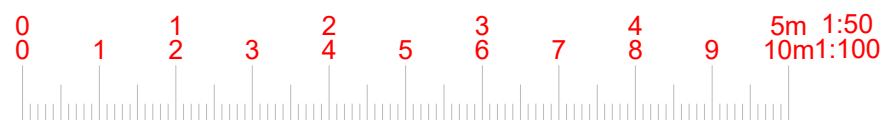

www.FastPlansUK.co.uk

Project: Loft Conversion with Dormer
to Rear And Roof Terrace.


Address:
60 HORNSEY PARK ROAD N8 0JY

Scale: 1:50 @ A3 Dwg. no: A04

Drawn by: O.B.S Date Drawn: 06-JULY-2023

For Drawings Tel: 020 3542 1777

E-mail: plans@FastPlansUK.co.uk

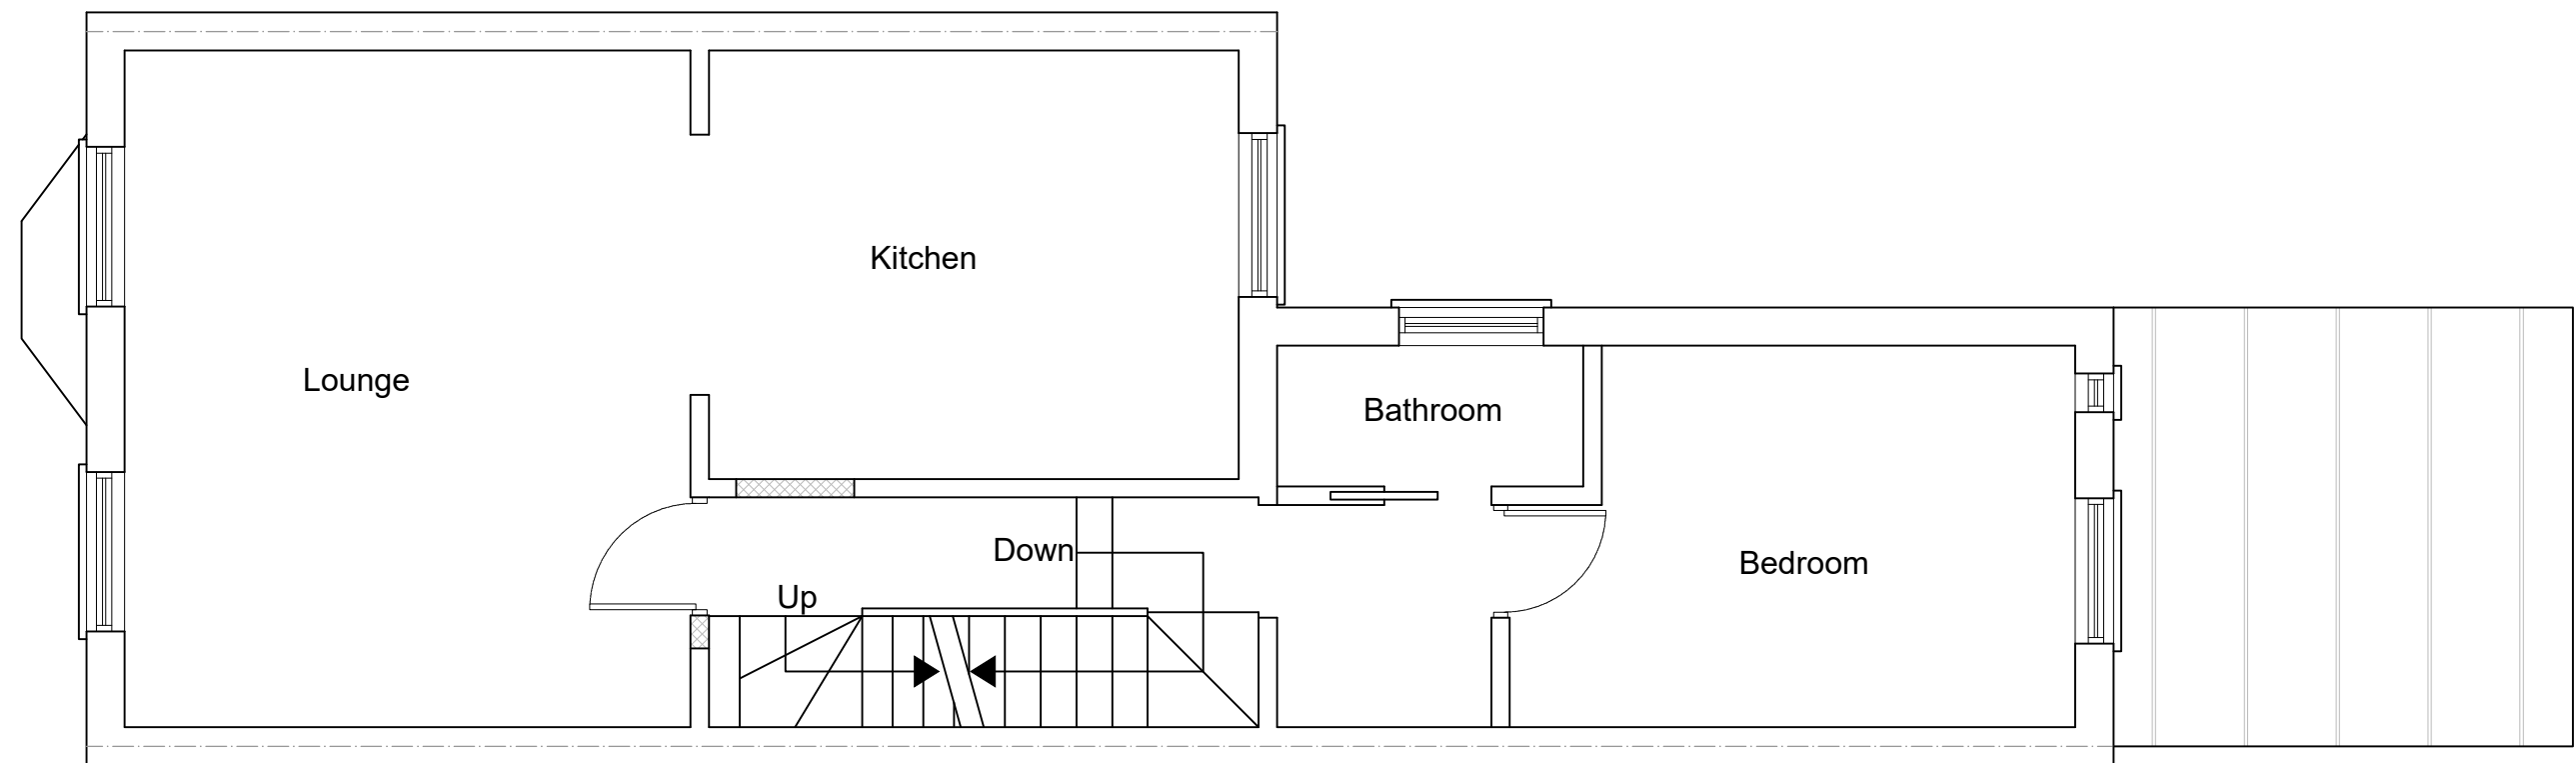

PROPOSED FIRST FLOOR PLAN
SCALE 1:50



www.FastPlansUK.co.uk

Project: Loft Conversion with Dormer
to Rear And Roof Terrace.


Address:
60 HORNSEY PARK ROAD N8 0JY


Scale: 1:50 @ A3	Dwg. no: A05
---------------------	-----------------

Drawn by: O.B.S	Date Drawn: 06-JULY-2023
--------------------	-----------------------------


For Drawings Tel: 020 3542 1777

E-mail: plans@FastPlansUK.co.uk

 

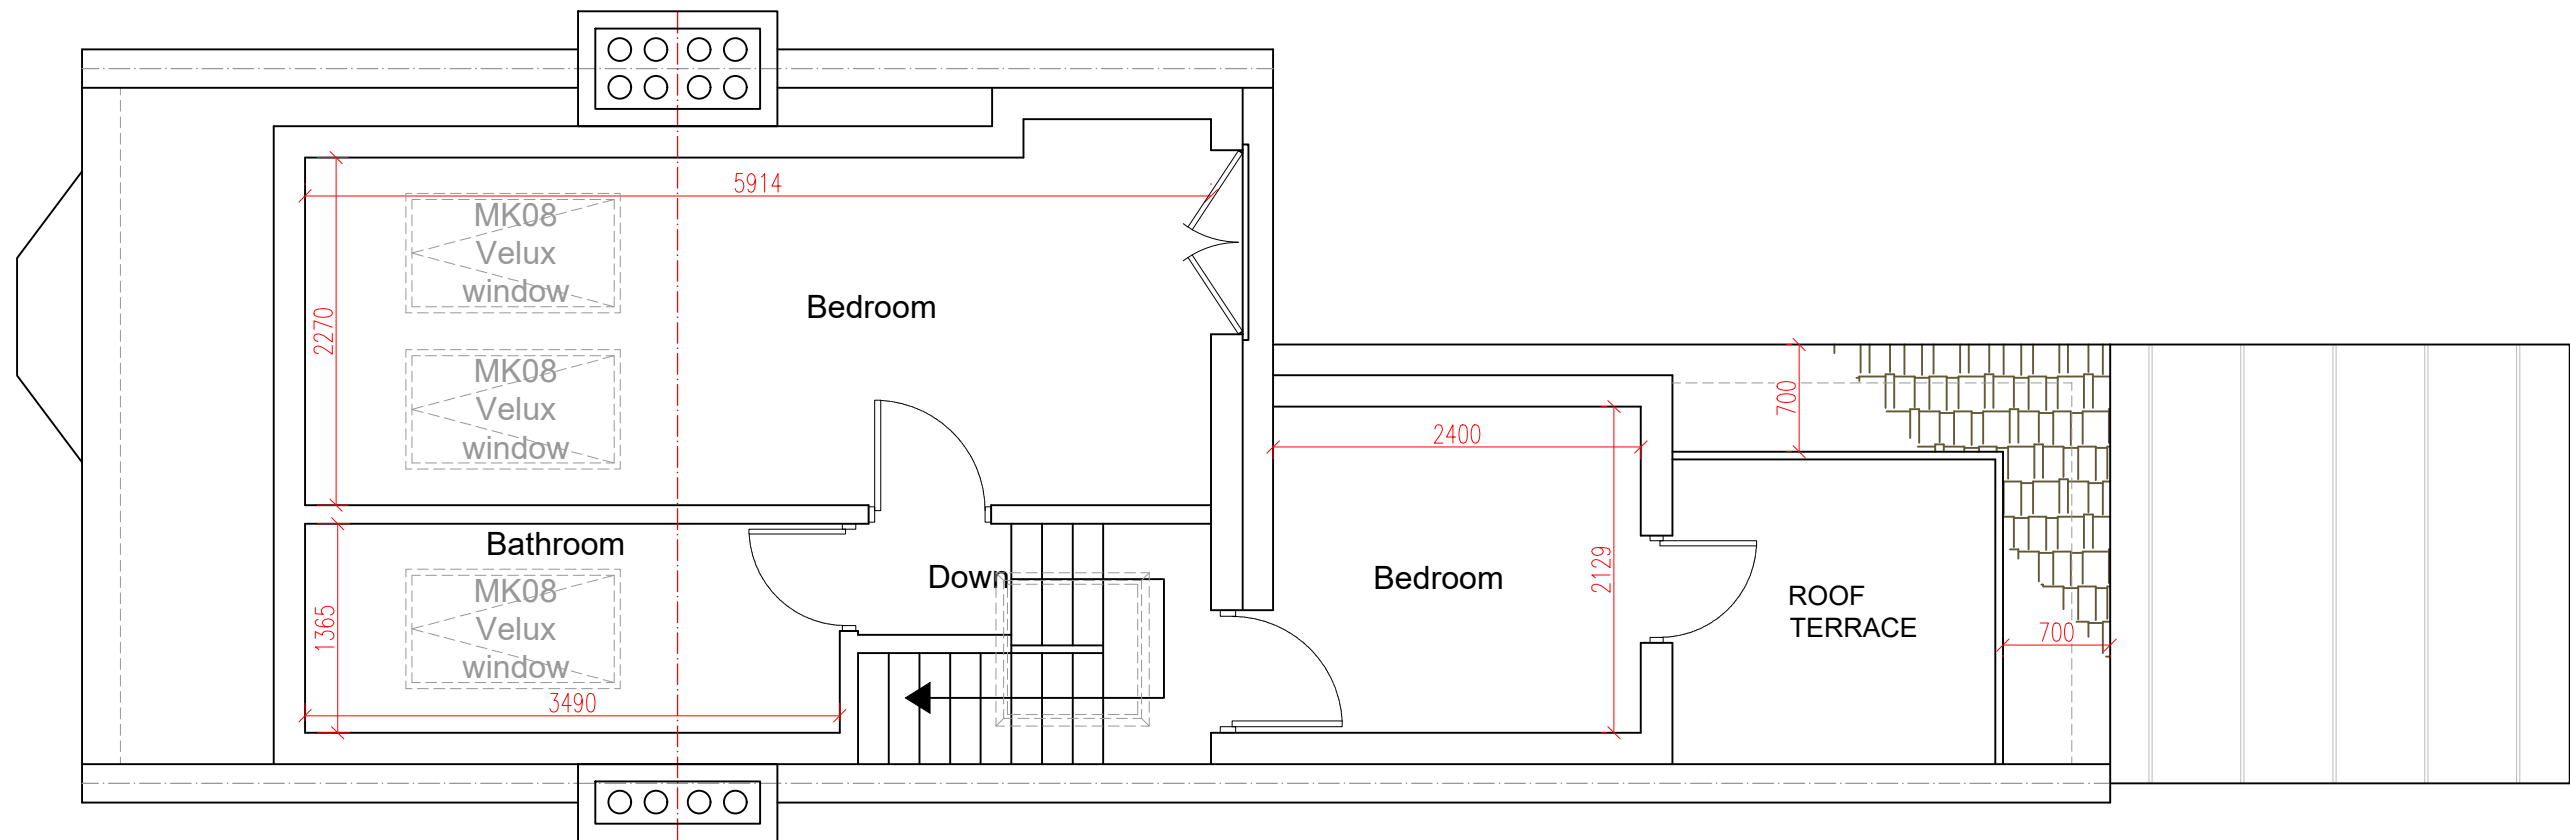

PROPOSED LOFT PLAN
SCALE 1:50

 

www.FastPlansUK.co.uk

Project: Loft Conversion with Dormer
to Rear And Roof Terrace.


Address:
60 HORNSEY PARK ROAD N8 0JY

Scale: 1:50 @ A3 Dwg. no: A06


Drawn by: O.B.S Date Drawn: 06-JULY-2023

For Drawings Tel: 020 3542 1777

E-mail: plans@FastPlansUK.co.uk

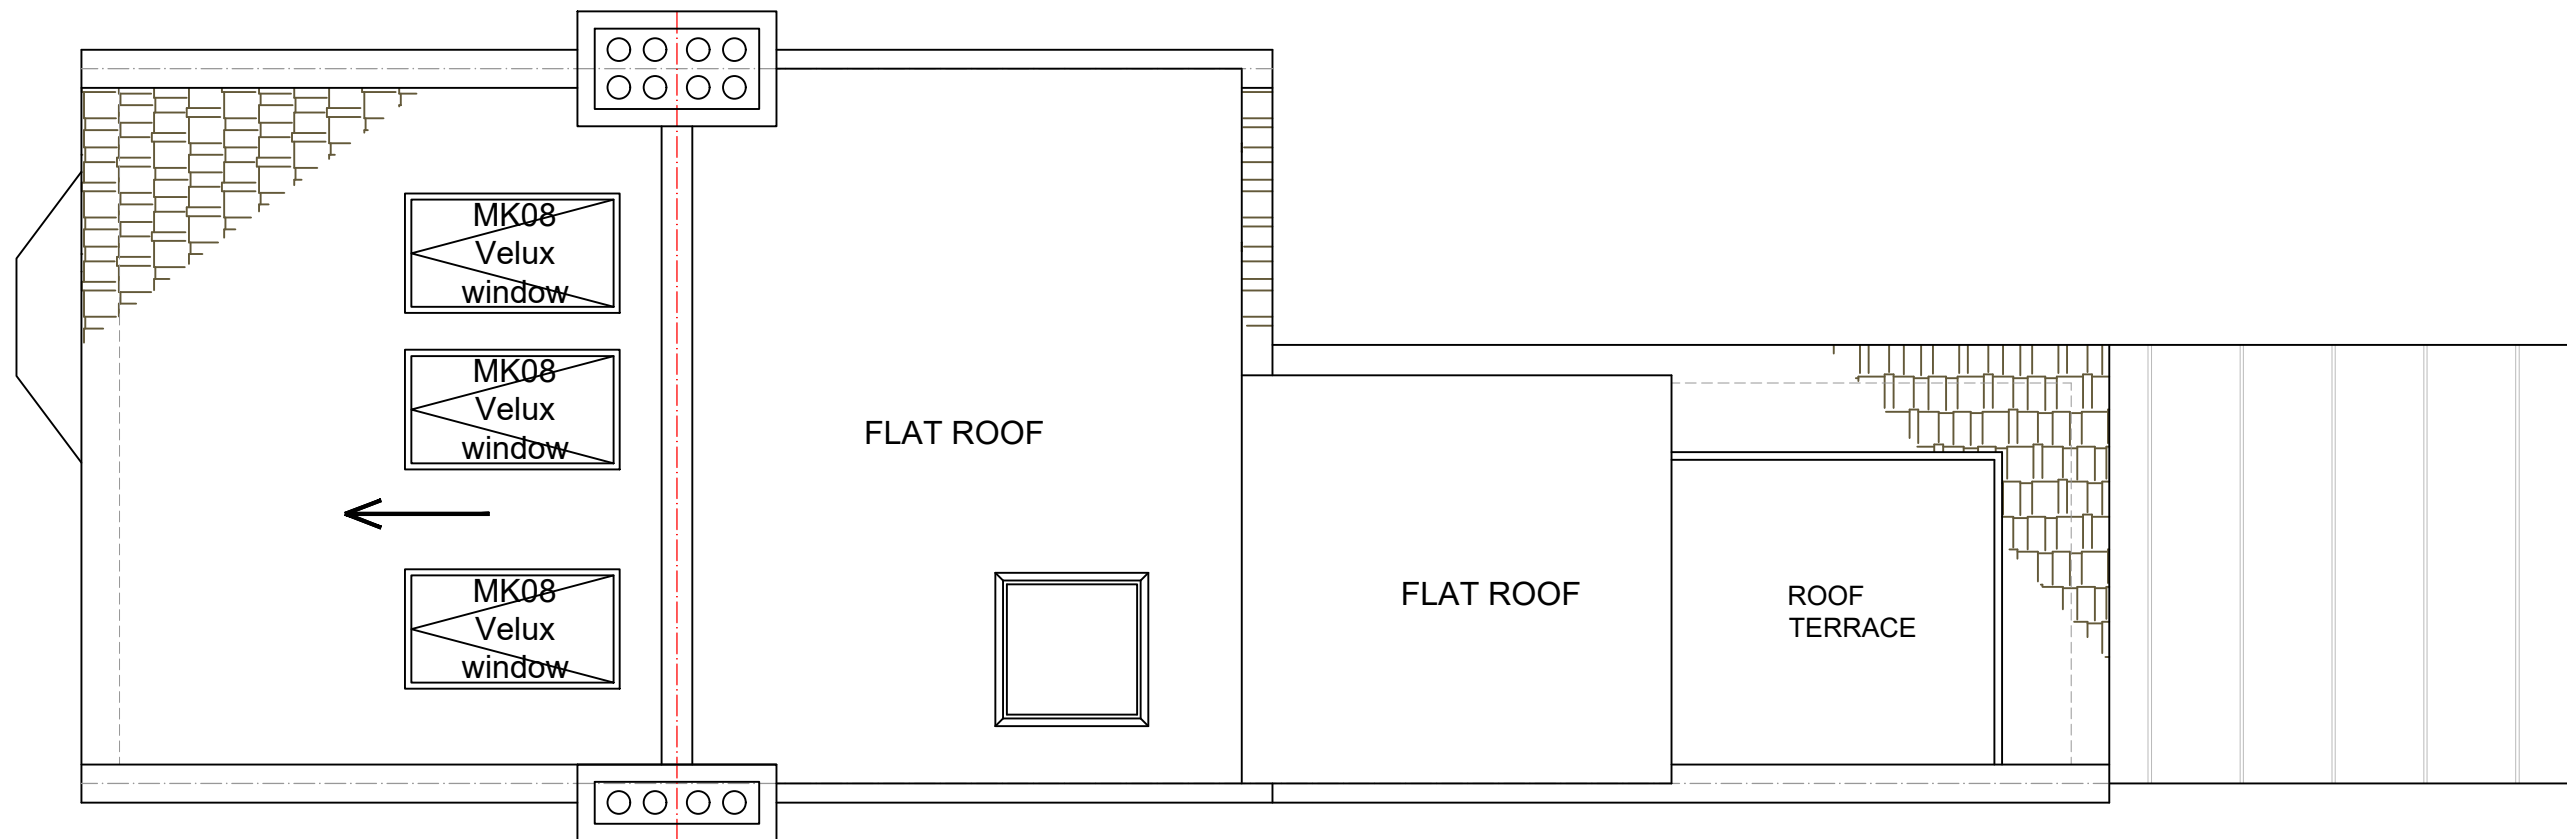

PROPOSED ROOF PLAN
SCALE 1:50

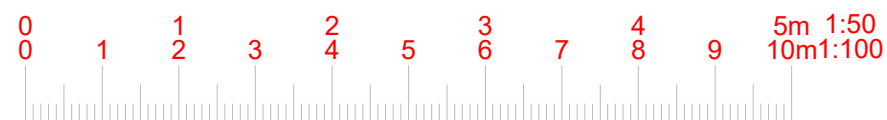

www.FastPlansUK.co.uk

Project: Loft Conversion with Dormer
to Rear And Roof Terrace.





Address:
60 HORNSEY PARK ROAD N8 0JY

Scale: 1:50 @ A3	Dwg. no: A07
---------------------	-----------------

Drawn by: O.B.S	Date Drawn: 06-JULY-2023
--------------------	-----------------------------

For Drawings Tel: 020 3542 1777

E-mail: plans@FastPlansUK.co.uk

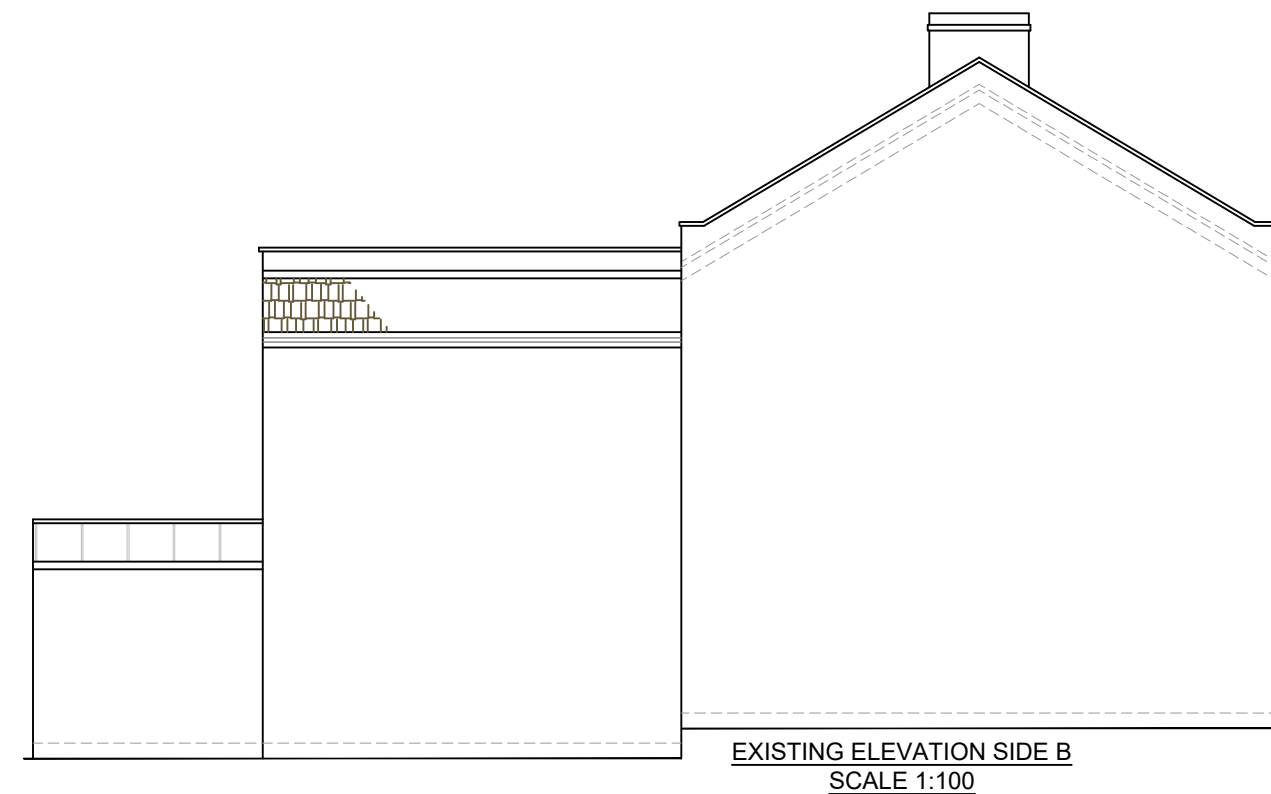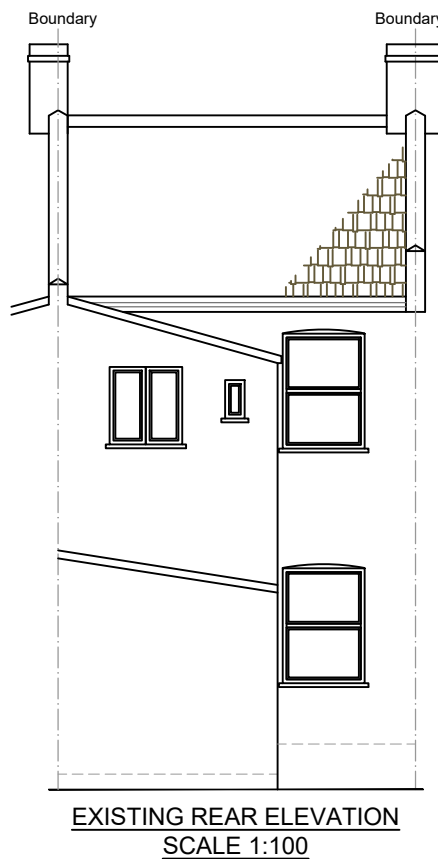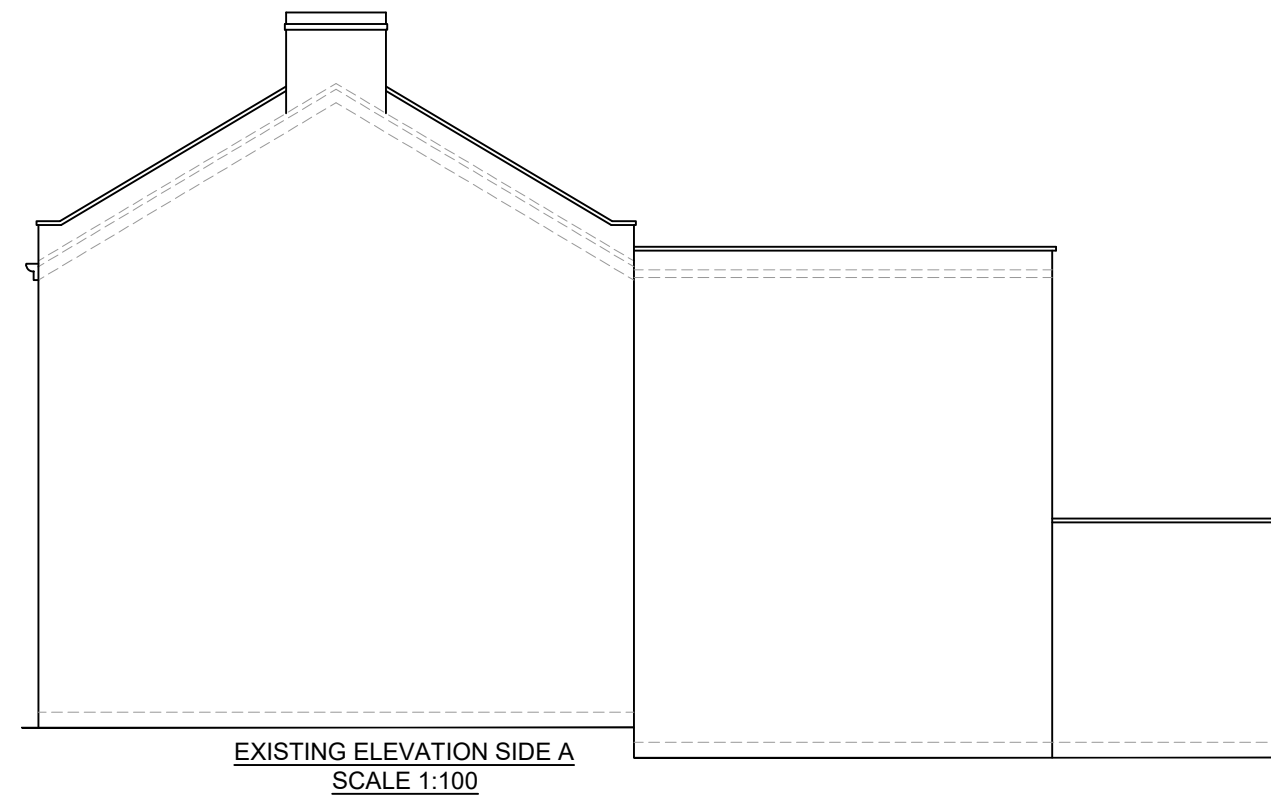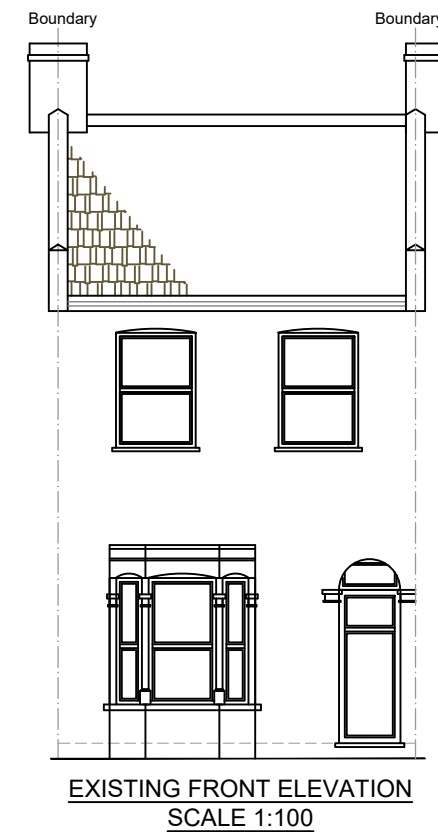

www.FastPlansUK.co.uk


Project: Loft Conversion with Dormer
to Rear And Roof Terrace.

Address: 60 HORNSEY PARK ROAD N8 0JY


Scale: 1:100 @ A3	Dwg. no: A08
Drawn by: O.B.S	Date Drawn: 06-JULY-2023

For Drawings Tel: 020 3542 1777


E-mail: plans@FastPlansUK.co.uk

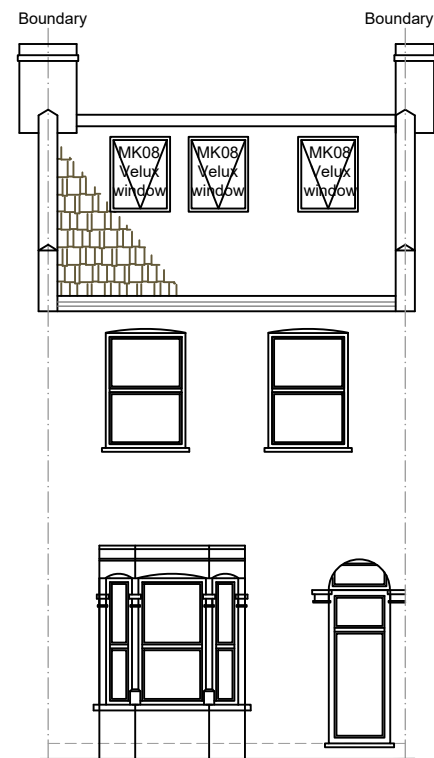


PROPOSED FRONT ELEVATION
SCALE 1:100

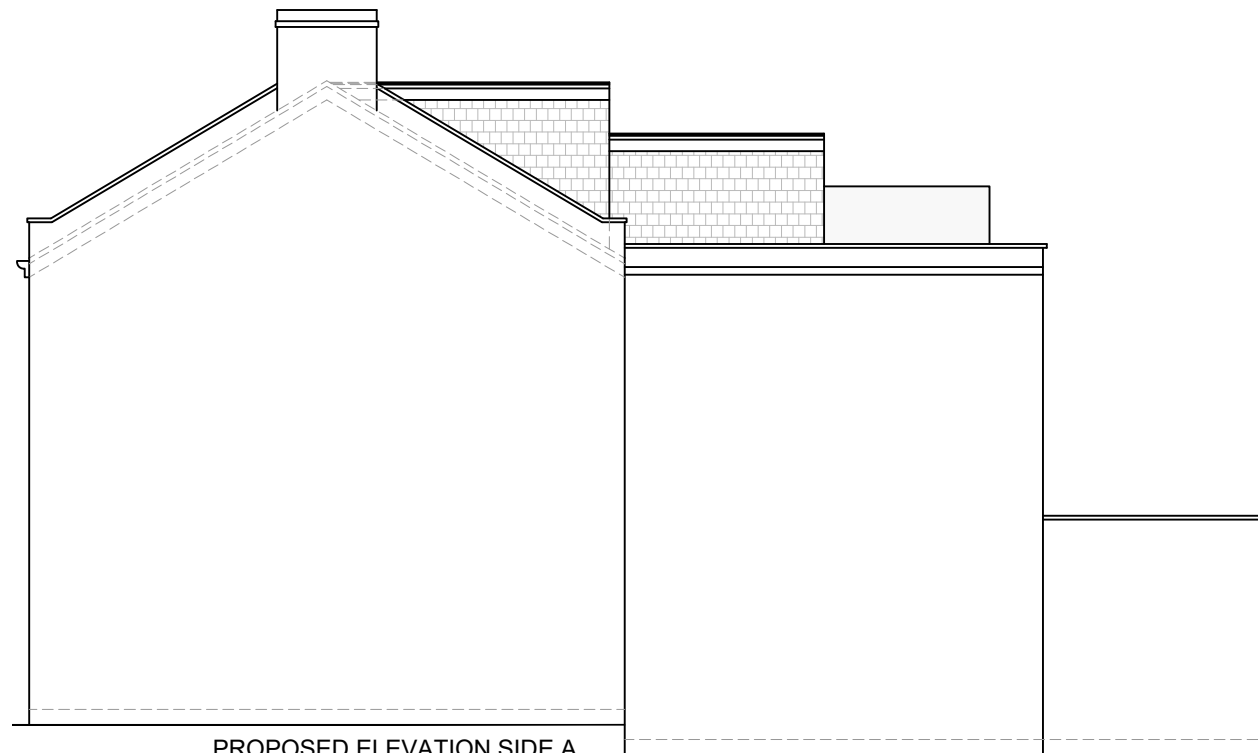

PROPOSED ELEVATION SIDE A
SCALE 1:100

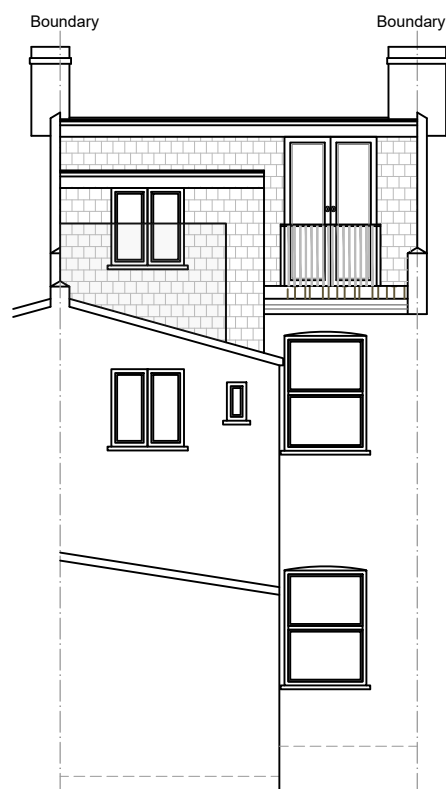

PROPOSED REAR ELEVATION
SCALE 1:100

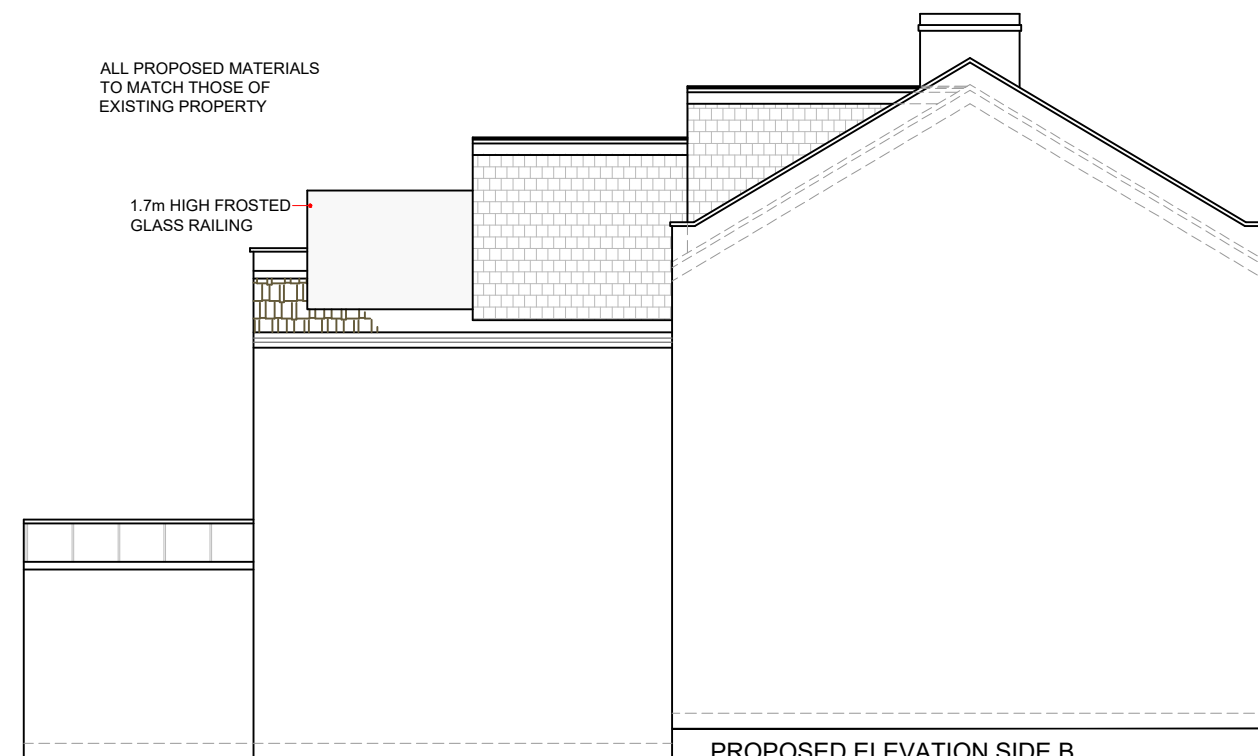

PROPOSED ELEVATION SIDE B
SCALE 1:100



www.FastPlansUK.co.uk

Project: Loft Conversion with Dormer
to Rear And Roof Terrace.


Address: 60 HORNSEY PARK ROAD N8 0JY

Scale: 1:100 @ A3 Dwg. no: A09


Drawn by: O.B.S Date Drawn: 06-JULY-2023

For Drawings Tel: 020 3542 1777

E-mail: plans@FastPlansUK.co.uk

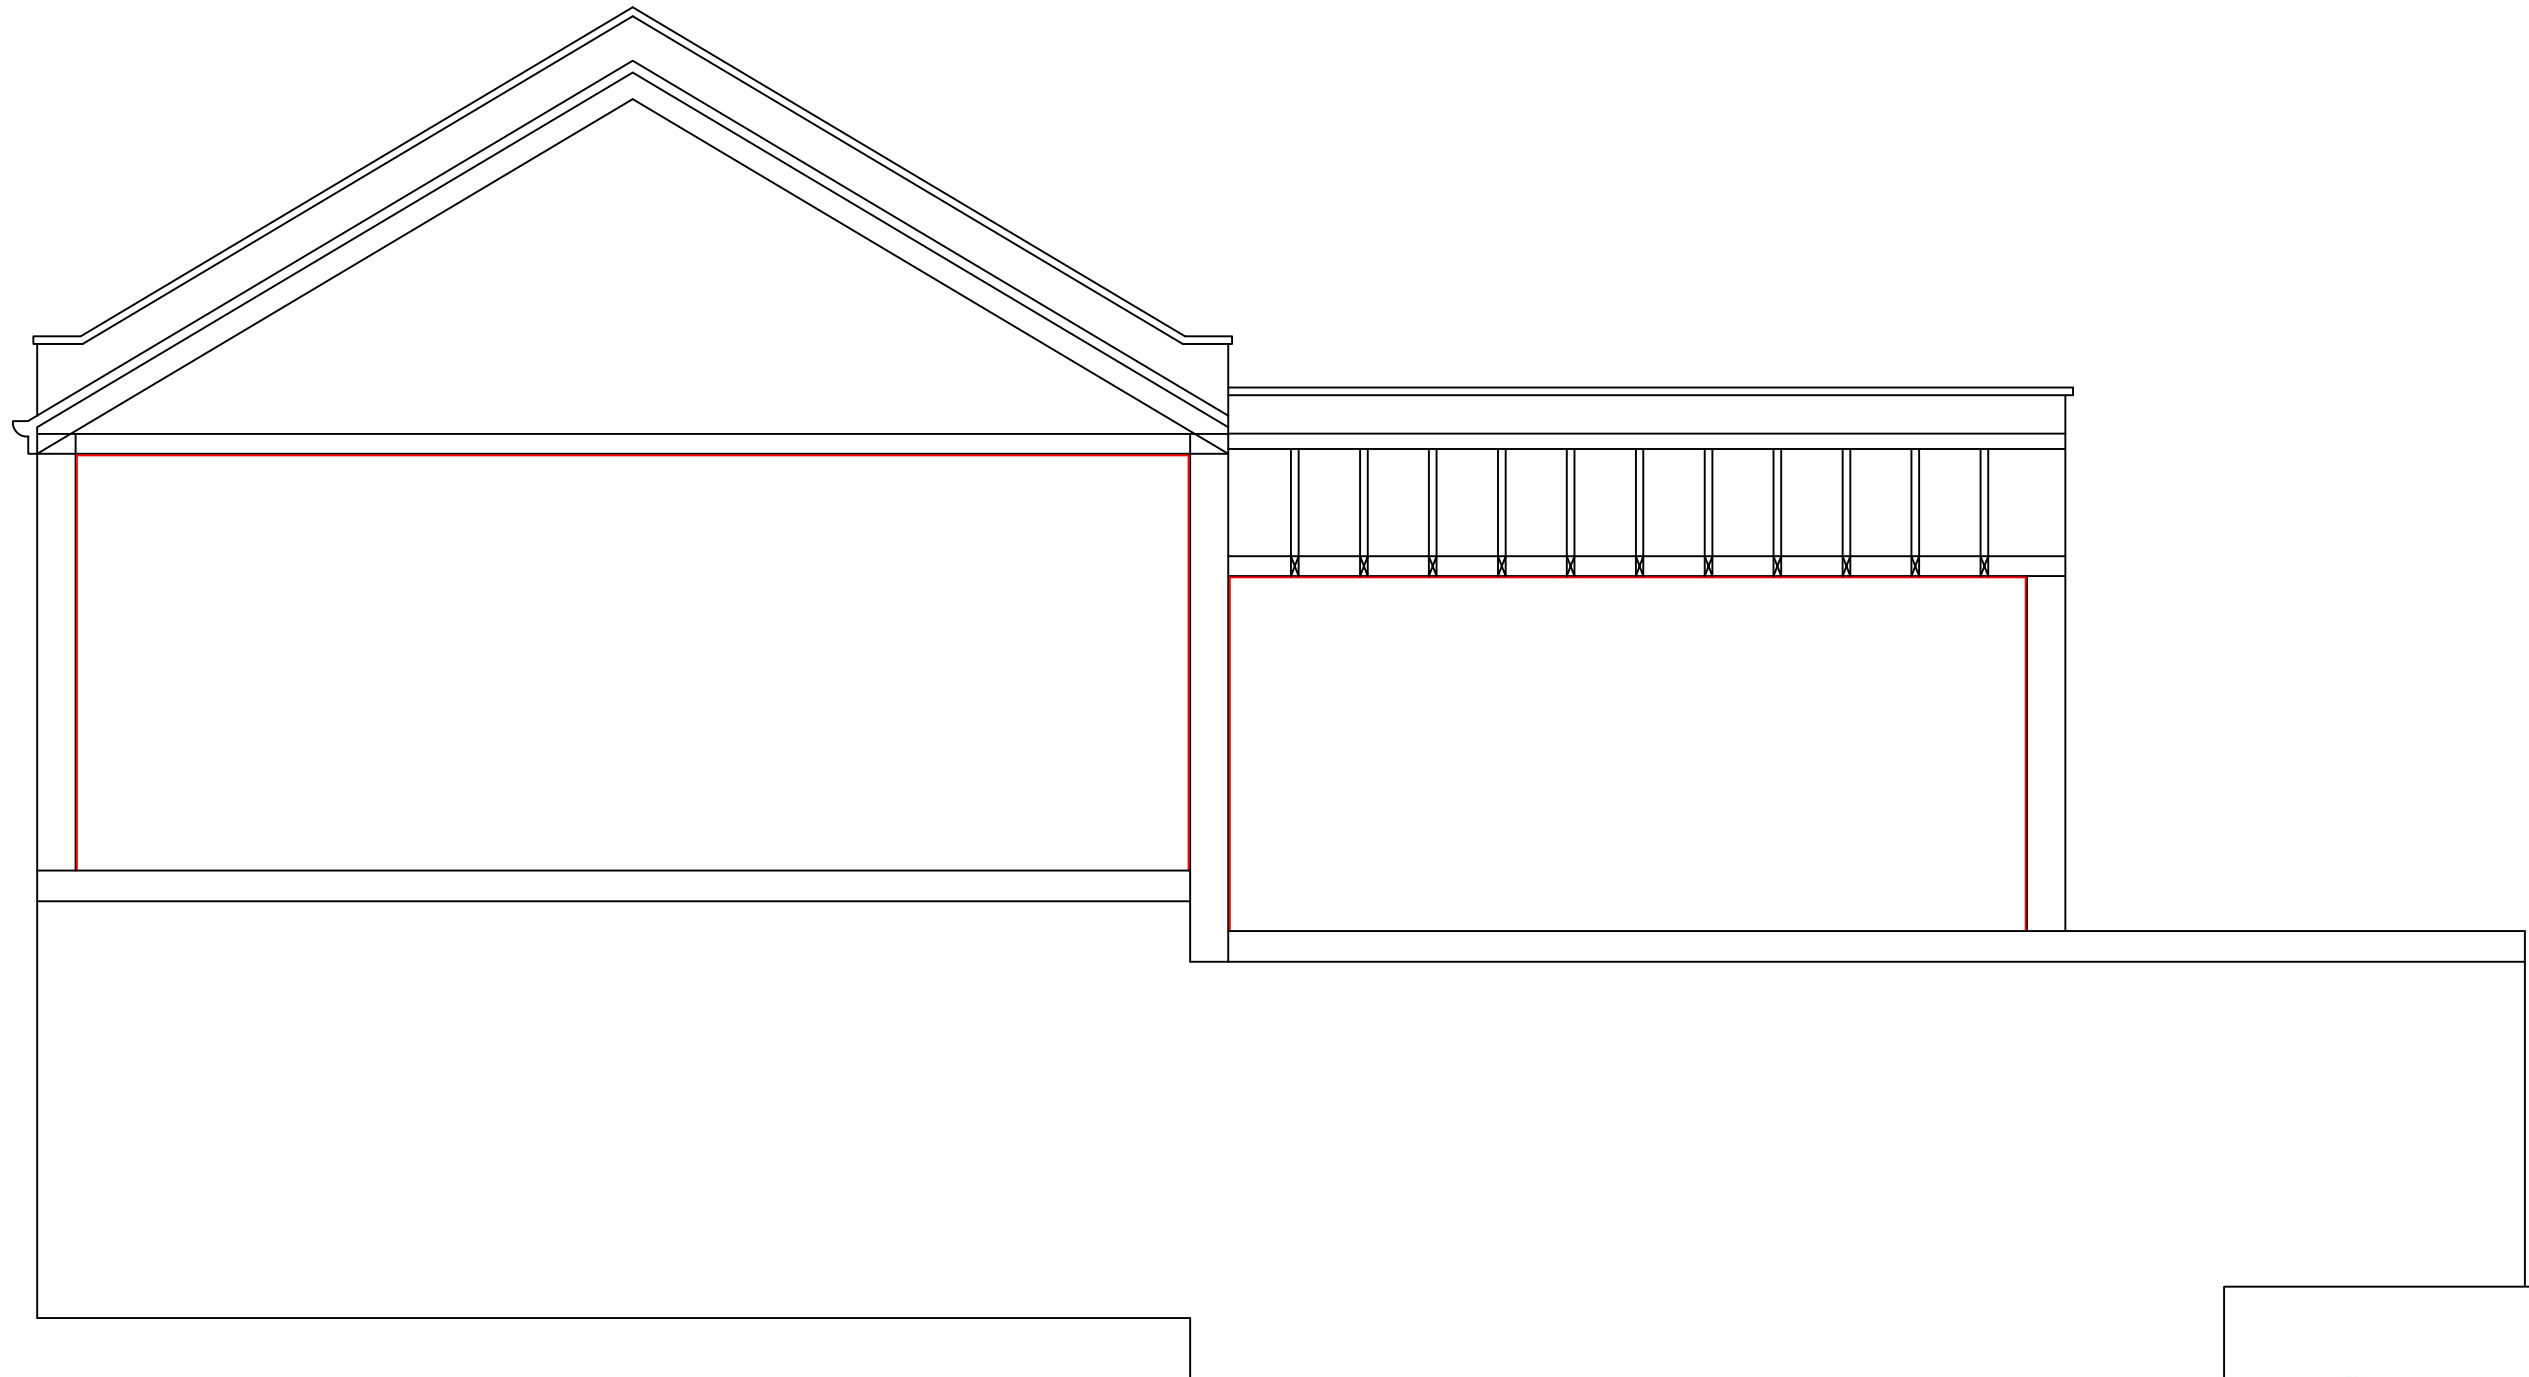

EXISTING SECTION AA
SCALE 1:50

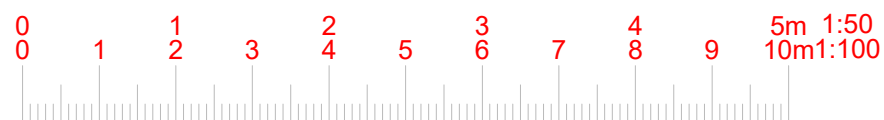

www.FastPlansUK.co.uk

Project: Loft Conversion with Dormer
to Rear And Roof Terrace.


Address:
60 HORNSEY PARK ROAD N8 0JY

Scale: 1:50 @ A3	Dwg. no: A10
---------------------	-----------------


Drawn by: O.B.S	Date Drawn: 06-JULY-2023
--------------------	-----------------------------

For Drawings Tel: 020 3542 1777

E-mail: plans@FastPlansUK.co.uk

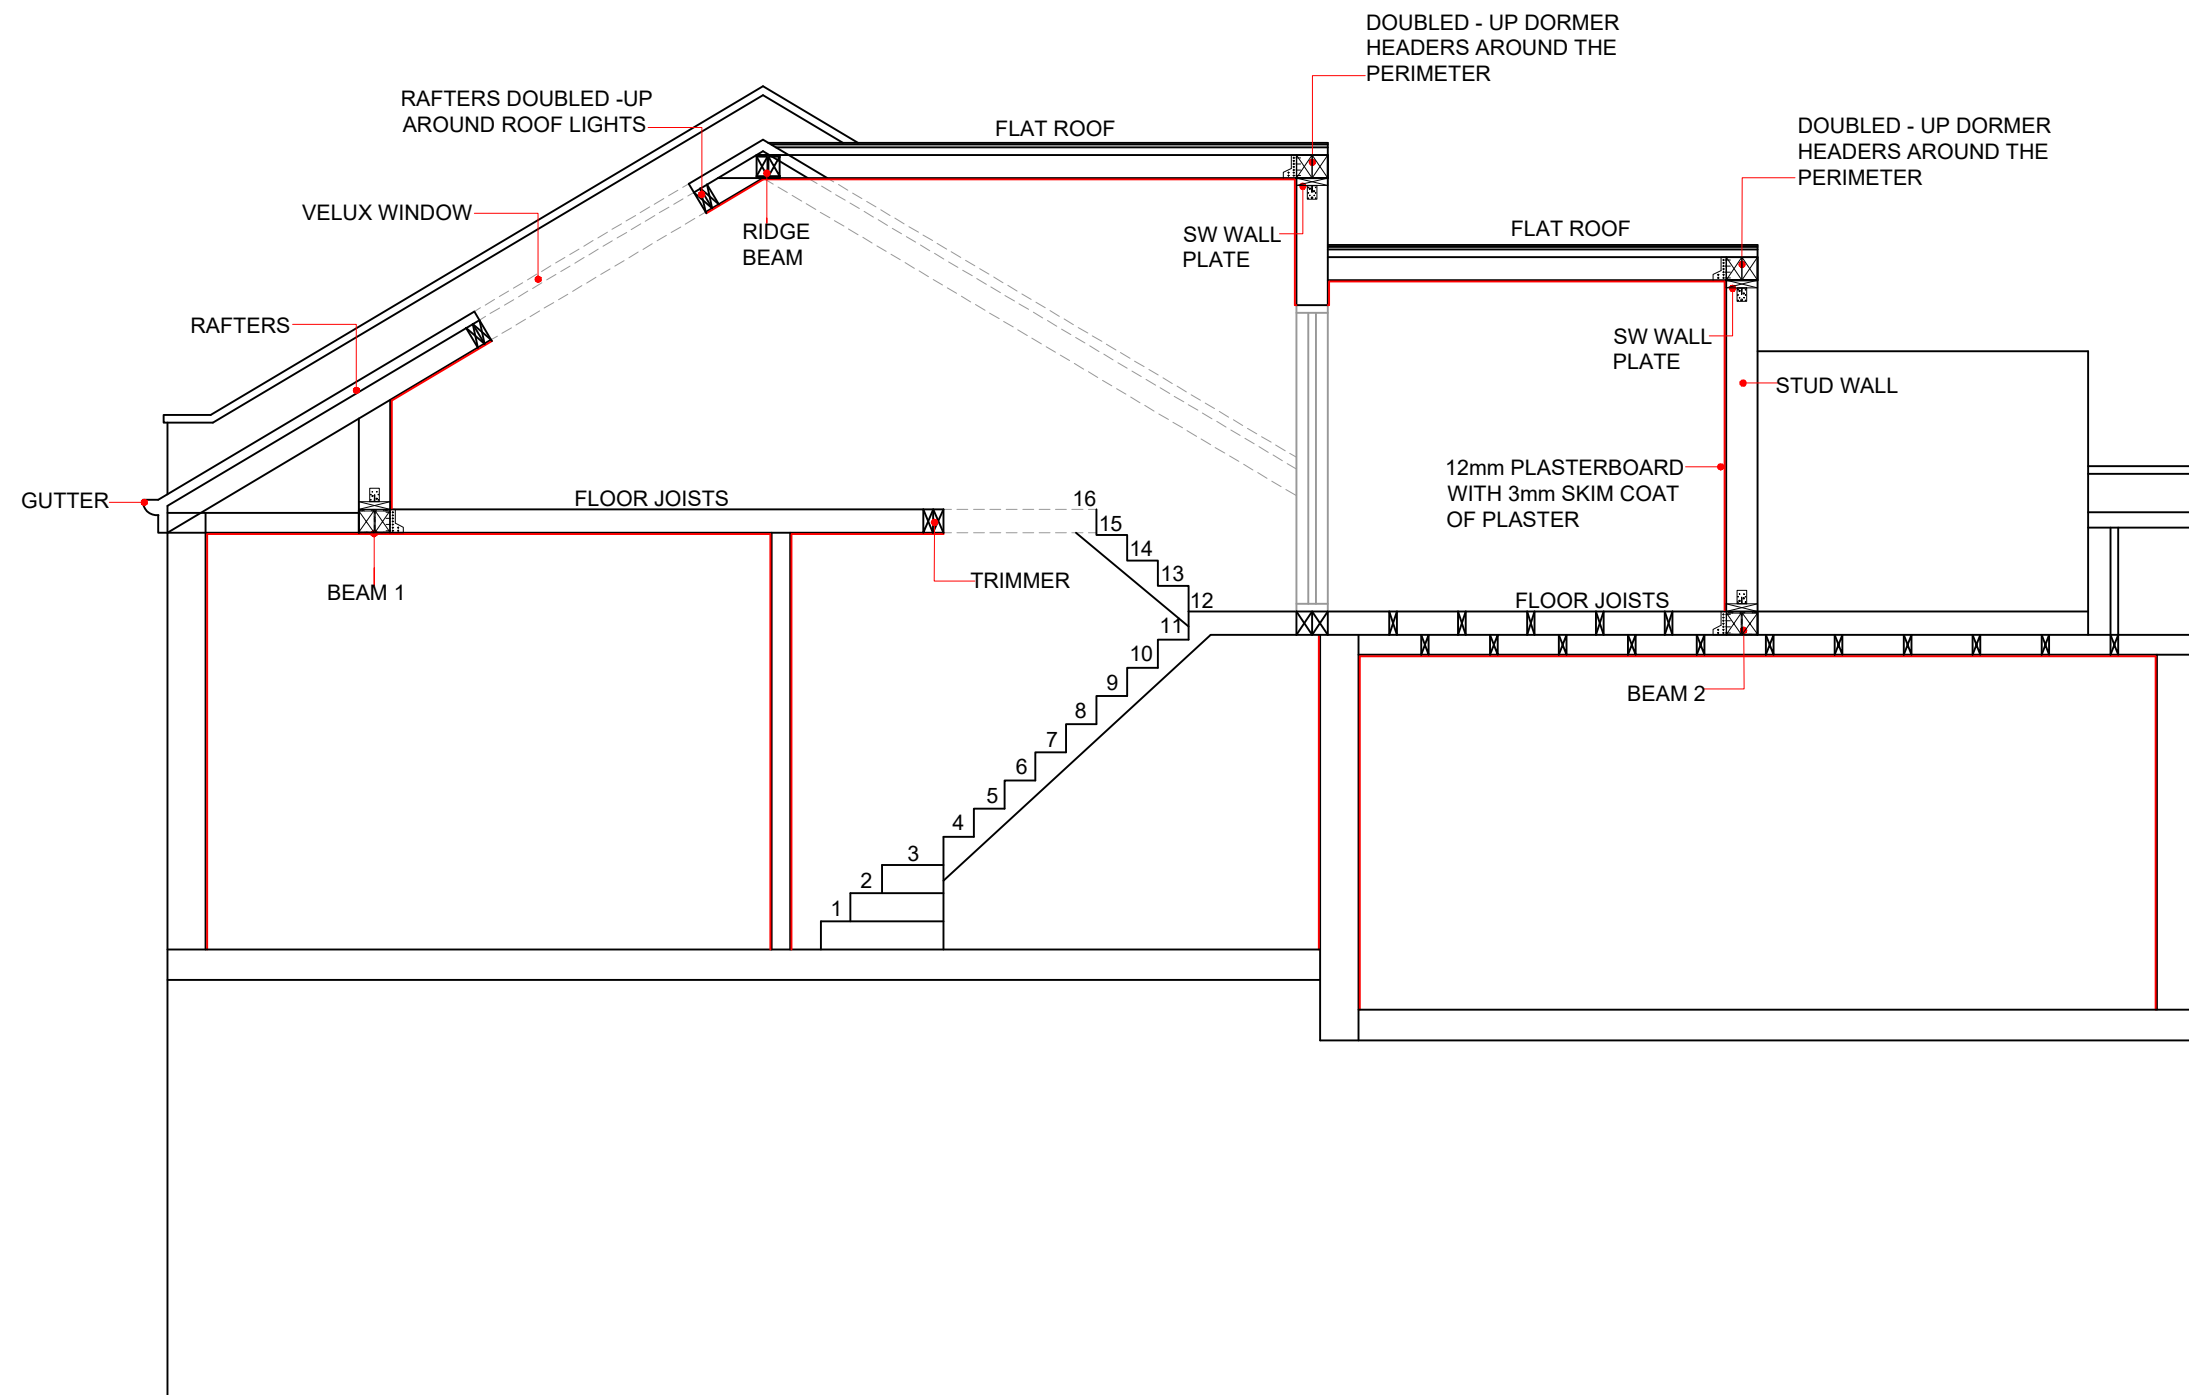

PROPOSED SECTION AA
SCALE 1:50

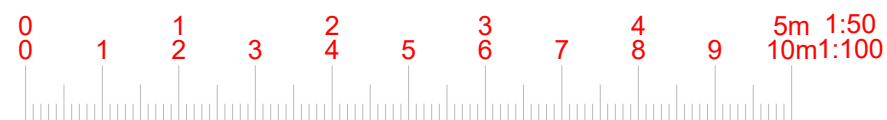

www.FastPlansUK.co.uk

Project: Loft Conversion with Dormer
to Rear And Roof Terrace.

Address: 60 HORNSEY PARK ROAD N8 0JY

Scale: 1:50 @ A3 Dwg. no: A11

Drawn by: O.B.S Date Drawn: 06-JULY-2023

For Drawings Tel: 020 3542 1777


E-mail: plans@FastPlansUK.co.uk



BLOCK PLAN
SCALE 1:500



LOCATION PLAN
SCALE 1:1250

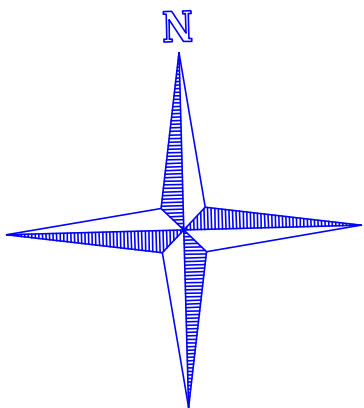

www.FastPlansUK.co.uk

Project: Loft Conversion with Dormer
to Rear And Roof Terrace.

Address: 60 HORNSEY PARK ROAD N8 0JY

Scale: 1:500 @ A3 Dwg. no: A12

Drawn by: O.B.S Date Drawn: 06-JULY-2023

For Drawings Tel: 020 3542 1777

E-mail: plans@FastPlansUK.co.uk