


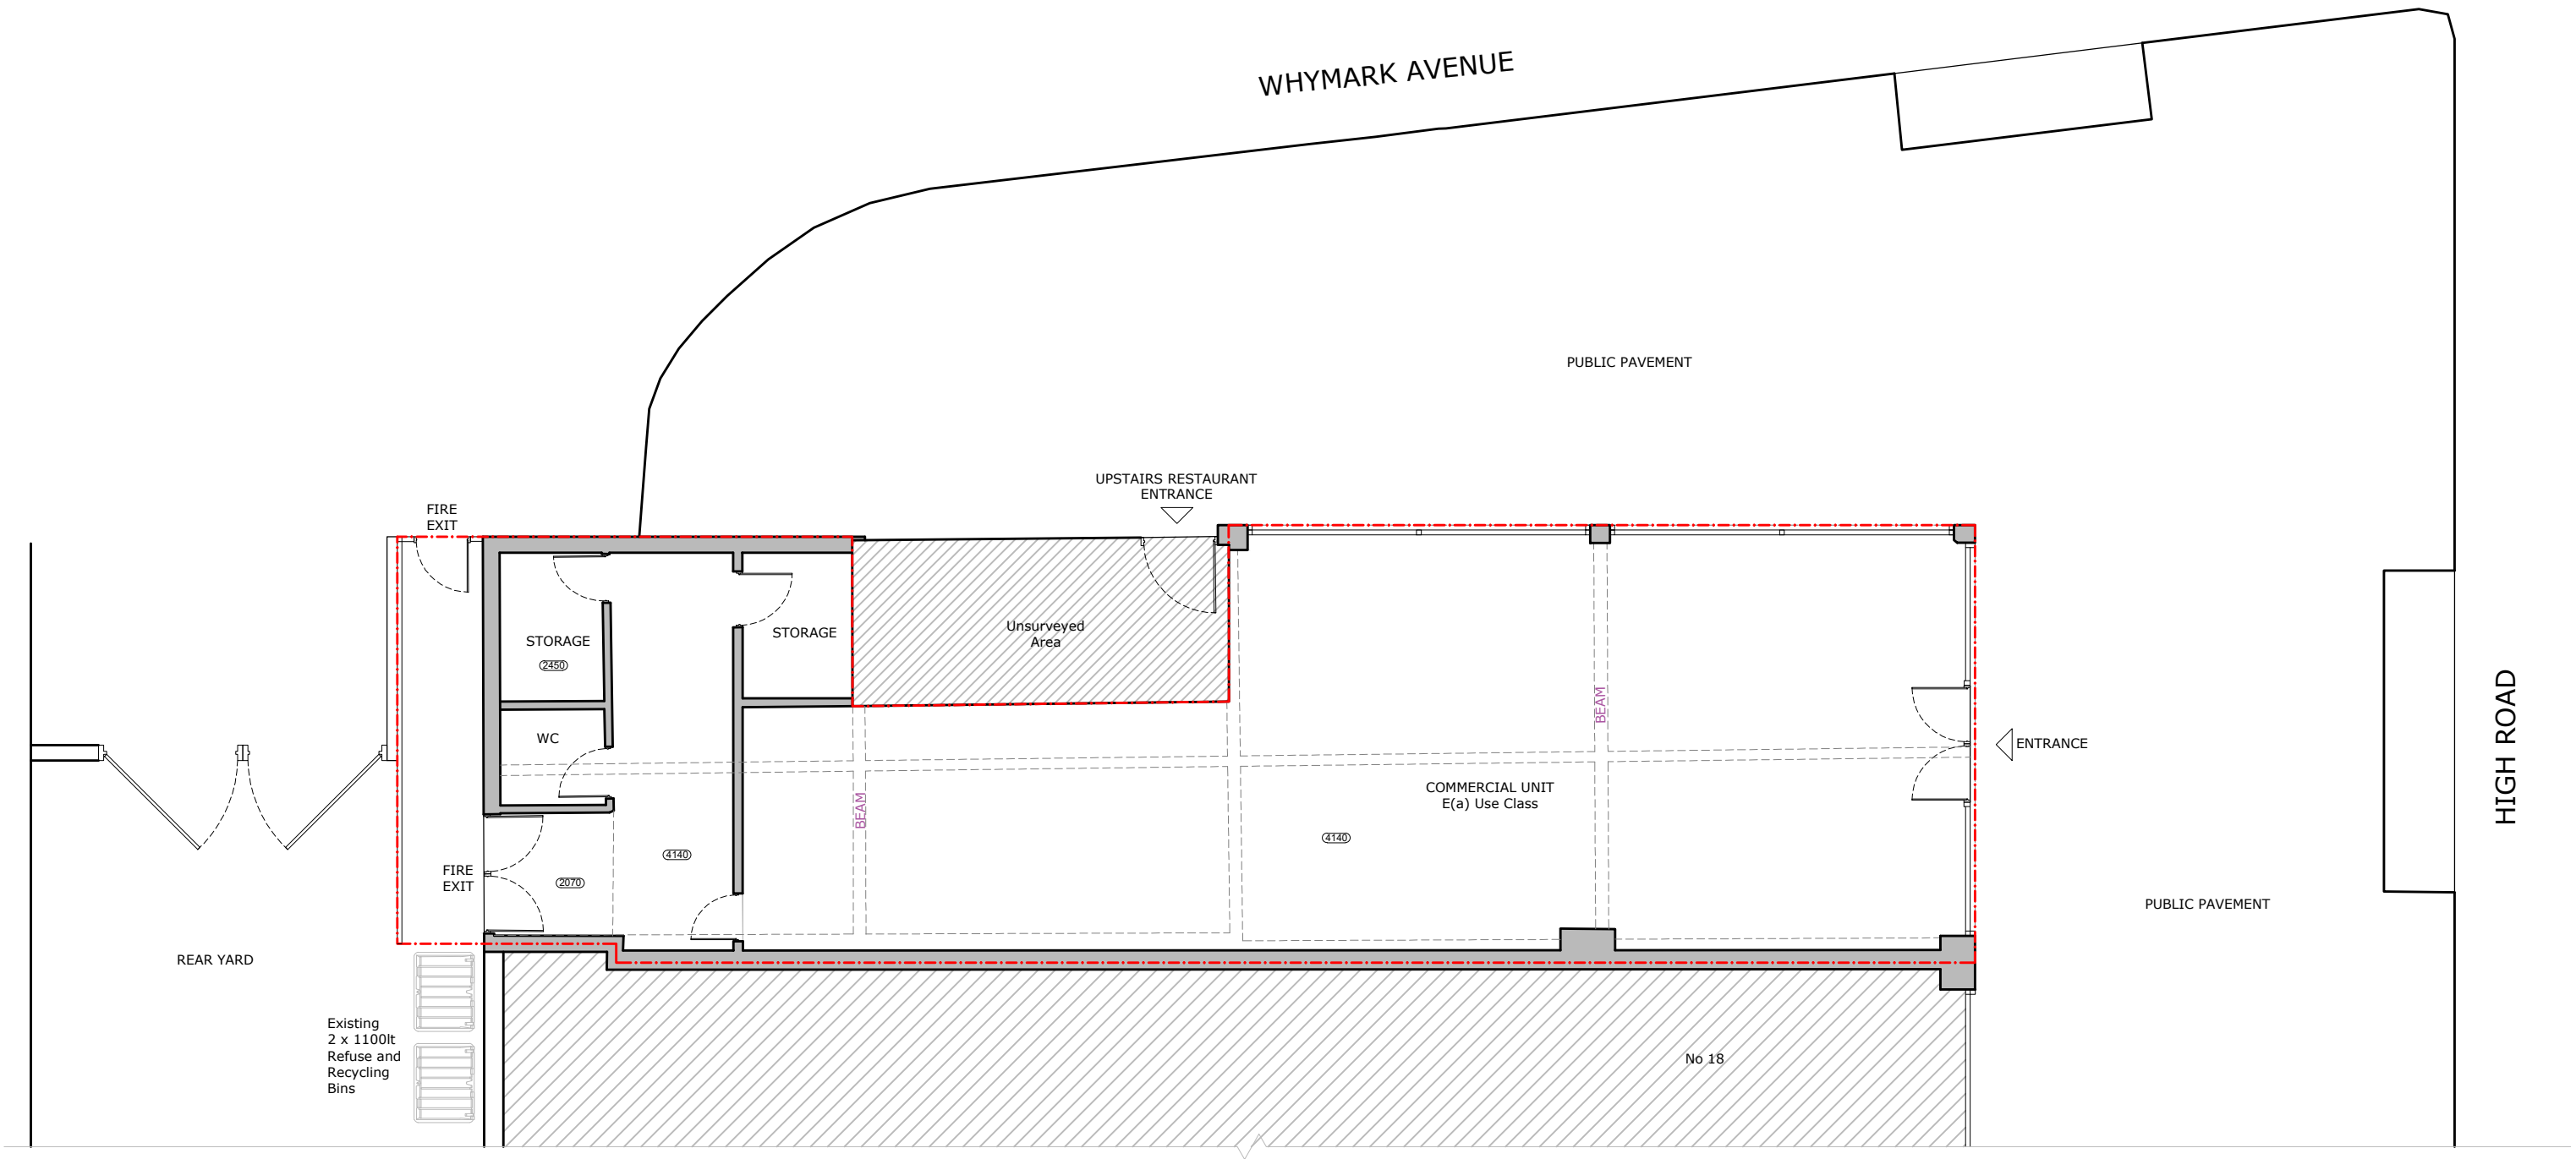

PLEASE NOTE
1. All dimensions to be verified on site.
2. All dimensions are in millimeters.
3. No work shall commence until all approvals and agreements have been obtained.
These include, Planning, Building Regulations, Water and party Wall.
4. The Copyright of this drawing belong to Adv Planning Limited T/A Advance Architecture.



Drawn By

GA

Checked By

KK

PROJECT STATUS

PLANNING

EXISTING GROUND FLOOR PLAN

PROJECT

16 HIGH ROAD,
LONDON, N22 6BX

SHEET

PLAN

JOB No.

23.031

DRAWING NUMBER

DATE

P100

19/07/2023

REV




ADVANCE
ARCHITECTURE


ARCHITECTURE / PLANNING / LICENSING

352 Green Lanes, Palmers Green,
London N13 5TJ - 020 8801 6601


www.advancearchitecture.co.uk
info@advancearchitecture.co.uk

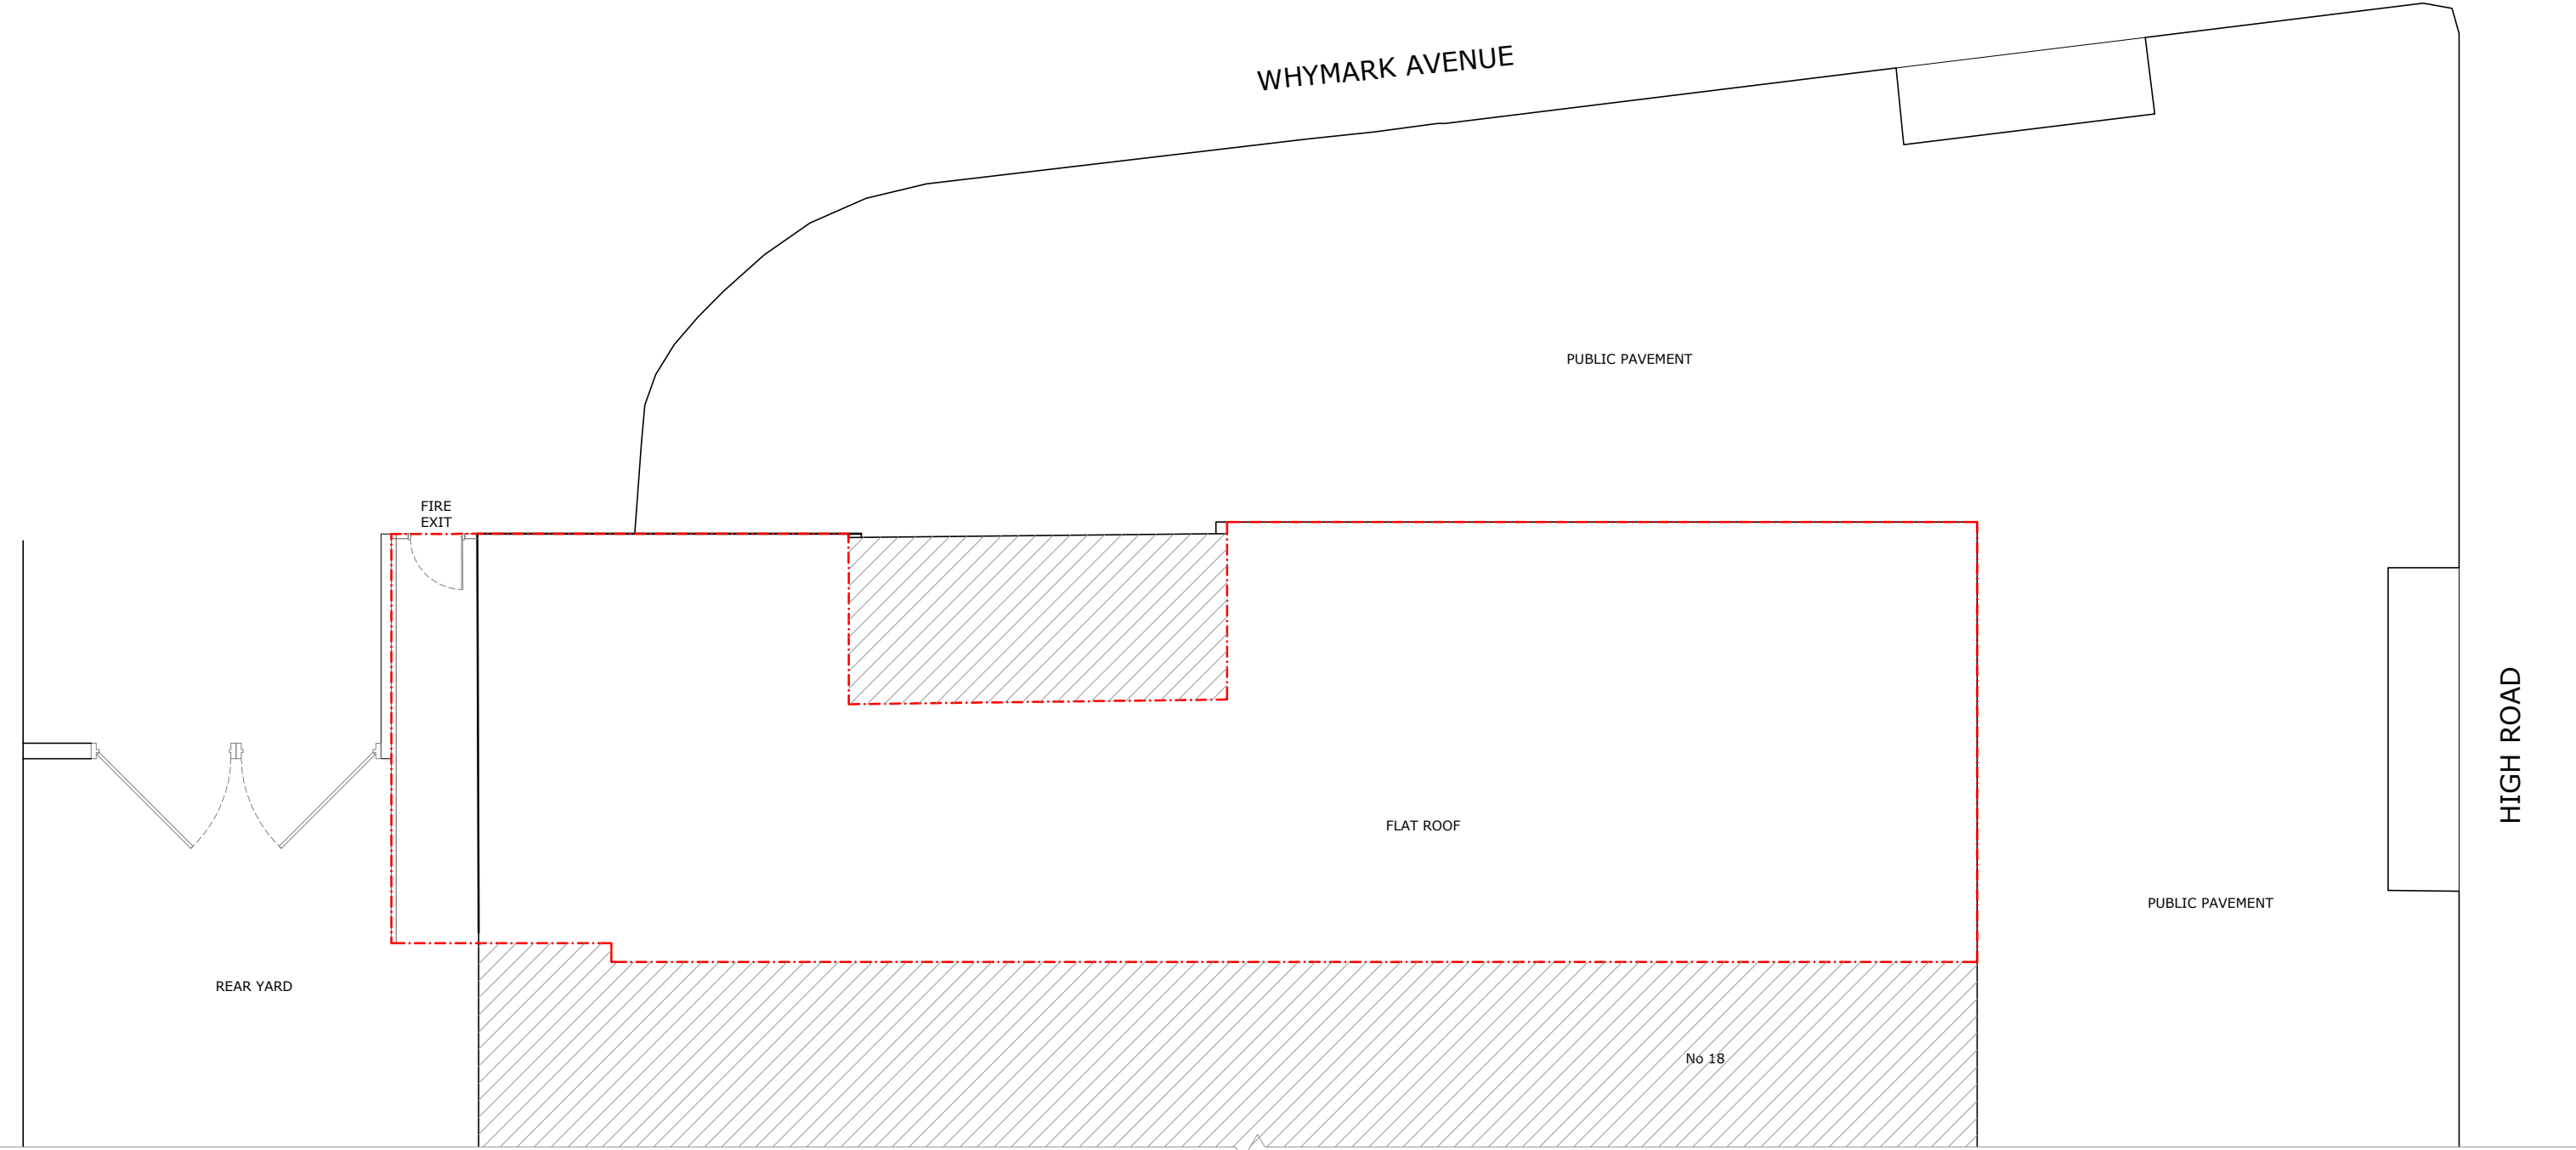


PLEASE NOTE
1. All dimensions to be verified on site.
2. All dimensions are in millimeters.
3. No work shall commence until all approvals and agreements have been obtained.
These include, Planning, Building Regulations, Water and party Wall.
4. The Copyright of this drawing belong to Adv Planning Limited T/A Advance Architecture.

 

Drawn By	GA	PROJECT STATUS	PLANNING	PROJECT	16 HIGH ROAD, LONDON, N22 6BX	SHEET	PLAN	DRAWING NUMBER	P101	REV	 ADVANCE ARCHITECTURE ARCHITECTURE / PLANNING / LICENSING 352 Green Lanes, Palmers Green, London N13 5TJ - 020 8801 6601 www.advancearchitecture.co.uk info@advancearchitecture.co.uk
Checked By	KK		EXISTING ROOF PLAN			JOB No.	23.031	DATE	19/07/2023		

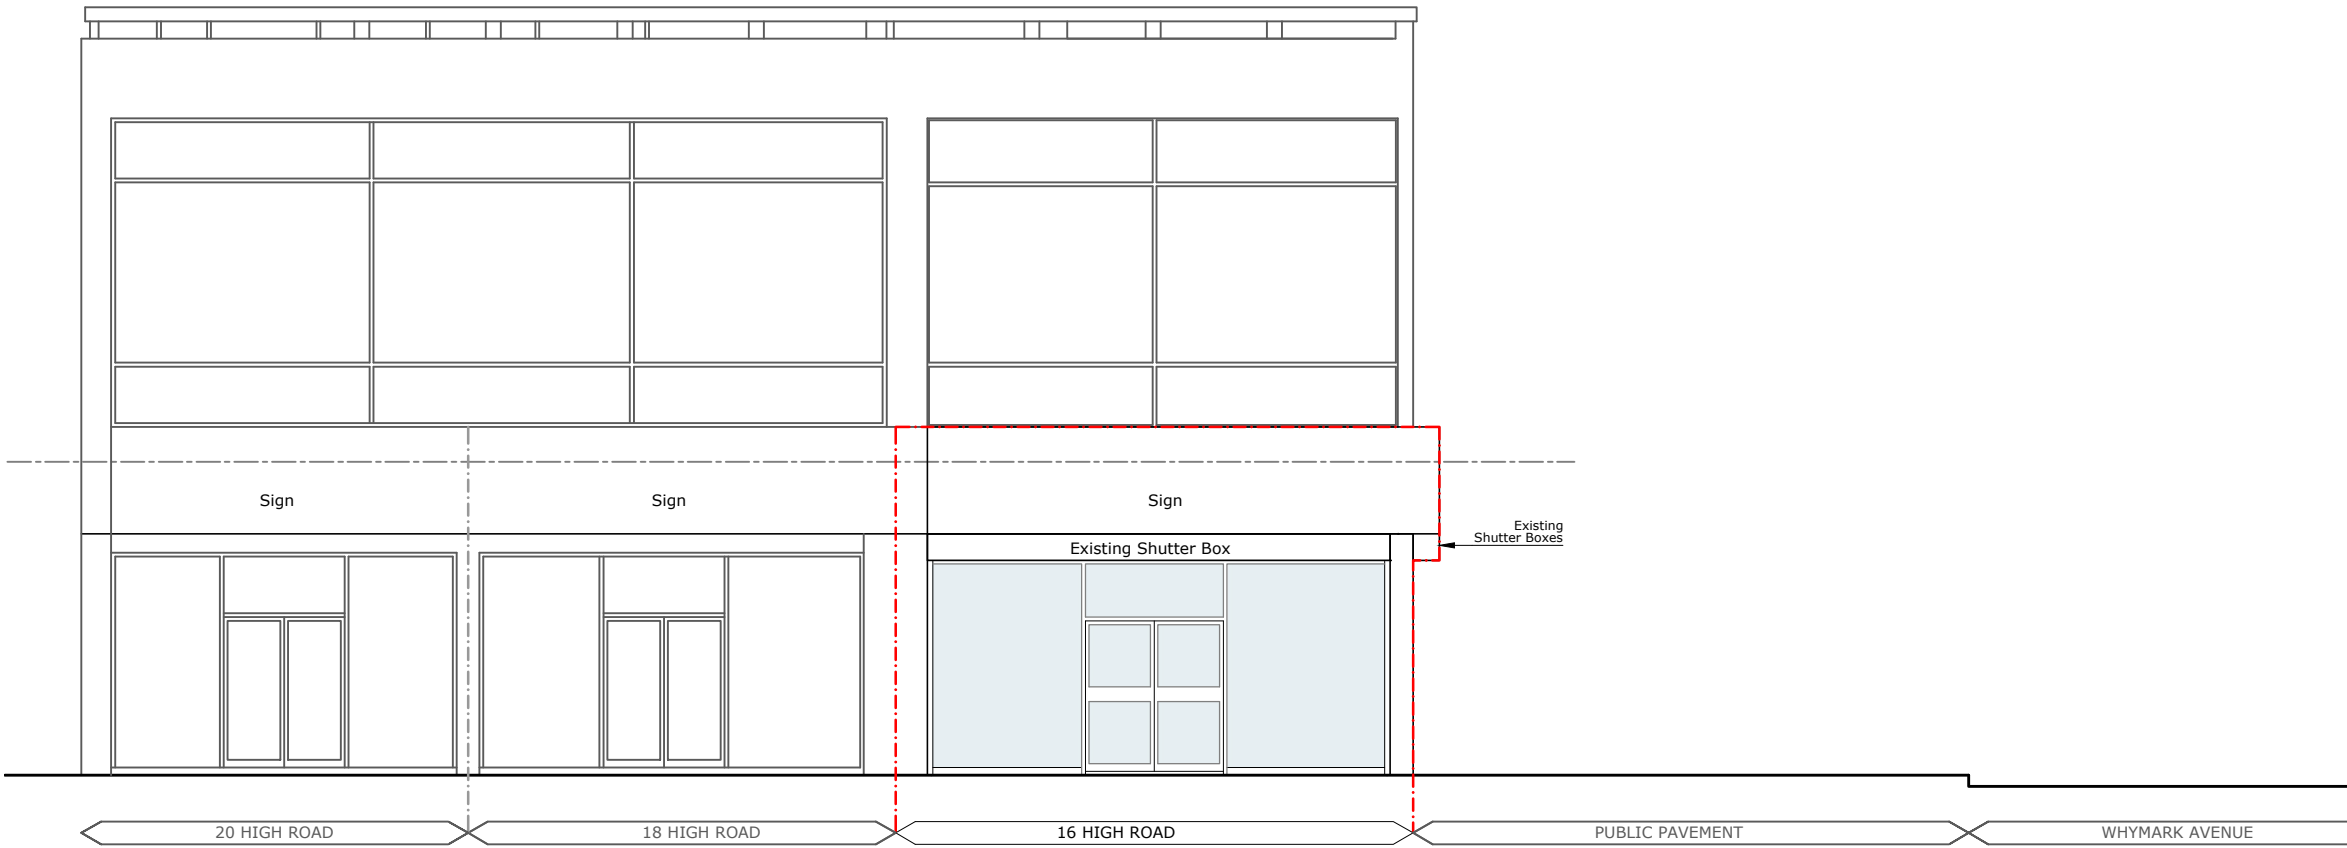

1 SOUTH WEST (FRONT) ELEVATION

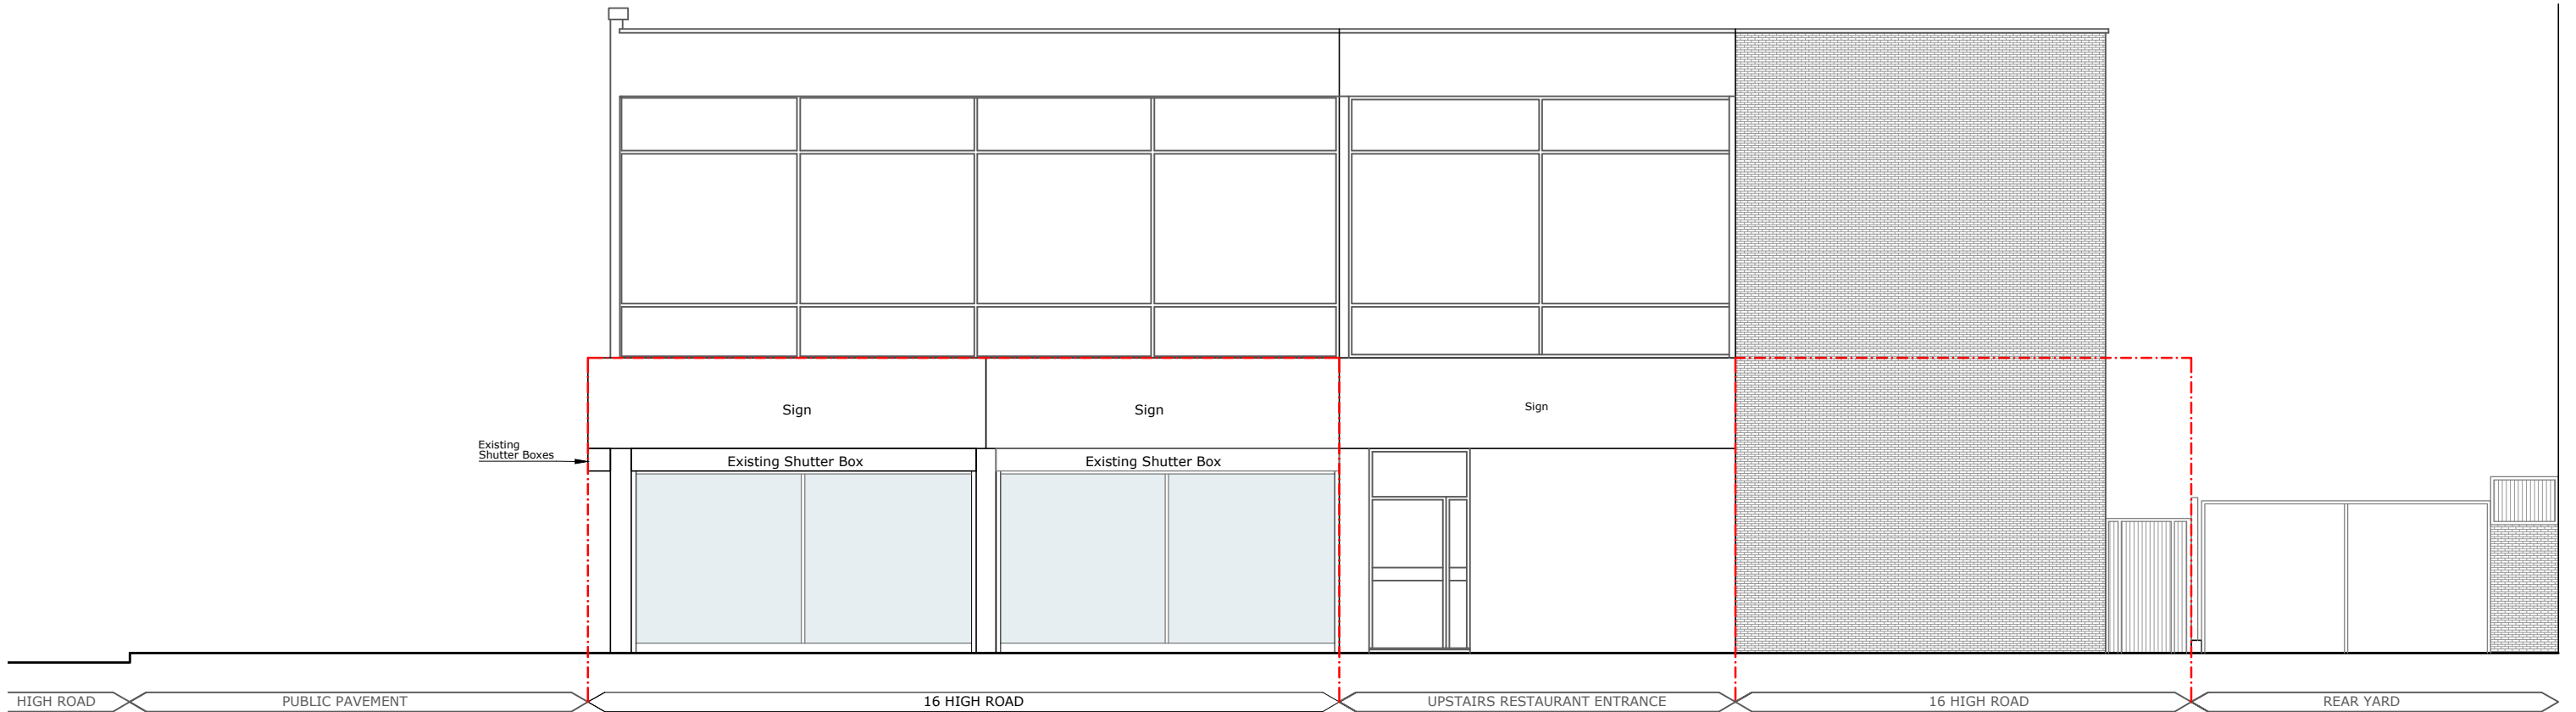

2 SOUTH EAST (SIDE) ELEVATION

PLEASE NOTE 1. All dimensions to be verified on site. 2. All dimensions are in millimeters. 3. No work shall commence until all approvals and agreements have been obtained. These include, Planning, Building Regulations, Water and party Wall. 4. The Copyright of this drawing belong to Adv Planning Limited T/A Advance Architecture.	Scale (@ A3) 1 : 100 0.5m 1 2 3 4 5	Drawn By	GA	PROJECT STATUS	PLANNING	PROJECT	16 HIGH ROAD, LONDON, N22 6BX	SHEET	ELEVATIONS	DRAWING NUMBER	P102	REV	 ADVANCE ARCHITECTURE / PLANNING / LICENSING 352 Green Lanes, Palmers Green, London N13 5TJ - 020 8801 6601 www.advancearchitecture.co.uk info@advancearchitecture.co.uk
		Checked By	KK					JOB No.	23.031	DATE			