


A3030 / 101_15 : ELEVATIONS, BLOCK PLAN AND SITE LOCATION PLAN




EXISTING FRONT ELEVATION
1 : 50

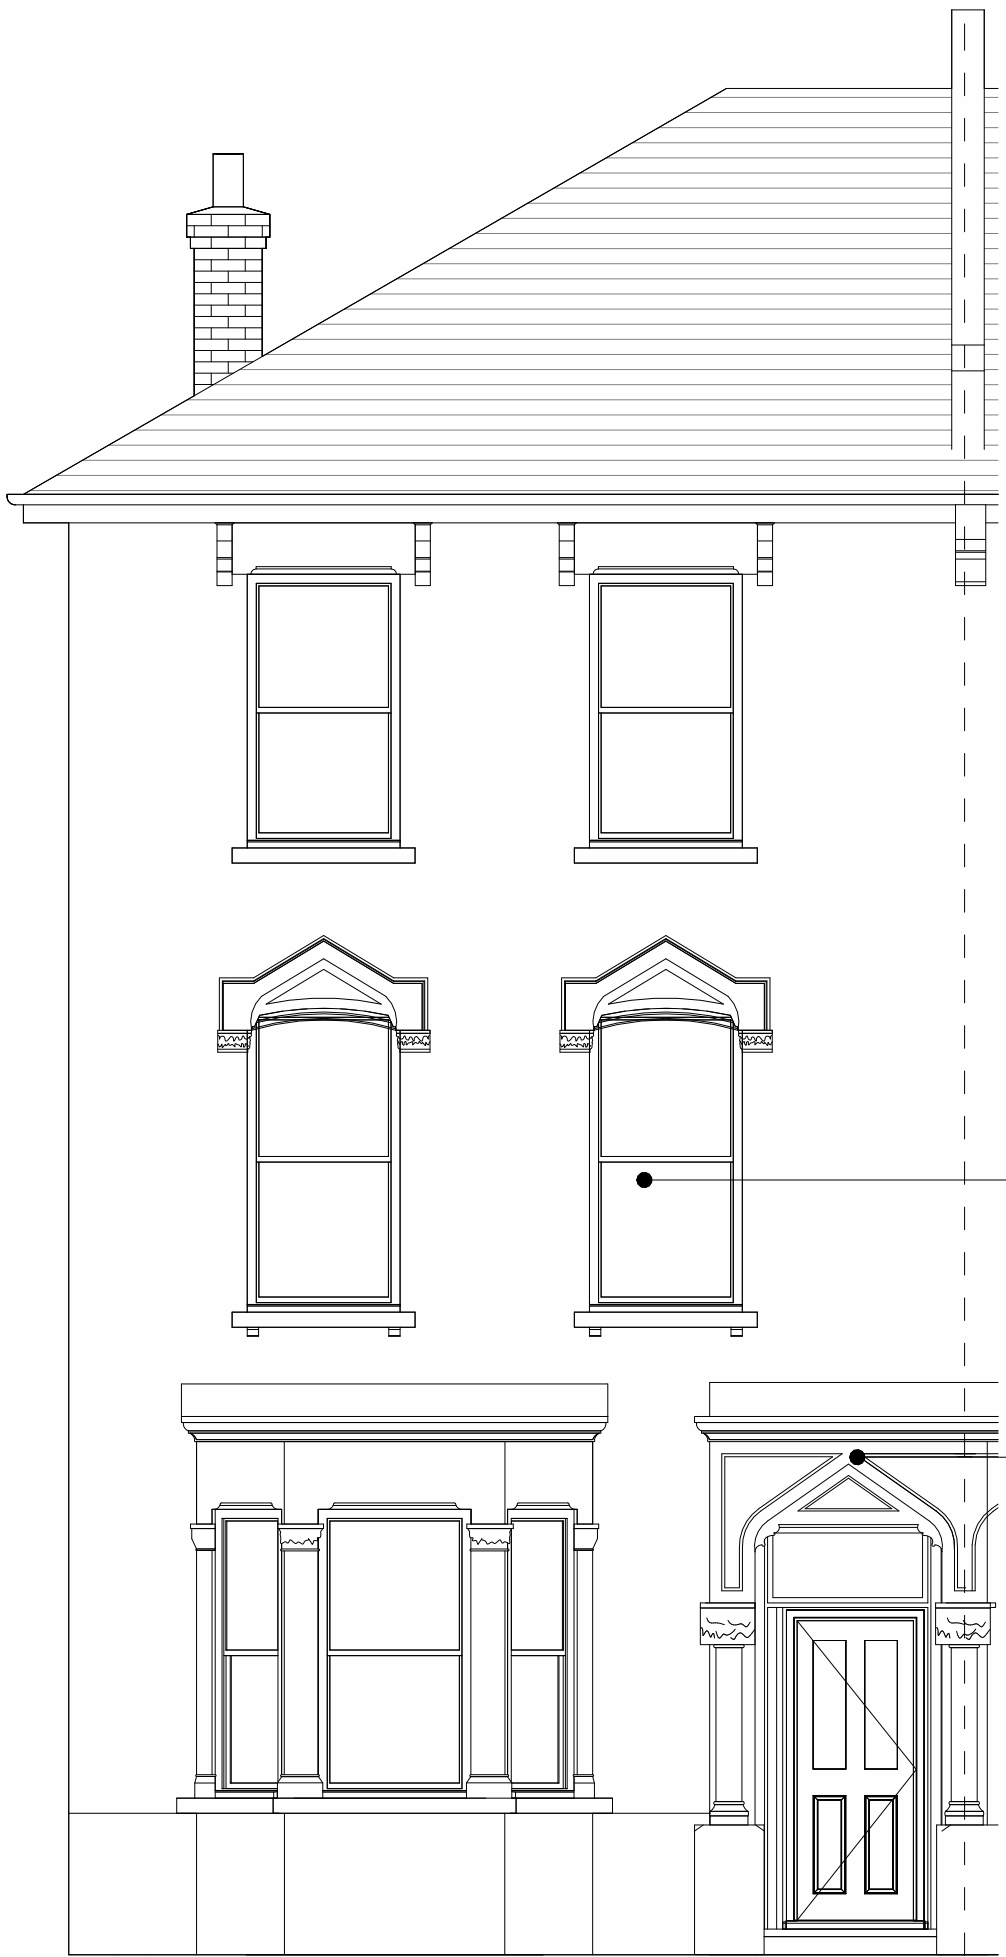

EXISTING FRONT ELEVATION
1 : 50


All single glazed timber windows
to be replaced with double
glazed timber windows to
match existing style, frame
colour and fenestration

Repair and redecorate
porch to match existing
style and colour

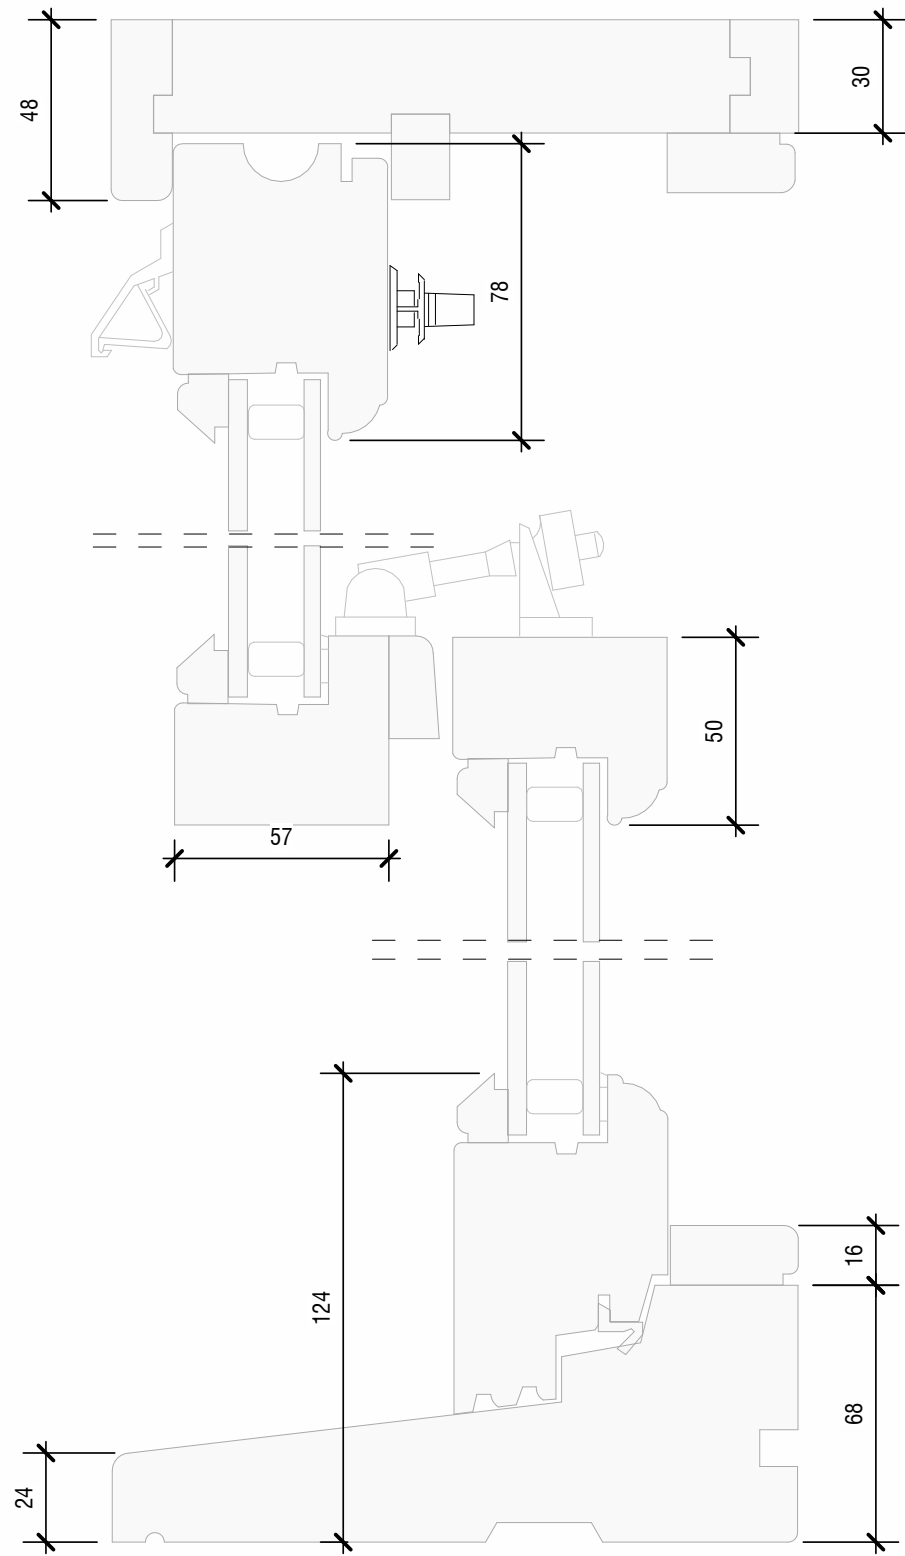

SECTION THROUGH TIMBER SASH WINDOW


15 - 49 LANCASTER ROAD
1 : 2

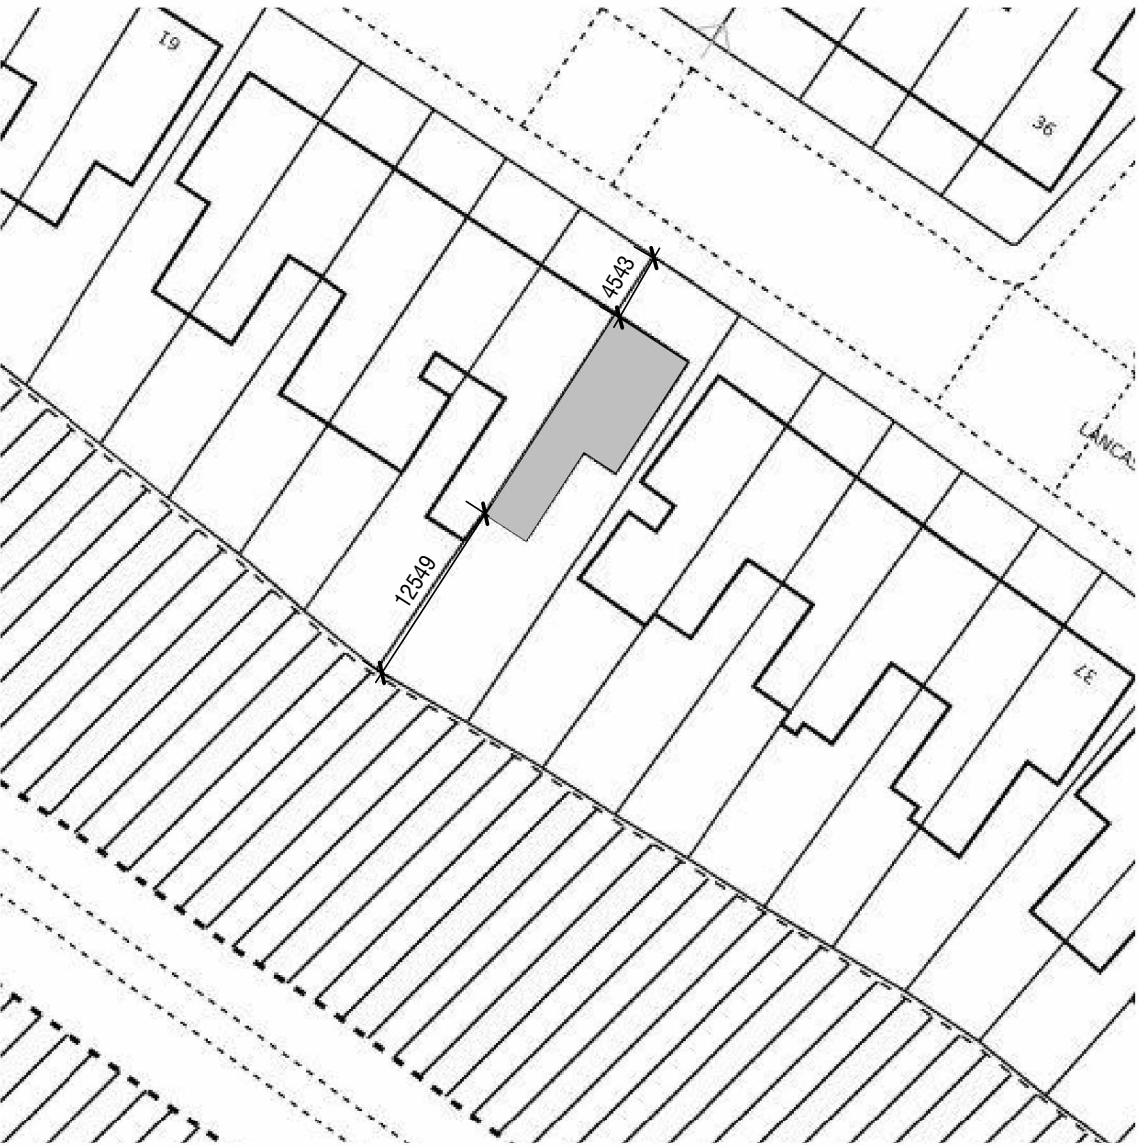

BLOCK PLAN
1 : 500




SITE LOCATION PLAN
1 : 1250

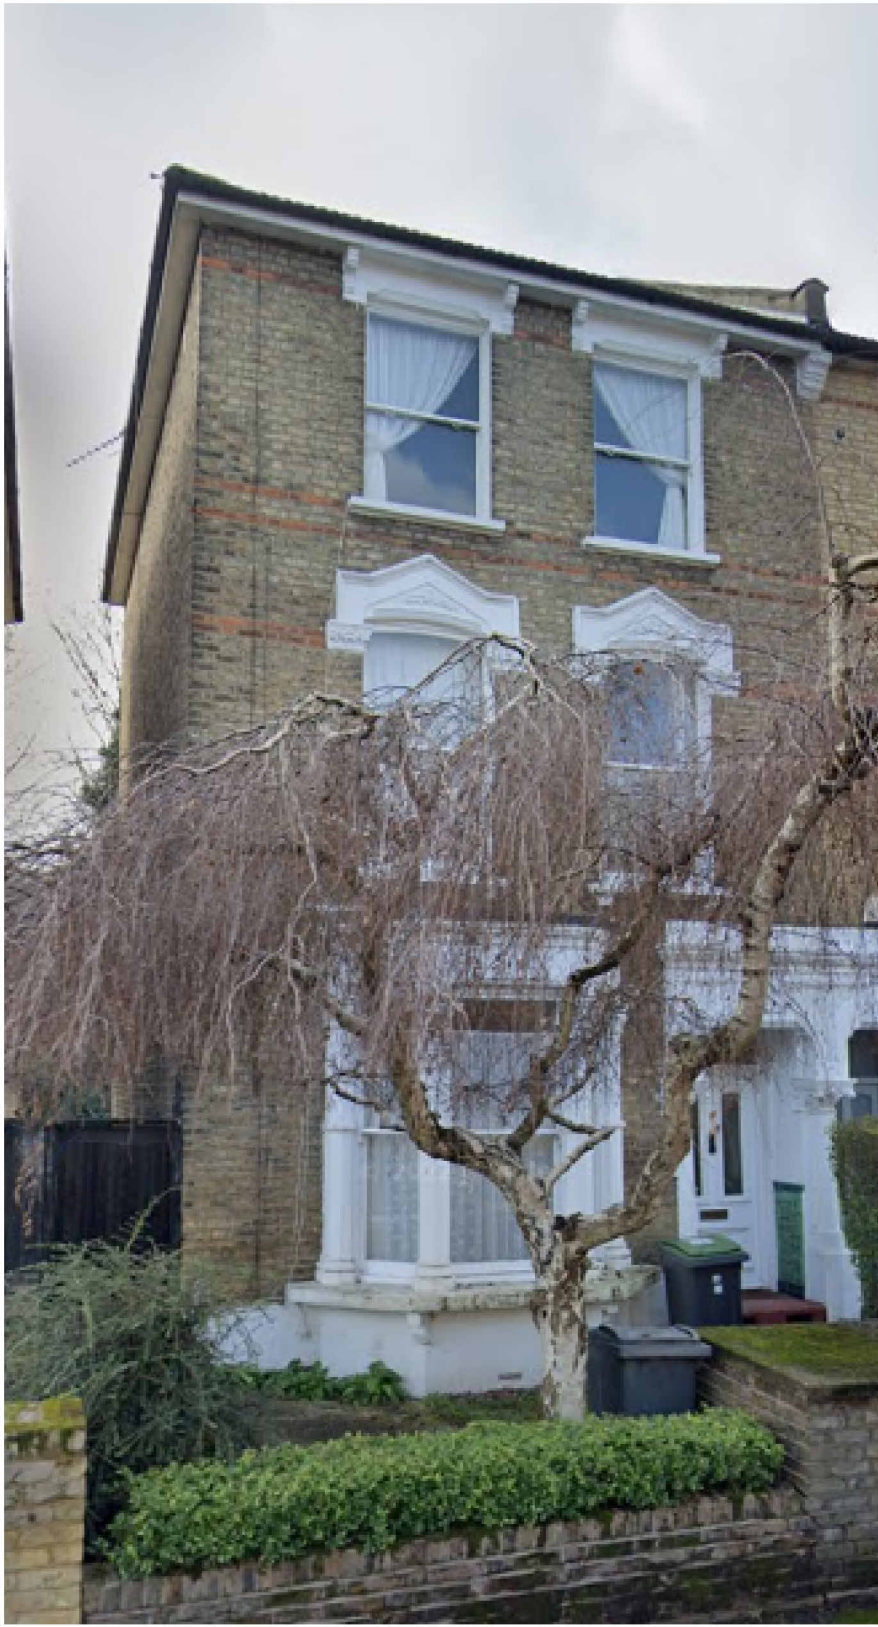

FRONT ELEVATION PHOTOGRAPH

NOTES
All dimensions to be verified on site before work commences
All discrepancies to be notified to the Contract Administrator.

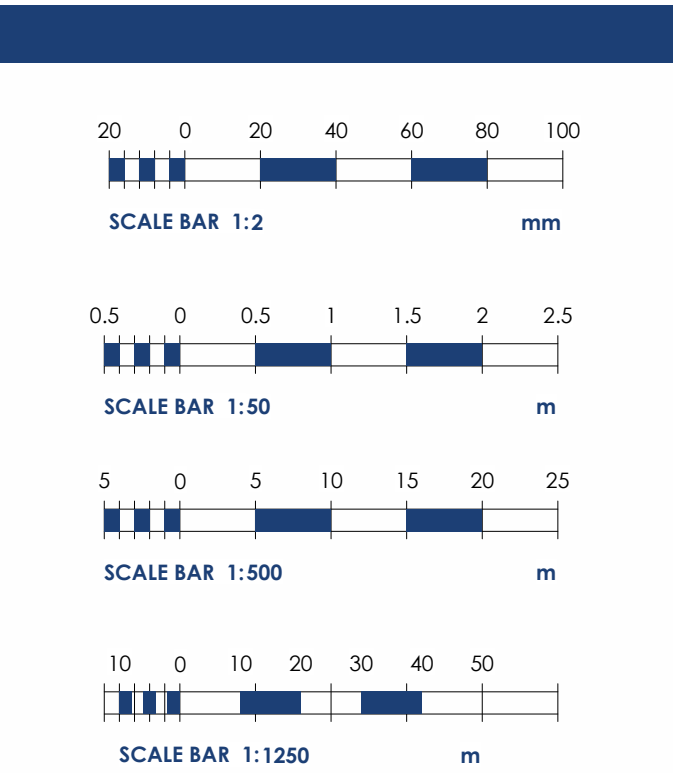

Rev	Date	Description
-----	------	-------------

Drawing Status: **PLANNING** Sheet Size: **A1**

Alderton Associates
CHARTERED BUILDING SURVEYORS

3 Brassie Wood
Chelmsford
CM3 3FP
Tel | 01245 460 222
aldertonassociates.co.uk

Client
London & Quadrant Housing Trust

Site
49 Lancaster Road
Finsbury Park, London
N4 4PJ

Project
External Repairs

Date	Scale	Drawn	Checked
17/04/23	As indicated	SM	DA

Title:
**ELEVATIONS, BLOCK PLAN
AND SITE LOCATION PLAN**

DWG No: Rev:

A3030 / 101_15