






EXISTING PHOTOS OF BRUCE GROVE PROPERTIES HIGHLIGHTING GATES AND FENCES (INCLUDING 10 BRUCE GROVE)

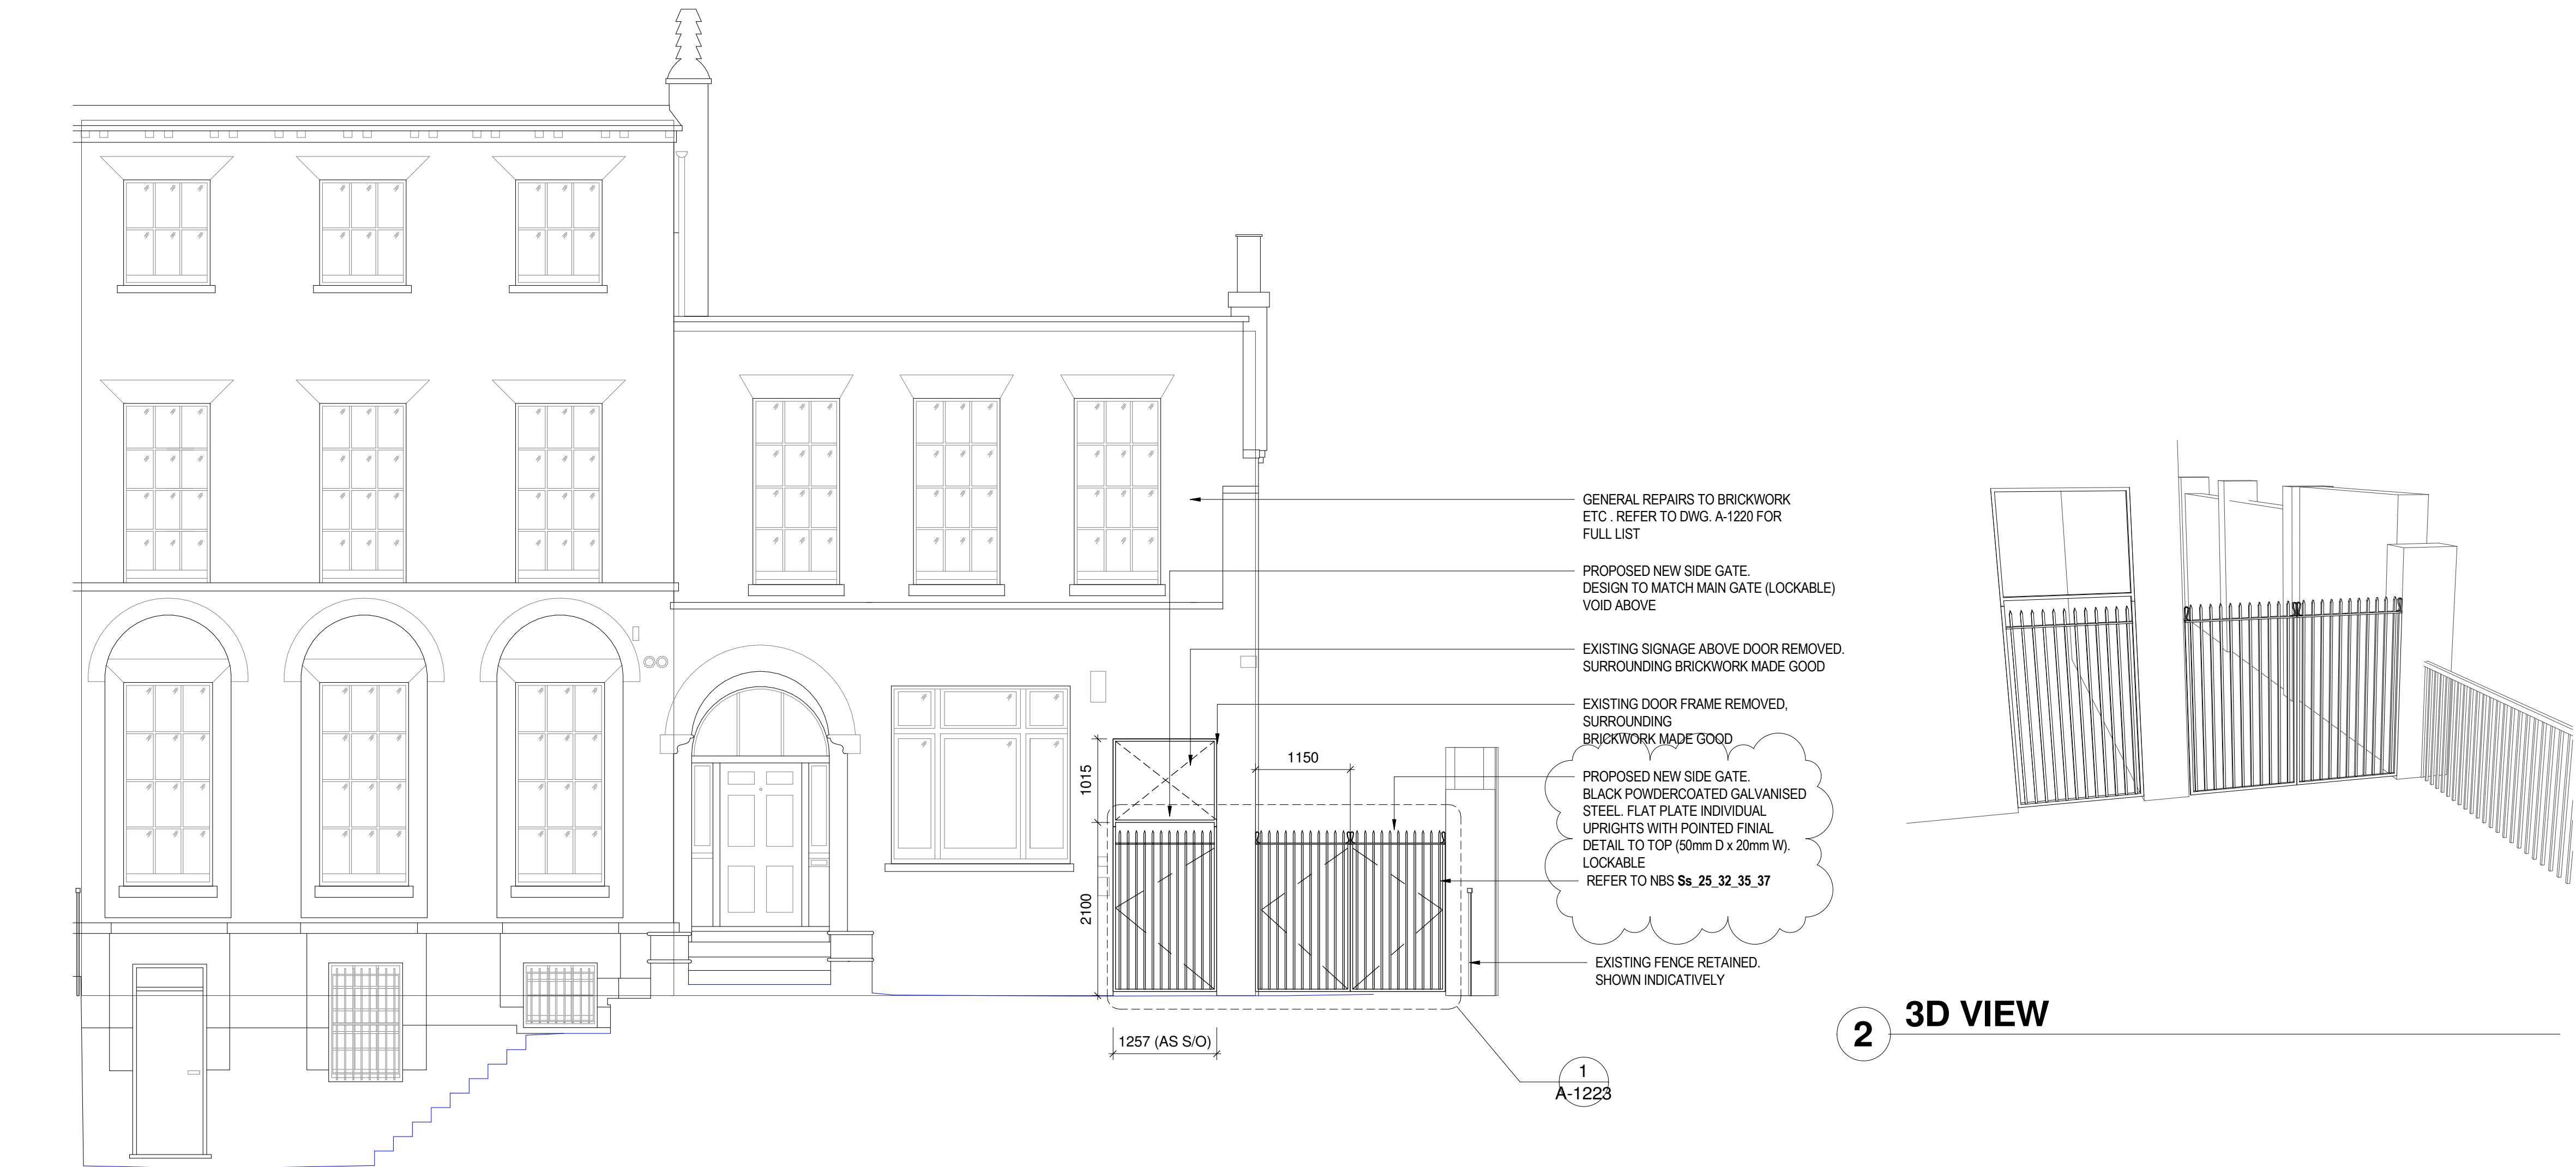

1 NO. 10 BRUCE GROVE PROPOSED FRONT ELEVATION
1 : 50

NO. 10 BUILDING KEY

 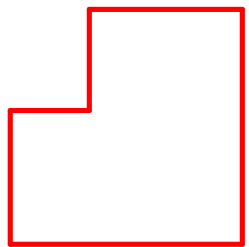

RIBA 4

REVISION	DATE	DESCRIPTION	ARCHITECT	PARTNER
1	07.08.22	STAGE 03 DRAFT ISSUE	LS	ADP
2	21.12.22	DRAFT PLANNING ISSUE	LS	ADP
3	12.01.23	SIGNAGE - DRAFT PLANNING ISSUE	LS	ADP
4	13.01.23	PLANNING ISSUE	LS	ADP
5	16.01.23	STAGE 3 ISSUE	LS	ADP
D2 T 6	02.06.23	STAGE 4 ISSUE	LS	ADP
D2 P 7	12.07.23	AMENDMENT TO GATE	LS	ADP

CHECK ALL DIMENSIONS AND VERIFY ON SITE. REPORT ANY ERRORS OR OMISSIONS

adp
The Fire Station
150 Waterloo Road
London
SE1 8SB
T +44 (0) 20 7089 1720
E london@adp-architecture.com
www.adp-architecture.com

JOB TITLE:
**BRUCE GROVE
YOUTH SPACE**

DRAWING TITLE:
**NO. 10 BRUCE GROVE PROPOSED
FRONT ELEVATION 1 OF 2**

SCALE:	DRAWING SHEET SIZE:
As indicated	A1
JOB CODE: 001550	DRAWING NUMBER: ADP-00-ZZ-DR- A-1221
REVISION: D2 P 7	