


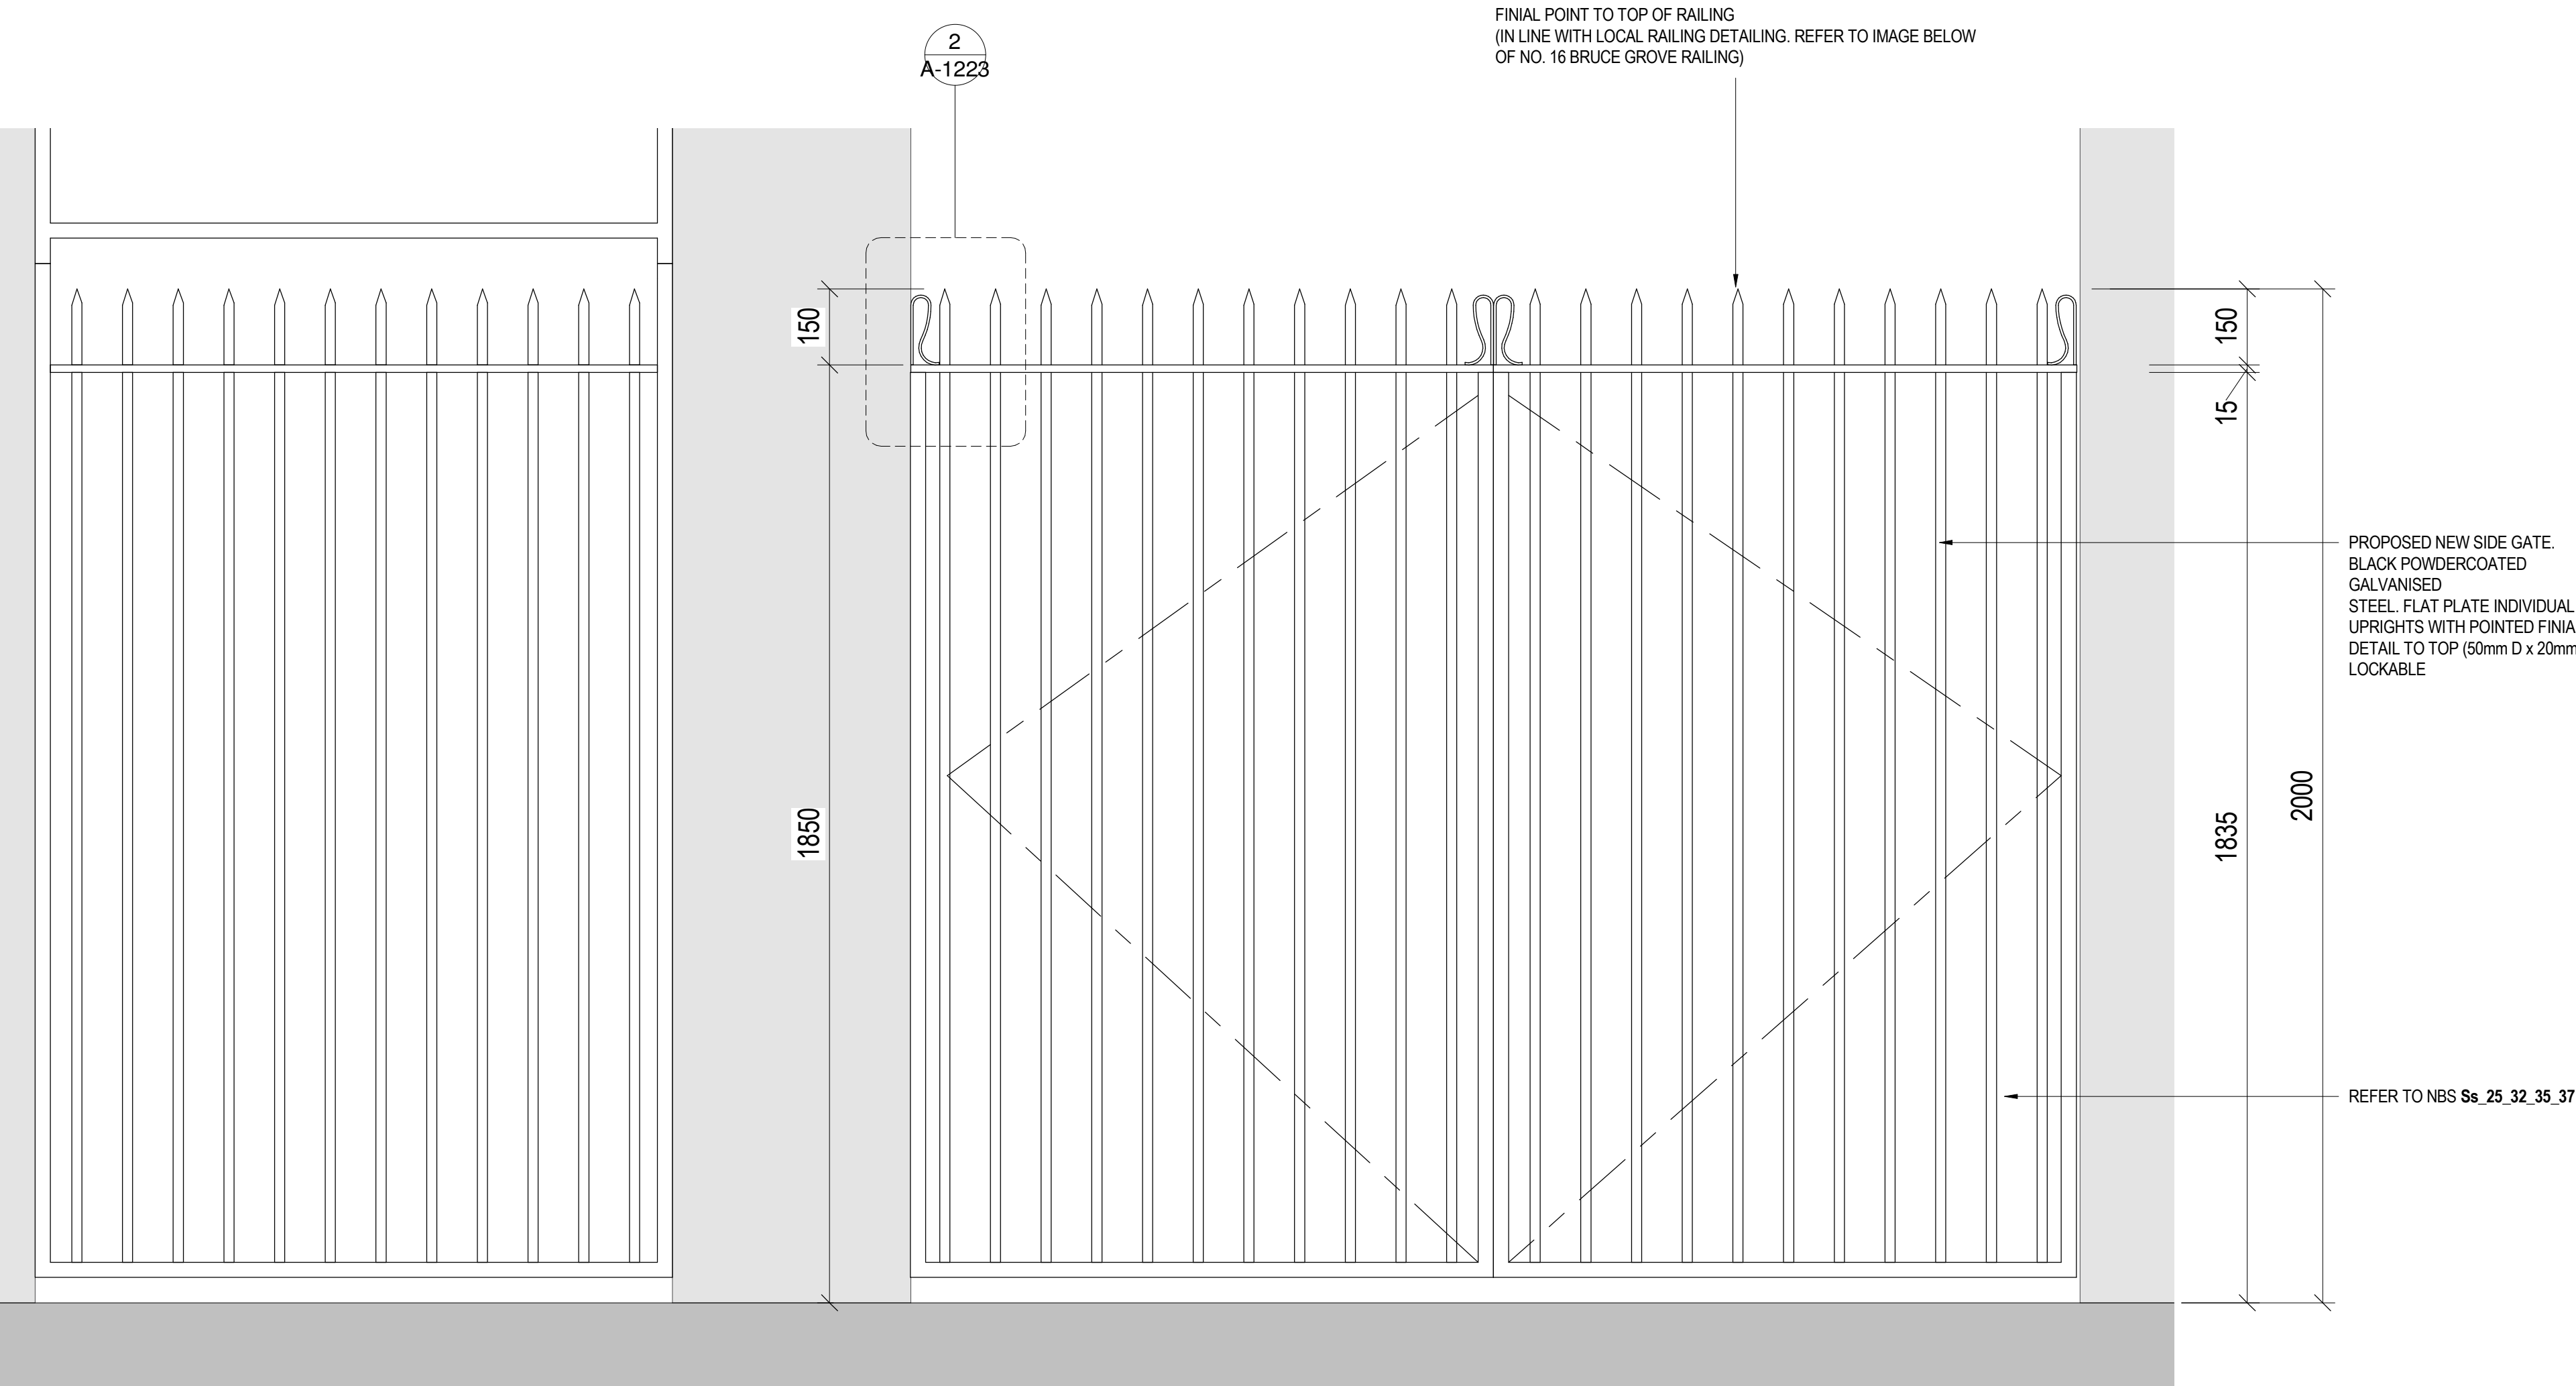


NO. 10 BRUCE GROVE PROPOSED FRONT ELEVATION - CALLOUT 3

1

1 : 10



PHOTO OF 16 BRUCE GROVE RAILING
DETAIL (HIGHLIGHTING FINIAL)


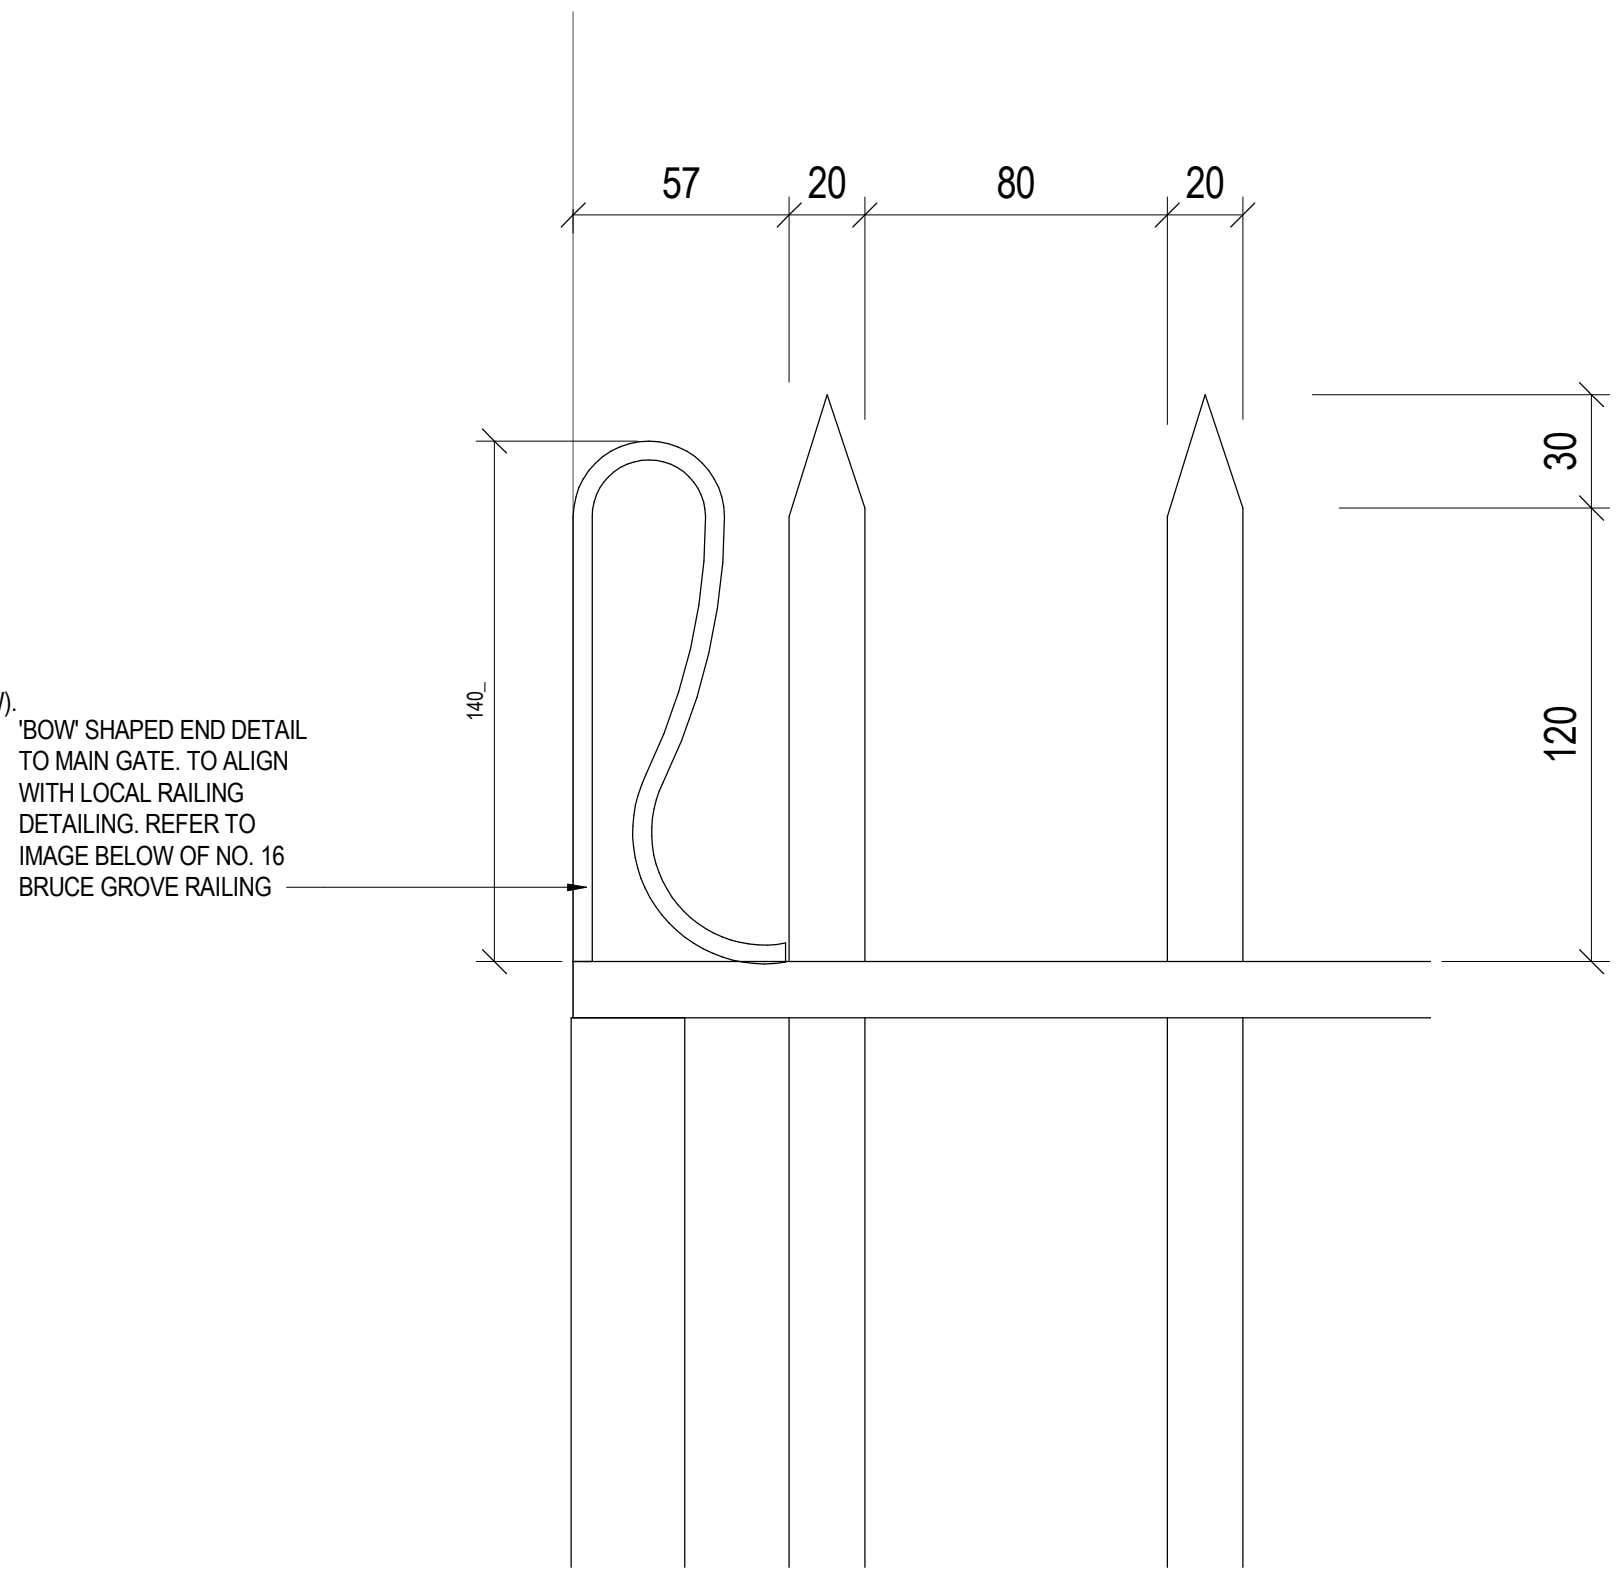


NO. 10 BRUCE GROVE PROPOSED FRONT ELEVATION - CALLOUT 4

2

1 : 2

NO. 10 BUILDING KEY

 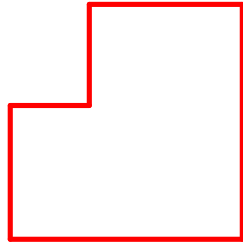

RIBA 4

REVISION	DATE	DESCRIPTION	ARCHITECT	PARTNER
D2 P 1	12.07.23	AMENDMENT TO GATE	LS	ADP

CHECK ALL DIMENSIONS AND VERIFY ON SITE. REPORT ANY ERRORS OR OMISSIONS.

adp

The Fire Station
150 Waterloo Road
London
SE1 8SB
T +44 (0) 20 7089 1720
E london@adp-architecture.com
www.adp-architecture.com

JOB TITLE:
**BRUCE GROVE
YOUTH SPACE**

DRAWING TITLE:
**NO. 10 BRUCE GROVE PROPOSED
FRONT ELEVATION 2 OF 2**

SCALE: As indicated		DRAWING SHEET SIZE: A1	
JOB CODE: 001550	DRAWING NUMBER: ADP-00-ZZ-DR- A-1223		REVISION: D2 P1