

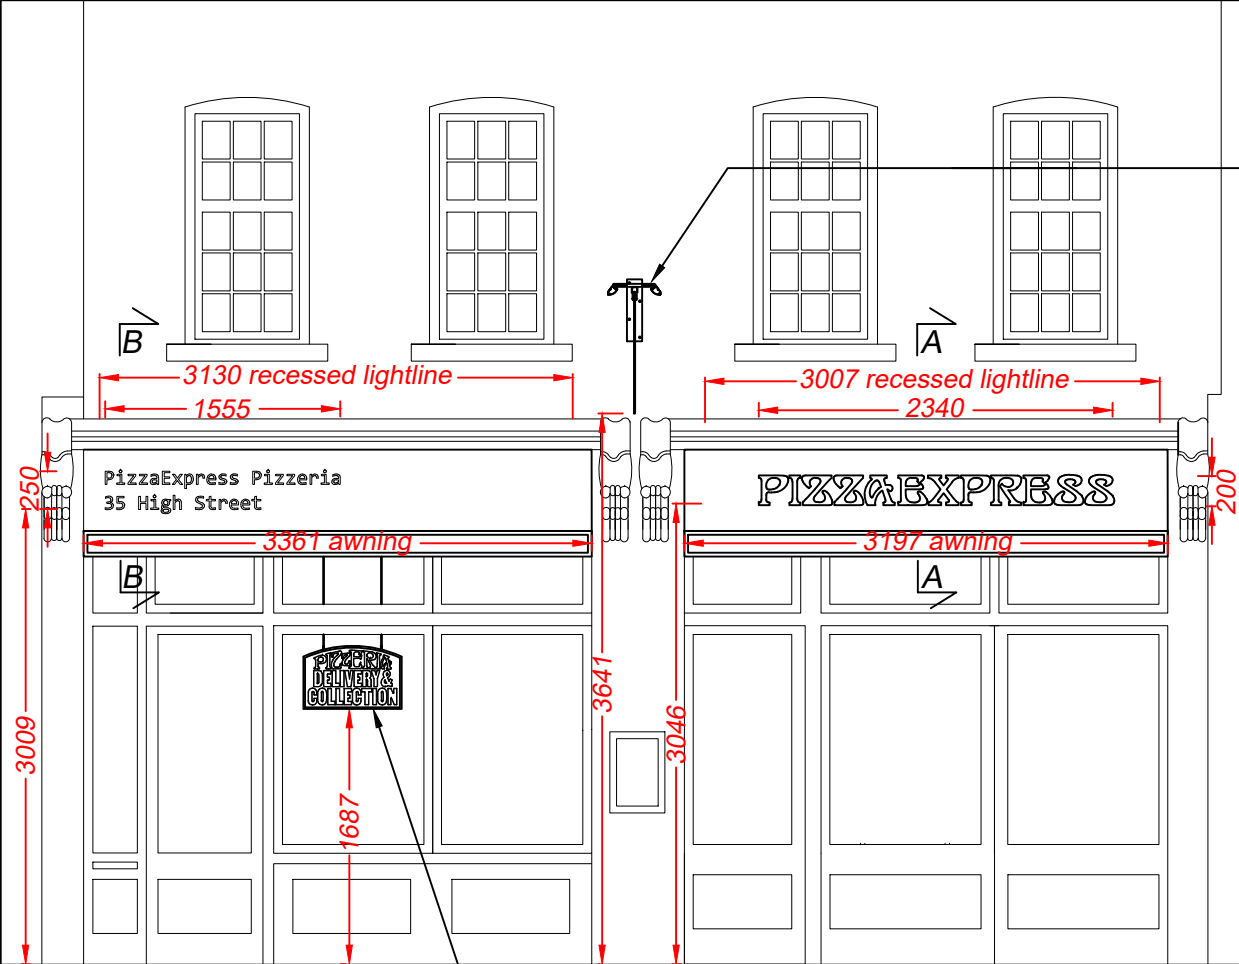


PROPOSED

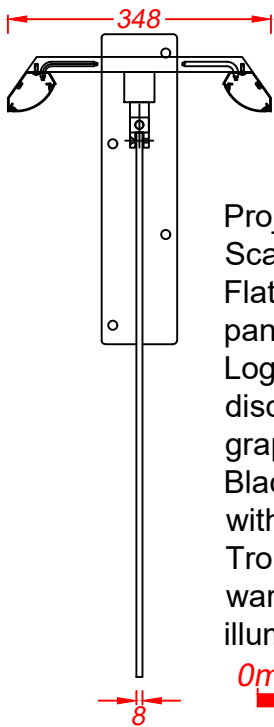


Front Elevation
Scale 1:50

window displayed delivery sign

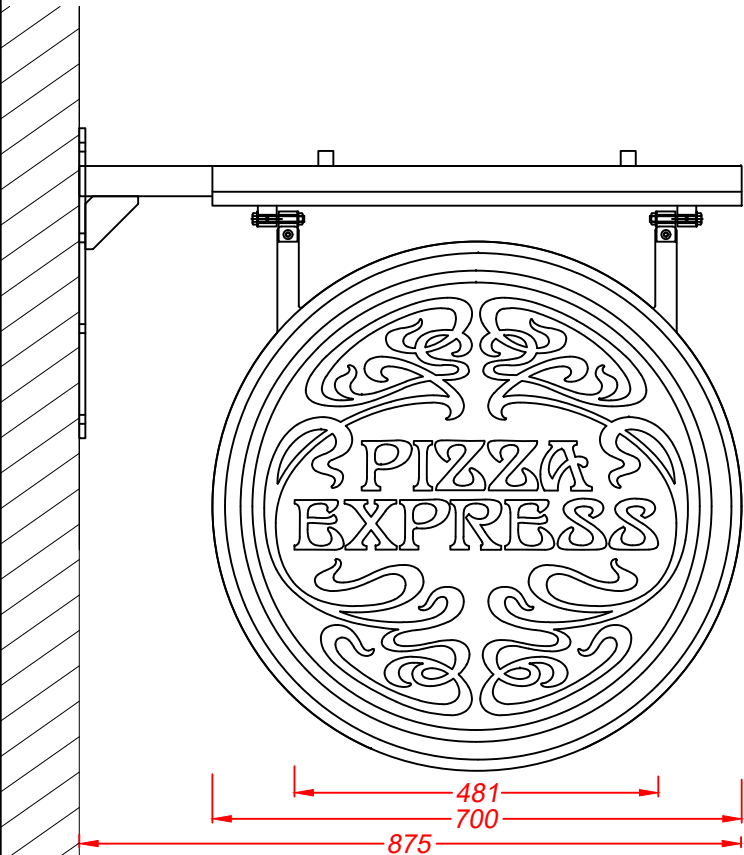


Projected Sign - 1 off
Scale 1:10
Flat cut 8mm aluminium hanging panel is finished black. Logo is a ivory RAL 1015 vinyl disc applied to the faces with the graphics and text in black. Black steel projecting arm is fitted with black steel troughs. Troughs fitted with low energy warm white LEDs for external illumination.

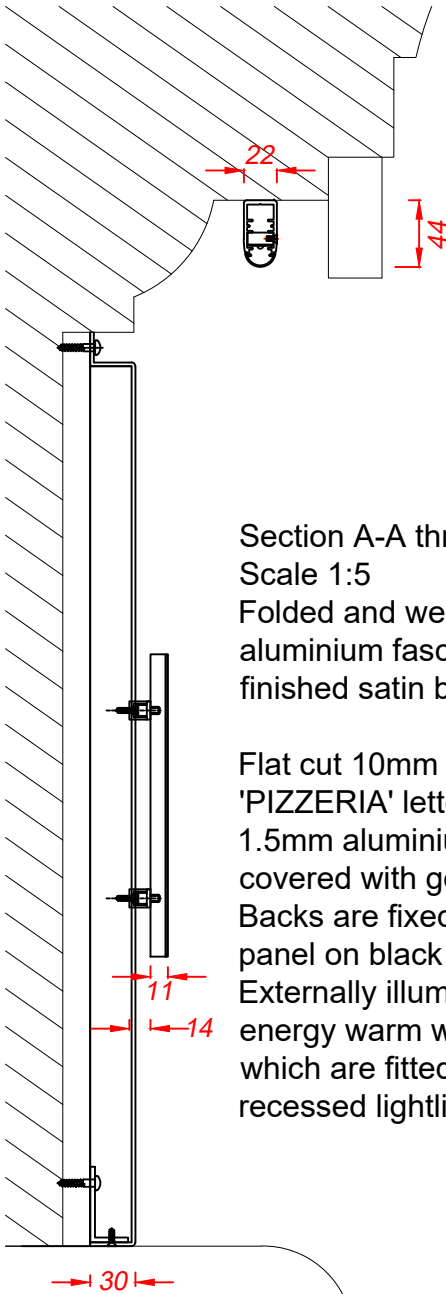

Section A-A through the text
Scale 1:5
Folded and welded 2.5mm aluminium fascia panel is finished satin black.

Flat cut 10mm black acrylic 'PIZZERIA' letters have 1.5mm aluminium faces covered with gold leaf. Backs are fixed to the fascia panel on black locators. Externally illuminated by low energy warm white LEDs which are fitted within a recessed lightline.

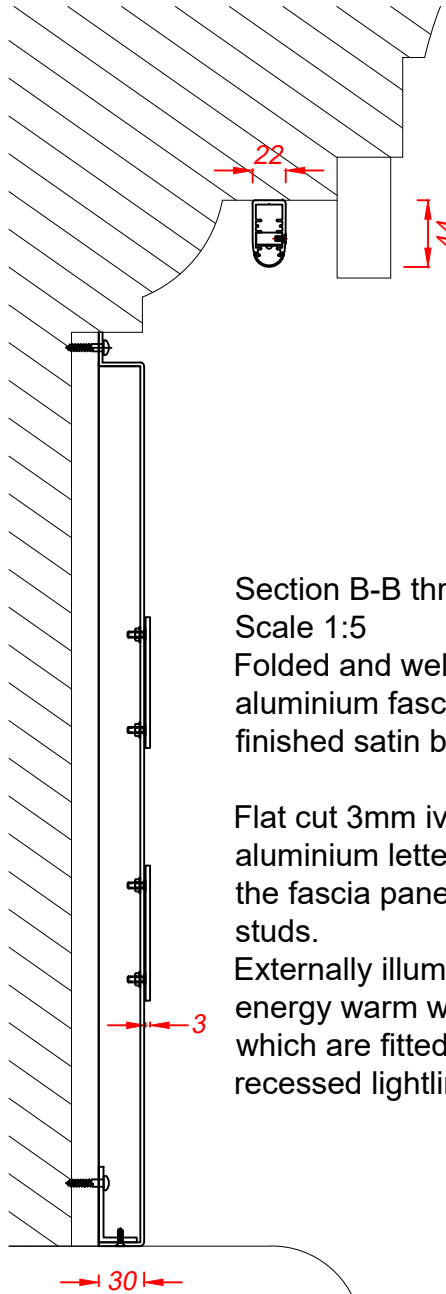


Section B-B through the text
Scale 1:5
Folded and welded 2.5mm aluminium fascia panel is finished satin black.

Flat cut 3mm ivory RAL 1015 aluminium letters are fixed to the fascia panel on welded studs. Externally illuminated by low energy warm white LEDs which are fitted within a recessed lightline.



A Roundel removed

14/07/23

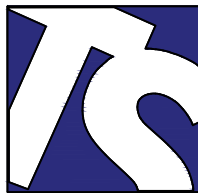

Technical Signs
Floor 1 - Unit 3
Hille Business Centre
132 St Albans Road
Watford, Herts, WD24 4AE
Tel: 01923 811999
Fax: 01923 811998
E-mail: info@technicalsigns.co.uk

Client Pizza Express

Address/Job details
30 Highgate High Street
London
N6 5JG

Proposed Signage

Scale As specified (A3)

Drawn by DN Date 24/05/23

Drawing No 596761-3 Rev A