



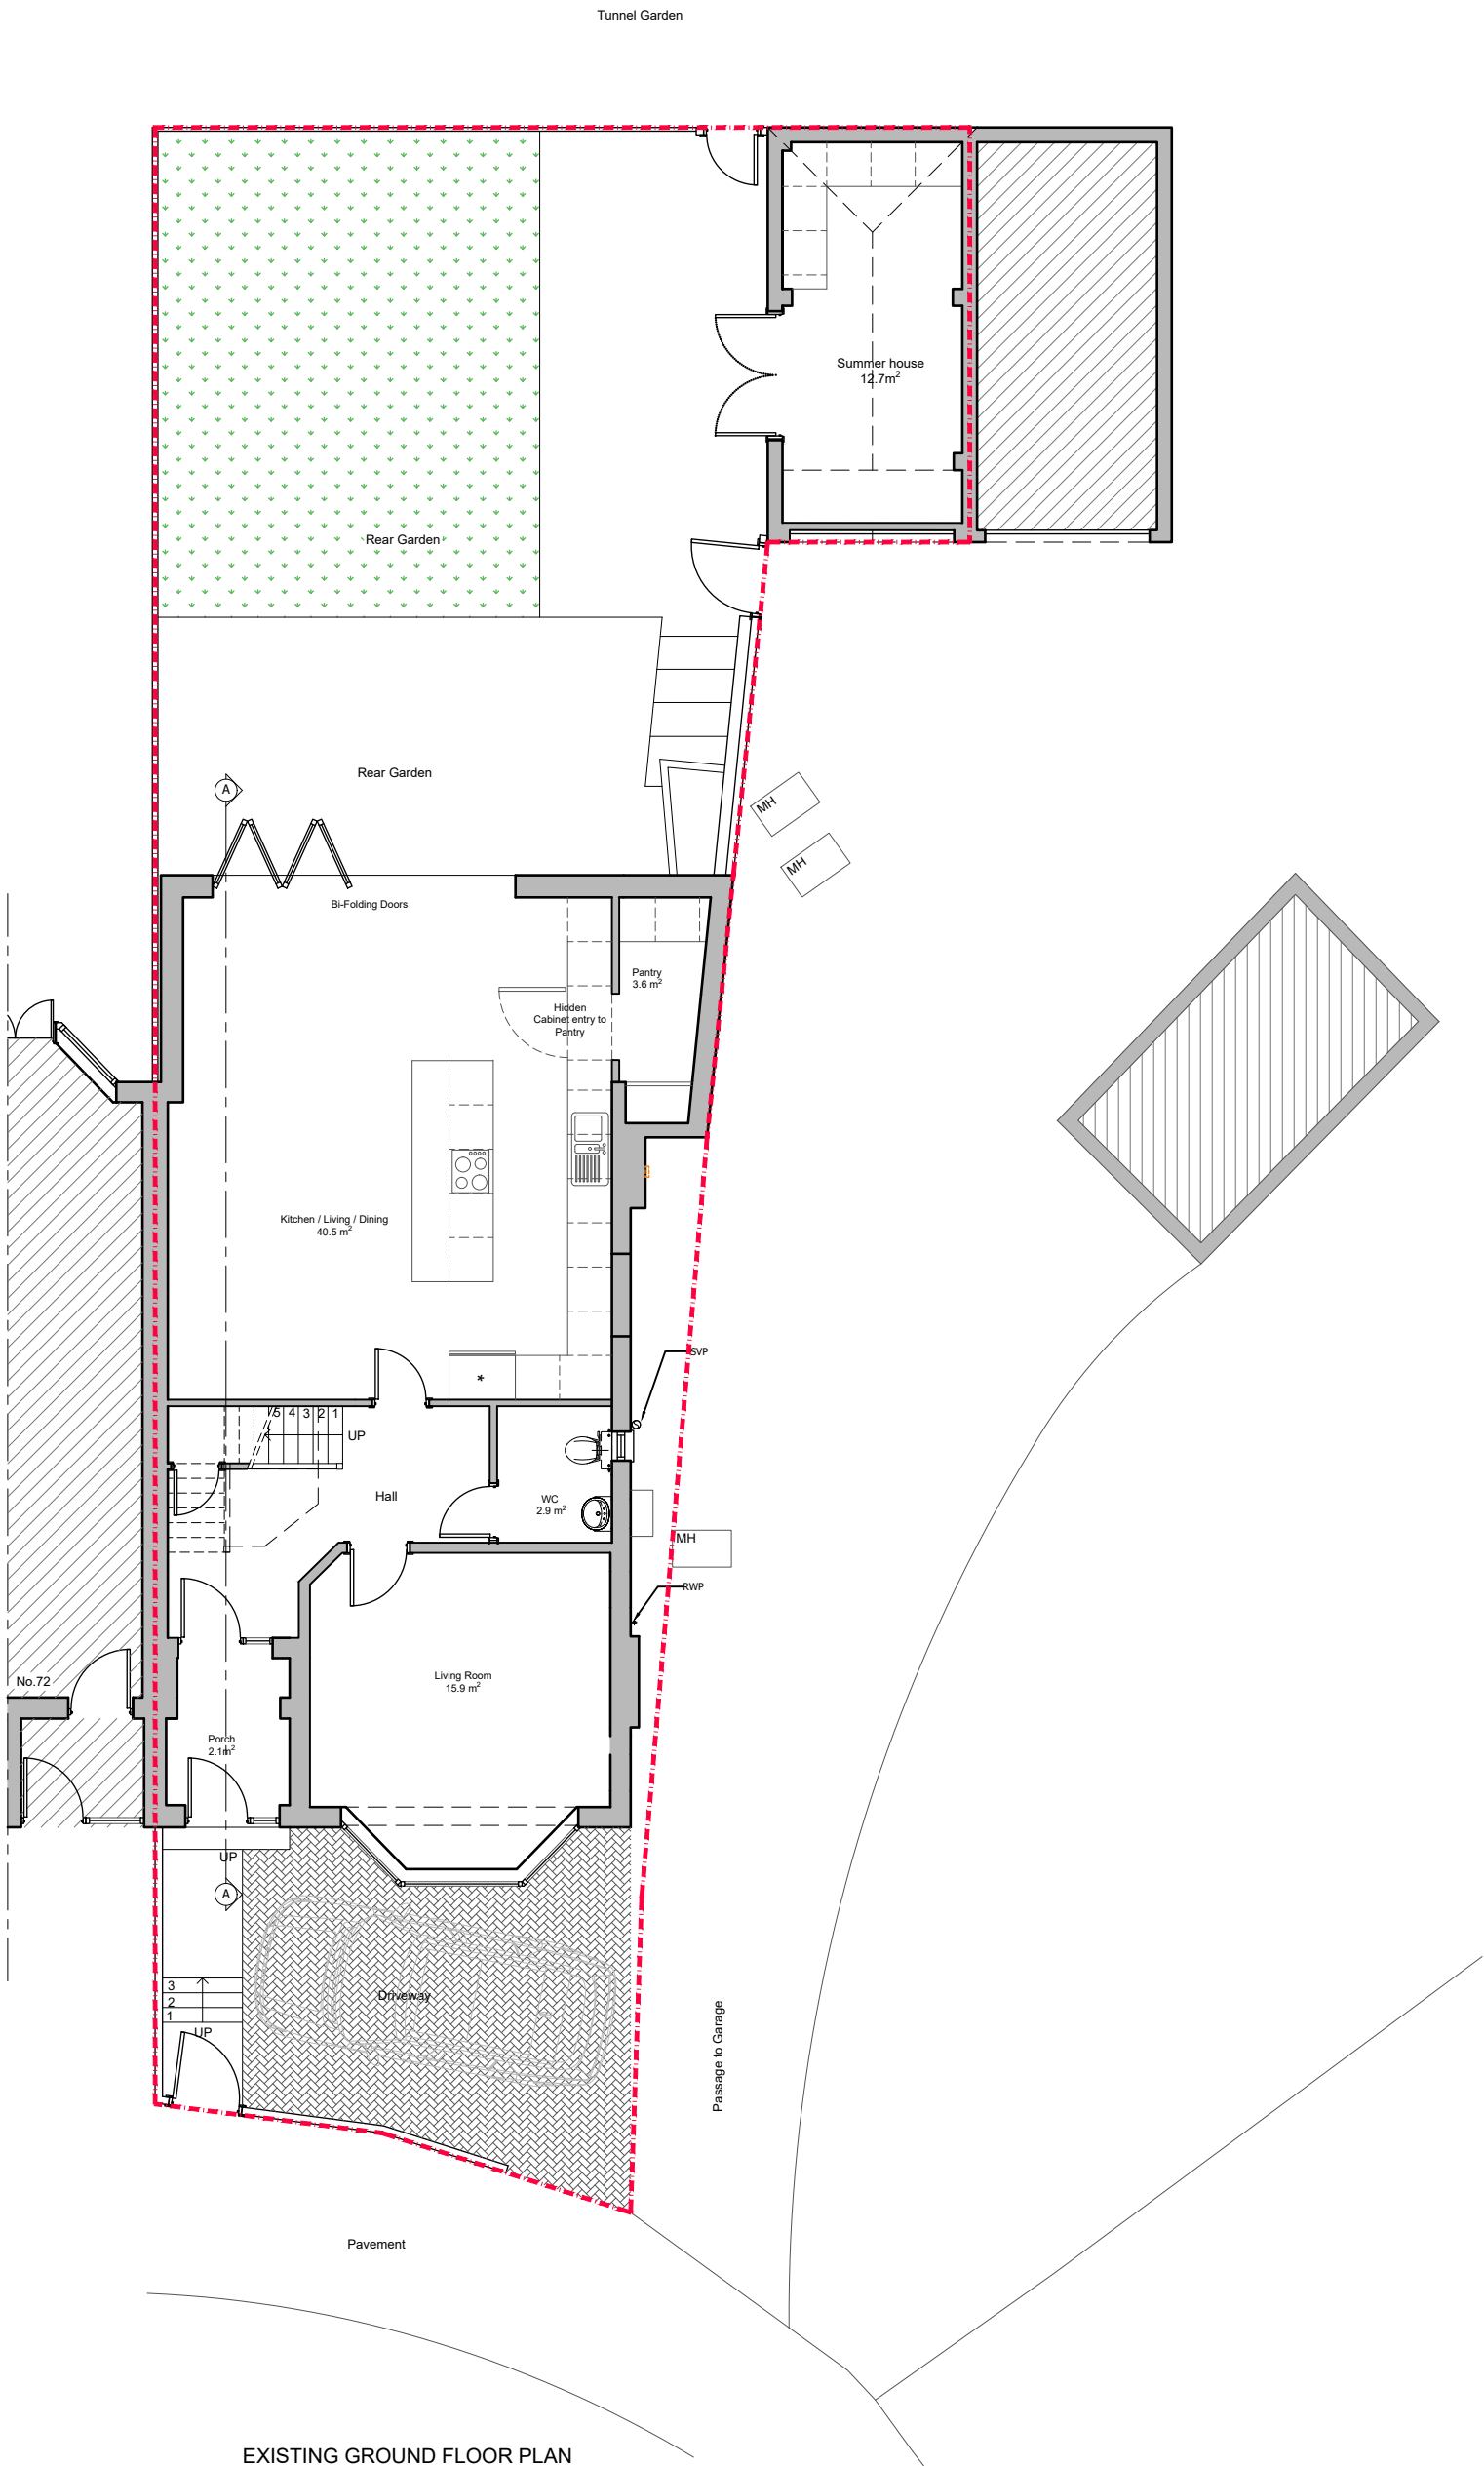

- Notes
- 1- This drawing is not for construction
 - 2- All Dimensions are in millimeters
 - 3- Dimensions are not to be scaled directly from drawings
 - 4- All dimensions are to be checked on site and the Architect is to be informed of any discrepancies before construction commences
 - 5- All references to drawings refer to current revision of that drawing
 - 6- The Copyright of this drawing belongs to Architectural Design Point Limited.

 

EXISTING GROUND FLOOR PLAN
GIA: 78.13m²



- Existing Wall
- Wall/partition to be removed
- Proposed wall/partition

Rev.	Date	Revisions
FOR PLANNING		
ARCHITECTURAL DESIGN POINT 8-10 Silver Street, Enfield, EN1 3ED Office: 0208 367 7479 Tel: 0796 029 9656 Email: info@adplondon.co.uk		
Client	Mr & Mrs Gulem	
Project	70 Woodfield Way, N11 2NT	
Scale	1/100@A3	Date 07/2023
Drawn By	M.C	Checked By H.C
Project No.	220829-01	Drawing No. A101
		Revision -
Drawing title Existing Ground Floor Plan		



Tunnel Garden

- Notes
- 1- This drawing is not for construction
 - 2- All Dimensions are in millimeters
 - 3- Dimensions are not to be scaled directly from drawings
 - 4- All dimensions are to be checked on site and the Architect is to be informed of any discrepancies before construction commences
 - 5- All references to drawings refer to current revision of that drawing
 - 6- The Copyright of this drawing belongs to Architectural Design Point Limited.

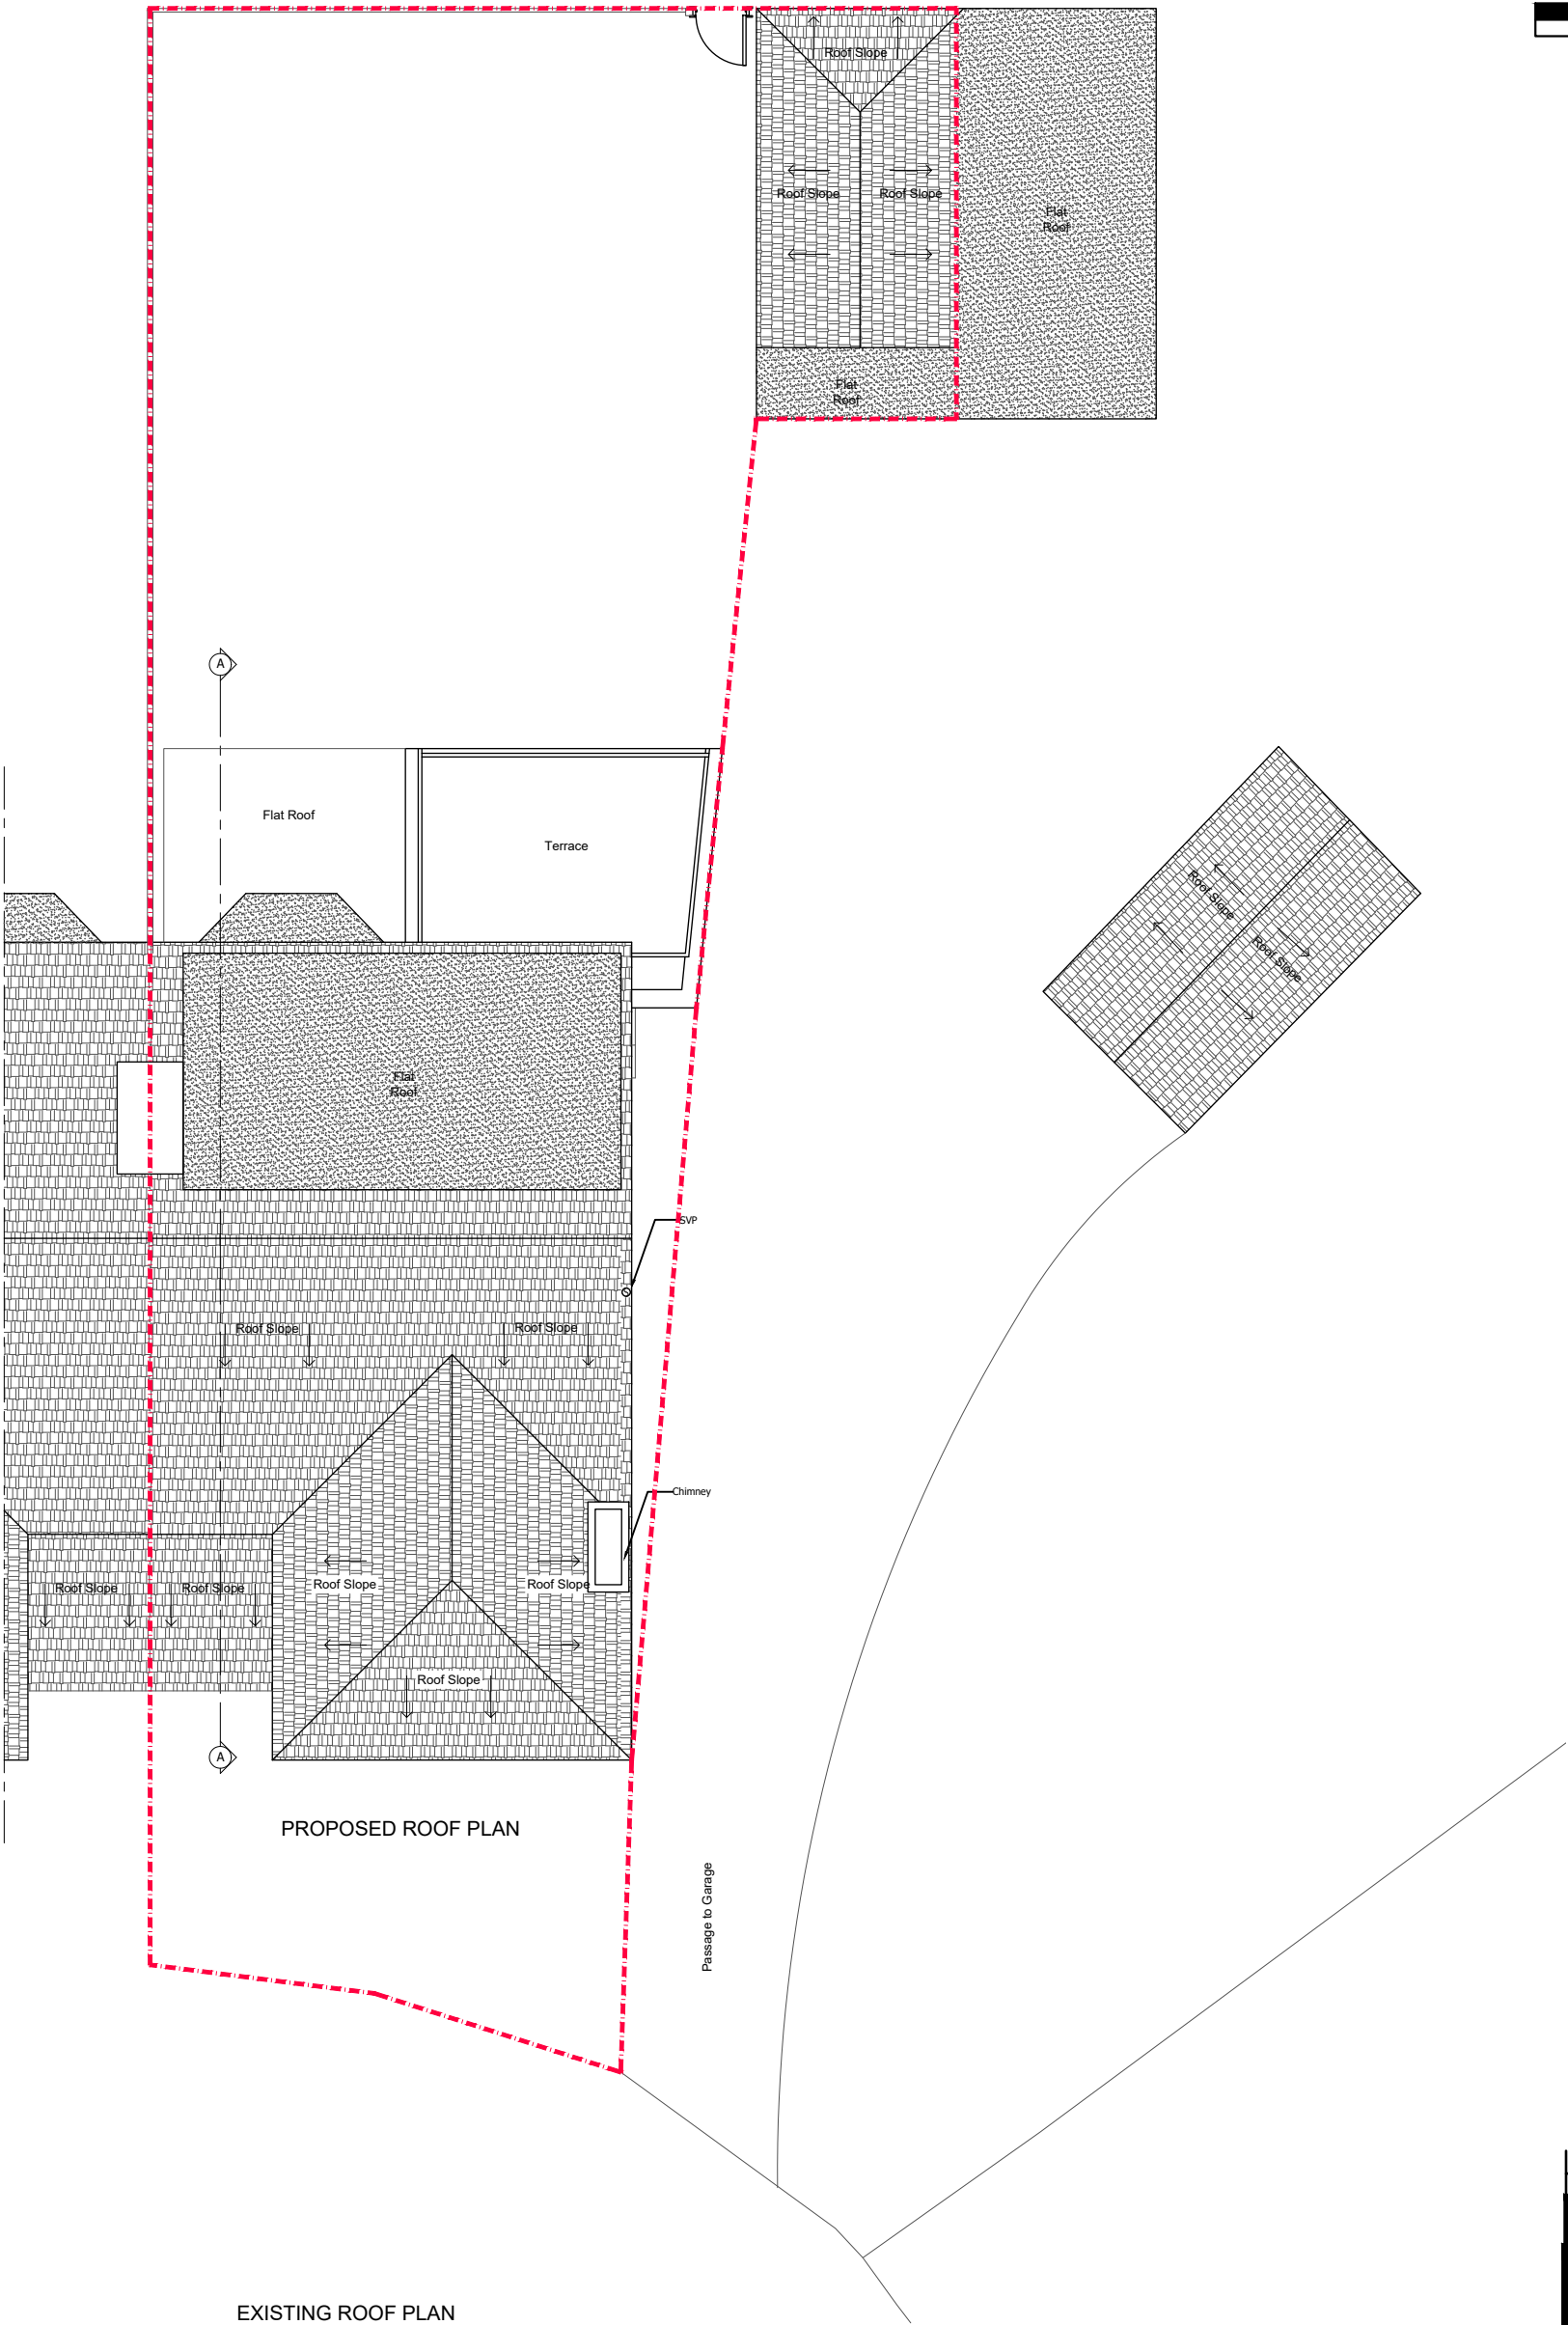 

PROPOSED ROOF PLAN




EXISTING ROOF PLAN

- Existing Wall
- Wall/partition to be removed
- Proposed wall/partition

Rev.	Date	Revisions
FOR PLANNING		
ARCHITECTURAL DESIGN POINT 8-10 Silver Street, Enfield, EN1 3ED Office: 0208 367 7479 Tel: 0796 029 9656 Email: info@adplondon.co.uk		
Client	Mr & Mrs Gulem	
Project	70 Woodfield Way, N11 2NT	
Scale	1/100@A3	Date 07/2023
Drawn By	M.C	Checked By H.C
Project No.	Drawing No.	Revision
220829-01	A102	-
Drawing title		
Existing Roof Plan		





- Notes
- 1- This drawing is not for construction
 - 2- All Dimensions are in millimeters
 - 3- Dimensions are not to be scaled directly from drawings
 - 4- All dimensions are to be checked on site and the Architect is to be informed of any discrepancies before construction commences
 - 5- All references to drawings refer to current revision of that drawing
 - 6- The Copyright of this drawing belongs to Architectural Design Point Limited.

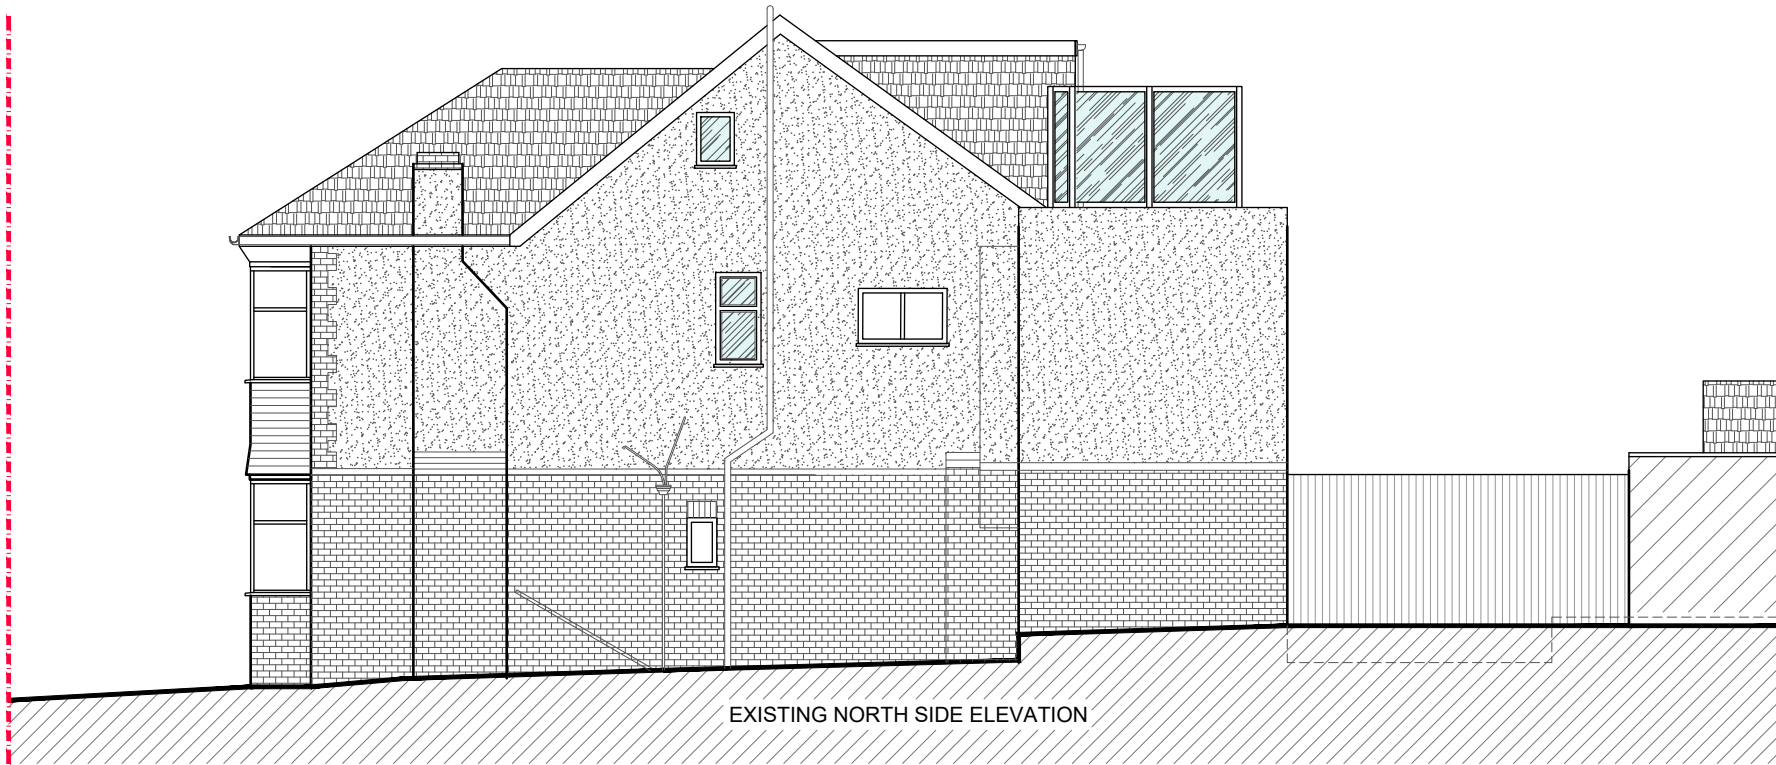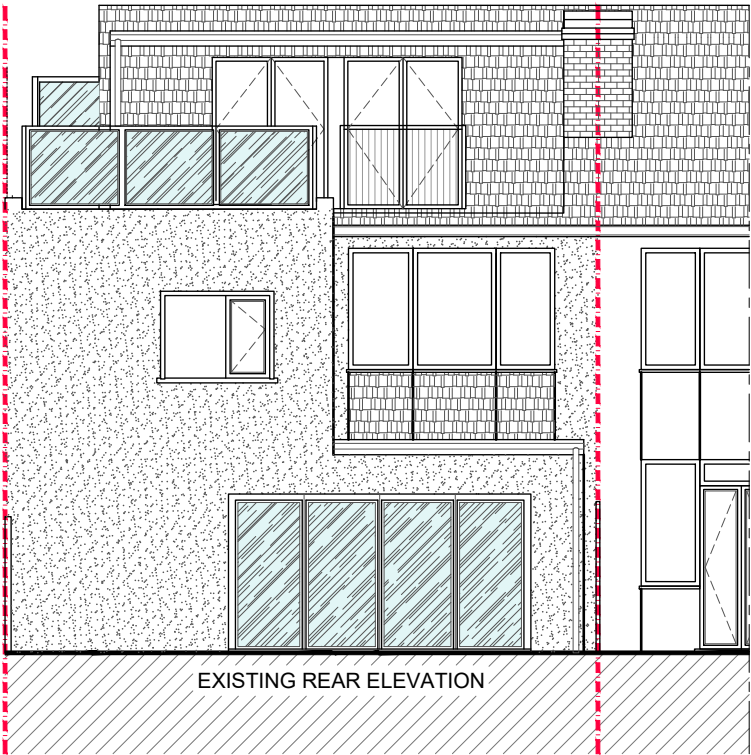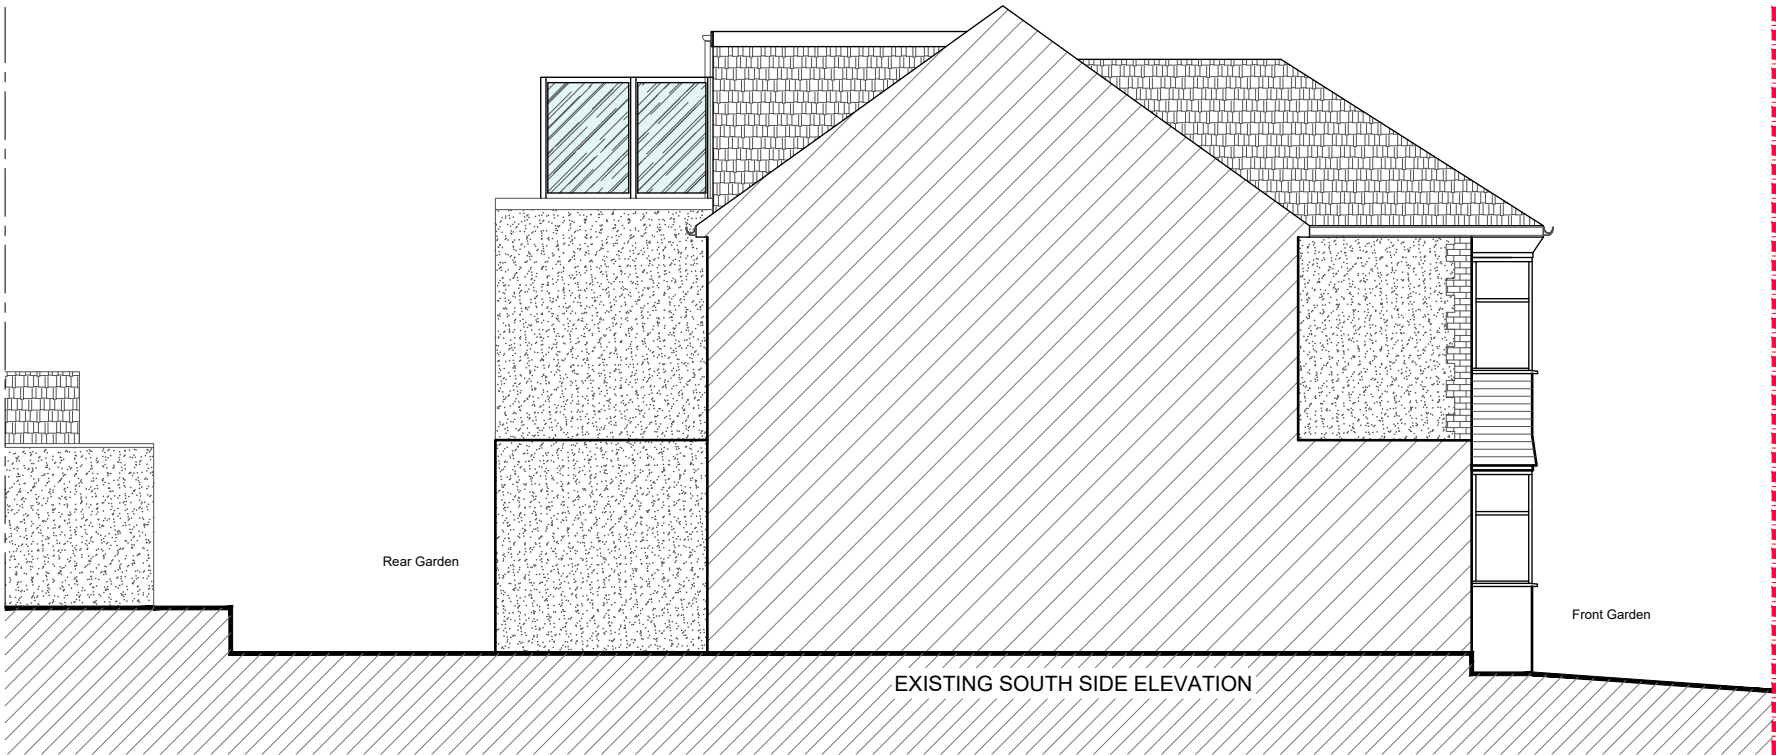

Rev.	Date	Revisions
FOR PLANNING		
 ARCHITECTURAL DESIGN POINT 8-10 Silver Street, Enfield, EN1 3ED Office: 0208 367 7479 Tel: 0796 029 9656 Email: info@adplondon.co.uk		
Client	Mr & Mrs Gulem	
Project	70 Woodfield Way, N11 2NT	
Scale	1/100@A3	Date 07/2023
Drawn By	M.C	Checked By H.C
Project No.	220829-01	Drawing No. A103
Drawing title	Existing Rear And Side Elevations	
		Revision -



- Notes
- 1- This drawing is not for construction
 - 2- All Dimensions are in millimeters
 - 3- Dimensions are not to be scaled directly from drawings
 - 4- All dimensions are to be checked on site and the Architect is to be informed of any discrepancies before construction commences
 - 5- All references to drawings refer to current revision of that drawing
 - 6- The Copyright of this drawing belongs to Architectural Design Point Limited.

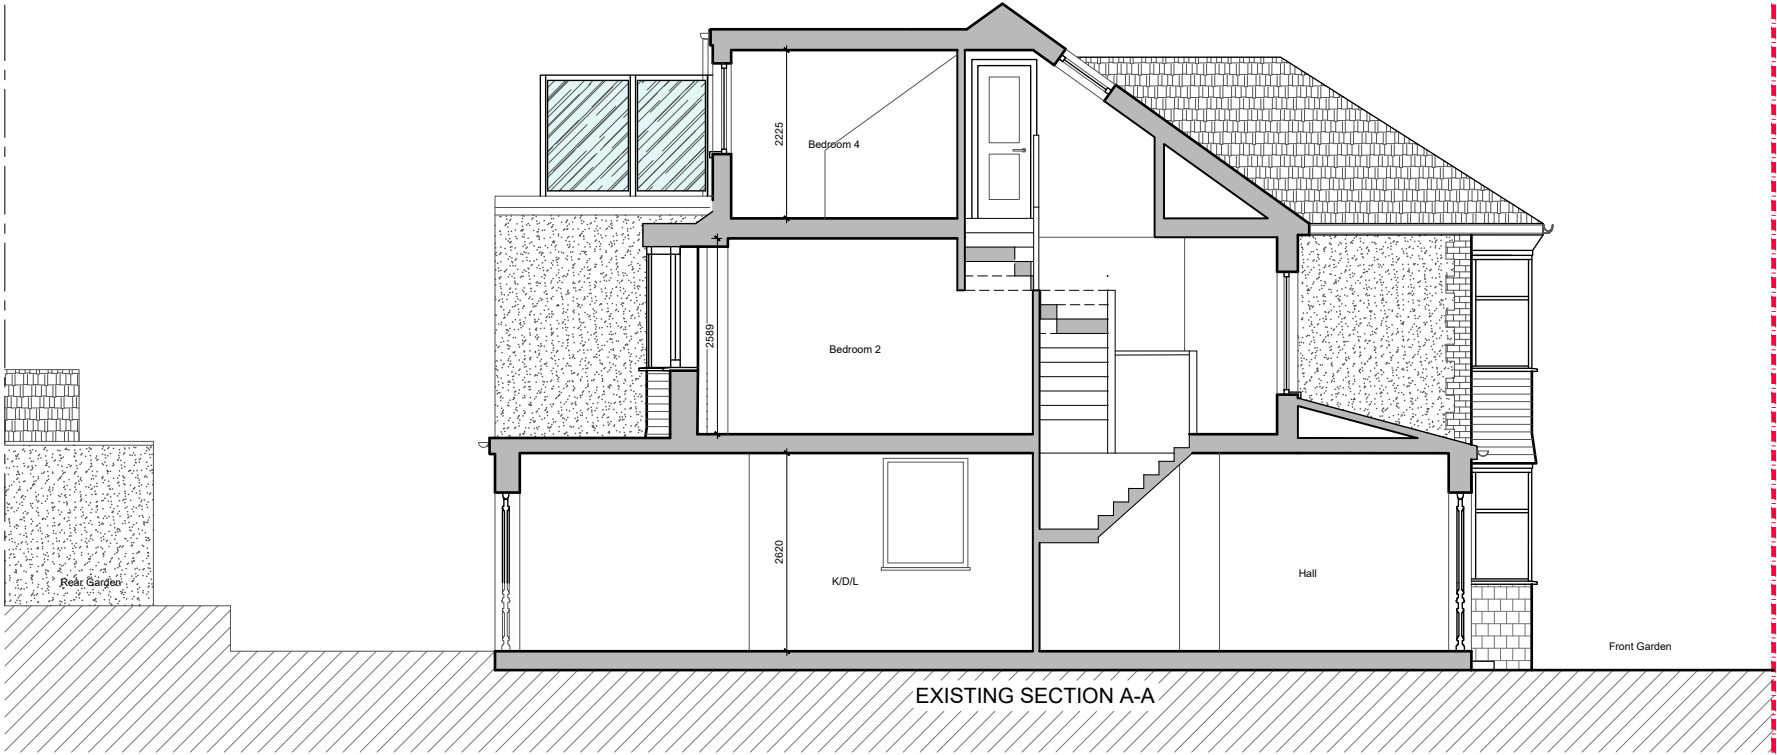 

Rev.	Date	Revisions
FOR PLANNING		
 ARCHITECTURAL DESIGN POINT 8-10 Silver Street, Enfield, EN1 3ED Office: 0208 367 7479 Tel: 0796 029 9656 Email: info@adplondon.co.uk		
Client	Mr & Mrs Gulem	
Project	70 Woodfield Way, N11 2NT	
Scale	1/100@A3	Date 07/2023
Drawn By	M.C	Checked By H.C
Project No.	220829-01	Drawing No. A104
Drawing title	Existing Section A-A	
		Revision -