



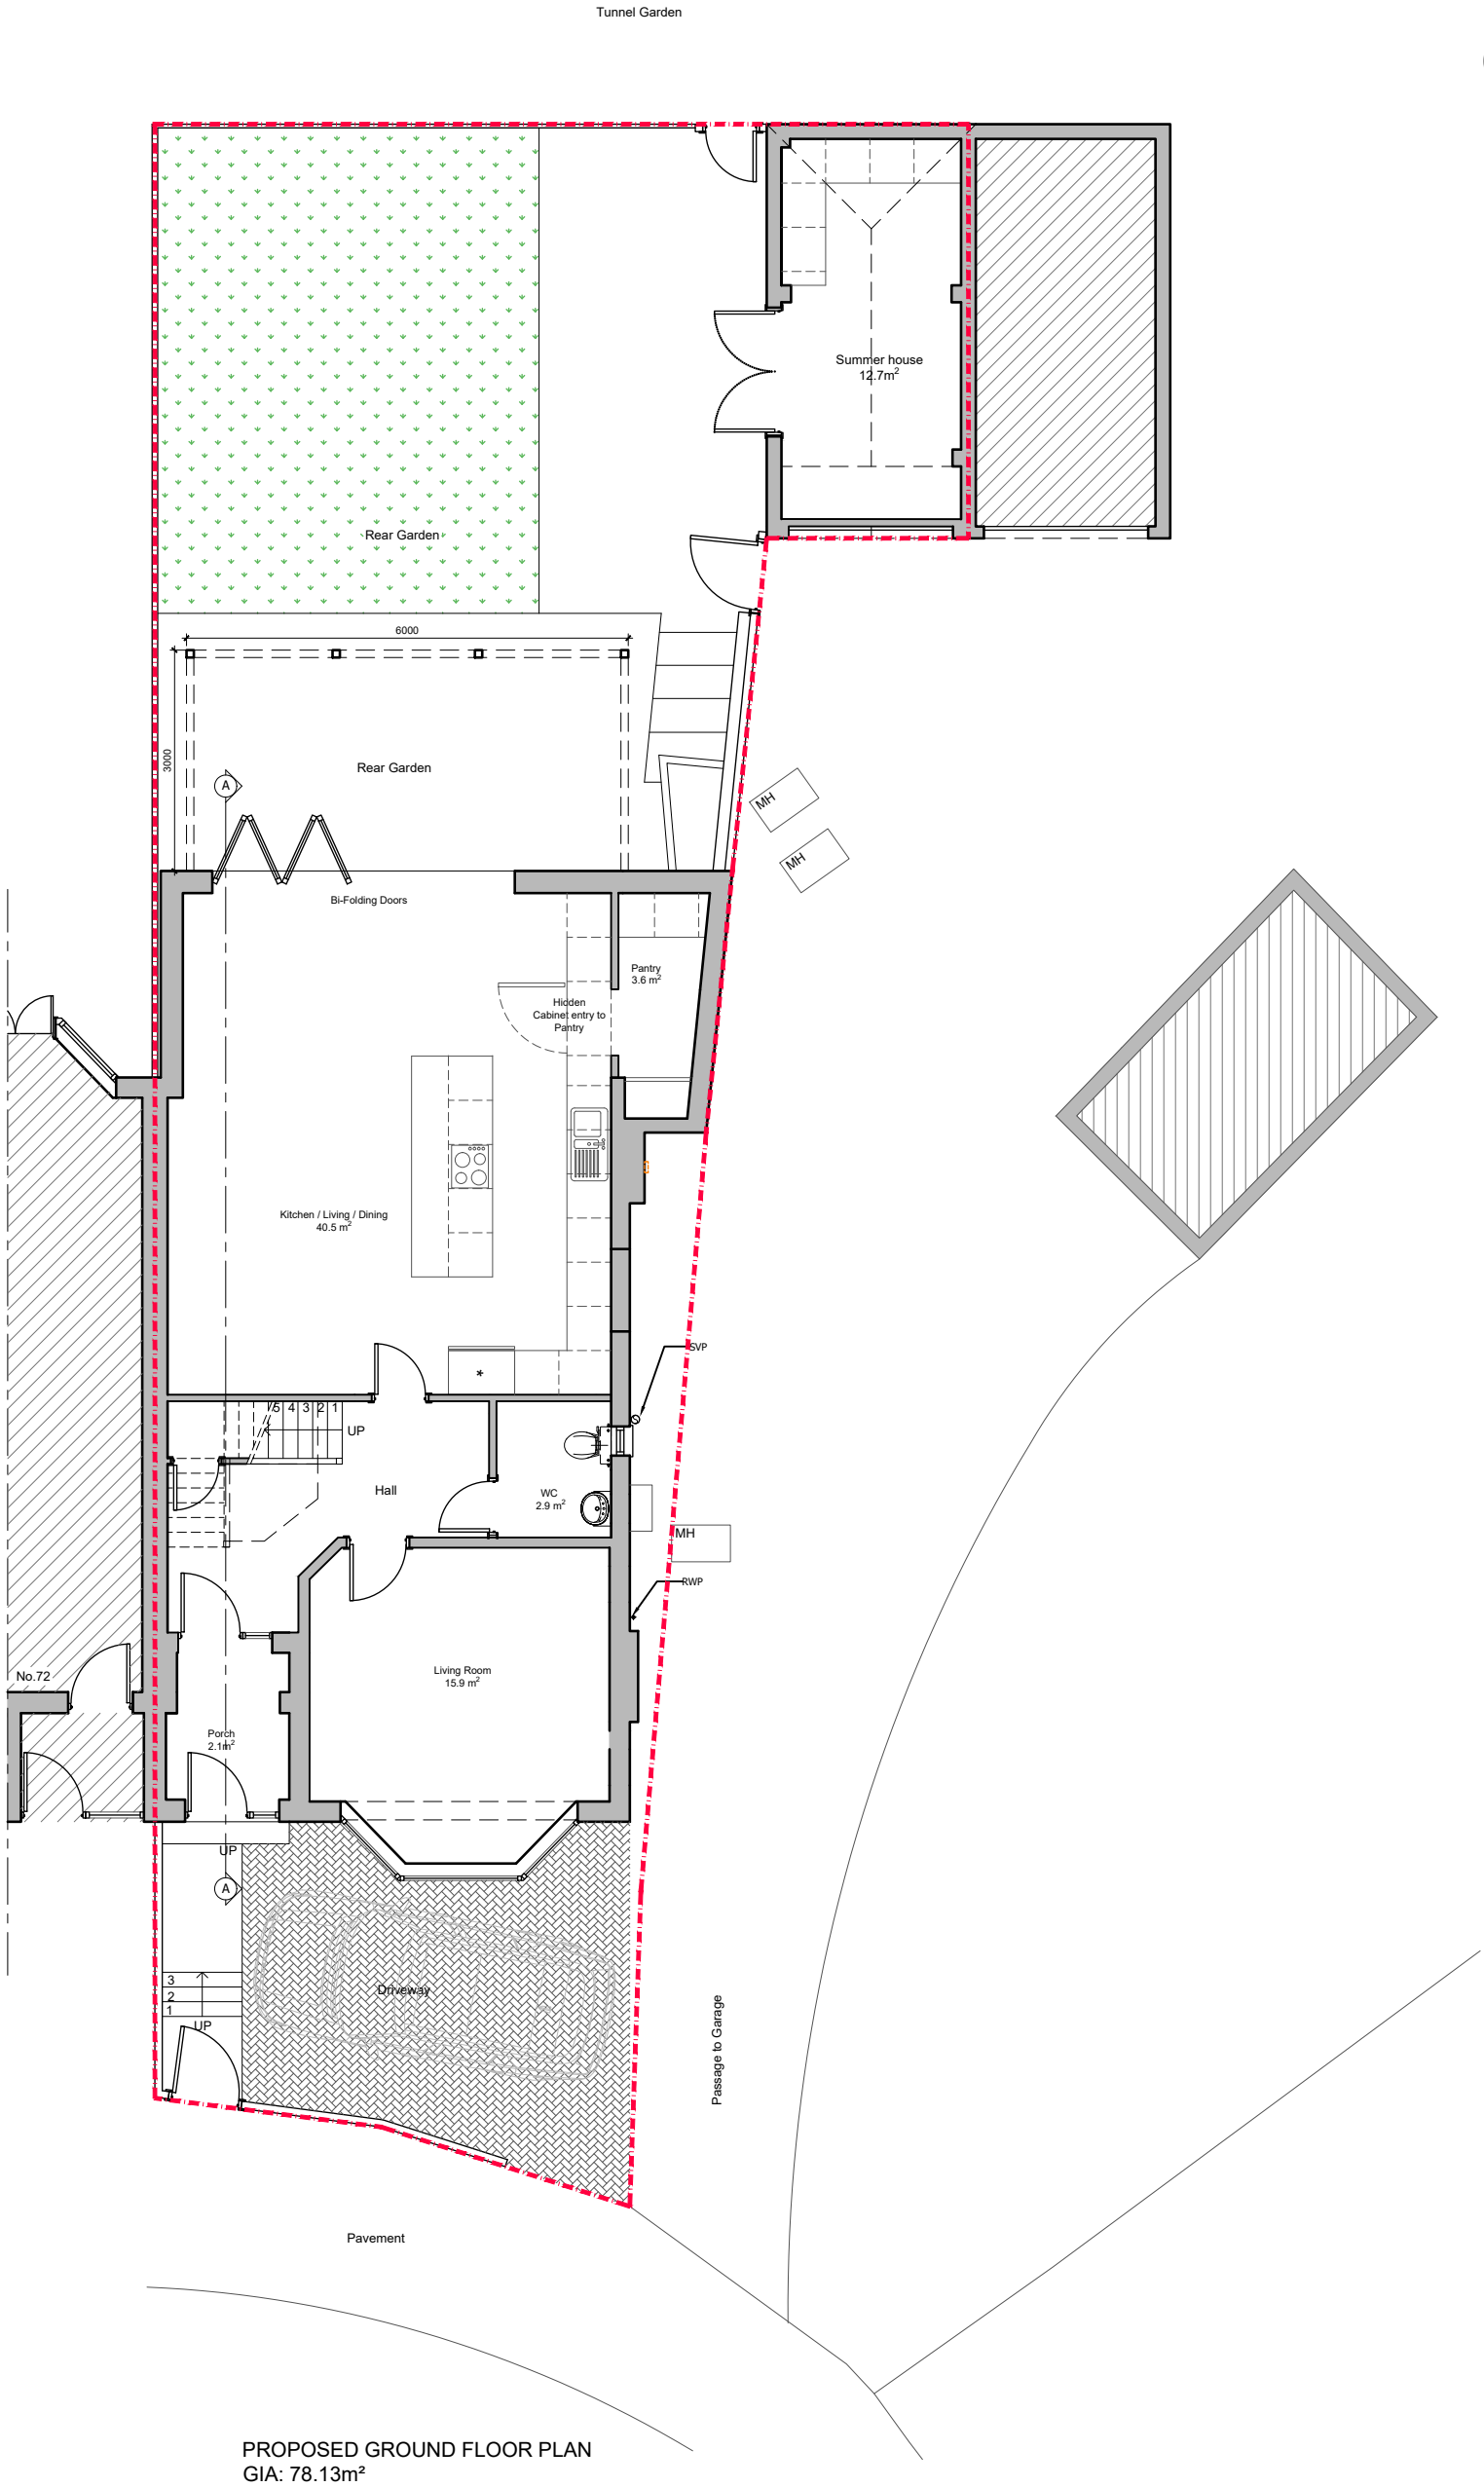

- Notes
- 1- This drawing is not for construction
 - 2- All Dimensions are in millimeters
 - 3- Dimensions are not to be scaled directly from drawings
 - 4- All dimensions are to be checked on site and the Architect is to be informed of any discrepancies before construction commences
 - 5- All references to drawings refer to current revision of that drawing
 - 6- The Copyright of this drawing belongs to Architectural Design Point Limited.

 

- Existing Wall
- Wall/partition to be removed
- Proposed wall/partition

Rev.	Date	Revisions
------	------	-----------

FOR PLANNING



ARCHITECTURAL
DESIGN POINT

8-10 Silver Street, Enfield, EN1 3ED
Office: 0208 367 7479
Tel: 0796 029 9656
Email: info@adplondon.co.uk

Client	Mr & Mrs Gulem	
Project	70 Woodfield Way, N11 2NT	
Scale	1/100@A3	Date 07/2023
Drawn By	M.C	Checked By H.C




Project No.	Drawing No.	Revision
220829-01	A105	-

Drawing title
Proposed Ground Floor Plan

Proposed walf partition		
Rev.	Date	Revisions
FOR PLANNING		
 ARCHITECTURAL DESIGN POINT 8-10 Silver Street, Enfield, EN1 3ED Office: 0208 367 7479 Tel: 0796 029 9656 Email: info@adplondon.co.uk		
Client	Mr & Mrs Gulem	
Project	70 Woodfield Way, N11 2NT	
Scale	1/100@A3	Date 07/2023
Drawn By	M.C	Checked By H.C
Project No. 220829-01	Drawing No. A106	Revision -
Drawing title Proposed Roof Plan		






- Notes
- 1- This drawing is not for construction
 - 2- All Dimensions are in millimeters
 - 3- Dimensions are not to be scaled directly from drawings
 - 4- All dimensions are to be checked on site and the Architect is to be informed of any discrepancies before construction commences
 - 5- All references to drawings refer to current revision of that drawing
 - 6- The Copyright of this drawing belongs to Architectural Design Point Limited.

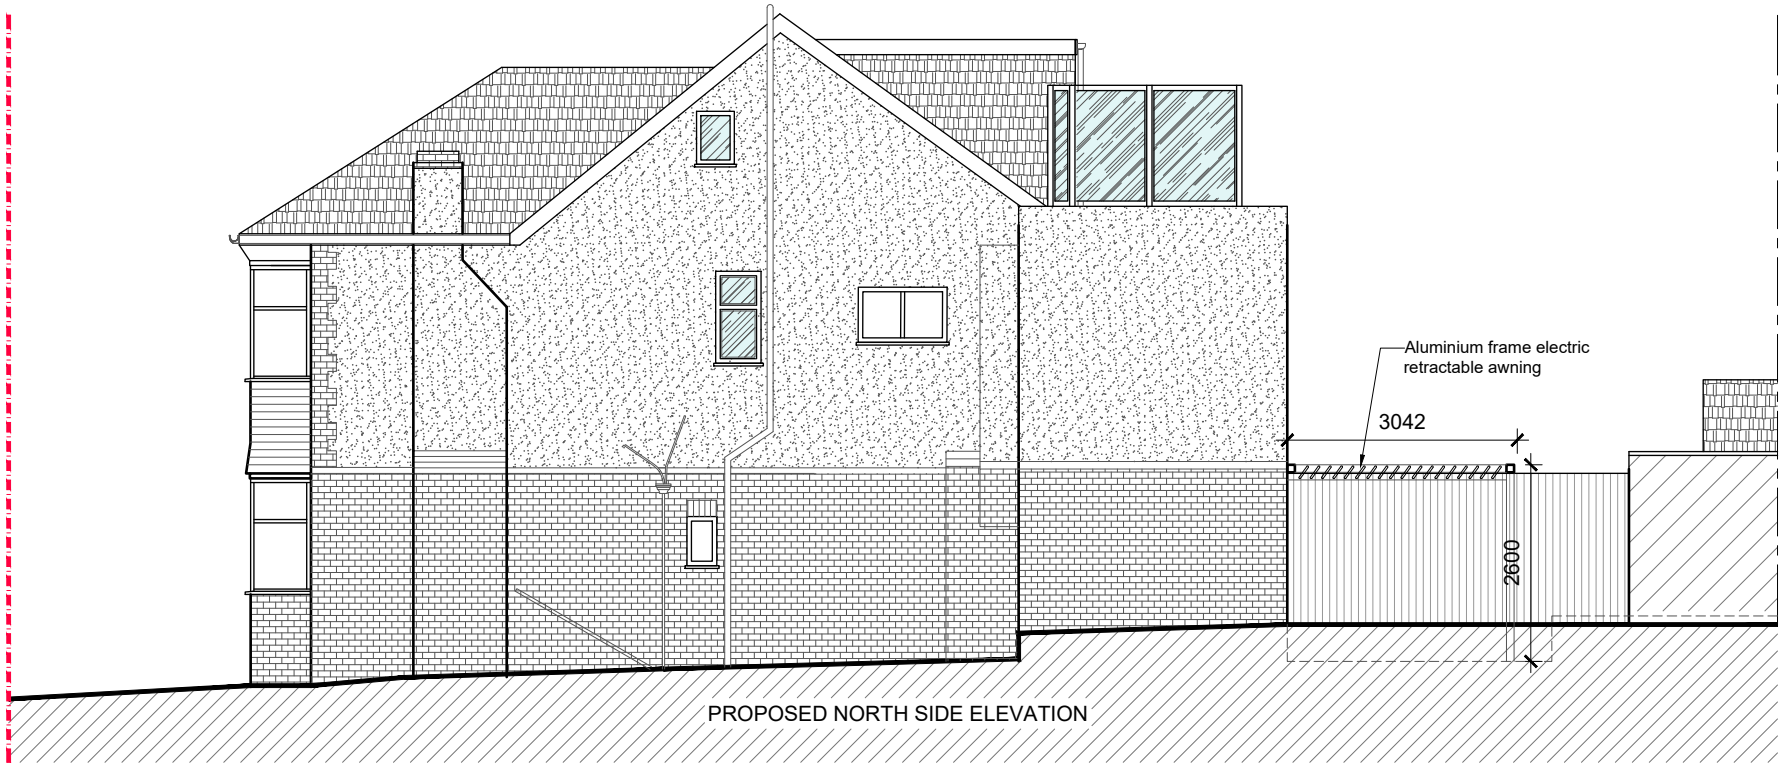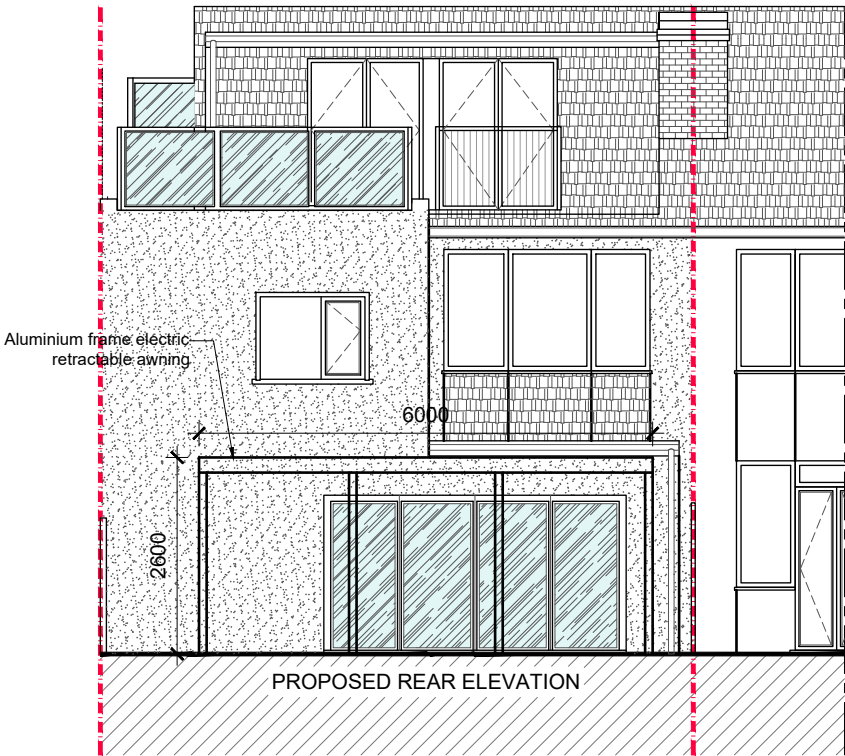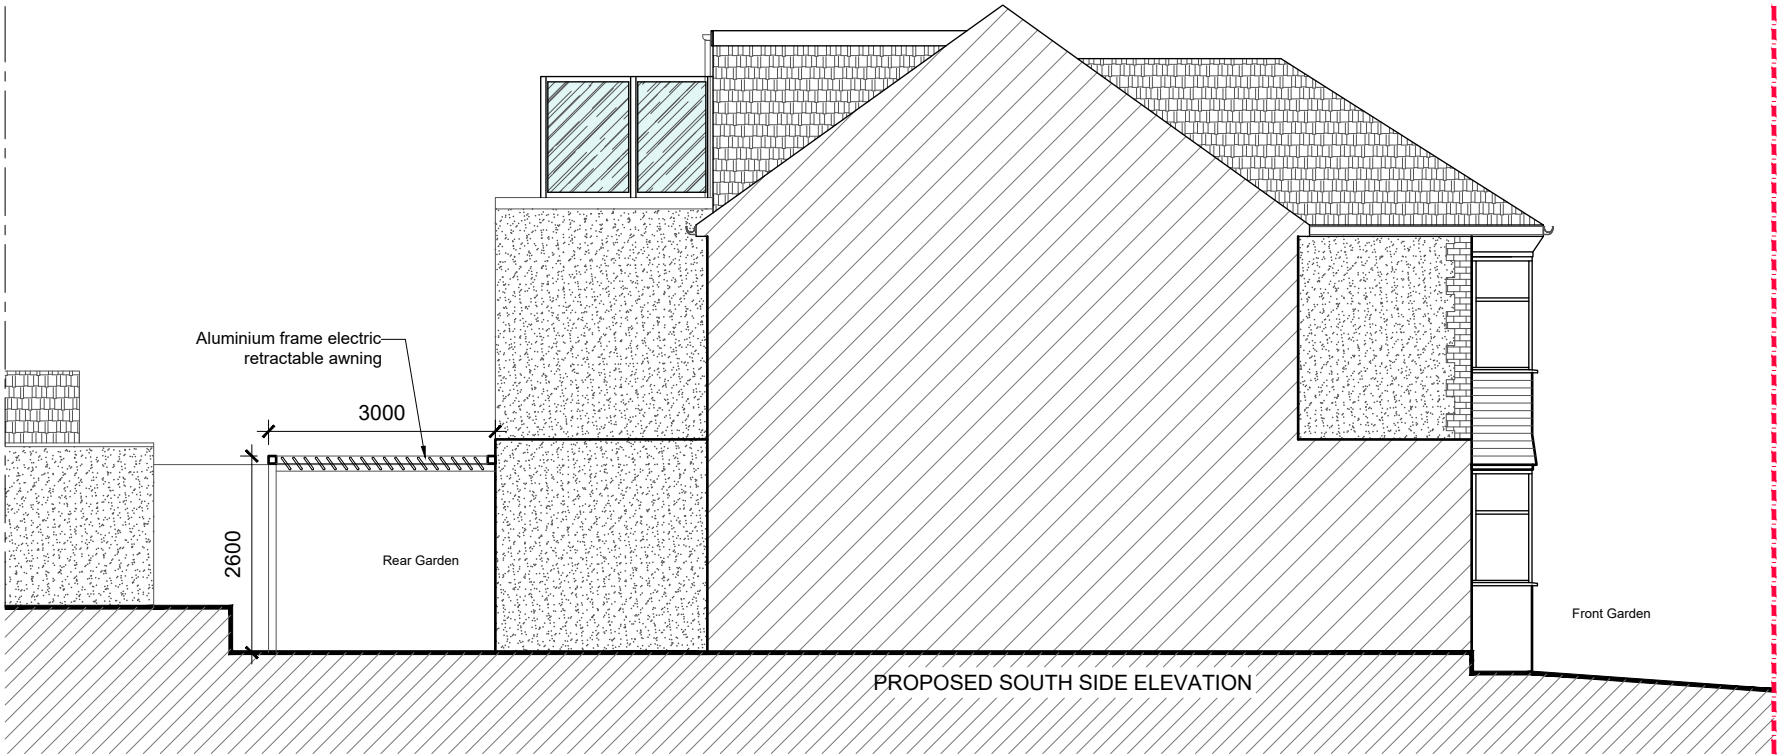

Rev.	Date	Revisions
FOR PLANNING		
 ARCHITECTURAL DESIGN POINT 8-10 Silver Street, Enfield, EN1 3ED Office: 0208 367 7479 Tel: 0796 029 9656 Email: info@adplondon.co.uk		
Client	Mr & Mrs Gulem	
Project	70 Woodfield Way, N11 2NT	
Scale	1/100@A3	Date 07/2023
Drawn By	M.C	Checked By H.C
Project No.	220829-01	Drawing No. A107
Drawing title	Proposed Rear And Side Elevations	



- Notes
- 1- This drawing is not for construction
 - 2- All Dimensions are in millimeters
 - 3- Dimensions are not to be scaled directly from drawings
 - 4- All dimensions are to be checked on site and the Architect is to be informed of any discrepancies before construction commences
 - 5- All references to drawings refer to current revision of that drawing
 - 6- The Copyright of this drawing belongs to Architectural Design Point Limited.

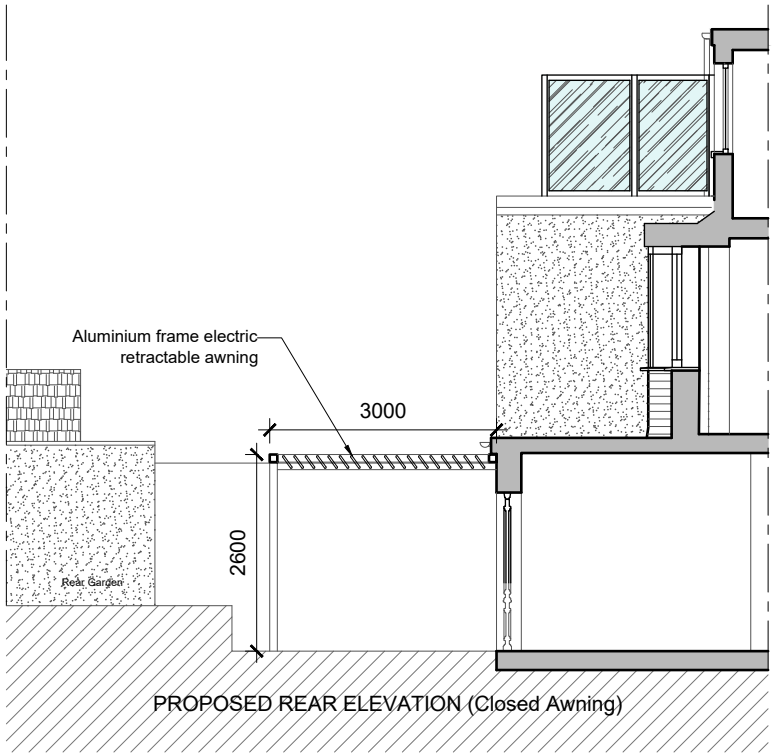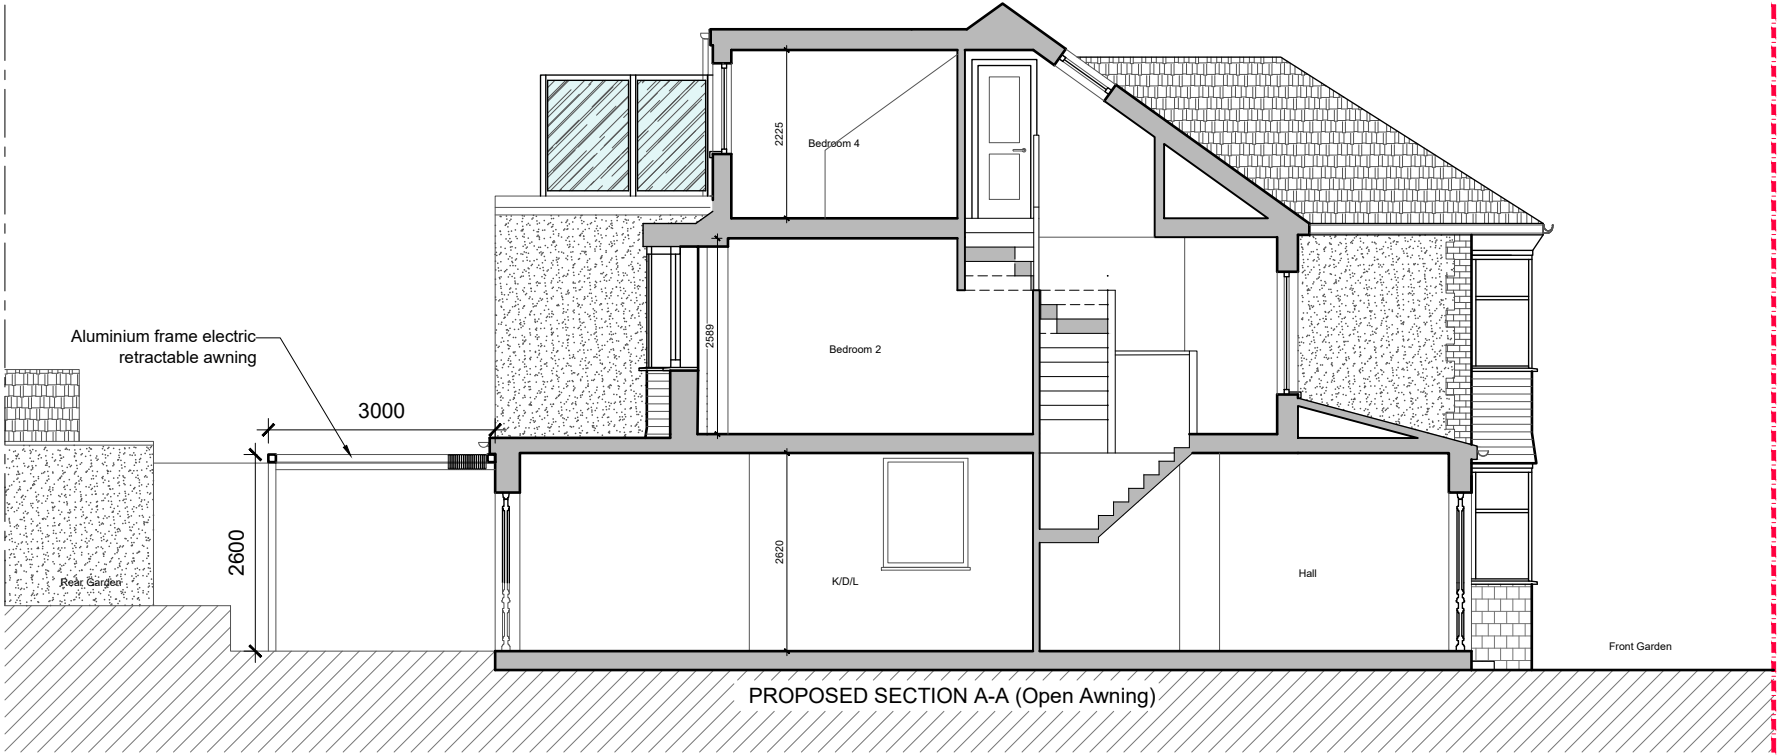 

Rev.	Date	Revisions
FOR PLANNING		
 ARCHITECTURAL DESIGN POINT 8-10 Silver Street, Enfield, EN1 3ED Office: 0208 367 7479 Tel: 0796 029 9656 Email: info@adplondon.co.uk		
Client	Mr & Mrs Gulem	
Project	70 Woodfield Way, N11 2NT	
Scale	1/100@A3	Date 07/2023
Drawn By	M.C	Checked By H.C
Project No.	220829-01	Drawing No. A108
Drawing title	Proposed Section A-A	
Revision	-	