

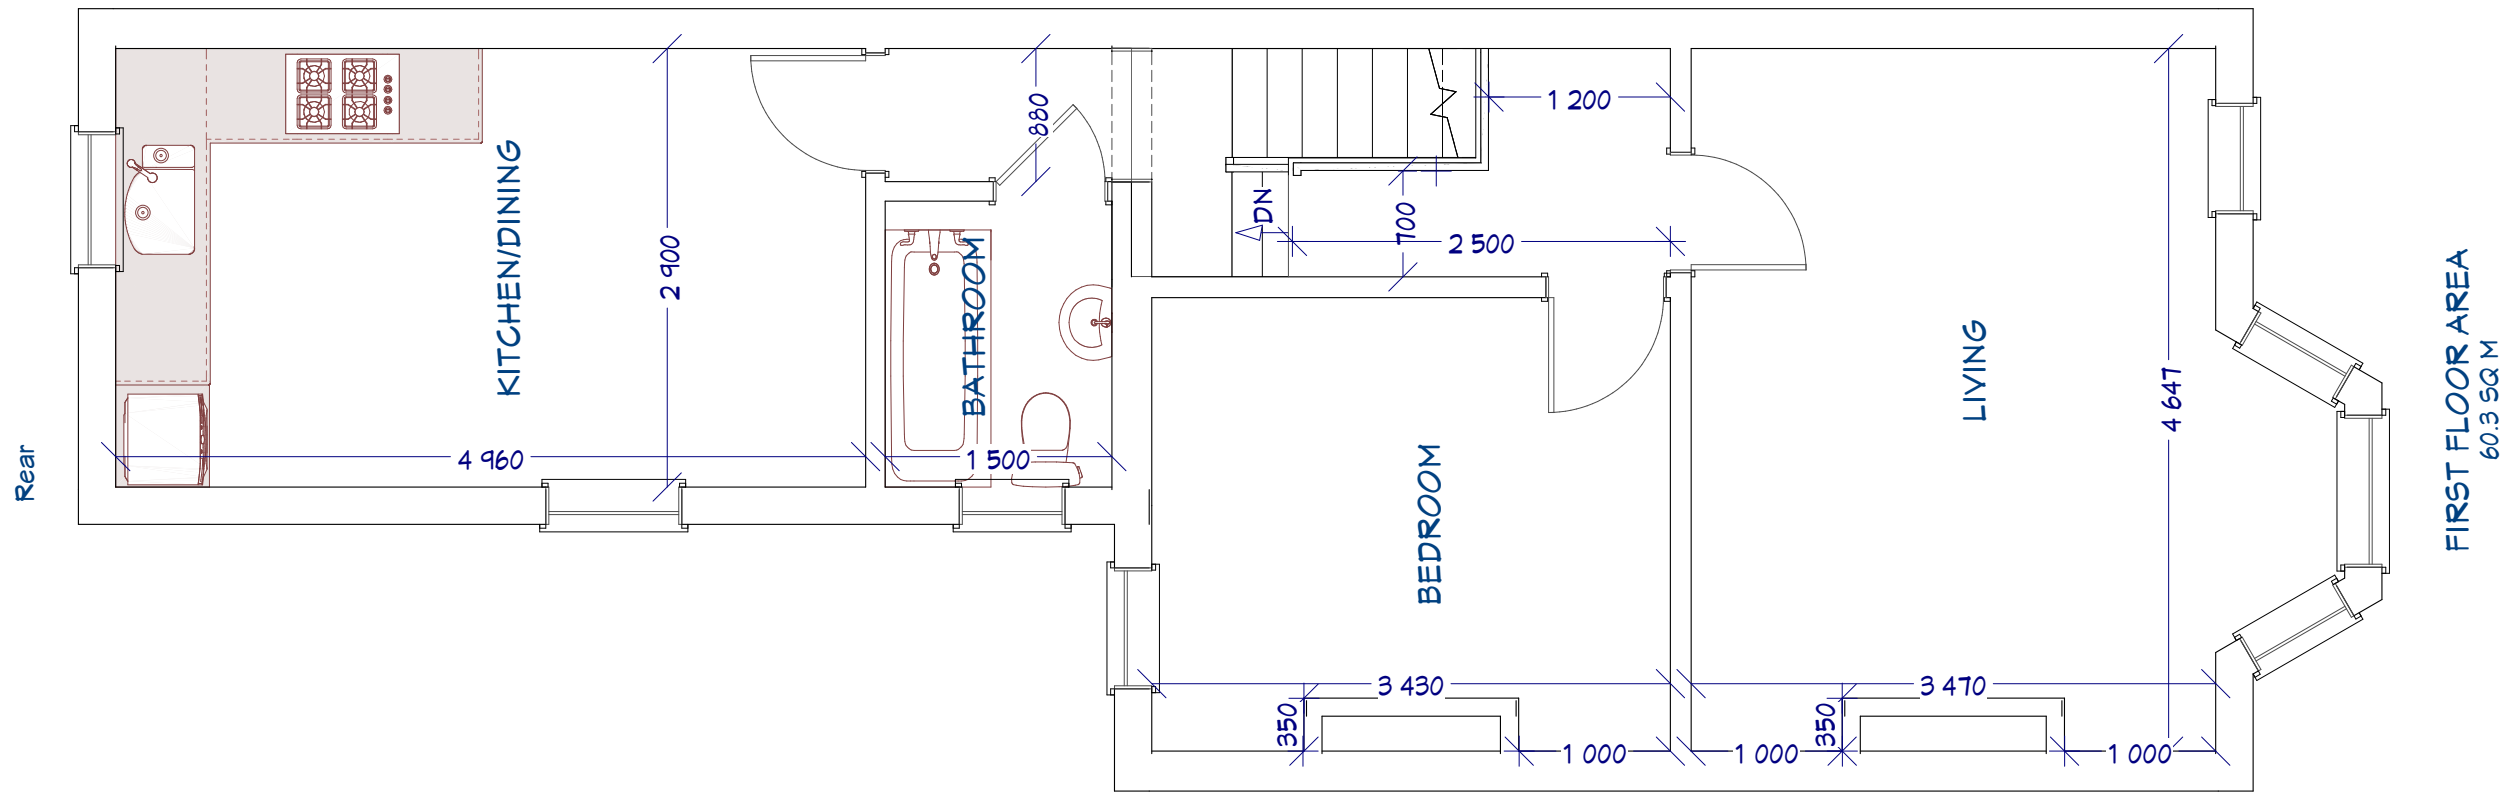


Existing Floor Plans:
Ground Floor Flat B
First Floor Flat A
Rear Ground Floor Flat C

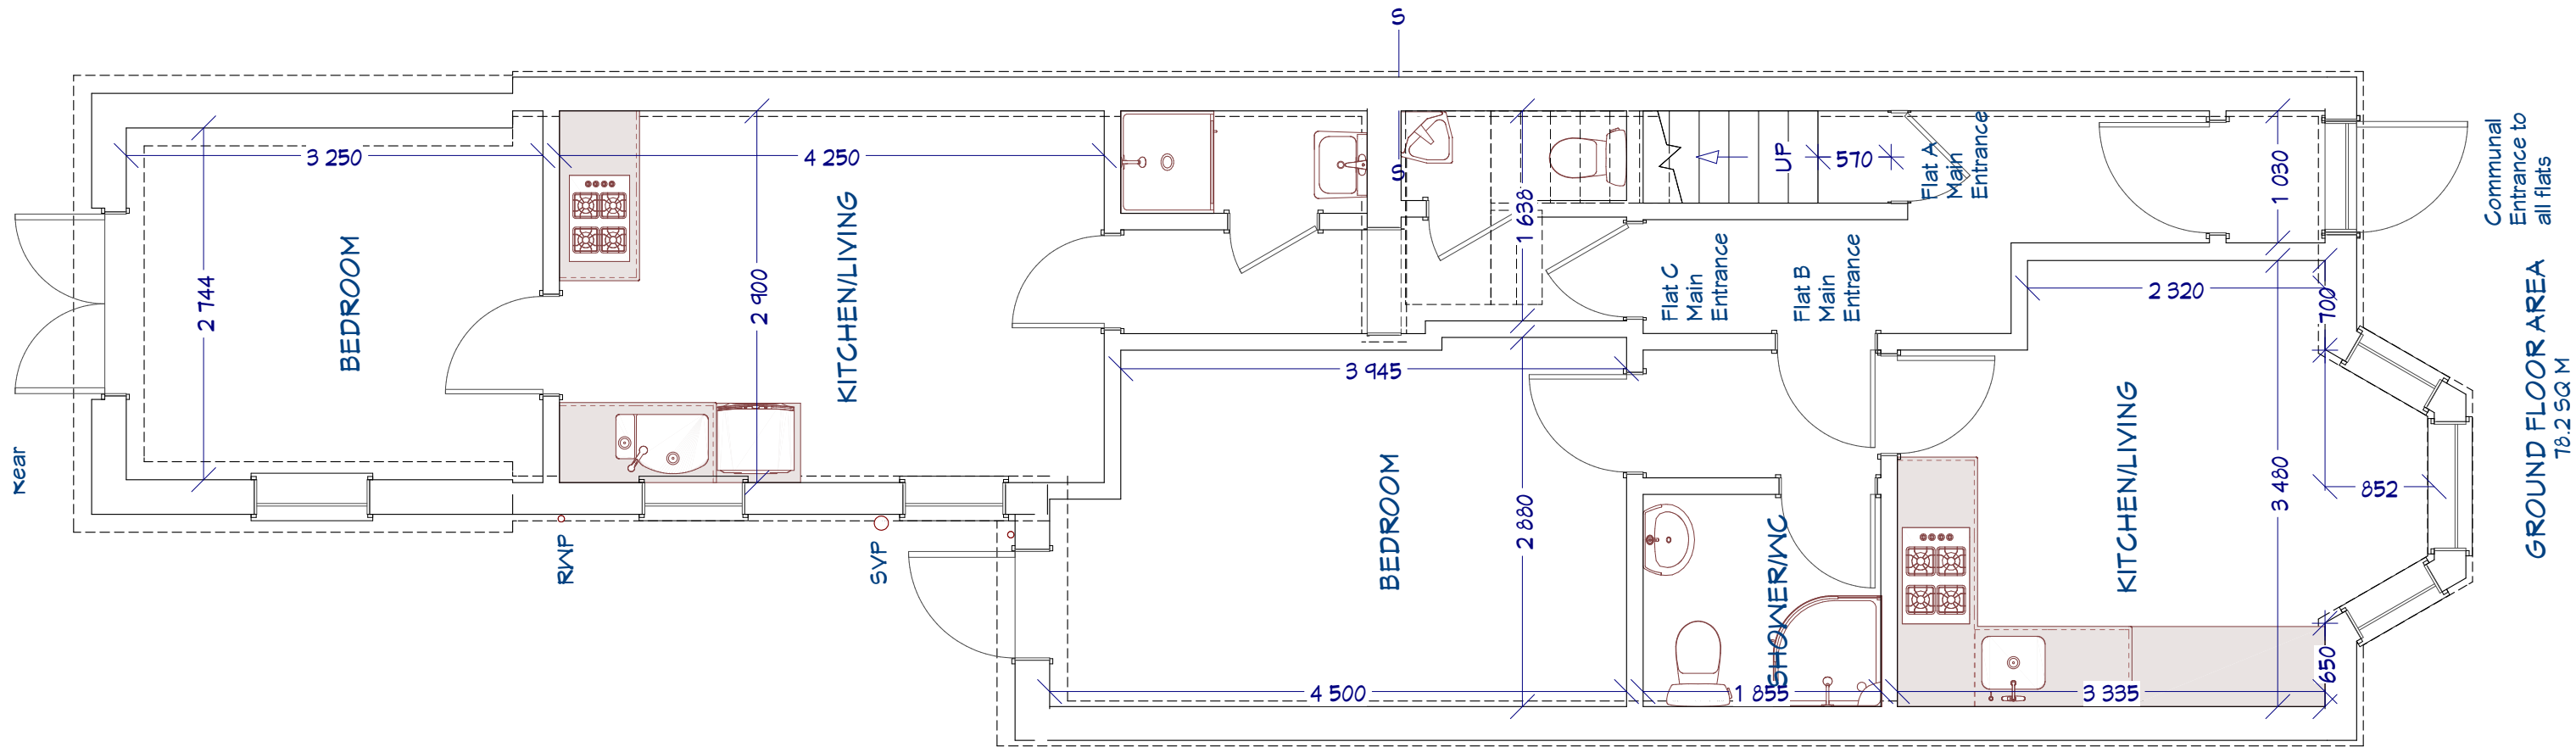

Existing Floor Plans

 

Title Floor Plans for 3x 1bed flats			Drg No. 36.N154AZ-2		Scale 1: 50 @A2 unless stated		Project Address 36 Springfield Road Tottenham London N15 4AZ		Ikitect AI London Registered in England © Copyright UK			
Date 29/10/2022	Drawn by: Shiraz Uddin	Client Freddie Osei	NOTES: 1. Contractor to check all dimensions on site and report any errors before commencing construction 2. This drawing to be read in conjunction with all other relevant drawings and specifications									

