


0 2.5m

GF

Ground Floor

04/18/23

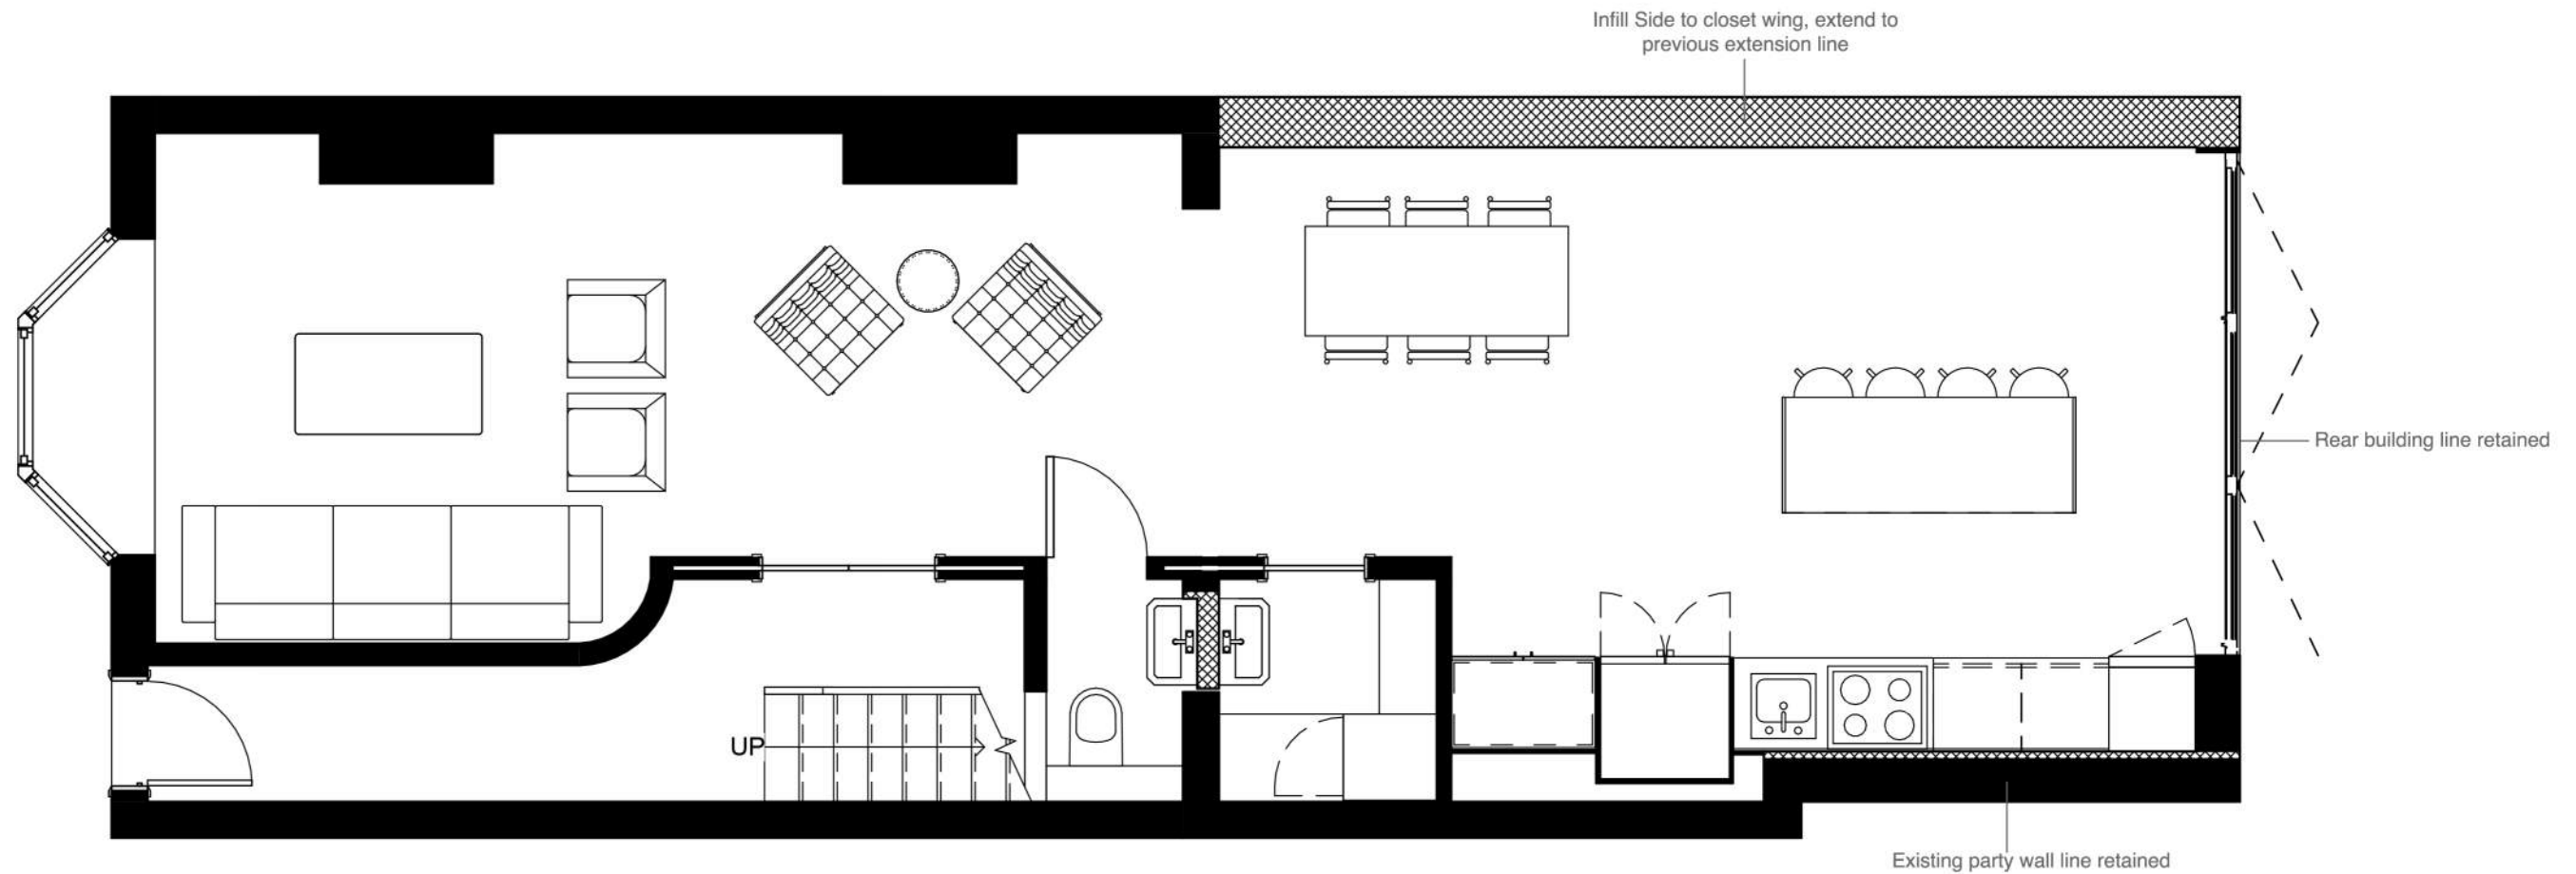

Locked Bag 42181 Broadbeach
QLD 4218, Australia
+61-406-562-777
Jorim.gray@gmail.com

This drawing is protected under Copywrite and at no time should any portion of this drawing be reproduced or copied without the permission of The Architect (Design Copyright Act 1968). This drawing must not be used for purpose other than that for which it is provided. It is supplied without liability for any errors or omissions and is subject to statutory consents. All drawings are to be read in conjunction with any relevant specifications, consultant and specialist information. Drawings are to be scaled for feasibility purpose only. All dimensions are to be checked on site by, nd remain the responsibility of the client. All discrepancies are to be brought to the attention of The Architect. All area measurements are approximate ad for feasibility purposes only.

ADDRESS

4A TRULOCK ROAD
LONDON N17 0PH

TITLE

Ground Floor Plan

CLIENT

LEWIS PRICE

Purpose

FOR PLANNING ONLY

DRAWN BY

Jorim Gray

SCALE (@ A3)



1 : 50

DRAWING NUMBER

4-23-LON-UK-1

REV

1

 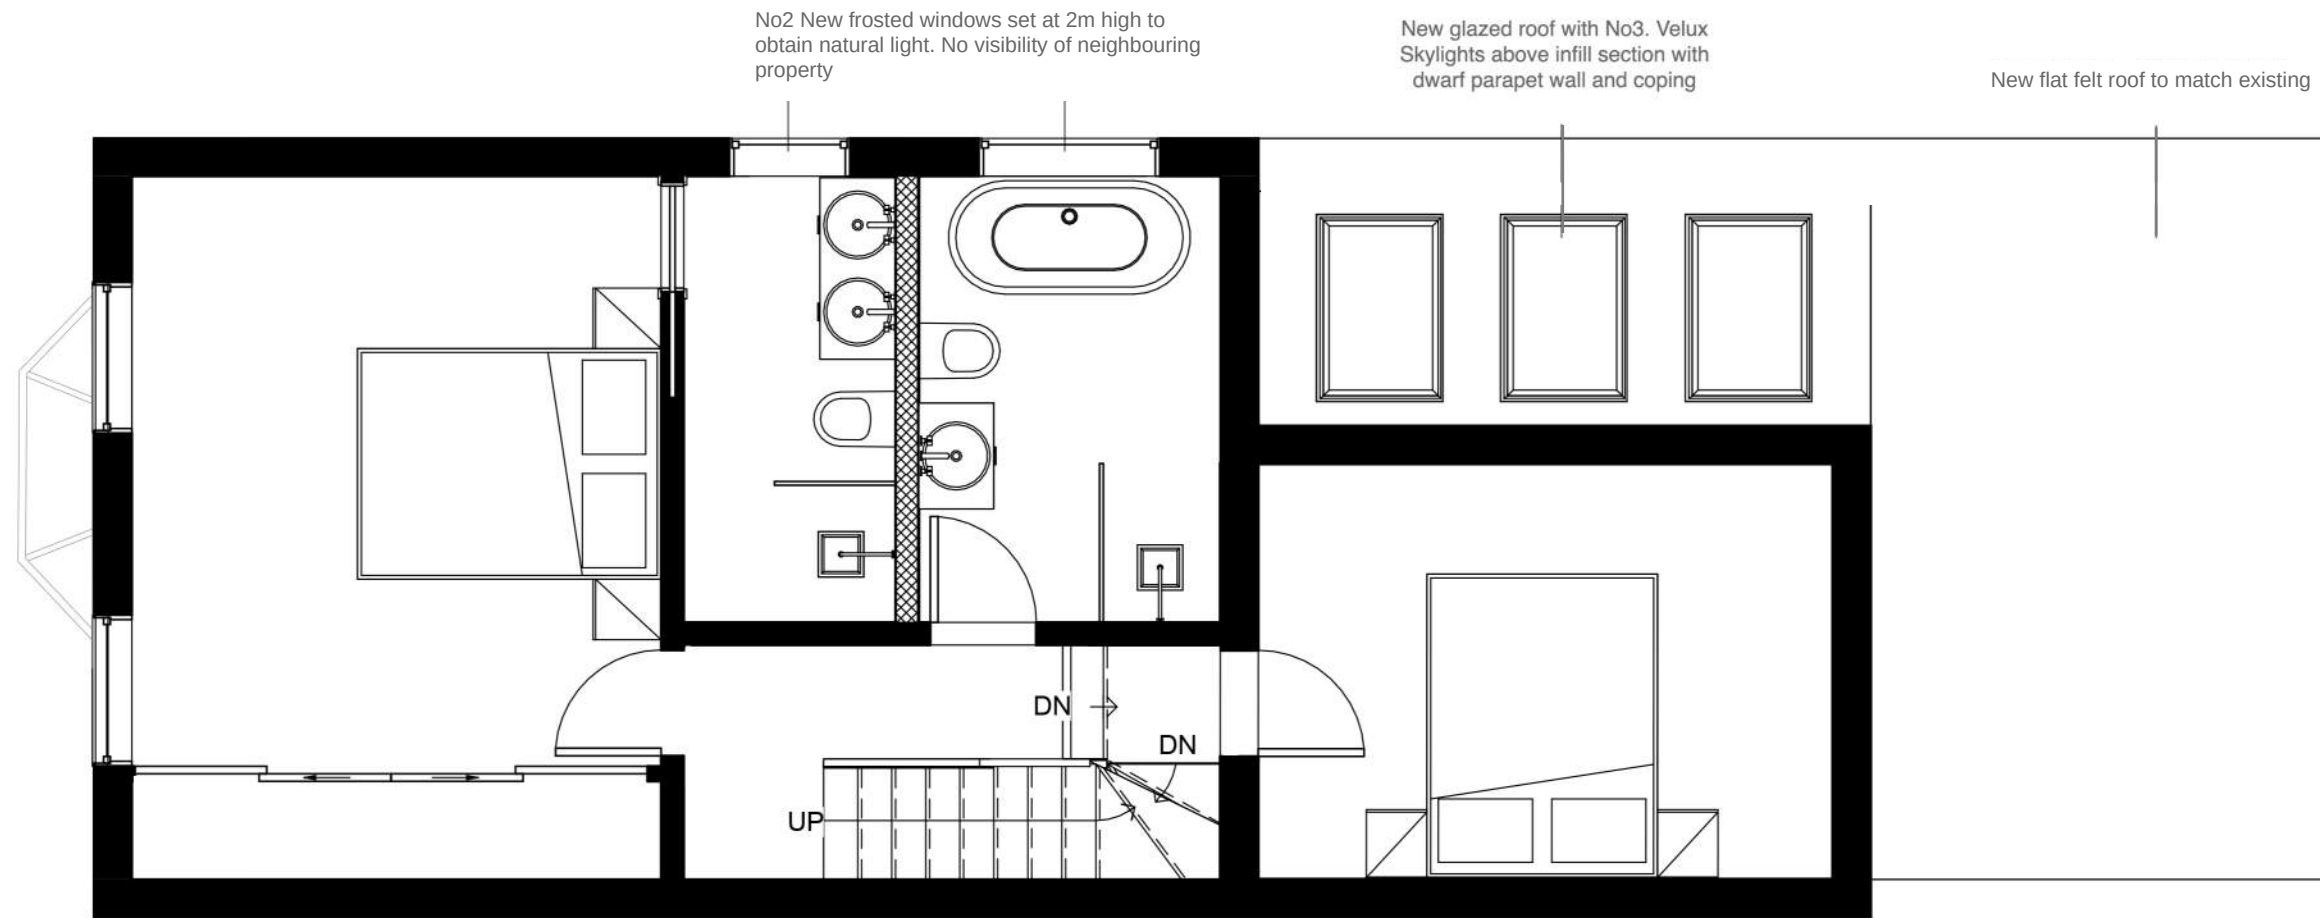

0 ——— 2.5m

FF

First Floor

04/18/23



Locked Bag 42181 Broadbeach
QLD 4218, Australia
+61-406-562-777
Jorim.gray@gmail.com

This drawing is protected under Copywrite and at no time should any portion of this drawing be reproduced or copied without the permission of The Architect (Design Copyright Act 1968). This drawing must not be used for purpose other than that for which it is provided. It is supplied without liability for any errors or omissions and is subject to statutory consents. All drawings are to be read in conjunction with any relevant specifications, consultant and specialist information. Drawings are to be scaled for feasibility purpose only. All dimensions are to be checked on site by, and remain the responsibility of the client. All discrepancies are to be brought to the attention of The Architect. All area measurements are approximate and for feasibility purposes only.

ADDRESS

4A TRULOCK ROAD
LONDON N17 0PH

TITLE

First Floor Plan

CLIENT

LEWIS PRICE

Purpose

FOR PLANNING ONLY

DRAWN BY

Author


SCALE (@ A3)

1 : 50

DRAWING NUMBER

4-23-LON-UK-2

REV

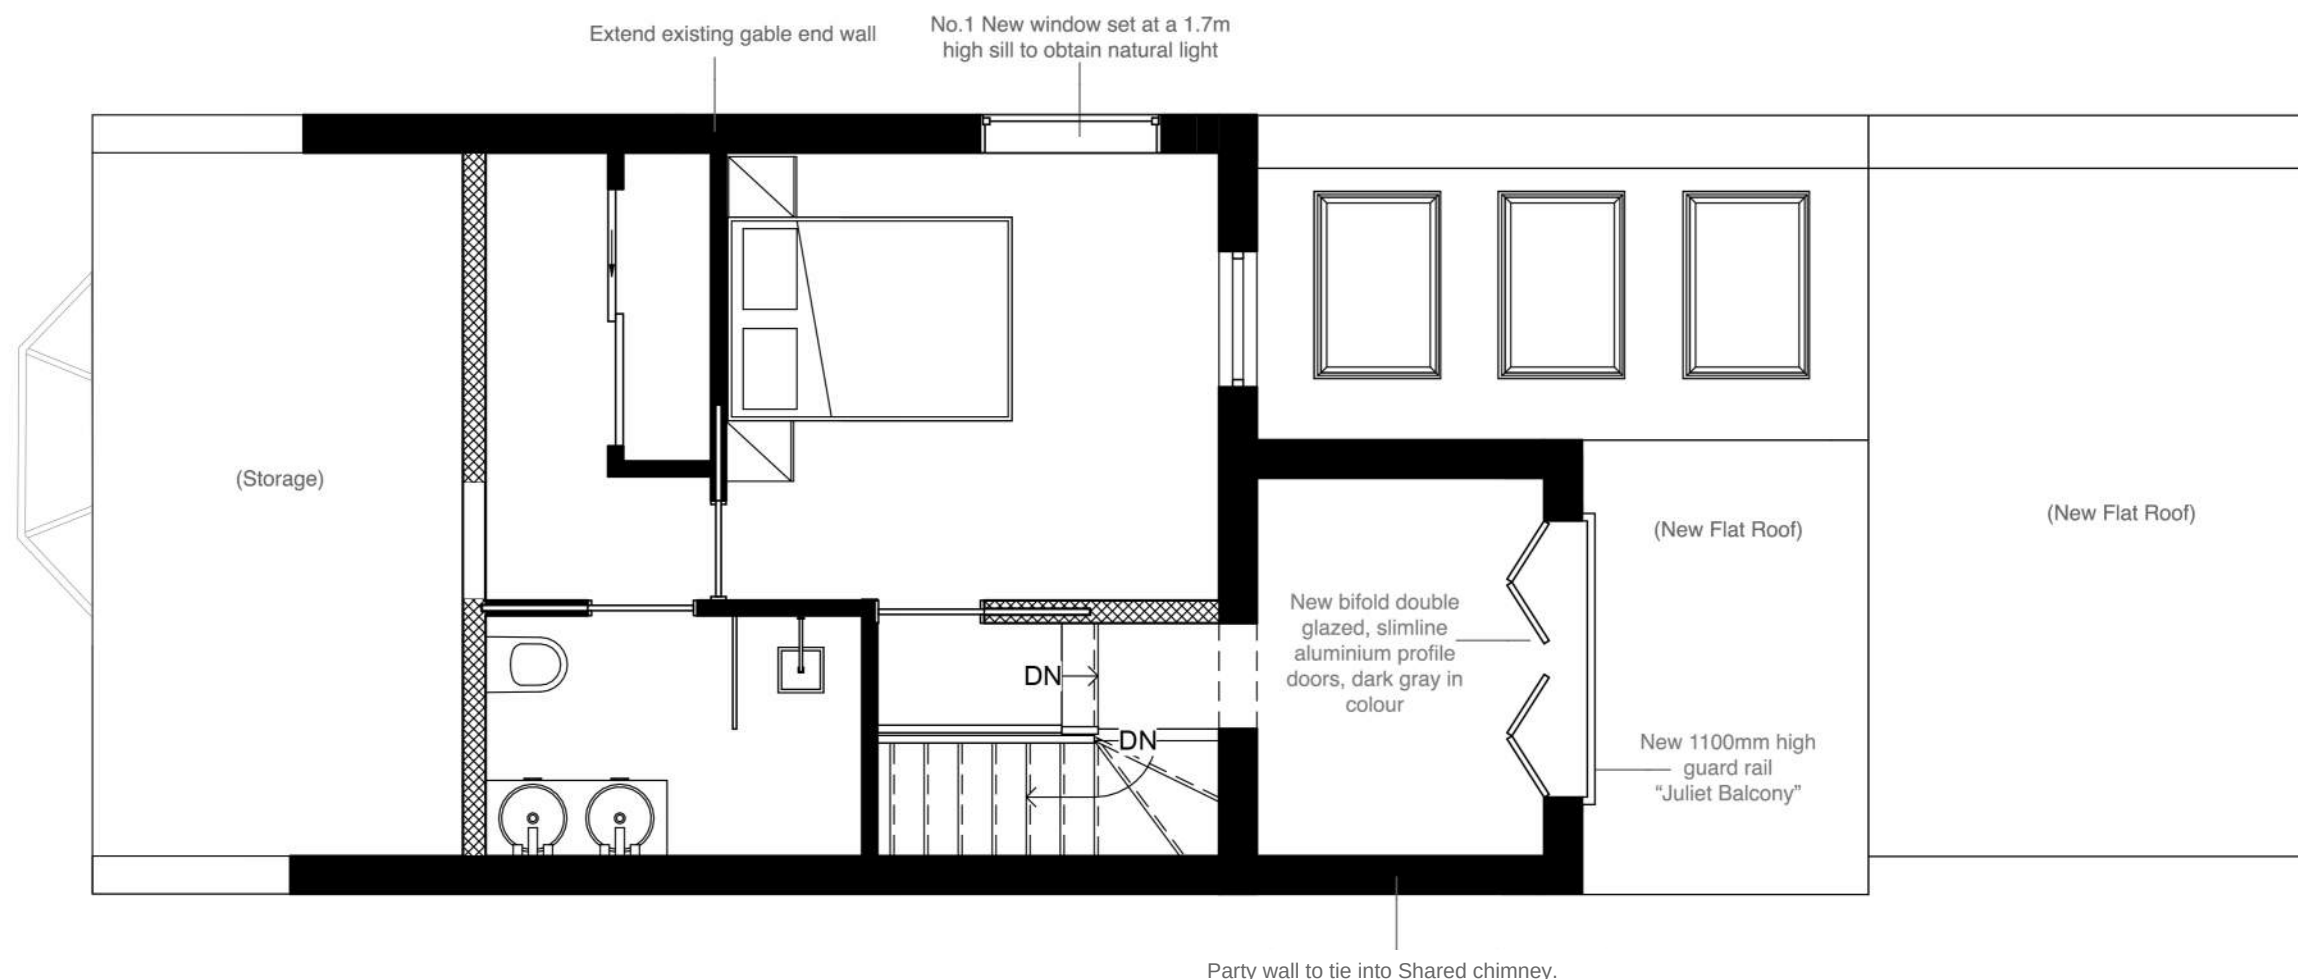

0 2.5m

SF

Second Floor

04/18/23



Locked Bag 42181 Broadbeach
QLD 4218, Australia
+61-406-562-777
Jorim.gray@gmail.com

This drawing is protected under Copywrite and at no time should any portion of this drawing be reproduced or copied without the permission of The Architect (Design Copyright Act 1968). This drawing must not be used for purpose other than that for which it is provided. It is supplied without liability for any errors or omissions and is subject to statutory consents. All drawings are to be read in conjunction with any relevant specifications, consultant and specialist information. Drawings are to be scaled for feasibility purpose only. All dimensions are to be checked on site by, and remain the responsibility of the client. All discrepancies are to be brought to the attention of The Architect. All area measurements are approximate and for feasibility purposes only.

ADDRESS
4A TRULOCK ROAD
LONDON N17 0PH

TITLE
Second Floor Plan

CLIENT
LEWIS PRICE


Purpose
FOR PLANNING ONLY

DRAWN BY
Author

SCALE (@ A3)
1 : 50

DRAWING NUMBER
4-23-LON-UK-3

REV

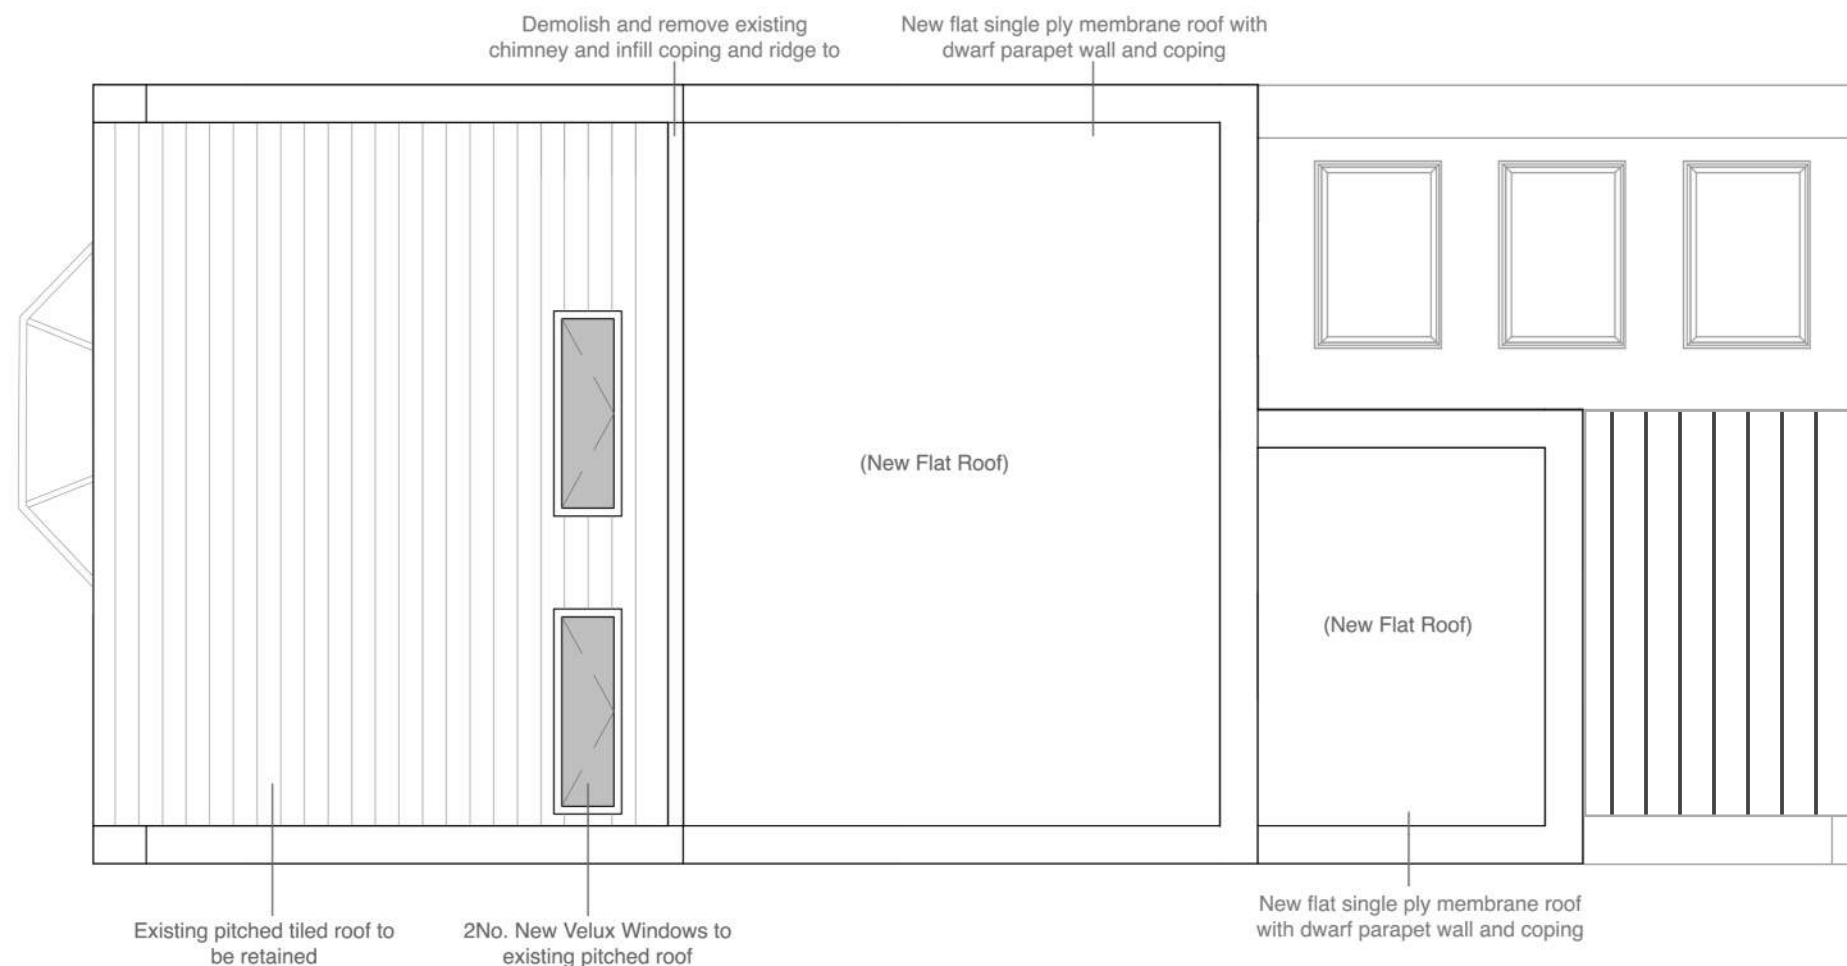

0 ——— 2.5m

R Roof

04/18/23



Locked Bag 42181 Broadbeach
QLD 4218, Australia
+61-406-562-777
Jorim.gray@gmail.com

This drawing is protected under Copywrite and at no time should any portion of this drawing be reproduced or copied without the permission of The Architect (Design Copyright Act 1968). This drawing must not be used for purpose other than that for which it is provided. It is supplied without liability for any errors or omissions and is subject to statutory consents. All drawings are to be read in conjunction with any relevant specifications, consultant and specialist information. Drawings are to be scaled for feasibility purpose only. All dimensions are to be checked on site by, and remain the responsibility of the client. All discrepancies are to be brought to the attention of The Architect. All area measurements are approximate and for feasibility purposes only.

ADDRESS
4A TRULOCK ROAD
LONDON N17 0PH

TITLE
Roof Plan

CLIENT
LEWIS PRICE

Purpose
FOR PLANNING ONLY

DRAWN BY
Author

SCALE (@ A3)
1 : 50

DRAWING NUMBER
4-23-LON-UK-4

REV

Demolish and remove existing chimney and infill
coping and ridge to match existing

New coping to rear at
existing coping height

Existing coping retained



0 - - - - - 2.5m



West

04/18/23



Locked Bag 42181 Broadbeach
QLD 4218, Australia
+61-406-562-777
Jorim.gray@gmail.com

This drawing is protected under Copywrite and at no time should any portion of this drawing be reproduced or copied without the permission of The Architect (Design Copyright Act 1968). This drawing must not be used for purpose other than that for which it is provided. It is supplied without liability for any errors or omissions and is subject to statutory consents. All drawings are to be read in conjunction with any relevant specifications, consultant and specialist information. Drawings are to be scaled for feasibility purpose only. All dimensions are to be checked on site by, nd remain the responsibility of the client. All discrepancies are to be brought to the attention of The Architect. All area measurements are approximate ad for feasibility purposes only.

ADDRESS

4A TRULOCK ROAD
LONDON N17 0PH

TITLE

West Elevation

CLIENT

LEWIS PRICE

Purpose

FOR PLANNING ONLY

DRAWN BY

Author

SCALE (@ A3)


1 : 50

DRAWING NUMBER

4-23-LON-UK-8

REV

*Note during pre-consultation ground floor extension roof height was requested to match existing.

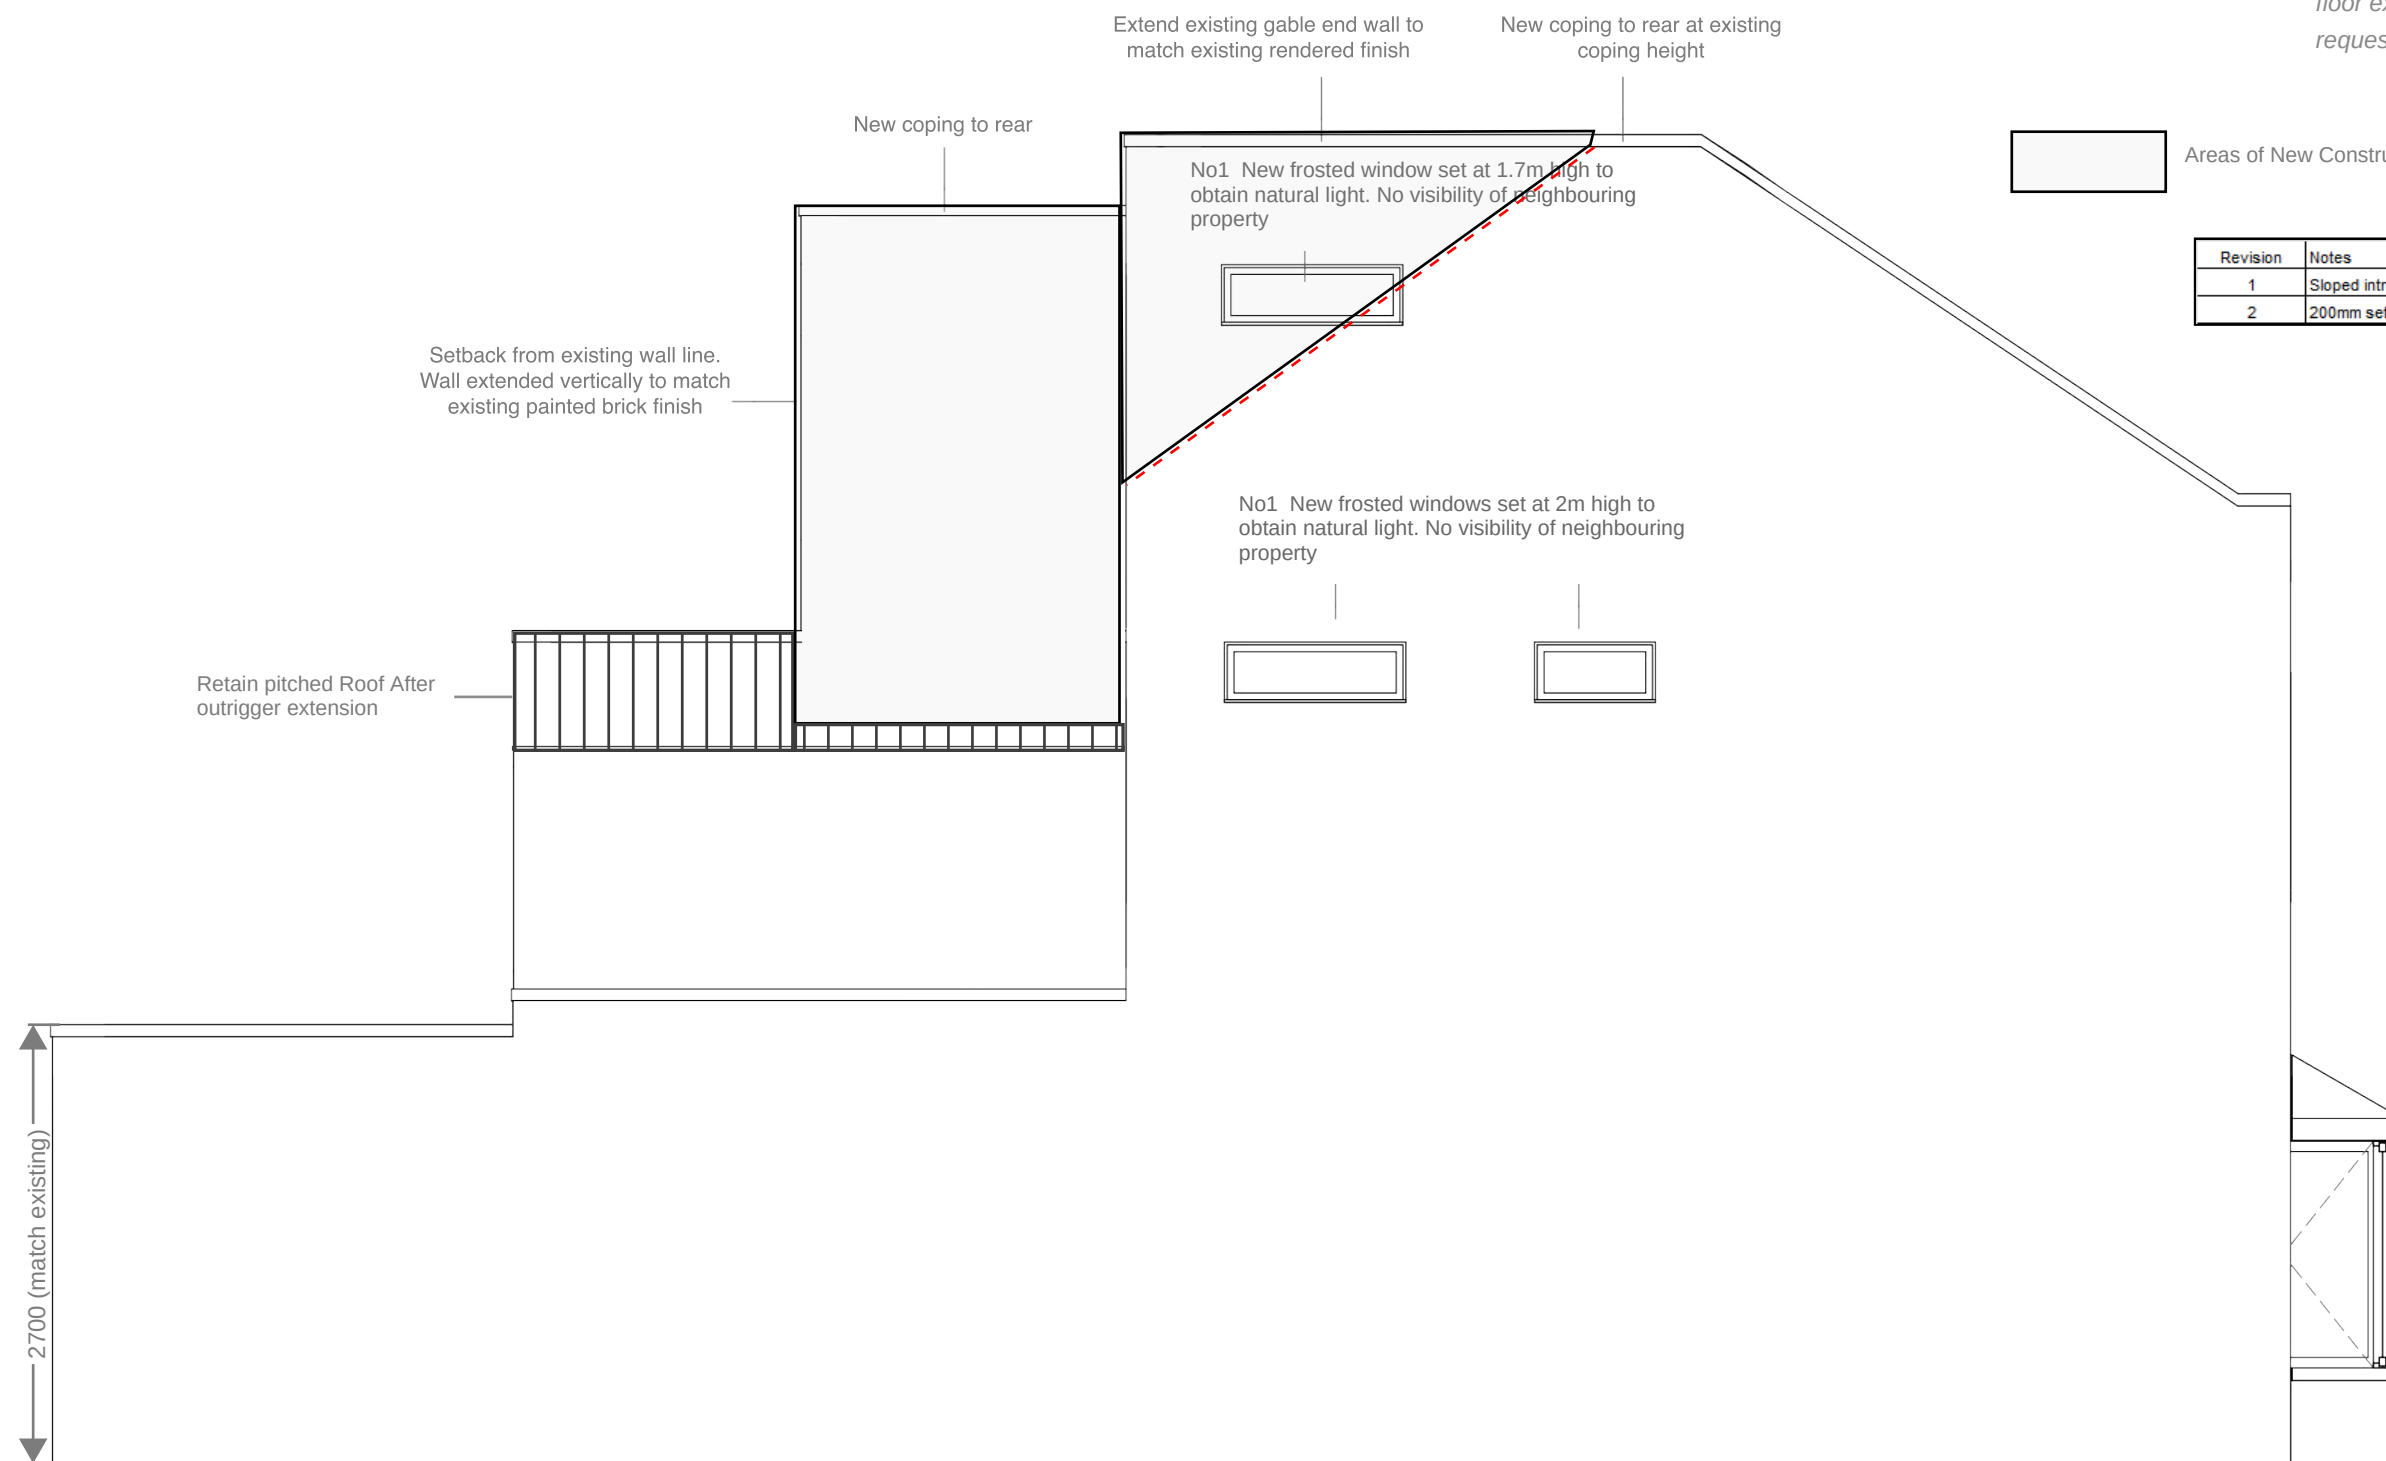

Revision	Notes
1	Sloped introduced 1st Floor Roof
2	200mm setback on 1st Floor Roof from Ground Floor.

0 2.5m



North

04/18/23



Locked Bag 42181 Broadbeach
QLD 4218, Australia
+61-406-562-777
Jorim.gray@gmail.com

This drawing is protected under Copywrite and at no time should any portion of this drawing be reproduced or copied without the permission of The Architect (Design Copyright Act 1968). This drawing must not be used for purpose other than that for which it is provided. It is supplied without liability for any errors or omissions and is subject to statutory consents. All drawings are to be read in conjunction with any relevant specifications, consultant and specialist information. Drawings are to be scaled for feasibility purpose only. All dimensions are to be checked on site by, and remain the responsibility of the client. All discrepancies are to be brought to the attention of The Architect. All area measurements are approximate and for feasibility purposes only.

ADDRESS
4A TRULOCK ROAD
LONDON N17 0PH

TITLE
North Elevation

CLIENT
LEWIS PRICE

Purpose
FOR PLANNING ONLY


DRAWN BY
Author

SCALE (@ A3)
1 : 50

DRAWING NUMBER
4-23-LON-UK-5

REV
2

*Note during pre-consultation ground floor extension roof height was requested to match existing.

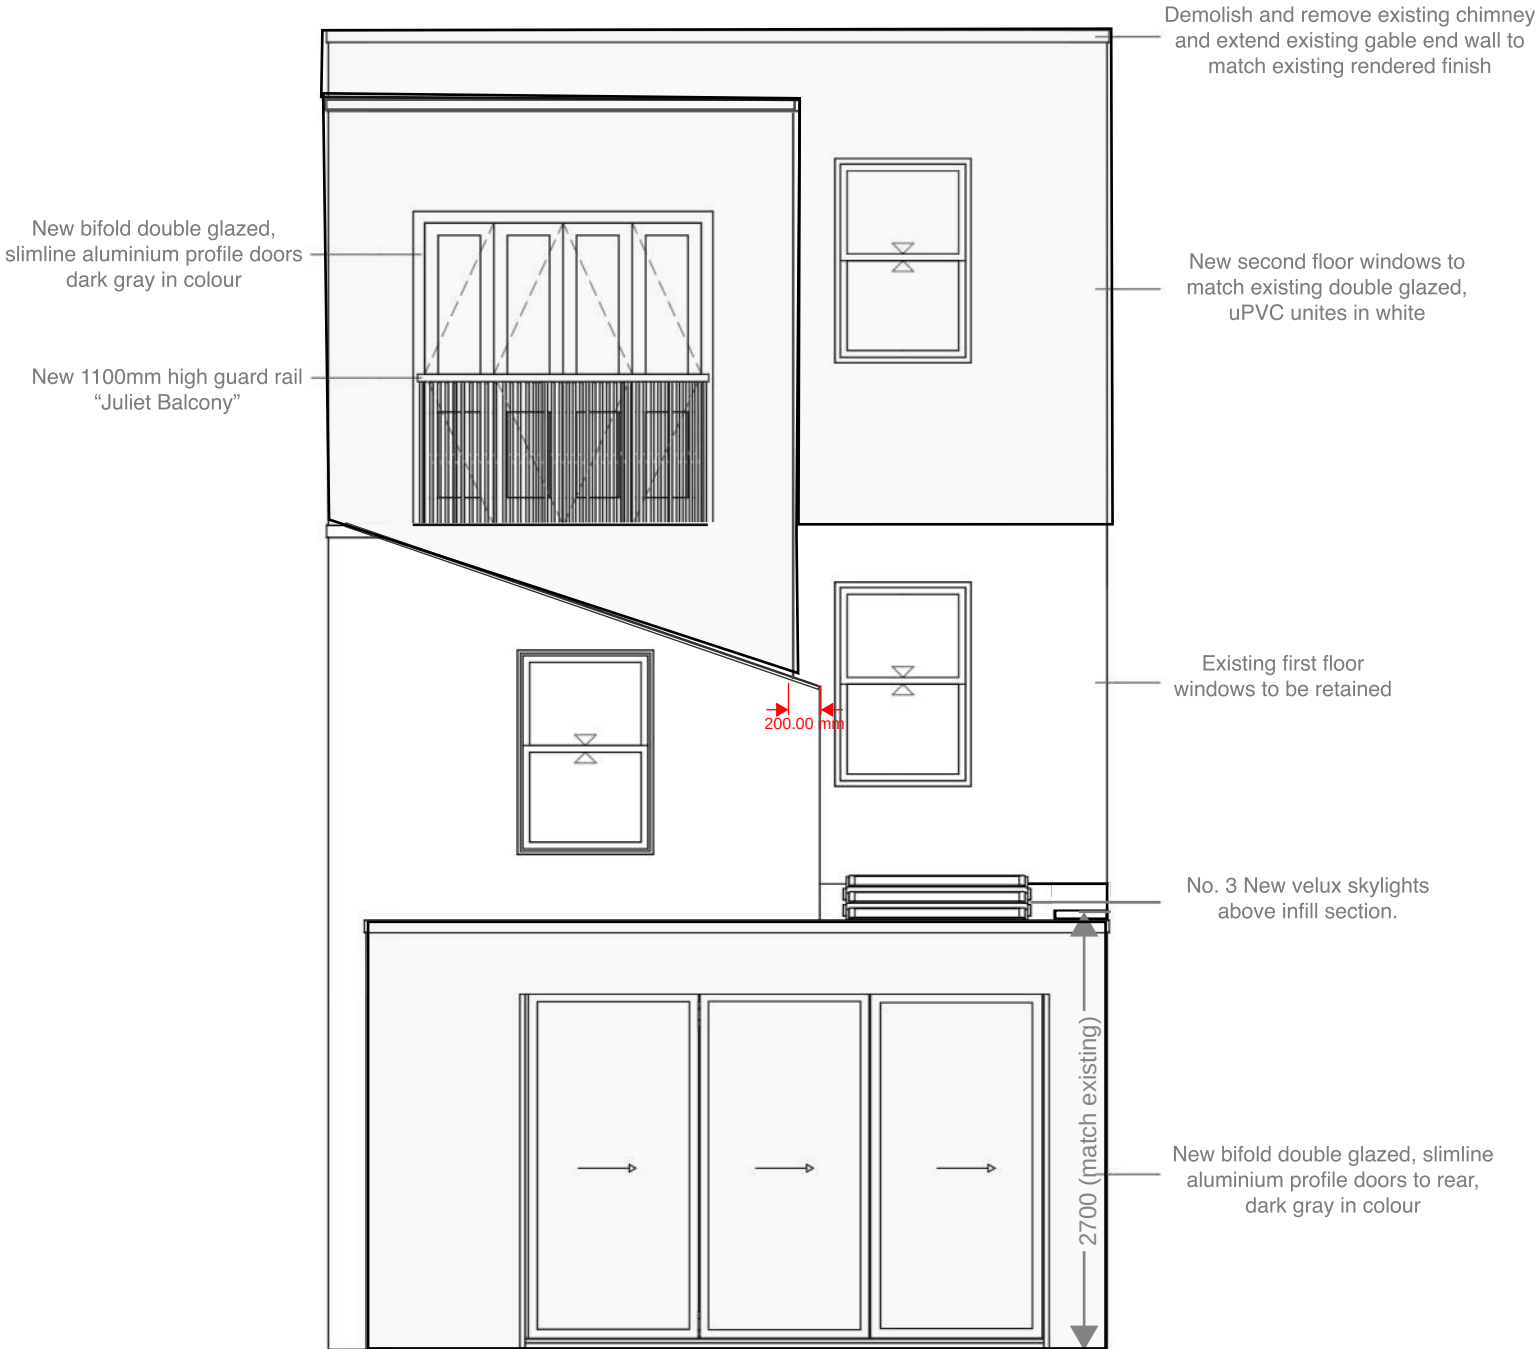

Areas of New Construction

Revision	Notes
1	Sloped introduced 1st Floor Roof
2	200mm setback on 1st Floor Roof from Ground Floor.

0 2.5m



East

04/18/23



Locked Bag 42181 Broadbeach
QLD 4218, Australia
+61-406-562-777
Jorim.gray@gmail.com

This drawing is protected under Copywrite and at no time should any portion of this drawing be reproduced or copied without the permission of The Architect (Design Copyright Act 1968). This drawing must not be used for purpose other than that for which it is provided. It is supplied without liability for any errors or omissions and is subject to statutory consents. All drawings are to be read in conjunction with any relevant specifications, consultant and specialist information. Drawings are to be scaled for feasibility purpose only. All dimensions are to be checked on site by, nd remain the responsibility of the client. All discrepancies are to be brought to the attention of The Architect. All area measurements are approximate ad for feasibility purposes only.

ADDRESS
4A TRULOCK ROAD
LONDON N17 0PH

TITLE
East Elevation

CLIENT
LEWIS PRICE

Purpose
FOR PLANNING ONLY


DRAWN BY
Author

SCALE (@ A3)
1 : 50

DRAWING NUMBER
4-23-LON-UK-6

REV
2

- Garden Summerhouse occupying 33% of garden space
- Height not greater than 2500mm

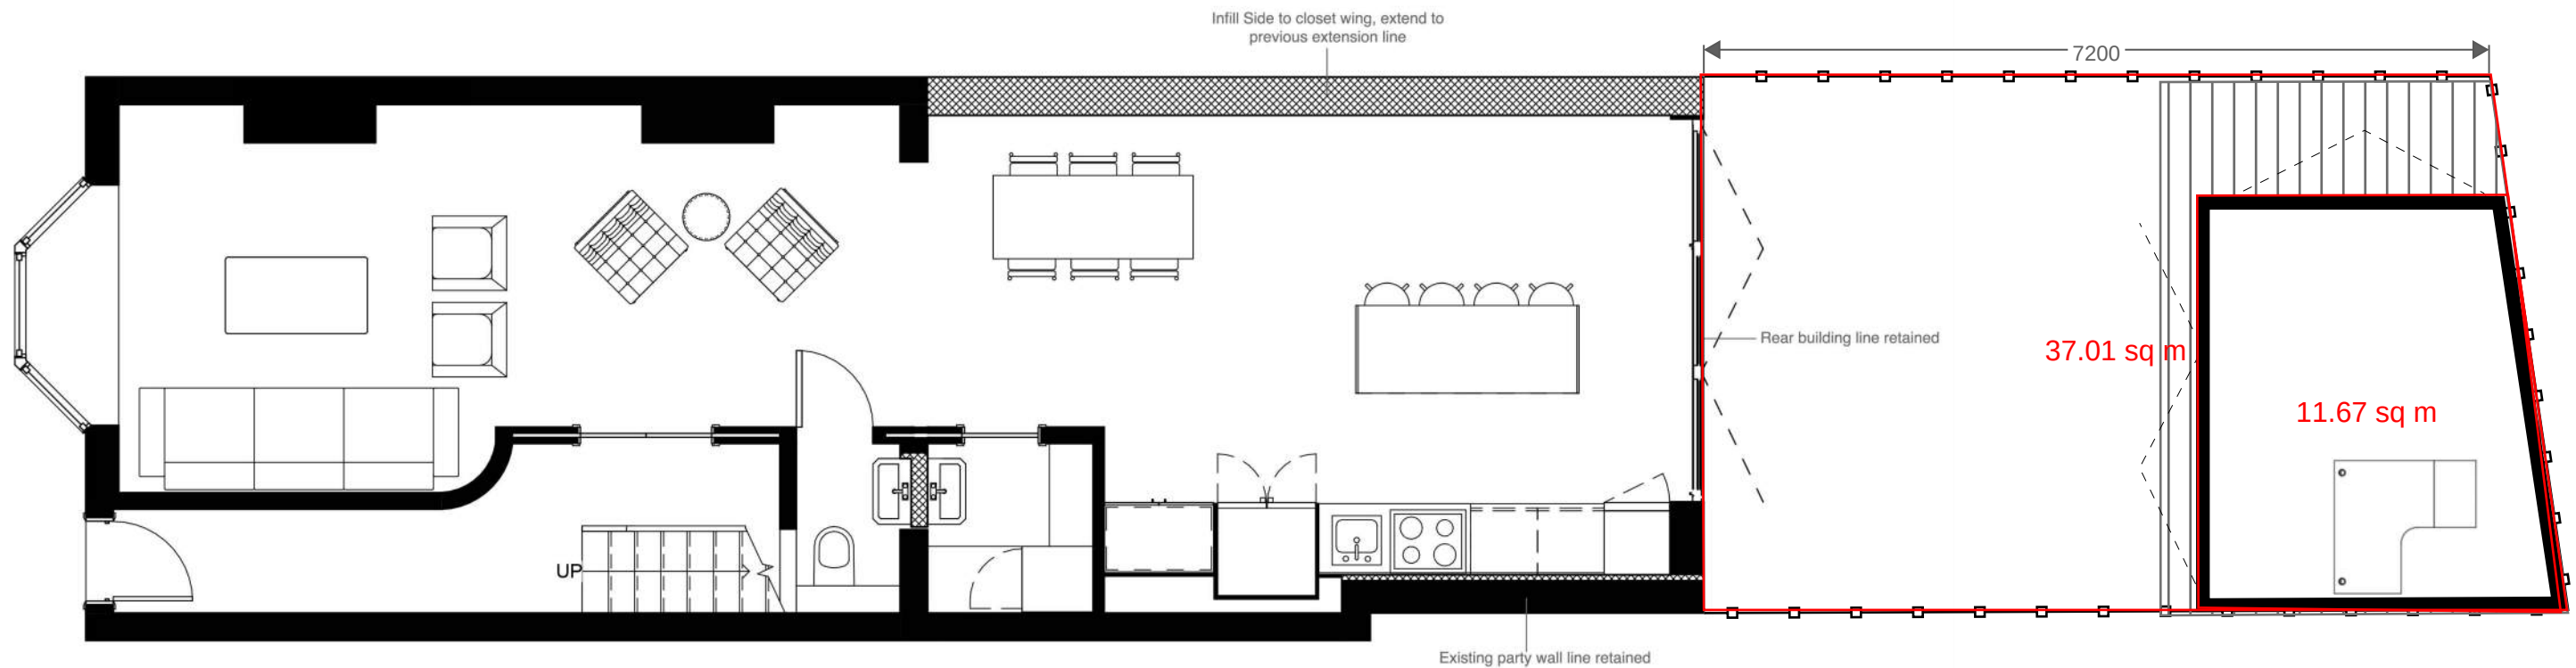

East

04/18/23



Locked Bag 42181 Broadbeach
QLD 4218, Australia
+61-406-562-777
Jorim.gray@gmail.com

This drawing is protected under Copywrite and at no time should any portion of this drawing be reproduced or copied without the permission of The Architect (Design Copyright Act 1968). This drawing must not be used for purpose other than that for which it is provided. It is supplied without liability for any errors or omissions and is subject to statutory consents. All drawings are to be read in conjunction with any relevant specifications, consultant and specialist information. Drawings are to be scaled for feasibility purpose only. All dimensions are to be checked on site by, nd remain the responsibility of the client. All discrepancies are to be brought to the attention of The Architect. All area measurements are approximate ad for feasibility purposes only.

ADDRESS

4A TRULOCK ROAD
LONDON N17 0PH

TITLE

East Elevation

CLIENT

LEWIS PRICE

Purpose

FOR PLANNING ONLY

DRAWN BY

Author


SCALE (@ A3)

1 : 50


DRAWING NUMBER

4-23-LON-UK-7


REV

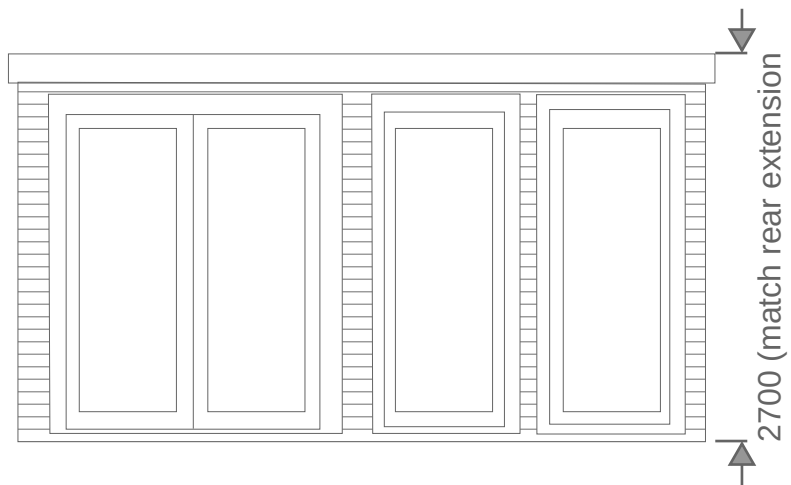


West Elevation

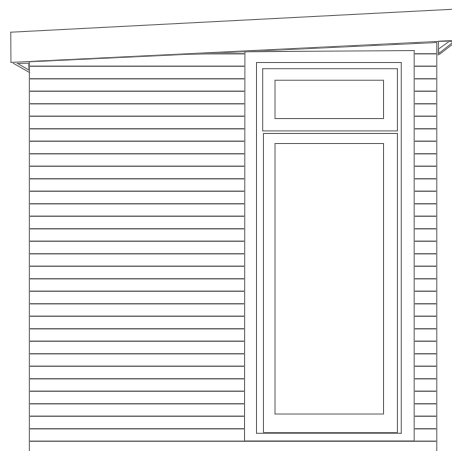


North Elevation

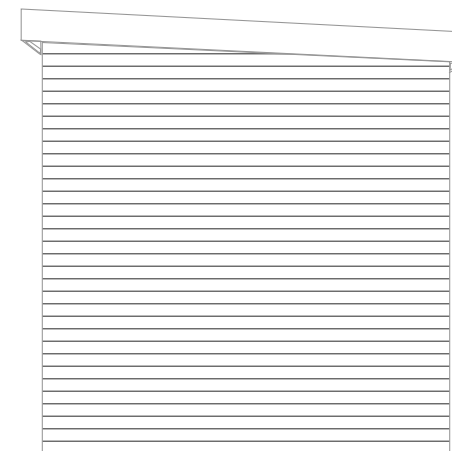

South Elevation

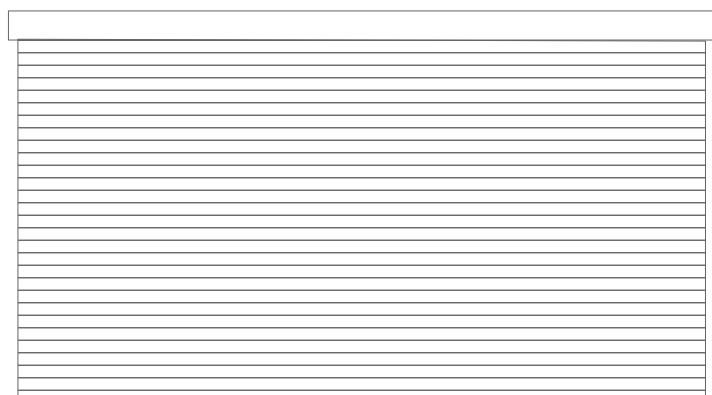

East Elevation

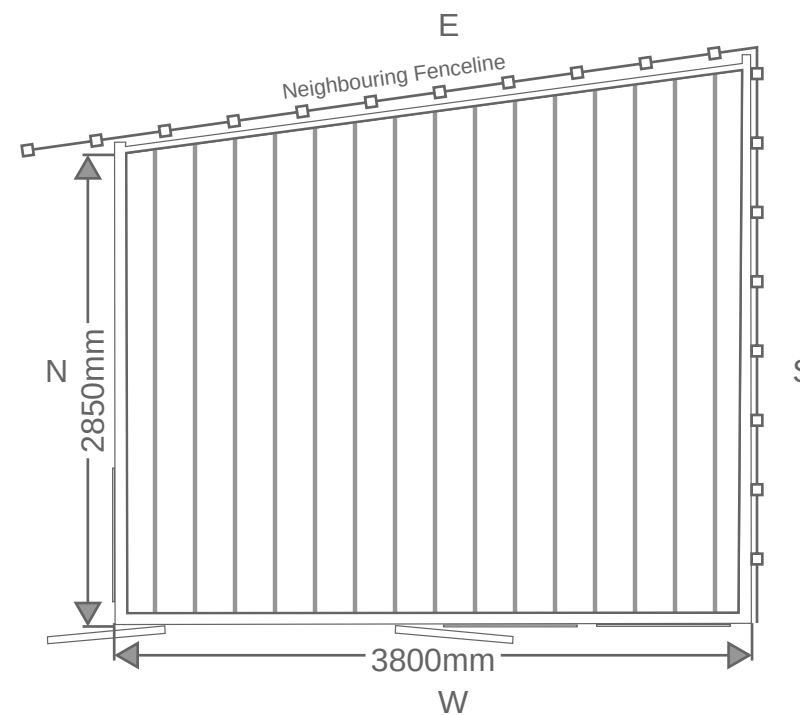

PRICE
CONSTRUCTION

Address

4A TRULOCK ROAD N17 0PH

Title

SUMMER HOUSE DETAIL

Purpose

PLANNING ONLY

Drawing No

SUMMER HOUSE Rev 01