




front elevation



side elevation

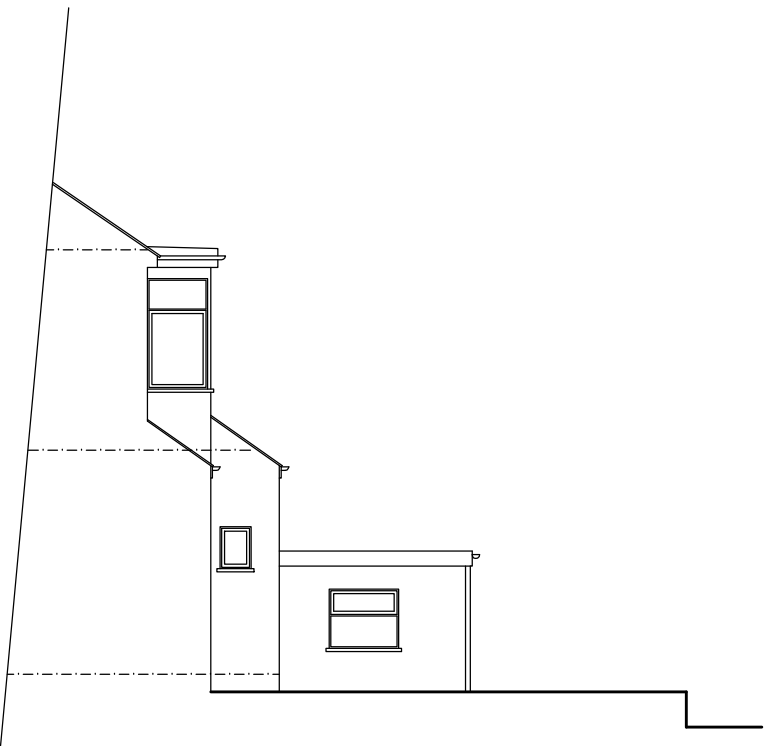


part side elevation



rear elevation



section A-A

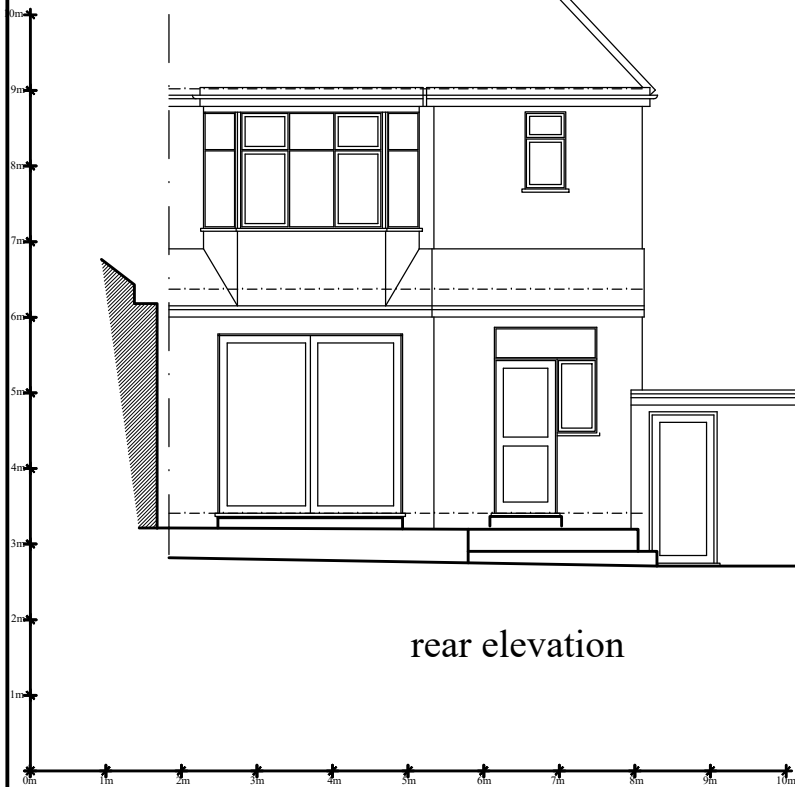

project Survey as existing	
site 5 Gordon Road, Bounds Green, N11 2PA	
date July 2023	scale 1:100 @ A3
JOHN PERRIN & SONS Ltd BUILDING SURVEYORS & DESIGNERS 883 Green Lanes, Winchmore Hill, London N21 2QS Tel: 0208 364 0334 Email: mail@johnperrinandsons.com © John Perrin & Sons Ltd 2017	
All dimensions are to be checked on site.	
drawing number 3409/2	