




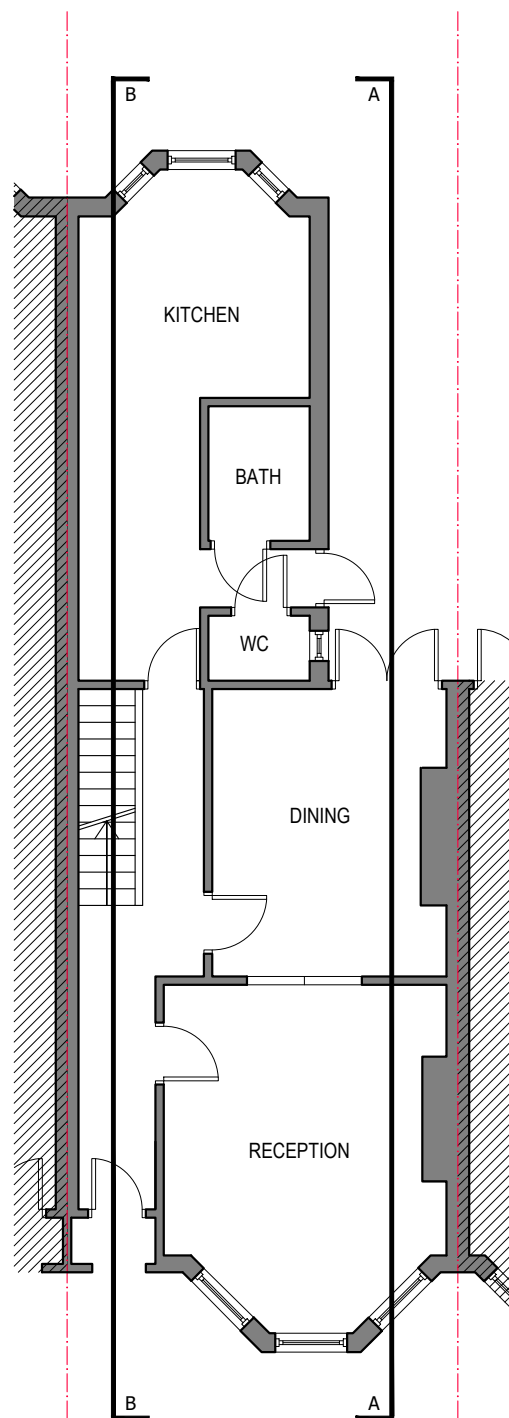


PROPOSED GROUND FLOOR PLAN
scale 1:100

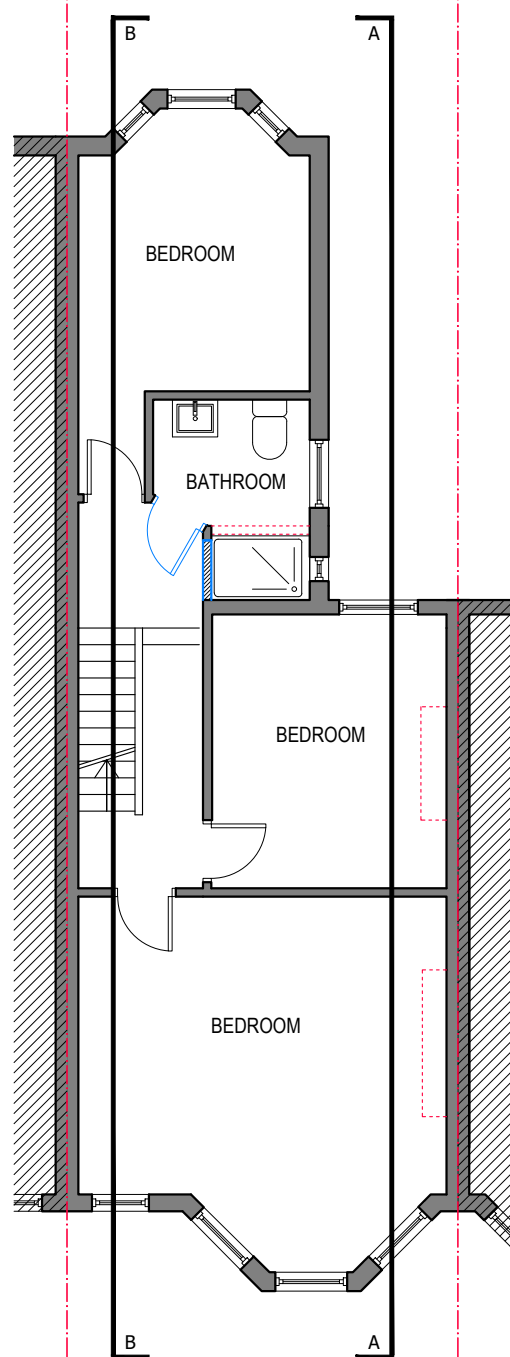

PROPOSED FIRST FLOOR PLAN
scale 1:100

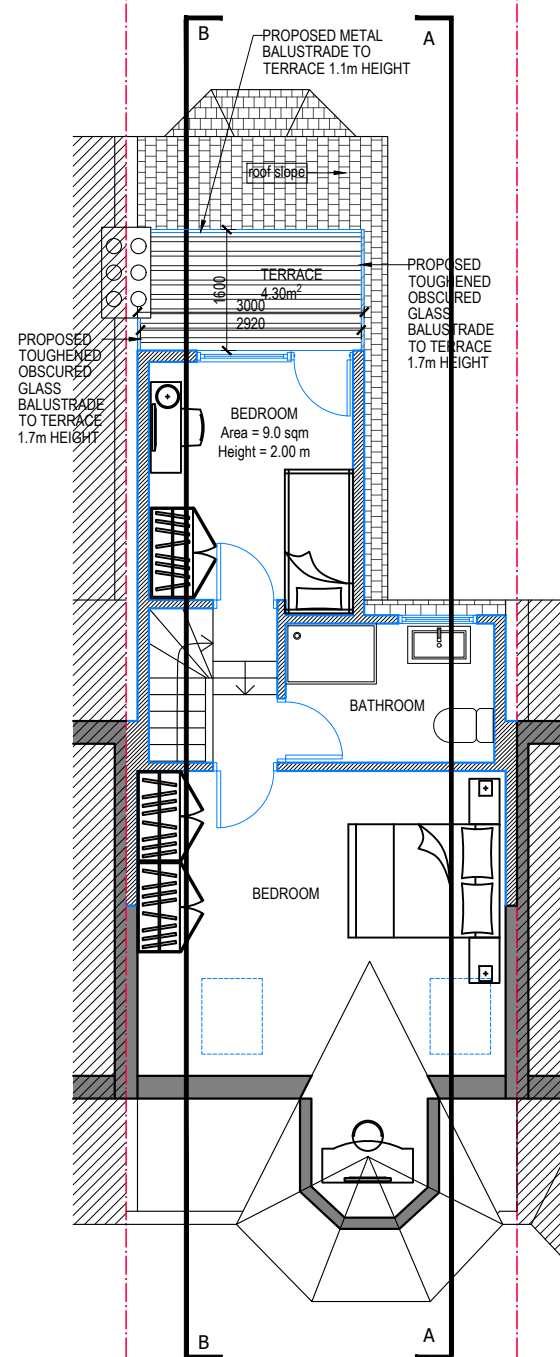


PROPOSED LOFT FLOOR PLAN
scale 1:100

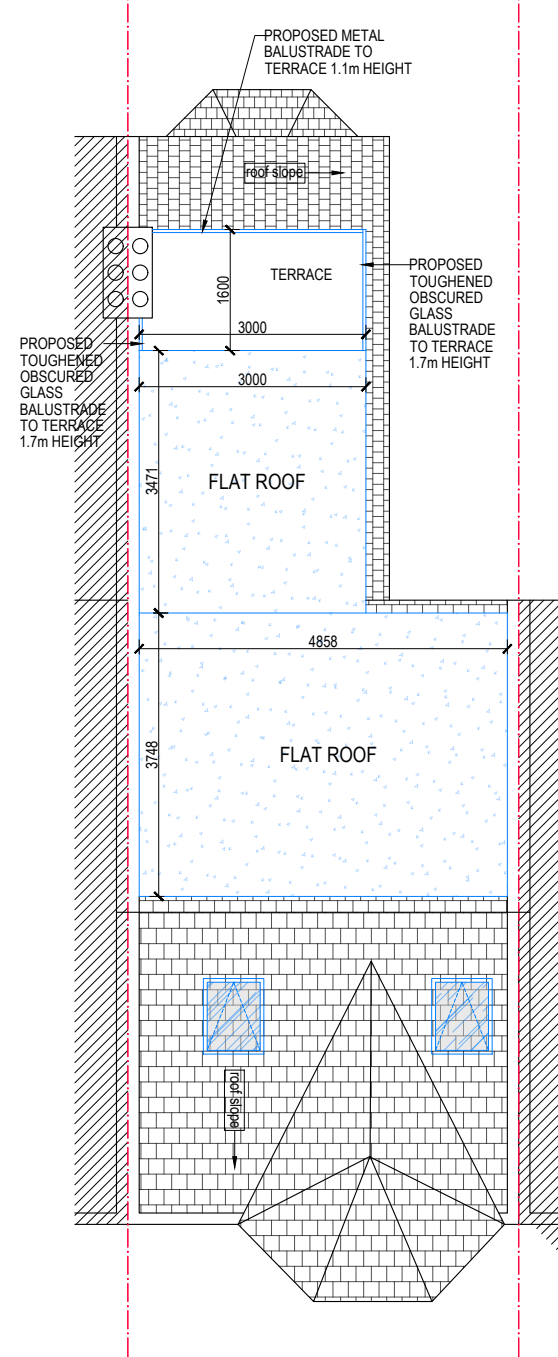

PROPOSED ROOF PLAN
scale 1:100


WALLS / CEILINGS LEGEND:
 EXISTING WALLS / CEILINGS
 PROPOSED WALLS / CEILINGS
 WALLS / PARTITION TO BE REMOVED

LINES / HATCHES LEGEND:
 REMOVING INTERVENTIONS
 PROPOSED INTERVENTIONS
 NEIGHBOURING PROPERTIES
 AREAS WHICH ARE NOT SUBJECT OF THE CURRENT APPLICATION

 


- Notes
- 1- This drawing is prepared solely for design and planning submission purposes. It is not intended or suitable for either Building Regulations or Construction purposes and should not be used for such.
 - 2- All Dimensions are in millimeters.
 - 3- Dimensions are not to be scaled directly from drawings other than for Planning Purposes.
 - 4- All dimensions are to be checked on site and the Architect is to be informed of any discrepancies before construction commences.
 - 5- All references to drawings refer to current revision of that drawing.
 - 6- The Copyright of this drawing belongs to Archpl Ltd.


Rev.	Date	Revisions
PLANNING		
 ARCH ARCHITECTURAL DESIGN STUDIO 400 West Green Road, West Green, London, N15 3PX Tel: 07842410527 Web: www.archpl.co.uk		
Client Mr. Albert Durici		
Project 39 Waldeck Rd, London N15 3EL		
Scale	1/100 @A3	Date 07/2023
Drawn By	RG	Checked By AEC
Project No.	22061	Drawing No. P101
Revision		-
Drawing title Proposed Floor Plans		

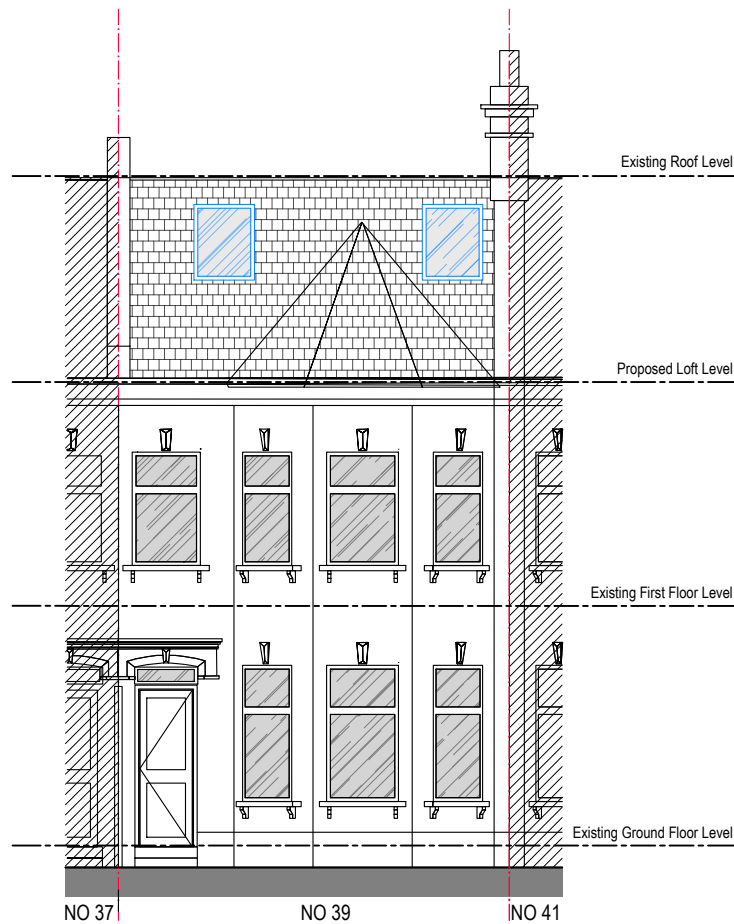

PROPOSED FRONT ELEVATION
scale 1:100

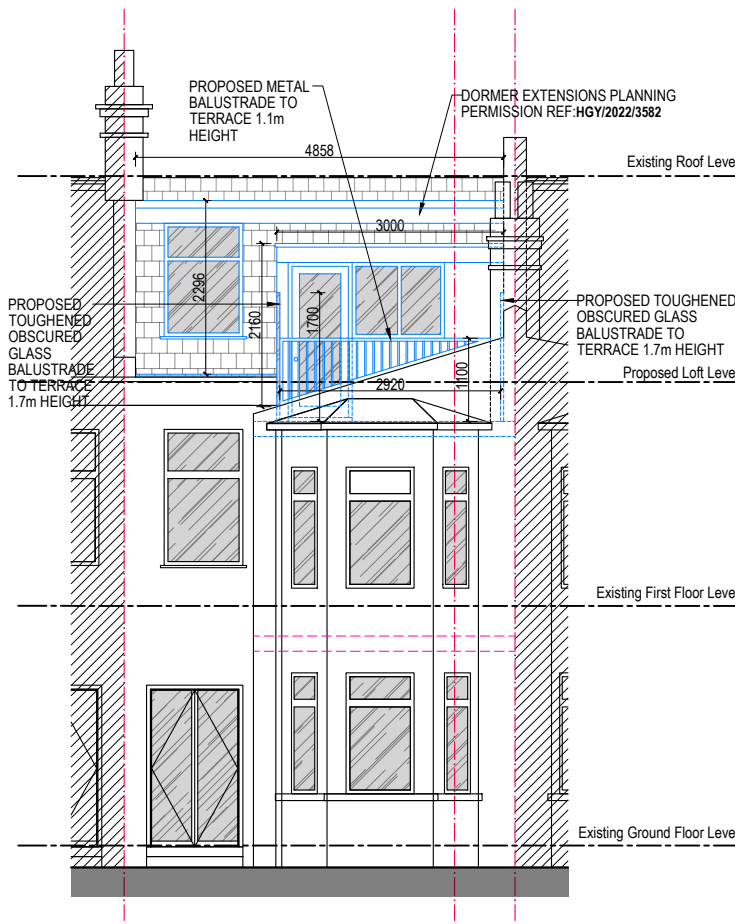


PROPOSED REAR ELEVATION
scale 1:100

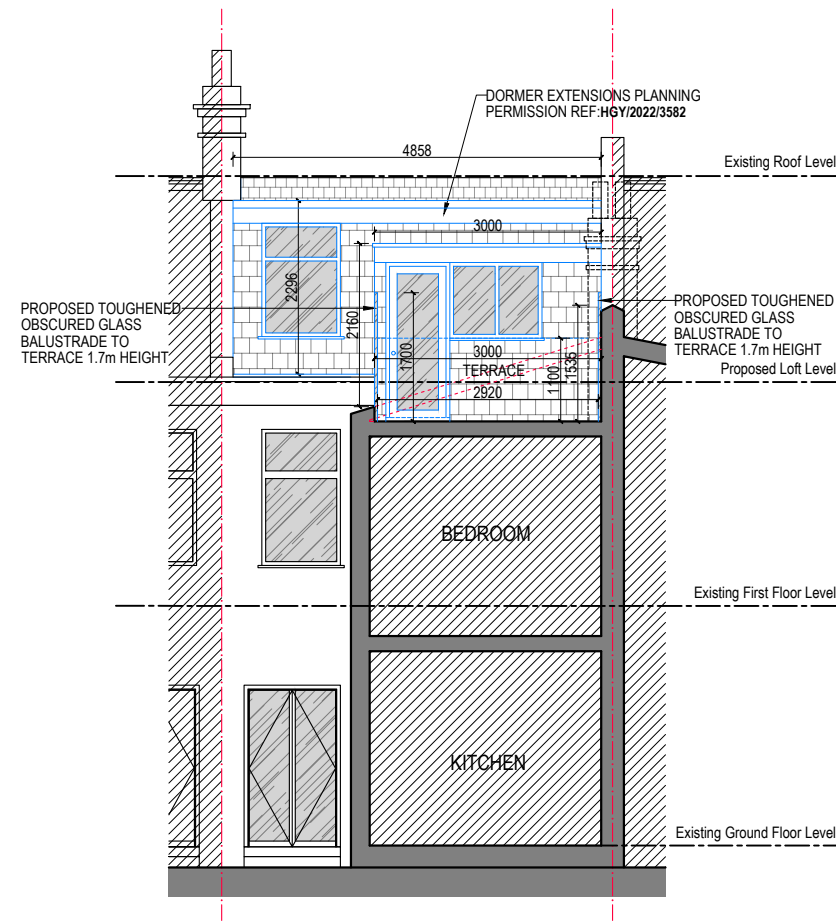

PROPOSED REAR ELEVATION-SECTION
scale 1:100

WALLS / CEILINGS LEGEND:
EXISTING WALLS / CEILINGS
PROPOSED WALLS / CEILINGS
WALLS / PARTITION TO BE REMOVED

LINES / HATCHES LEGEND:
REMOVING INTERVENTIONS
PROPOSED INTERVENTIONS
NEIGHBOURING PROPERTIES
AREAS WHICH ARE NOT SUBJECT OF THE CURRENT APPLICATION

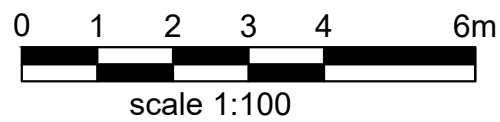


Notes
1- This drawing is prepared solely for design and planning submission purposes. It is not intended or suitable for either Building Regulations or Construction purposes and should not be used for such.
2- All Dimensions are in millimeters.
3- Dimensions are not to be scaled directly from drawings other than for Planning Purposes.
4- All dimensions are to be checked on site and the Architect is to be informed of any discrepancies before construction commences.
5- All references to drawings refer to current revision of that drawing.
6- The Copyright of this drawing belongs to Archpl Ltd.

Rev.	Date	Revisions
------	------	-----------

PLANNING


ARCH
ARCHITECTURAL DESIGN STUDIO
400 West Green Road, West Green,
London, N15 3PX
Tel: 07842410527
Web: www.archpl.co.uk

Client	Mr. Albert Durici		
Project	39 Waldeck Rd, London N15 3EL		
Scale	1/100 @A3	Date	07/2023
Drawn By	RG	Checked By	AEC
Project No.	22061	Drawing No.	P102
Drawing title	Proposed Elevations		

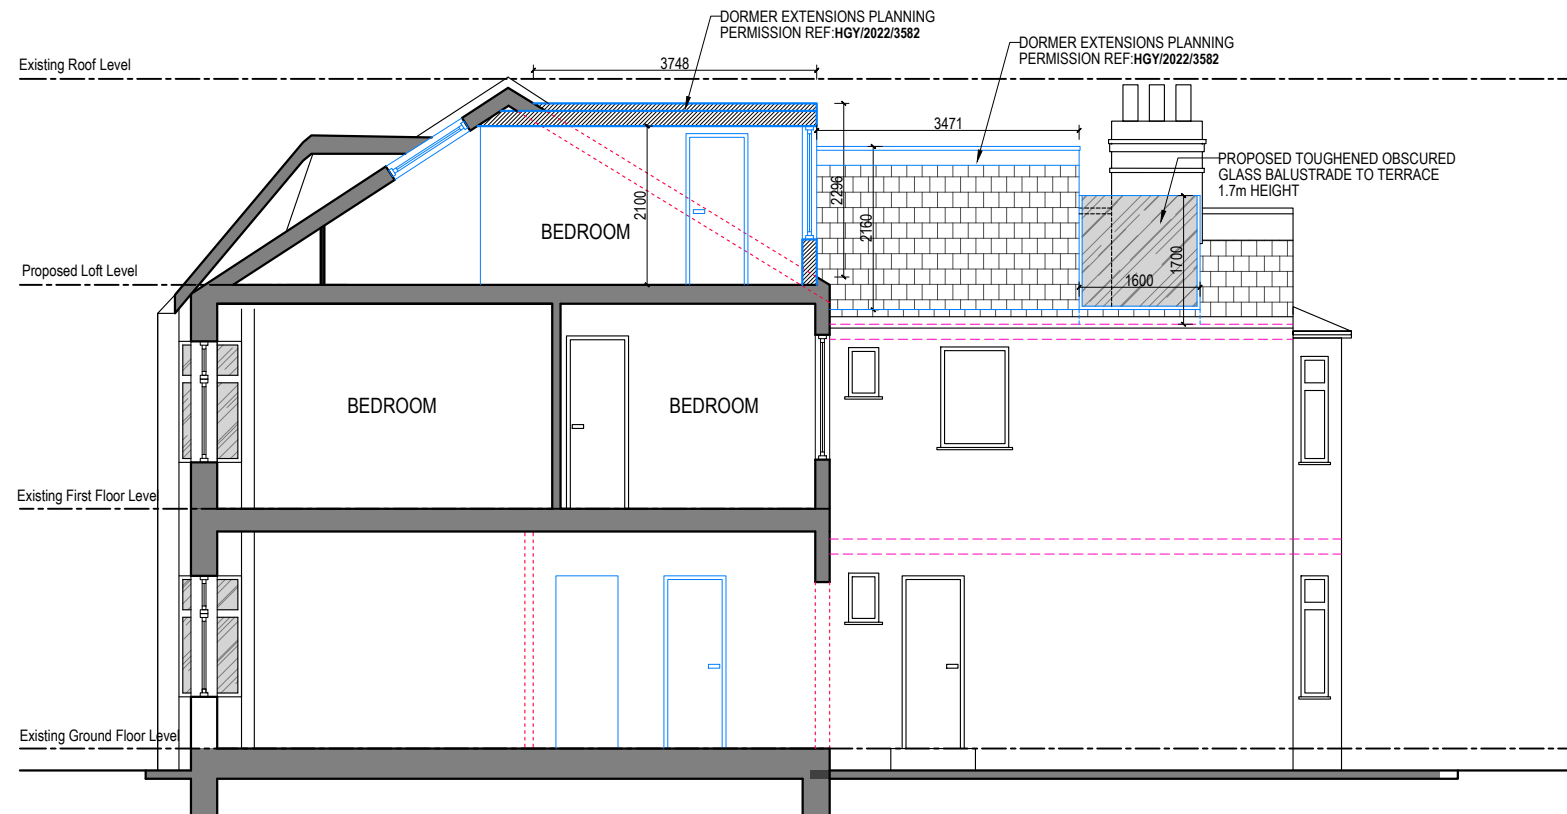


PROPOSED A-A SECTION
scale 1:100

WALLS / CEILINGS LEGEND:

- EXISTING WALLS / CEILINGS
- PROPOSED WALLS / CEILINGS
- WALLS / PARTITION TO BE REMOVED


LINES / HATCHES LEGEND:

- REMOVING INTERVENTIONS
- PROPOSED INTERVENTIONS
- NEIGHBOURING PROPERTIES
- AREAS WHICH ARE NOT SUBJECT OF THE CURRENT APPLICATION

 

Notes

- 1- This drawing is prepared solely for design and planning submission purposes. It is not intended or suitable for either Building Regulations or Construction purposes and should not be used for such.
- 2- All Dimensions are in millimeters.
- 3- Dimensions are not to be scaled directly from drawings other than for Planning Purposes.
- 4- All dimensions are to be checked on site and the Architect is to be informed of any discrepancies before construction commences.
- 5- All references to drawings refer to current revision of that drawing.
- 6- The Copyright of this drawing belongs to Archpl Ltd.

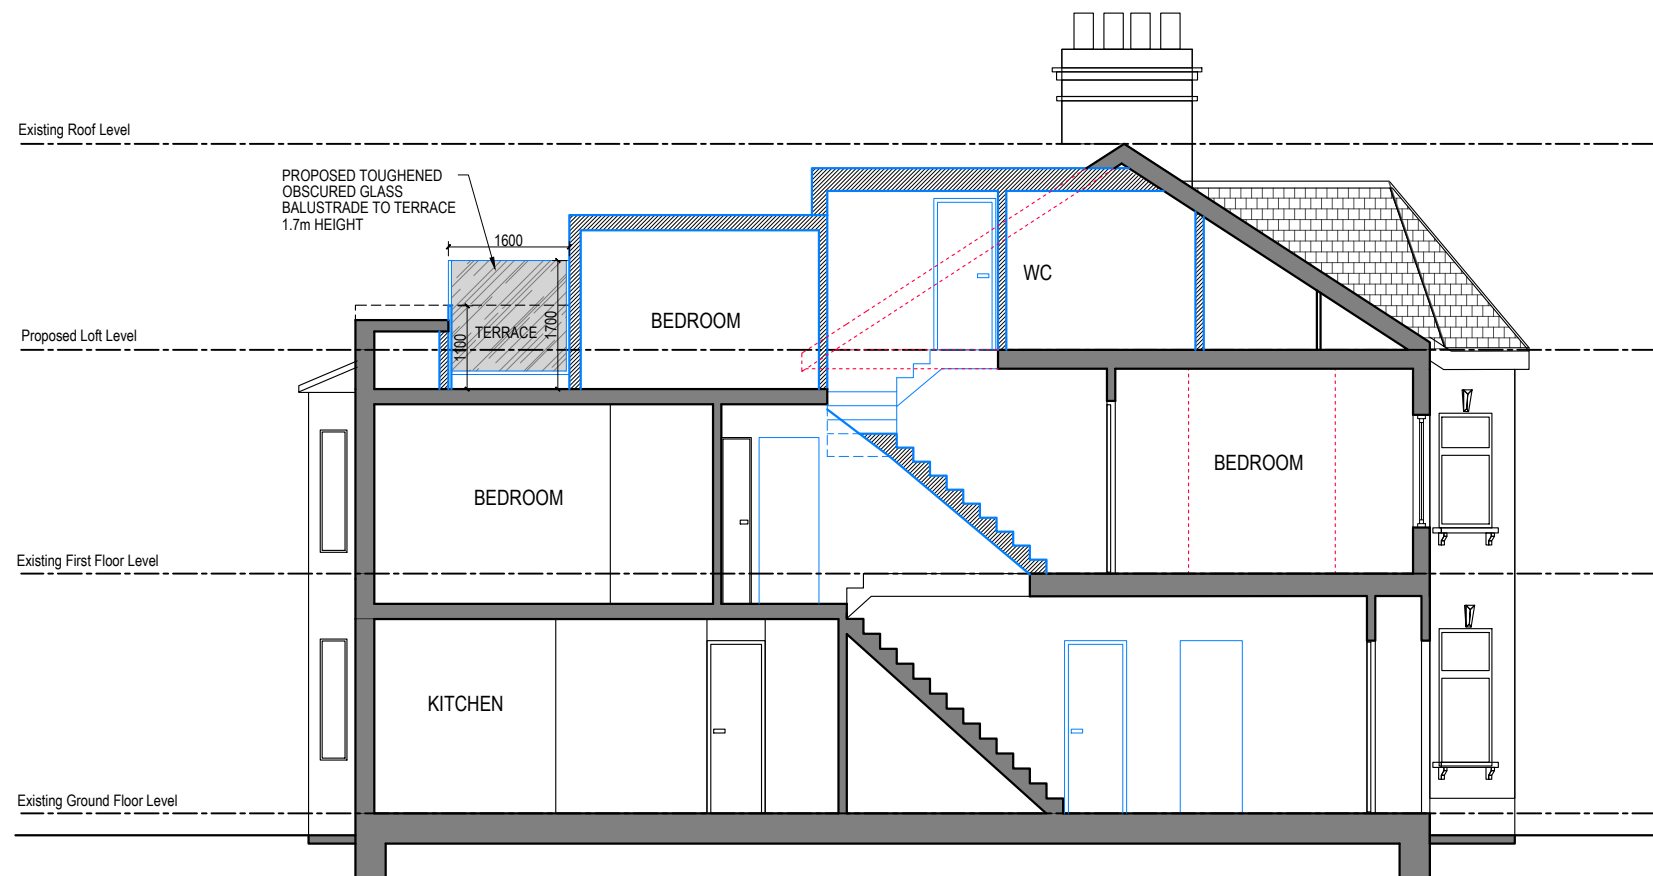

PROPOSED B-B SECTION
scale 1:100

Rev.	Date	Revisions
PLANNING		
 ARCH ARCHITECTURAL DESIGN STUDIO 400 West Green Road, West Green, London, N15 3PX Tel: 07842410527 Web: www.archpl.co.uk		
Client	Mr. Albert Durici	
Project	39 Waldeck Rd, London N15 3EL	
Scale	1/100 @A3	Date 07/2023
Drawn By	RG	Checked By AEC
Project No.	22061	Drawing No. P103
Drawing title	Proposed Sections	
		Revision -